

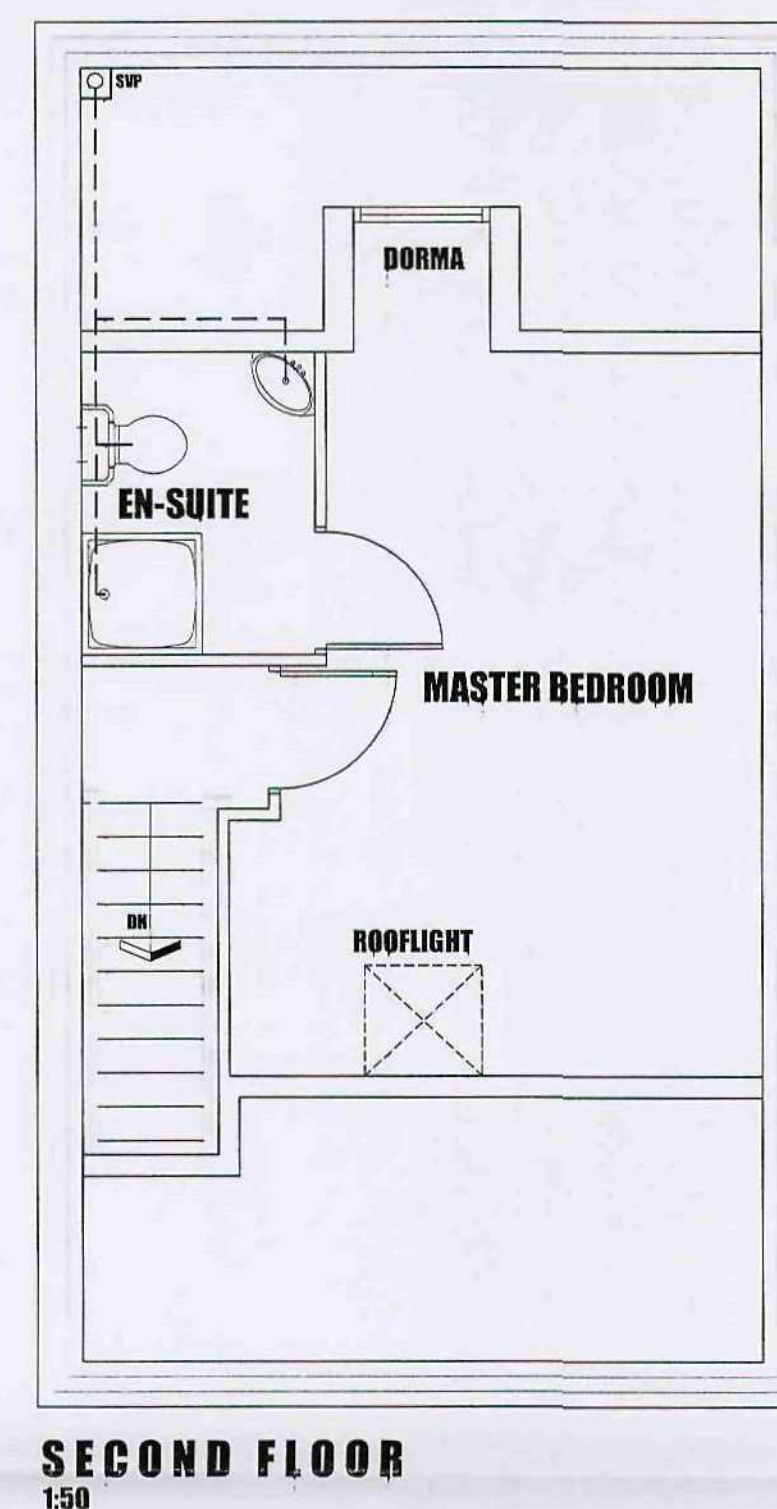
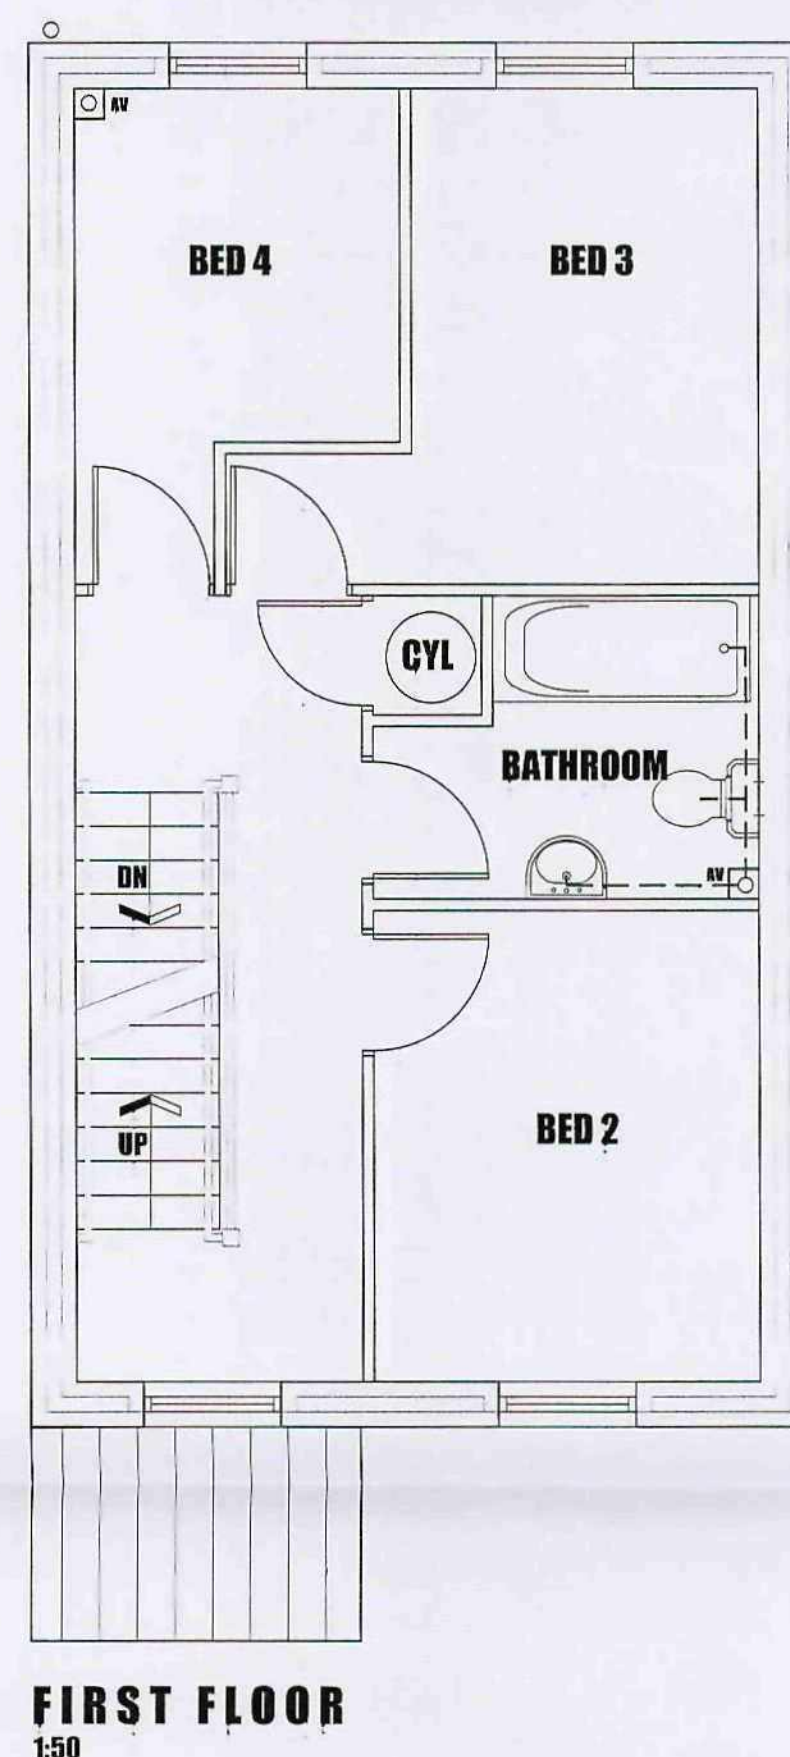
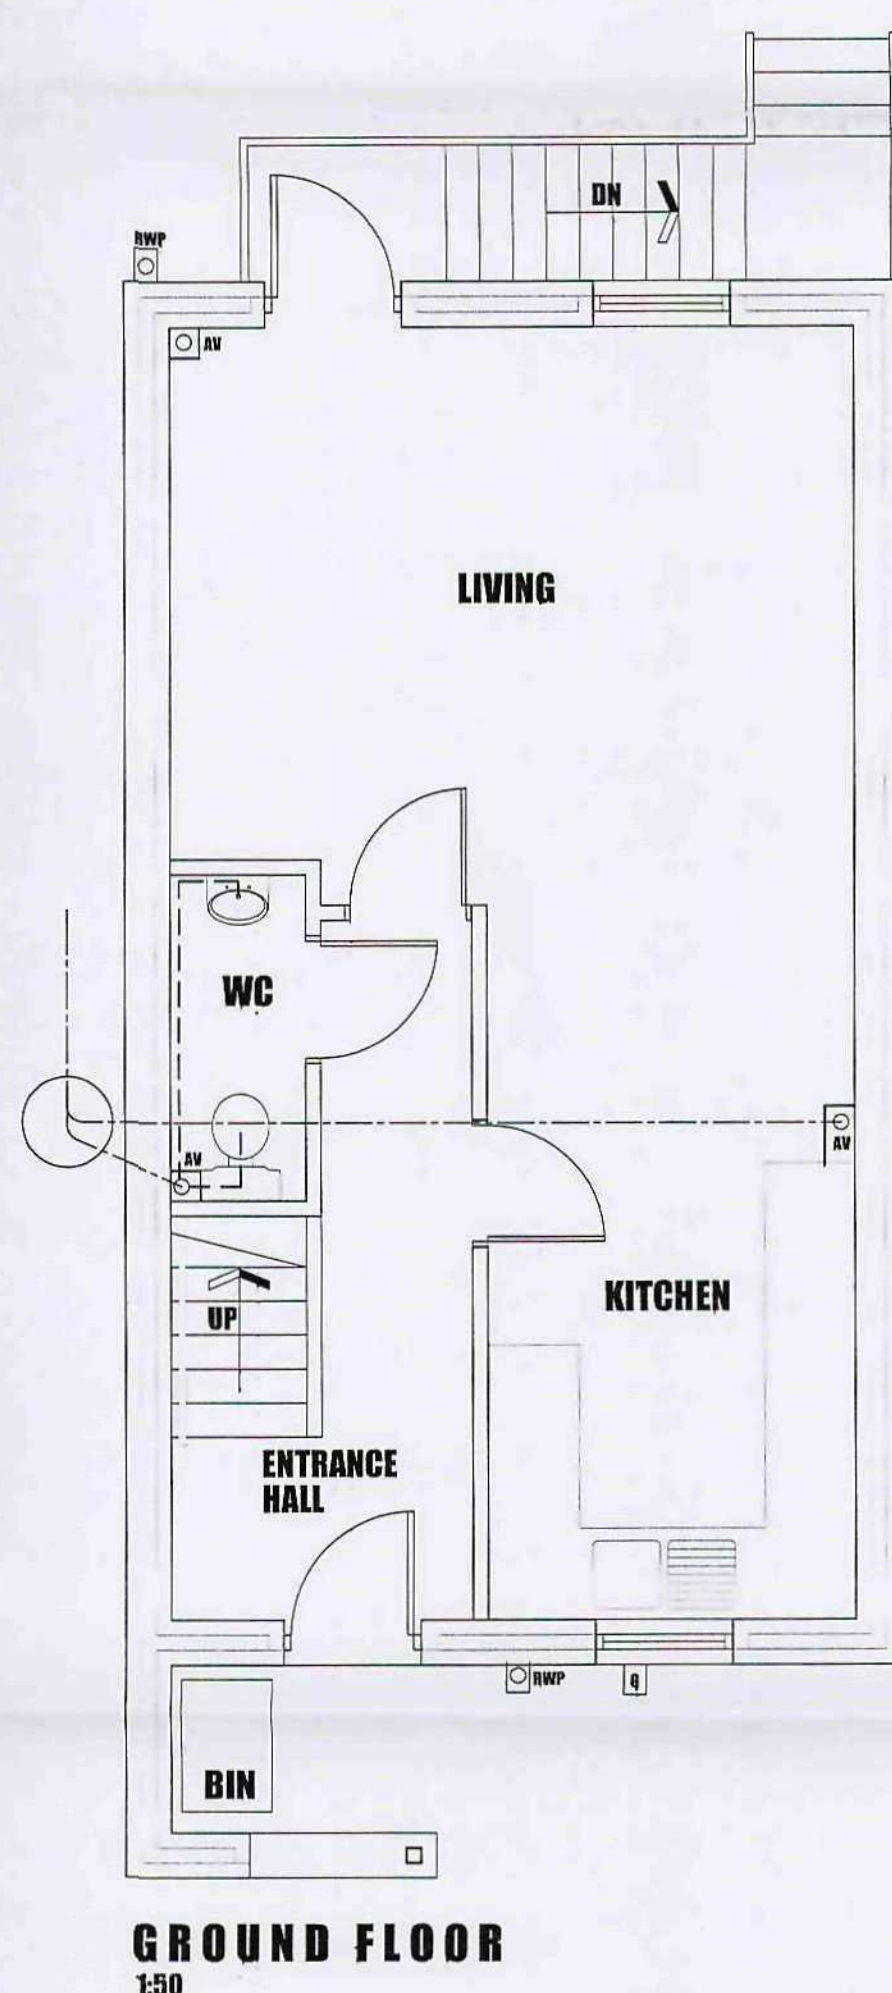


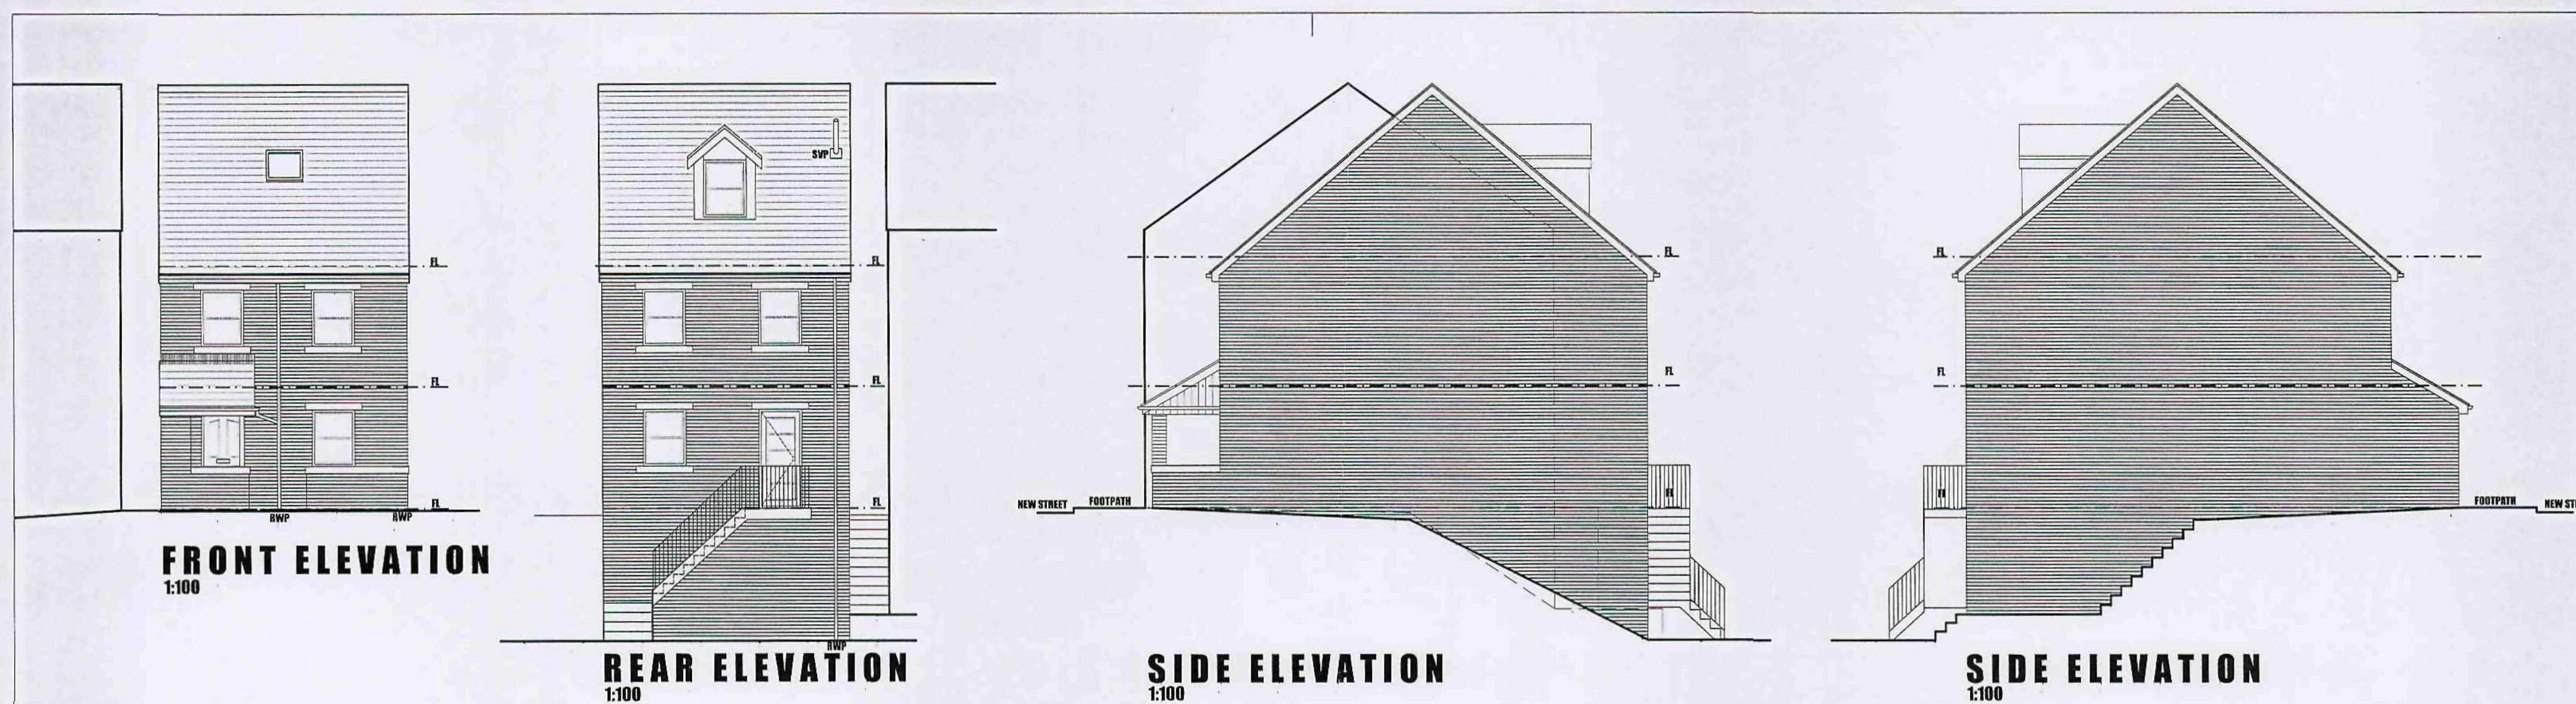


MATERIALS:-
WALLS: HANSON EDWARDIAN DRAGFACE
HEADS & CILLS: ART STONE COLOUR BUFF
ROOF: MARLEY ETERNET RIVENDALE FIBRE
CEMENT ROOF SLATES COLOUR
BLUE-BLACK
WINDOWS/DOORS: UPVC COLOUR WHITE
FASCIAS/SOFTS: UPVC COLOUR WHITE
RWP & GUTTERS: BLACK PLASTIC
DORMA WINDOW SIDE CHEEKS: UPVC PLASTIC
CLADDING
VELUX ROOF LIGHT: GGL TYPE WITH
STANDARD FINISH
EXTERNAL REAR STAIR: STEEL STAIR GALV
PAINTED BLACK


DRAINAGE:-
SURFACE WATER: To existing combined
 drainage system as
 indicated
FOUL WATER: To existing combined drainage
 system as indicated

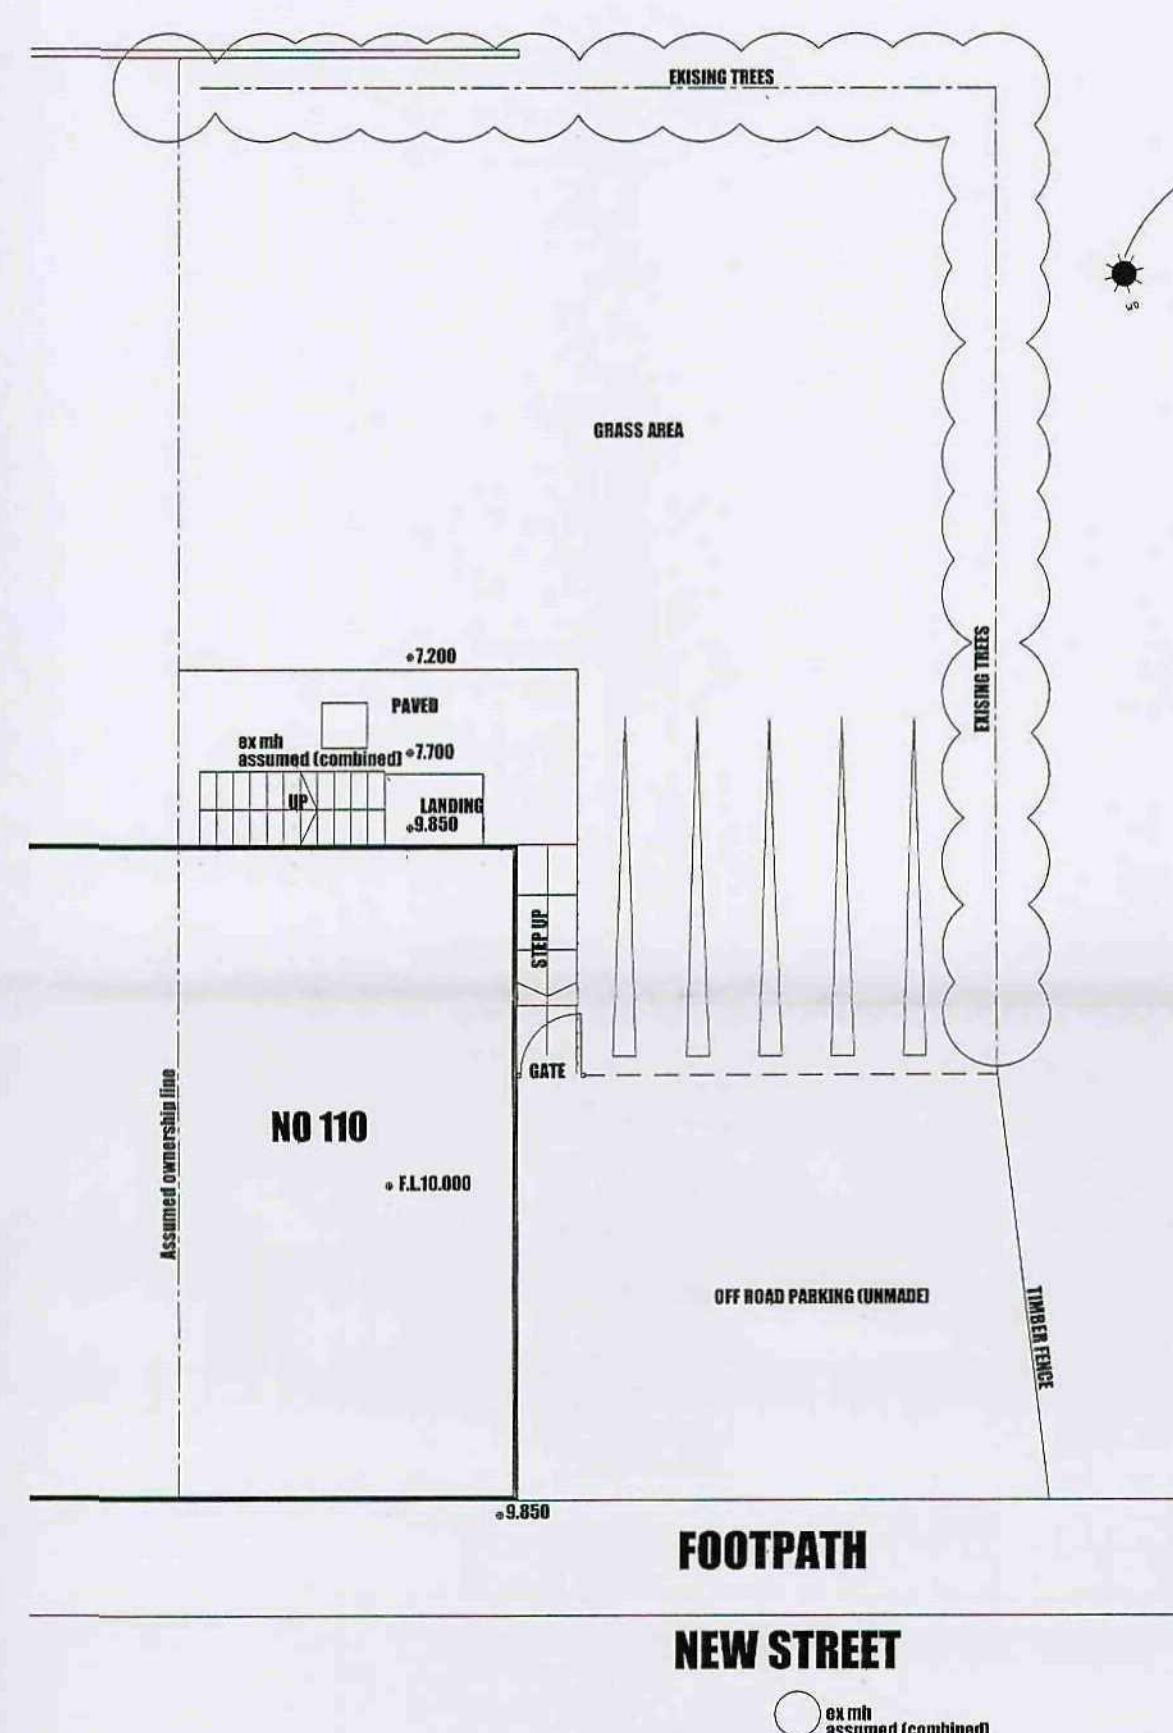


SITE PLAN AS EXISTING
 1:100

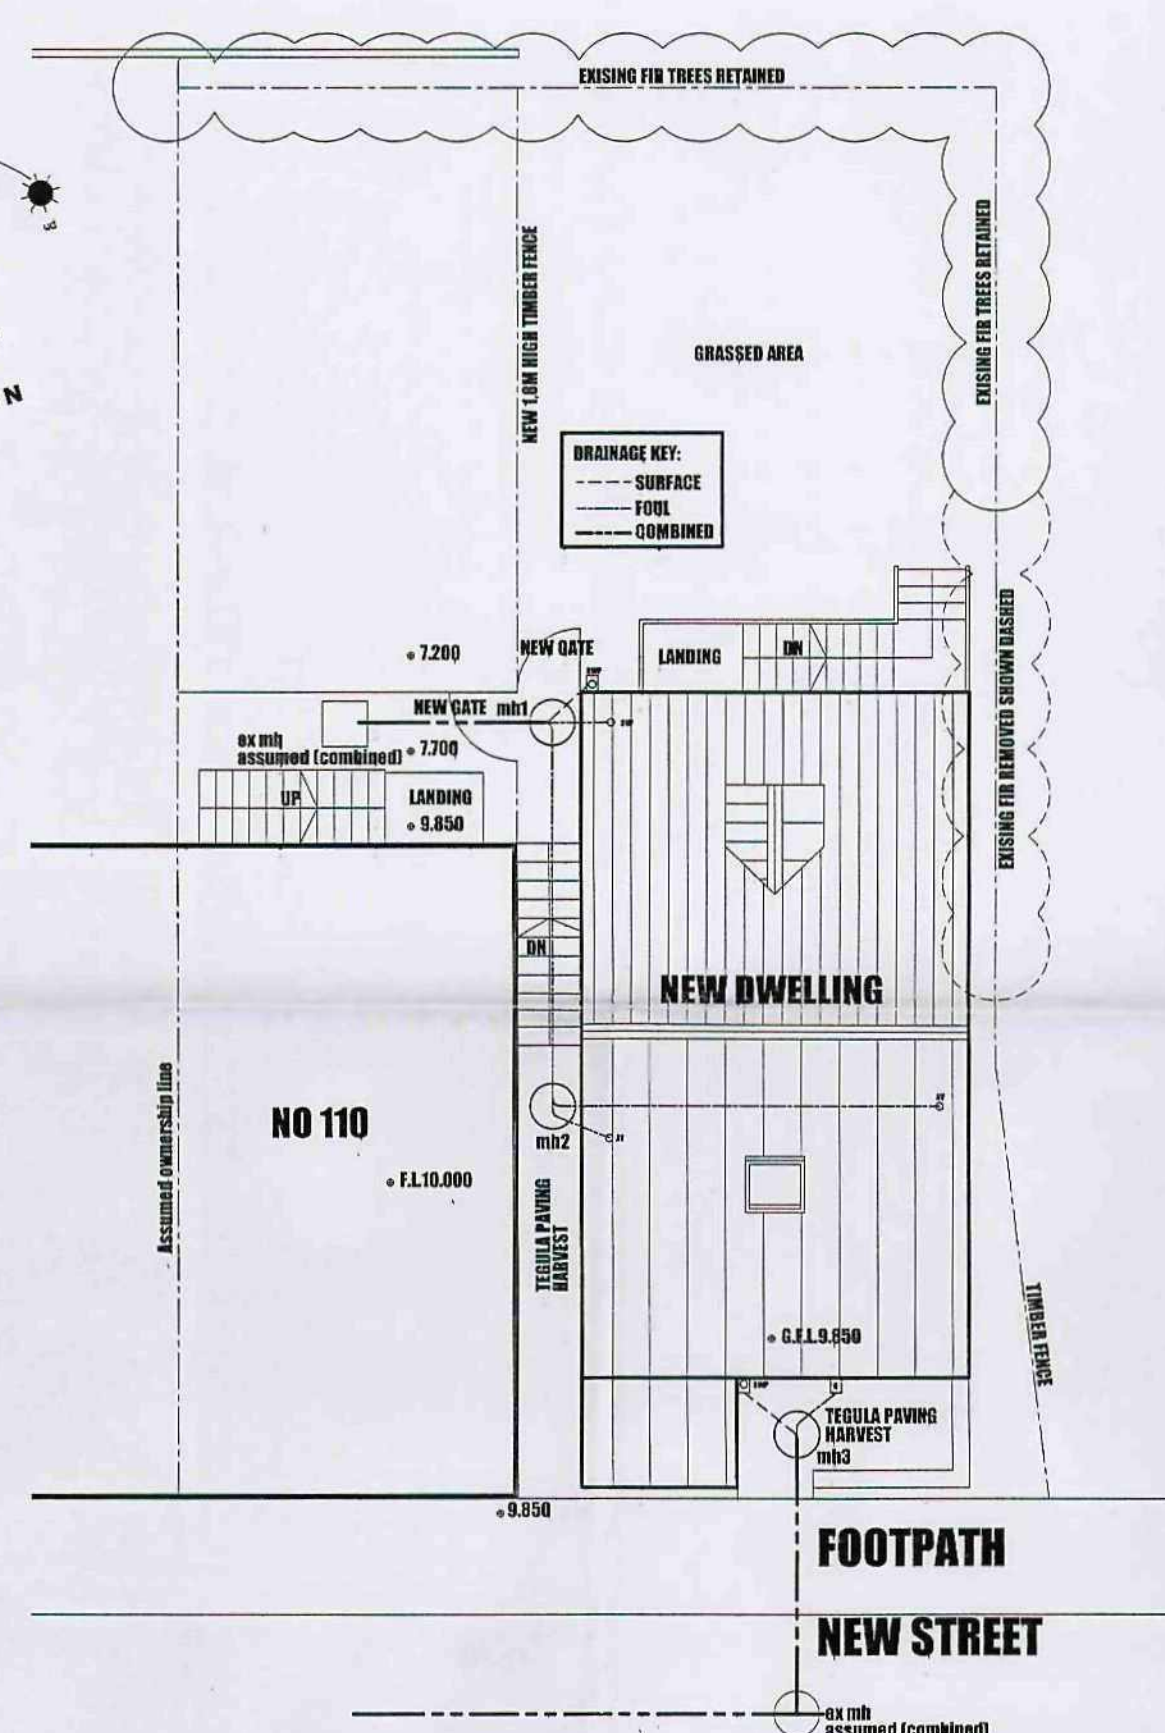

SITE PLAN AS PROPOSED
 1:100

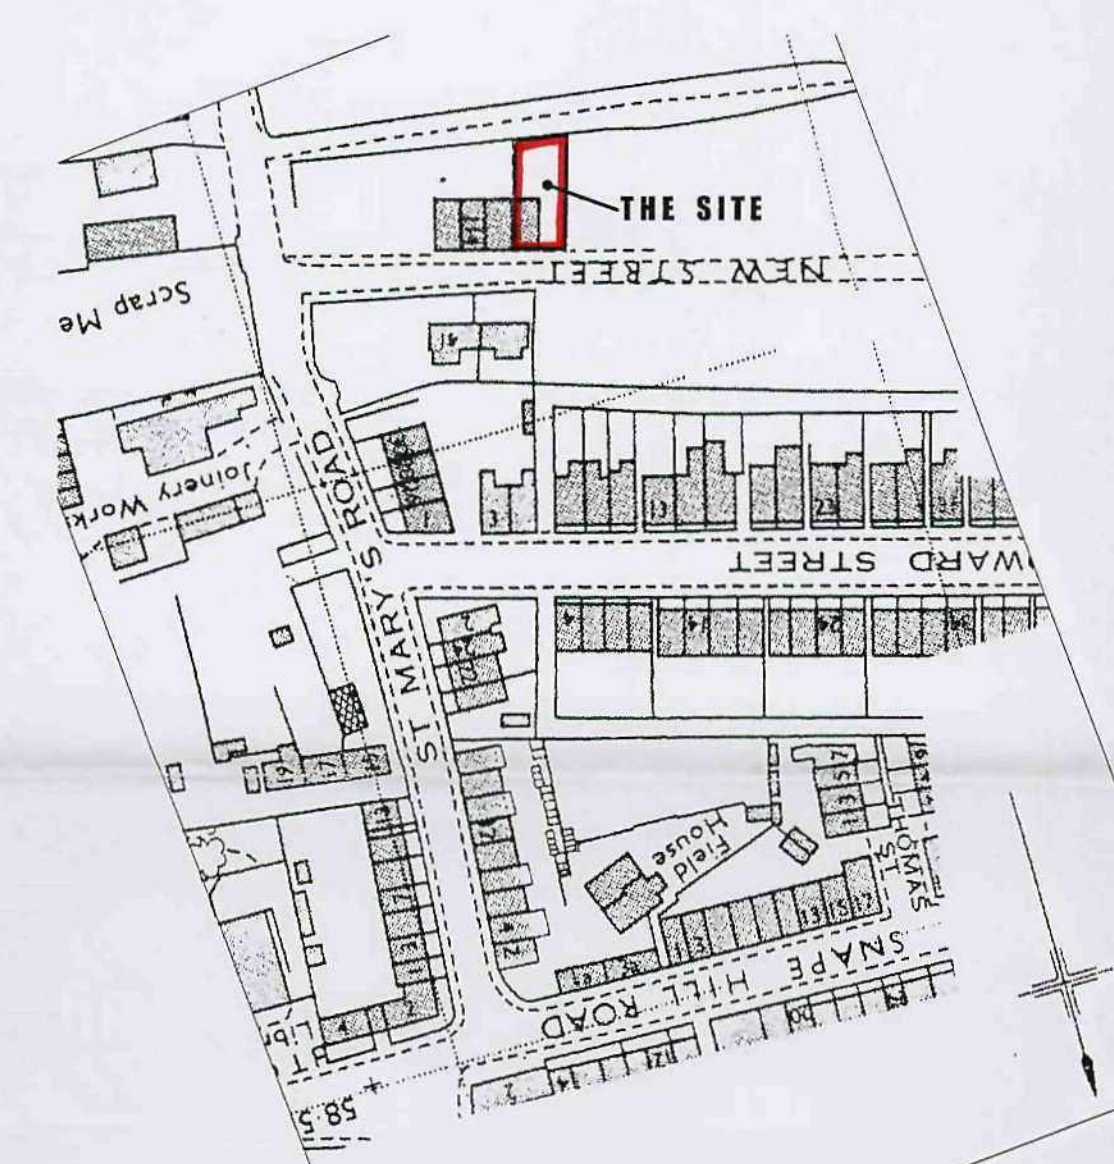

SITE LOCATION PLAN
 1:1250

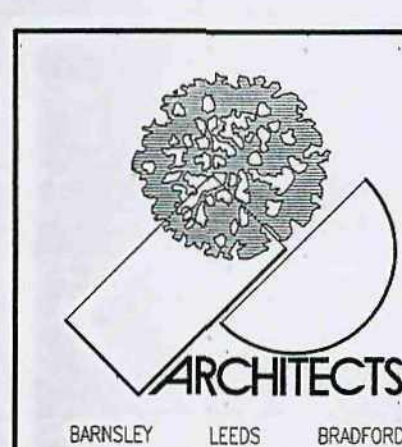

1. THIS DRAWING AND THE COPYRIGHTS AND PATENTS THEREIN ARE THE PROPERTY OF NUTTALL YARWOOD & PARTNERS LIMITED REGISTERED IN ENGLAND AND WALES No. 4611338 AND MAY BE USED OR REPRODUCED ONLY UNDER CONTRACT.
 2. CONTRACTORS AND SUB-CONTRACTORS MUST CHECK AND NOTE ALL DIMENSIONS BEFORE PREPARING SHOP DRAWINGS OR COMMENCING WORK ON SITE.
 3. CONTRACTORS ARE RESPONSIBLE FOR INFORMING THE ARCHITECT OF ANY DISCREPANCY OBSERVED ON THIS DRAWING OR BETWEEN THIS DRAWING AND ANY OTHER RELATED DOCUMENT ISSUED UNDER THE STANDARD FORM OF CONTRACT IN RESPECT OF THE WORK.
 4. WRITTEN DIMENSIONS ONLY ARE TO BE USED FROM THIS DRAWING IF IN ANY DOUBT ASK FOR CLARIFICATION.

Revisions.					
Date	Suffix	Description	Date	Suffix	Description
11-08-2008	A	DORMA & ROOF LIGHT REPOS TO OP SIDES OF ROOF + LOC PLAN ADDED			

NUTTALL YARWOOD & PARTNERS LIMITED					
CHARTERED ARCHITECTS					
■ The Grove, High Street, Boleyn, 575 3RD, Tel: 01226 280771 Fax: 01226 200889 e-mail: nyp.barnsley@btconnect.com ■ The Old Primary School, Colverley Road, Outton, Leeds, LS28 8JU, Tel: 0113 2822100 Fax: 0113 2822213 e-mail: nyp.leeds@btconnect.com ■ 120 Main Street, Burley-in-Wharfedale, LS29 7JX, Tel: 01943 864441 Fax: 01943 862000 e-mail: nyp.bradford@btconnect.com					
Project: PROPOSED DWELLING LAND AT 110 NEW STREET DARFIELD.			Client: MR D WALSHAW		
Drawing Title: SKETCH SCHEME 1 PLANS & ELEVATIONS		Date: MAY 2008		Scale: AS INDICATED	
Ref: 39-04		Dwg. No: SK01		Rev: A	