




Roof tiles - dark grey Marley modern
External Walls- Natural stone with stone heads and cills

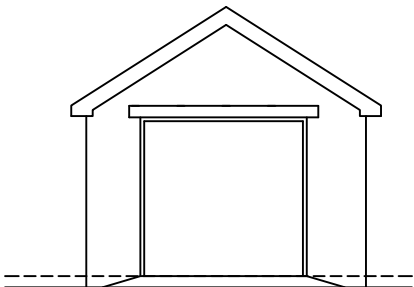


FRONT ELEVATION

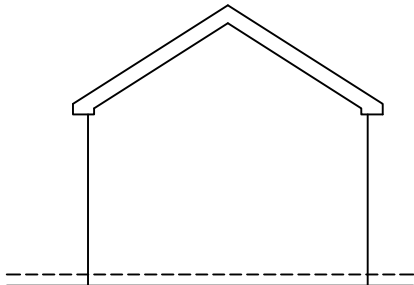


FRONT ELEVATION

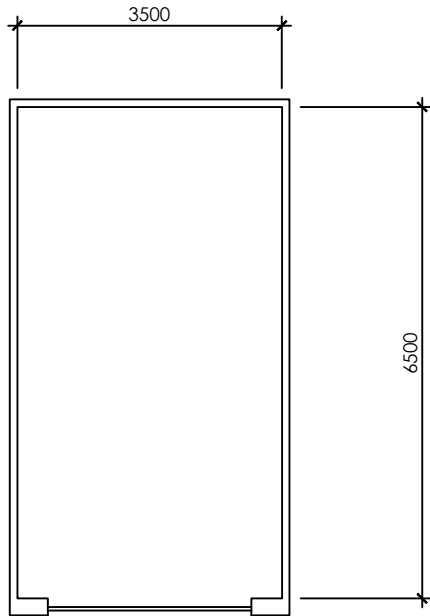


SIDE ELEVATION

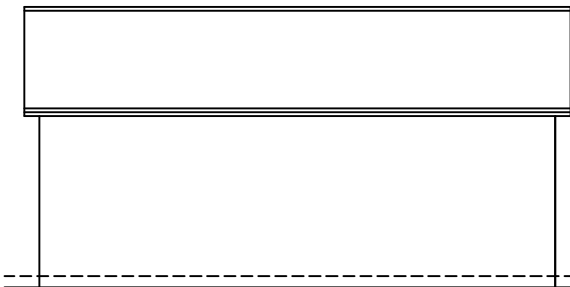


SIDE ELEVATION

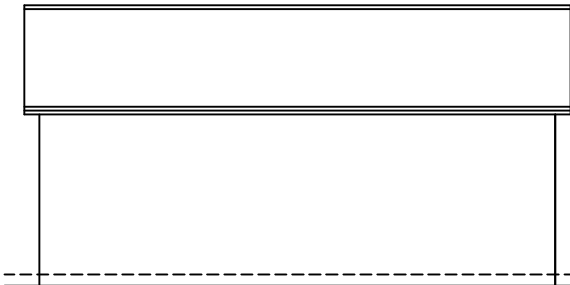

SIDE ELEVATION

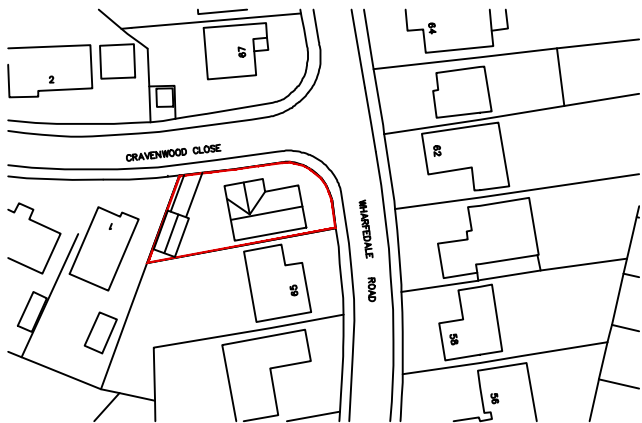

LOCATION PLAN SCALE 1:1250

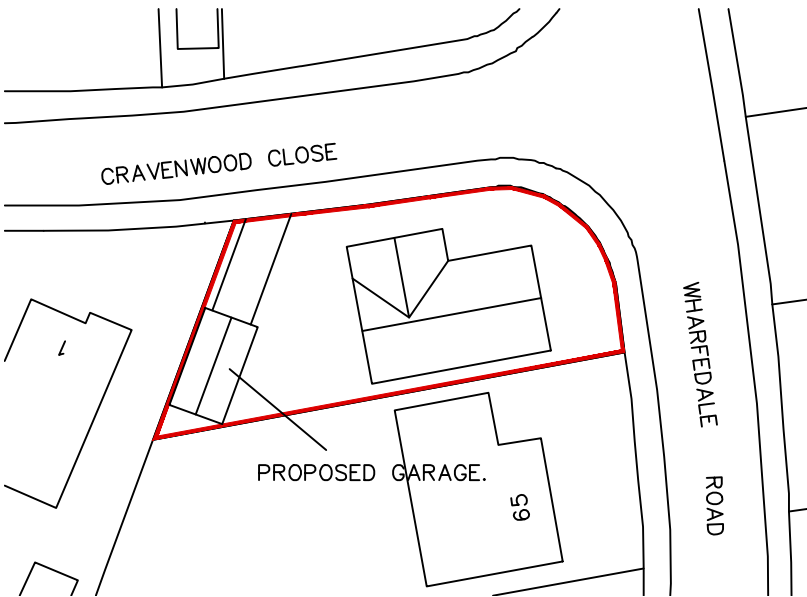

BLOCK PLAN SCALE 1:500



White Agus

PARTNERSHIP

OFFICE ONE,
34 VICTORIA ROAD,
BARNSLEY,
S70 2BU

Phone: 01226 208482
Email: info@whiteaguspартnership.co.uk
Web: www.whiteaguspартnership.co.uk

ARCHITECTURAL SERVICES

Project.
PROPOSED DWELLING ON LAND
AT 65 WHARFEDALE ROAD
POGMOOR, BARNSLEY

Client.
BO HOMES LTD

Drawing
Title.
PROPOSED GARAGE

Date.
AUGUST 2021

Scale.
1:100 @ A3

Ref.
20-250

Dwg. No.
04

Rev.

Date	Suffix	Description	Date	Suffix	Description