





1 West Elevation Kiosks As Proposed
1 : 100

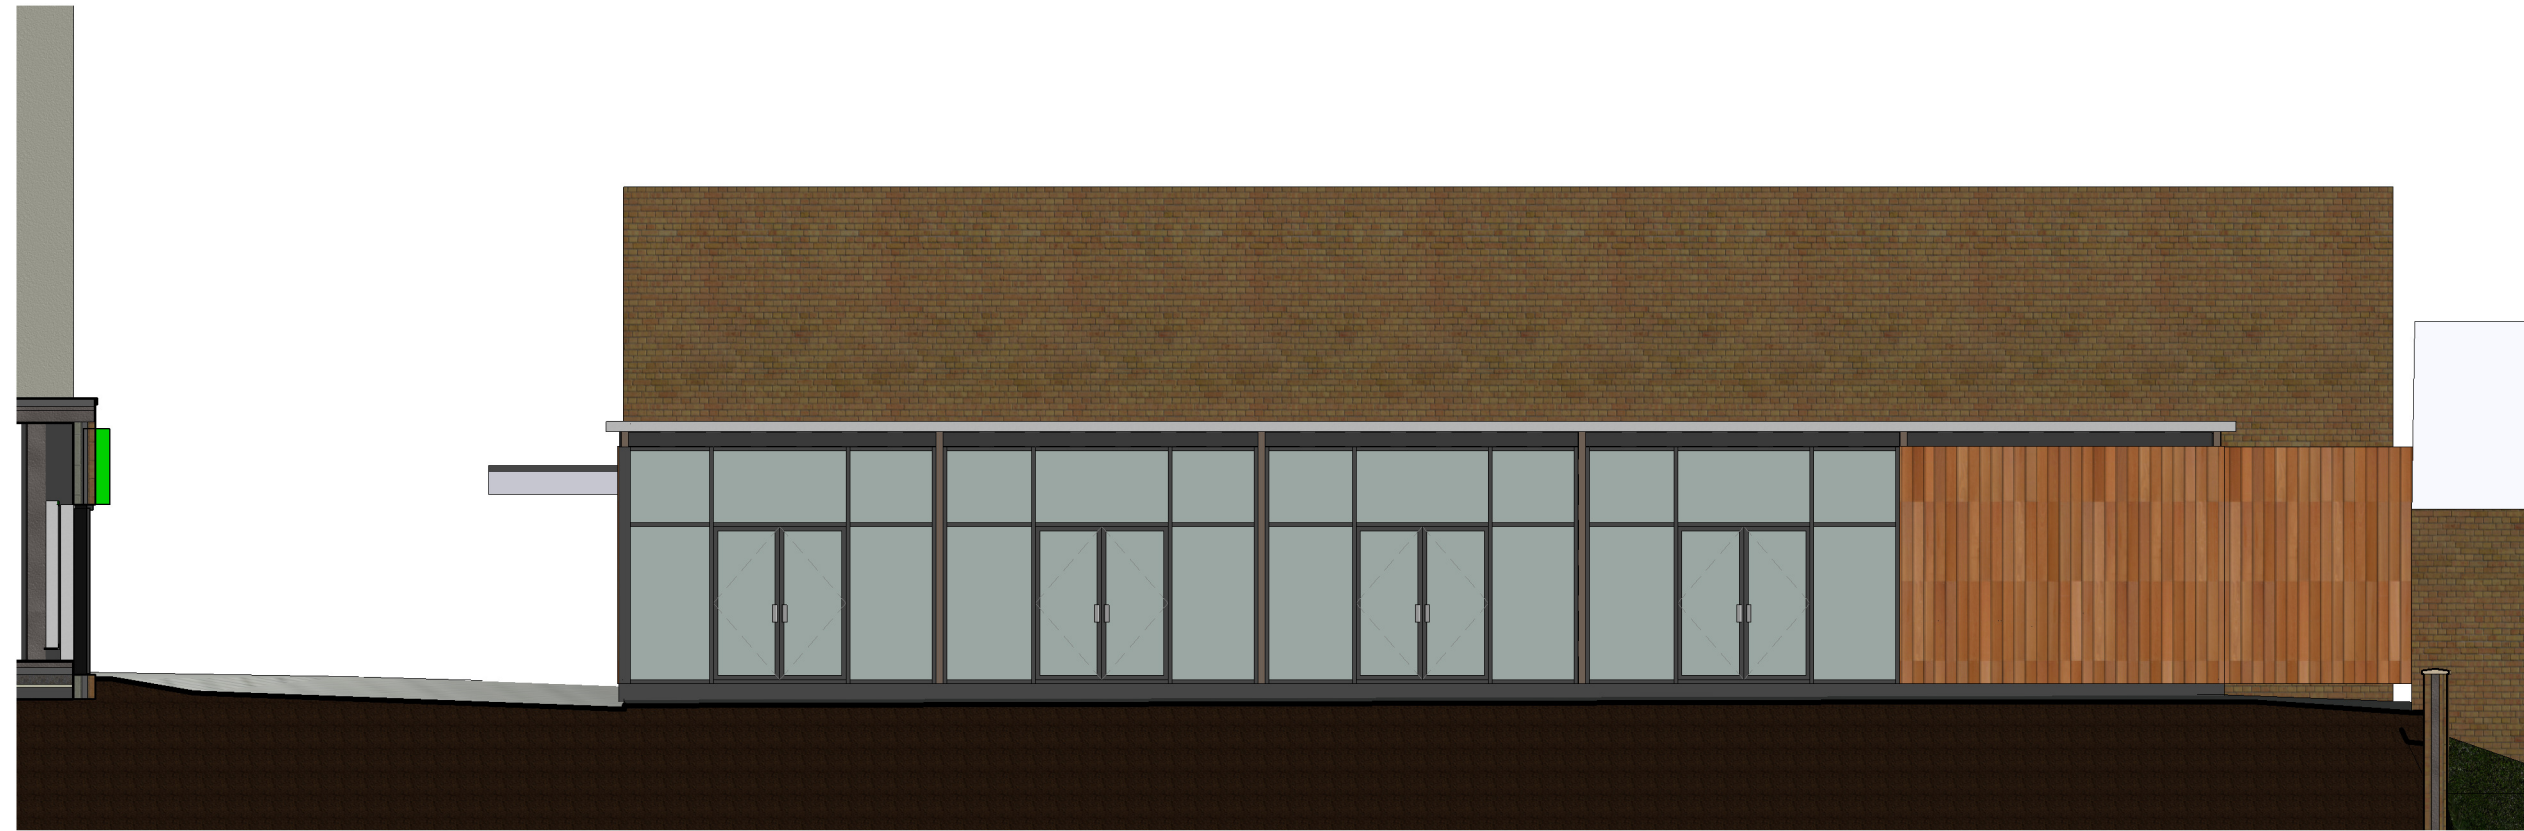

2 South Elevation Market Kiosks As Proposed
1 : 100




3 East Elevation Kiosks As Proposed
1 : 100

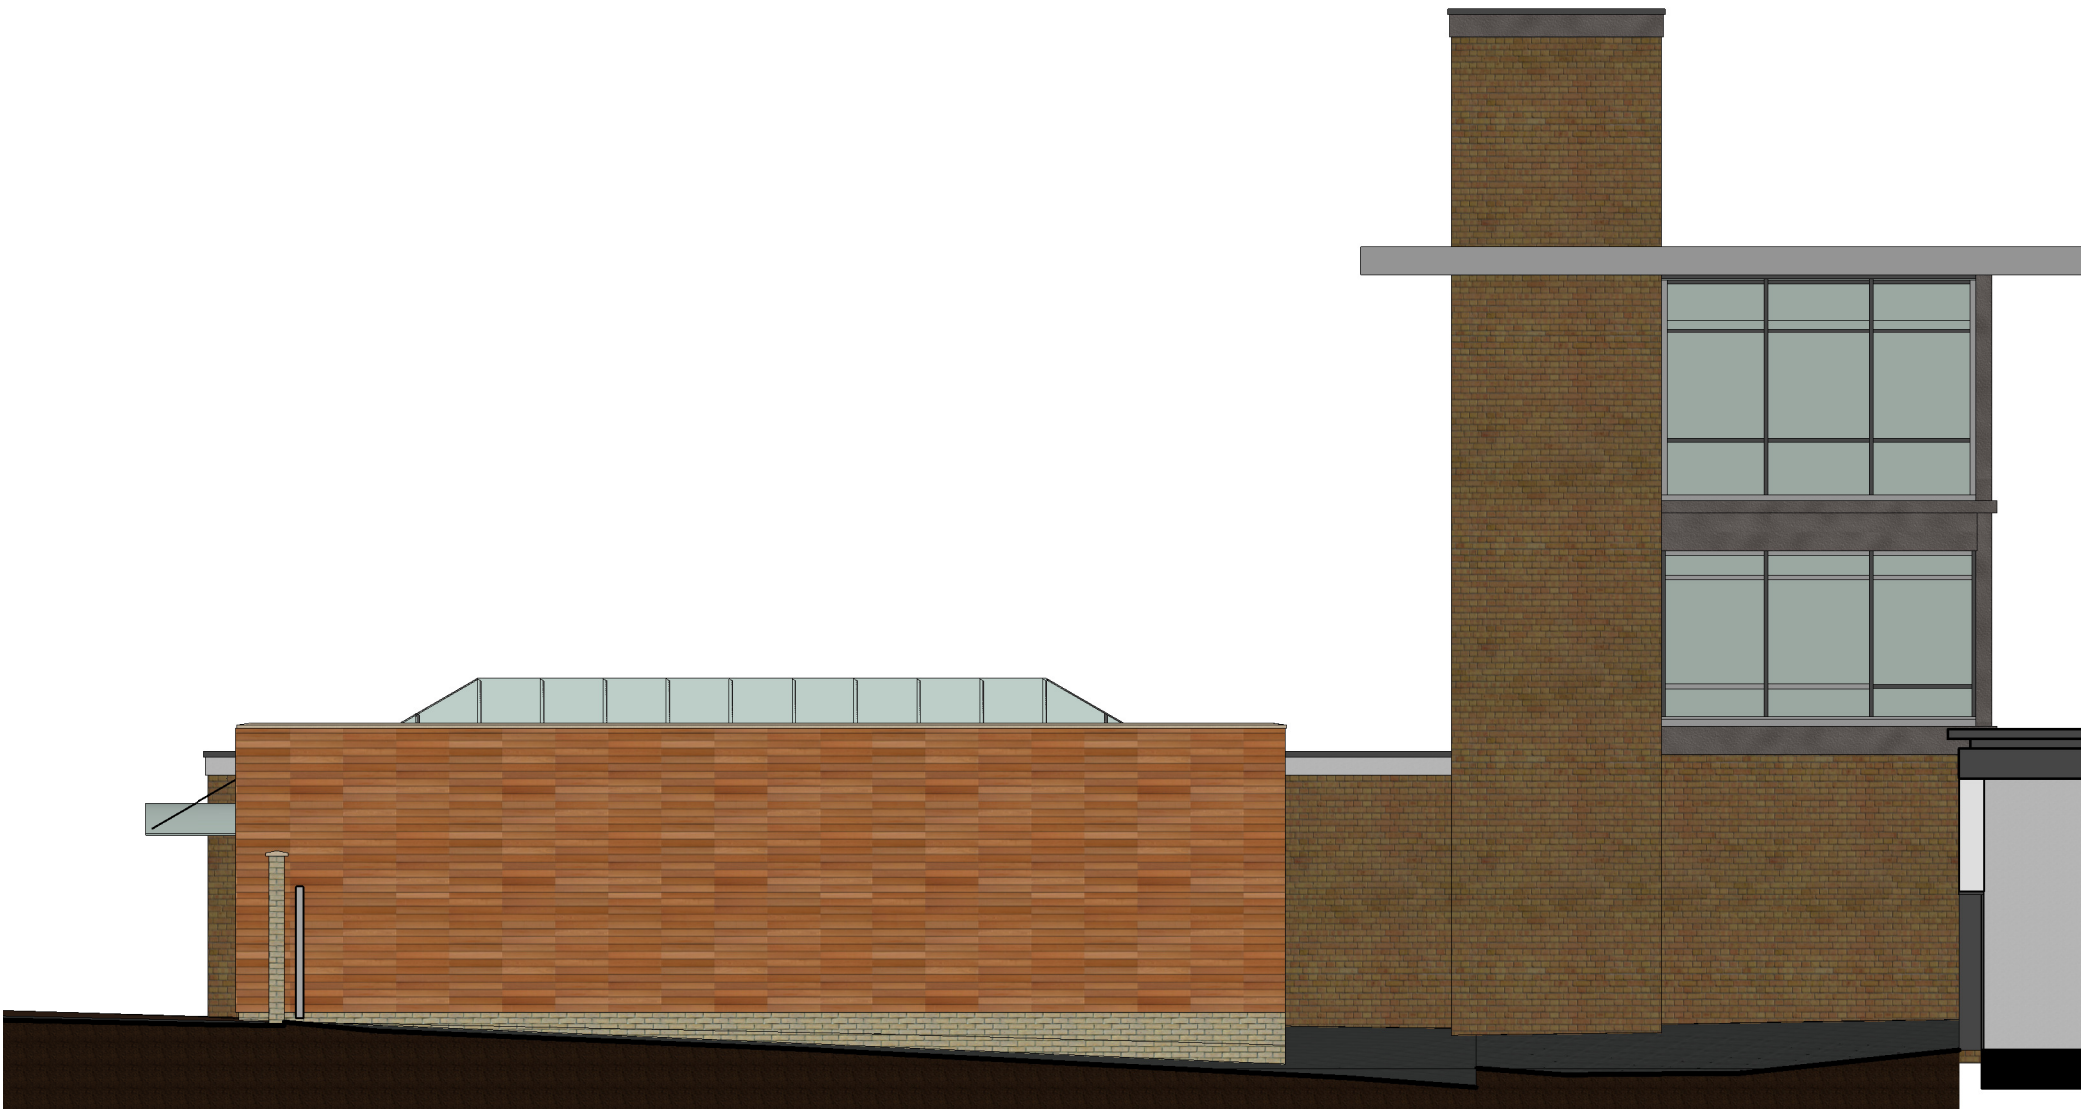


4 South Elevation Service Yard As Proposed
1 : 100




5 East Elevation Service Yard As Proposed
1 : 100

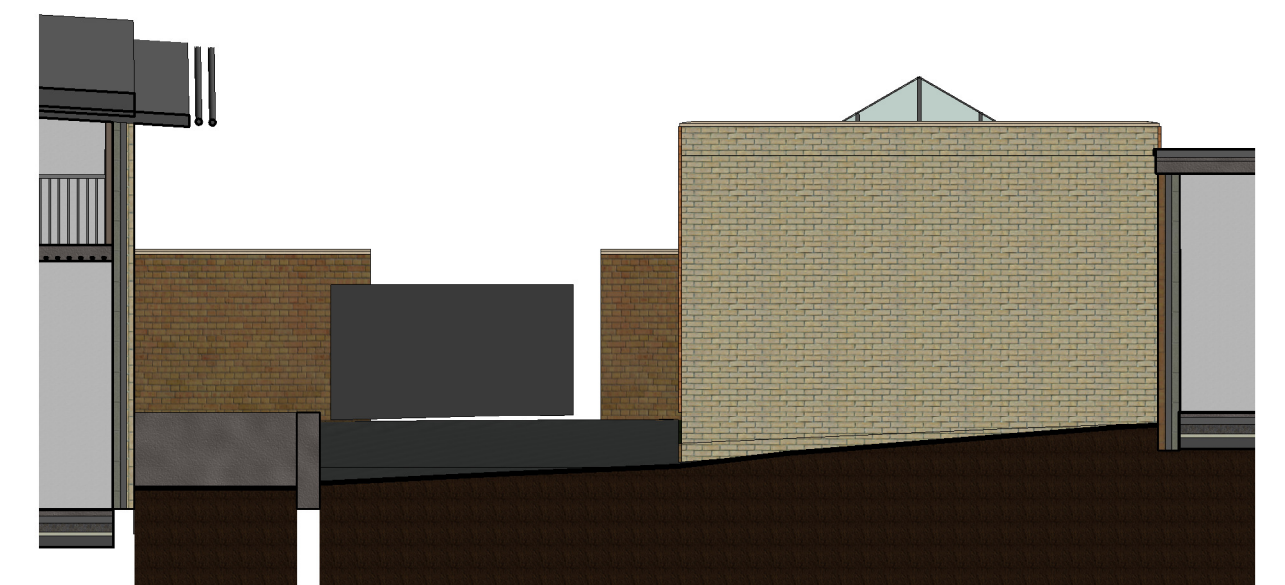

6 West Elevation Service Yard As Proposed
1 : 100

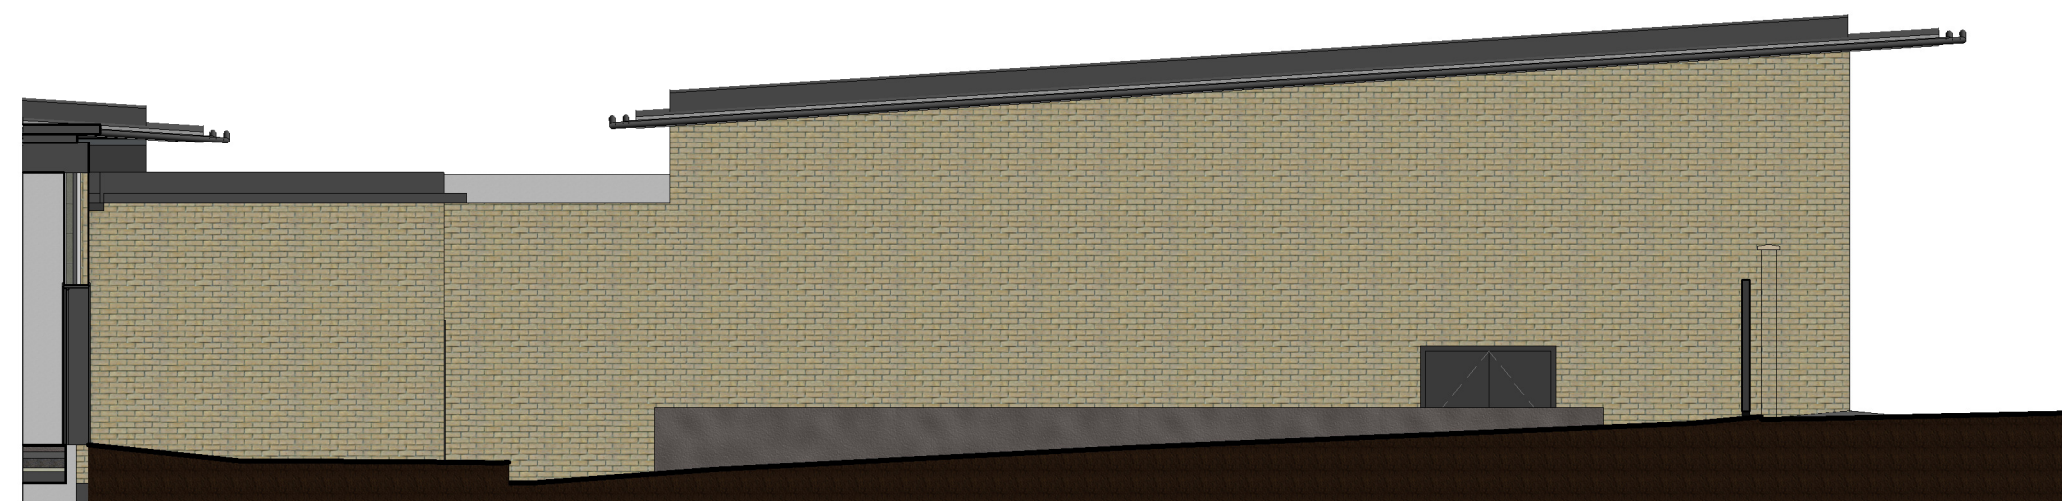

7 North Elevation Service Yard As Proposed
1 : 100

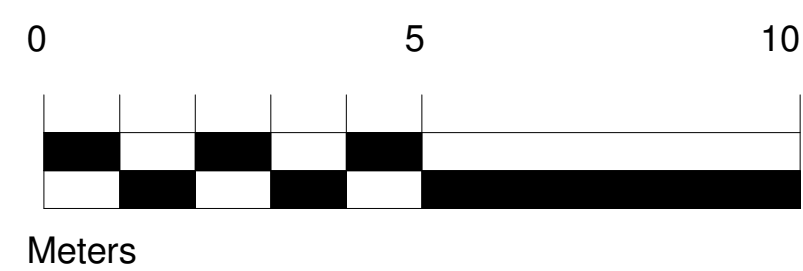

Rev	Date	Drawn	Description

WhiteDesign

Client: RESILIENT1

Project: HOYLAND SITE C

Title: Elevations As Proposed 3

Scales: 1:100
Drawn: SL
Date: 01/06/2015 17:28:43
Checked: KU

Drawing no: 0013.10.02 129
Rev:

The White House, 24a St Andrews Road, Sheffield, S11 9AL
T: 0114 226 0255 F: 0114 226 0256
E: office@whitedg.co.uk W: www.whitedg.co.uk