

NOTES:

REVISION STATUS:

Revision A, 05 April 2016, JD
Depth of single storey extension adjusted to utilise the existing conservatory foundations on site.

JOURNEYMAN
DESIGN

PROJECT 11 MILLSTONES, OXSPRING.

CLIENT MR & MRS MYERS


TITLE SITE LAYOUT &
ROOF PLAN

STATUS	DATE	SCALE	REV
PLANNING	15.03.2016	1:100 @ A1	A
DRAWING NO.	11Mst BR-02		

THIS DRAWING IS FOR BUILDING CONTROL, PURPOSES ONLY AND NO OTHER USE.

ALL DIMENSIONS SHOWN ARE PROVISIONAL AND ARE SUBJECT TO ON SITE CONFIRMATION AT THE START OF THE CONSTRUCTION STAGE. ANY DISCREPANCIES ARE TO BE REPORTED TO THE EMPLOYER IMMEDIATELY. DO NOT SCALE FROM THIS DRAWING.

UNITY CENTRE - 85 BOLE HILL ROAD
SHEFFIELD, S6 5DD
T: 0114 2854433
M: 07963 518082
JOURNEYMANDESIGN.CO.UK

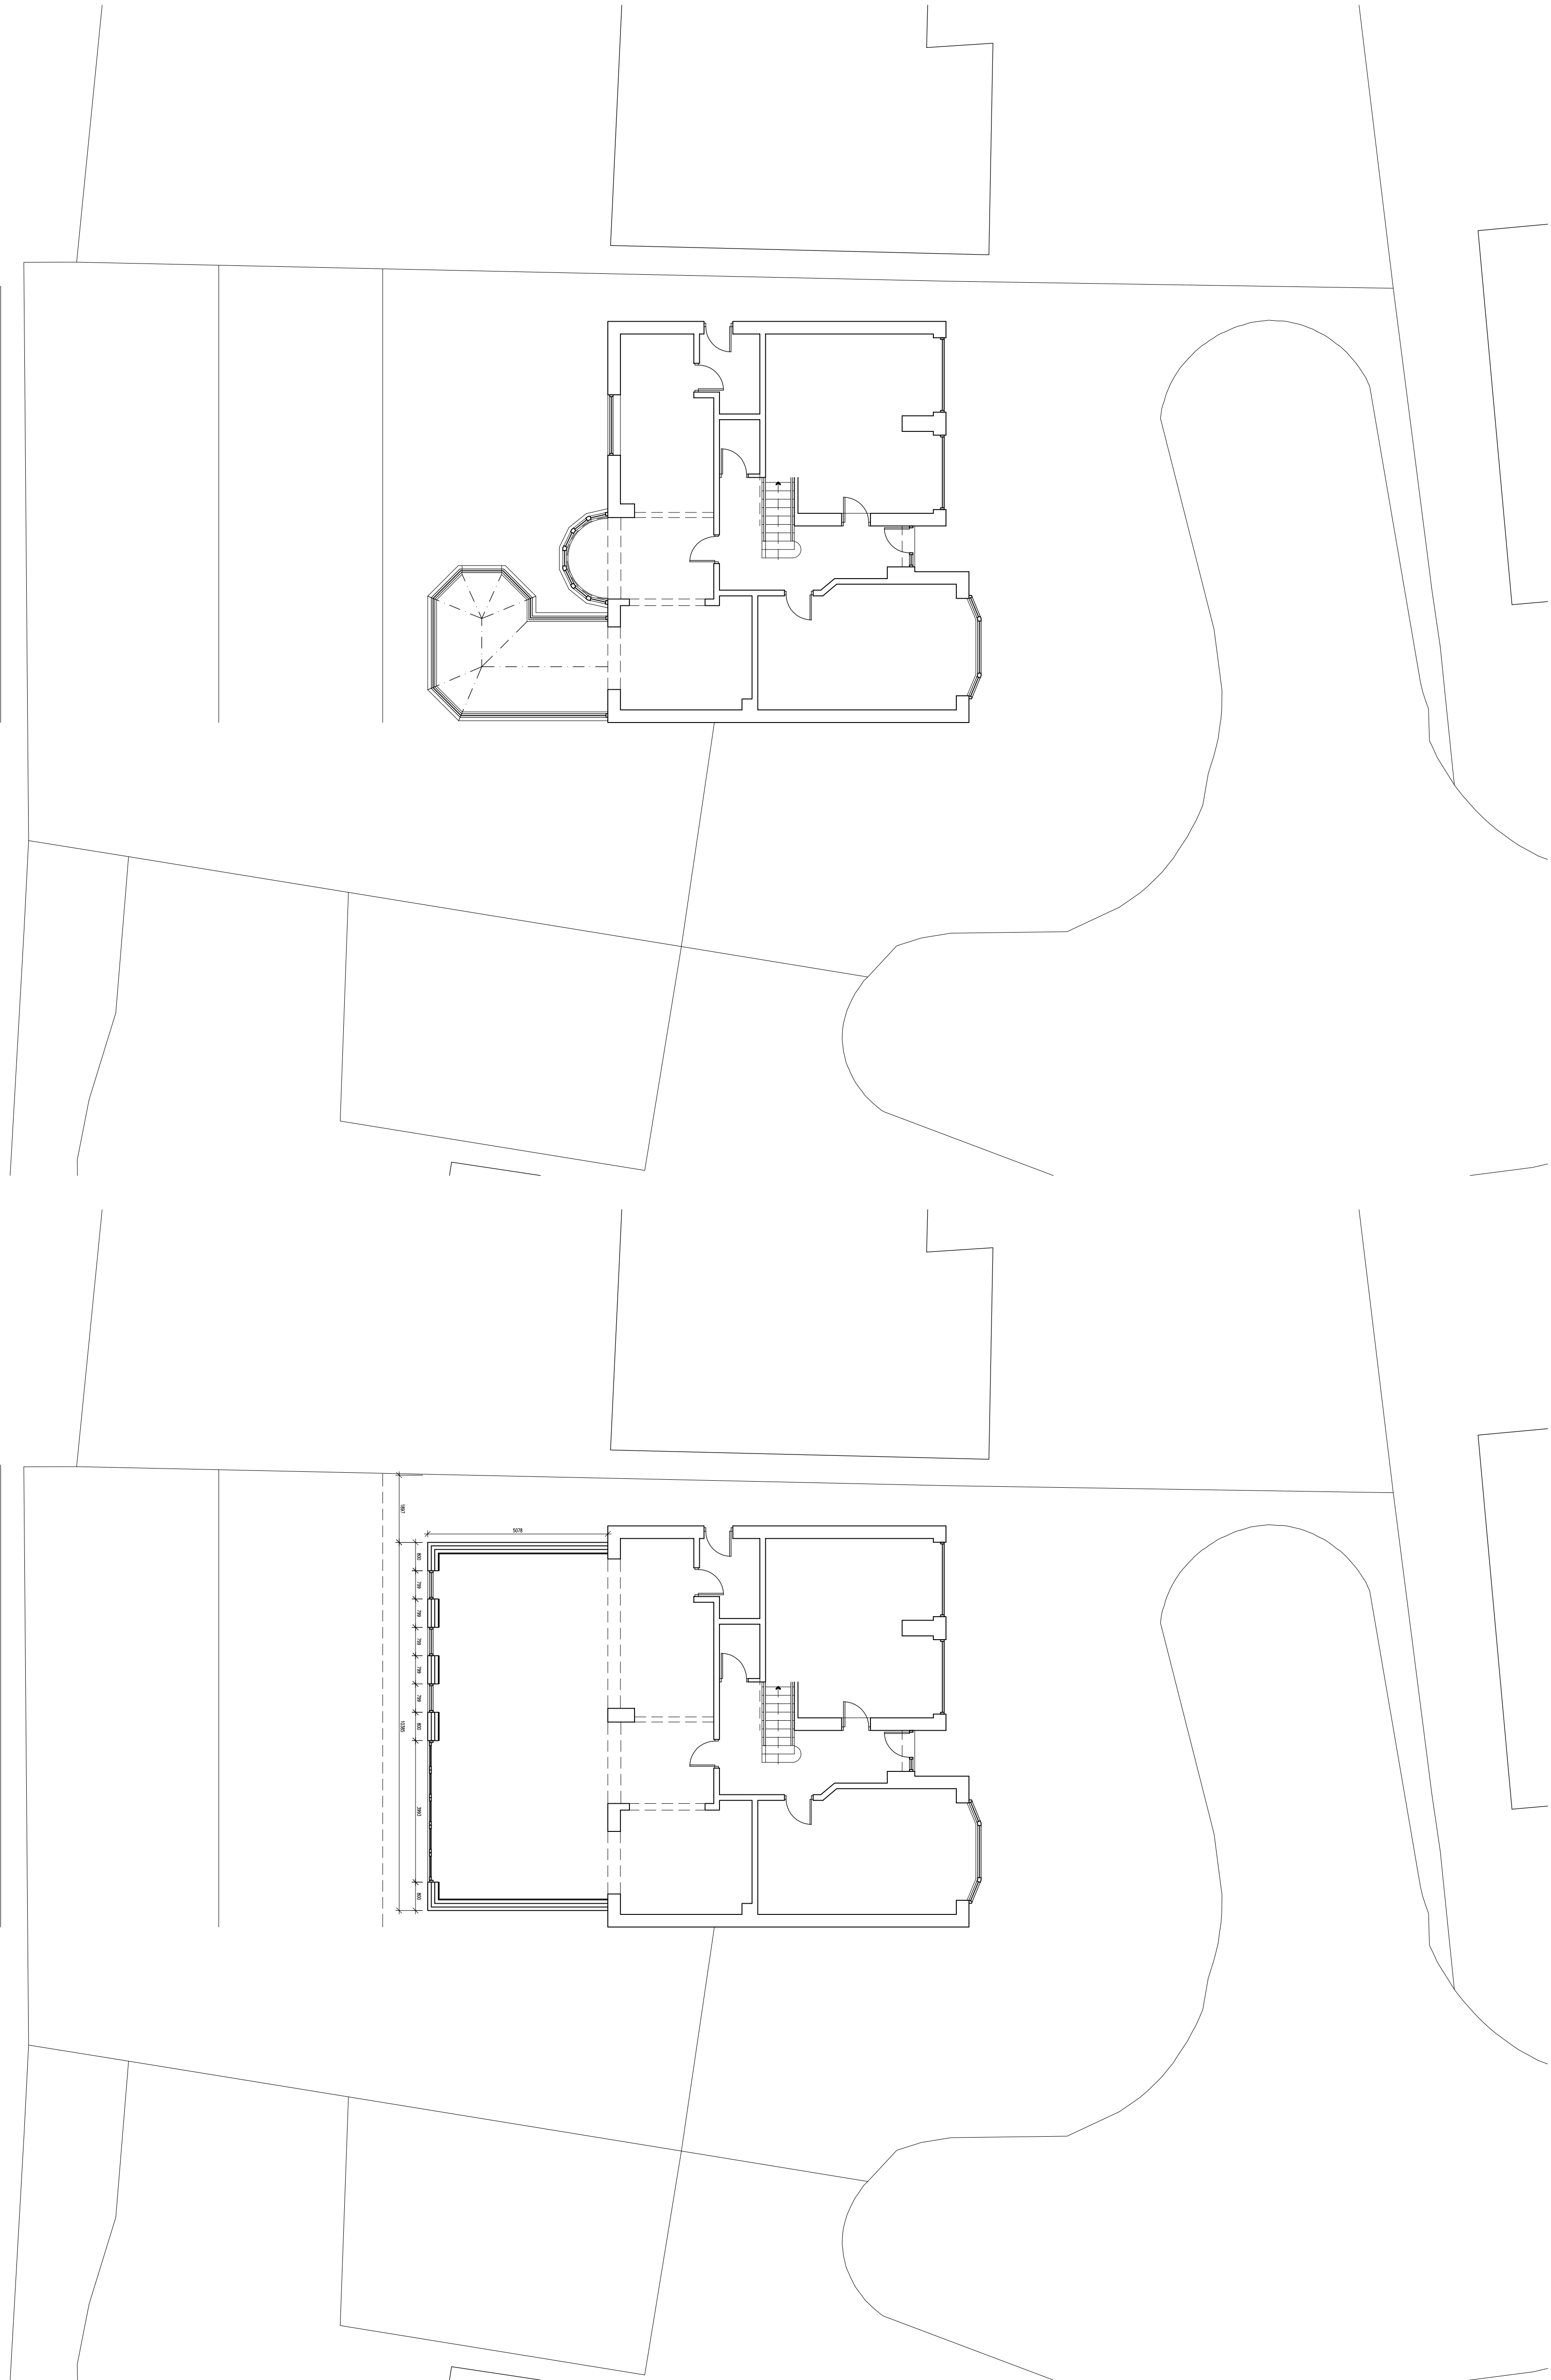

1:100 EXISTING SITE LAYOUT

1:100 PROPOSED SITE LAYOUT