




Drawing No.	Rev No.
MRS001 -003	

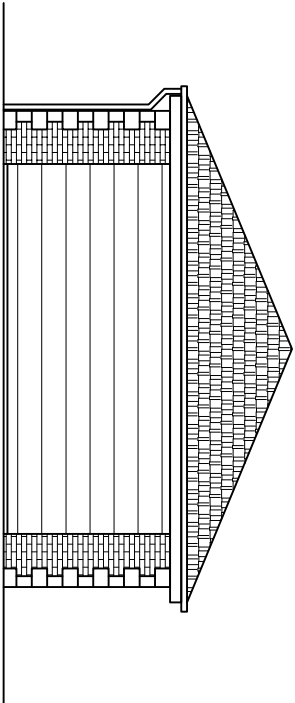


PROPOSED FRONT ELEVATION
SCALE 1:100 AT A3

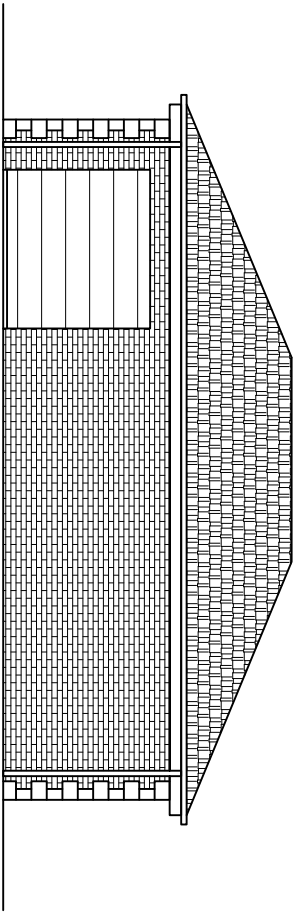

PROPOSED SIDE ELEVATION
SCALE 1:100 AT A3

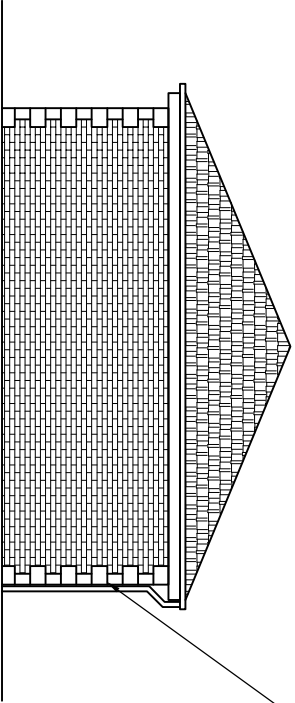

PROPOSED REAR ELEVATION
SCALE 1:100 AT A3

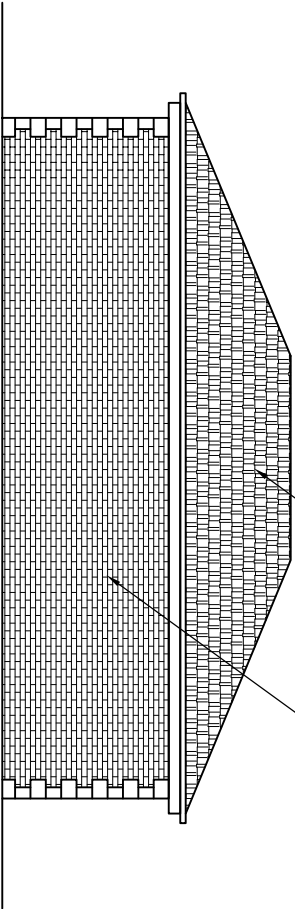

PROPOSED SIDE ELEVATION
SCALE 1:100 AT A3

QUOINS TO MATCH EXISTING BUILDING

TILES TO MATCH EXISTING BUILDING

BRICK TO MATCH EXISTING BUILDING

DO NOT SCALE: Contractor to check all dimensions and report any omissions or errors

NOTES

Rev	Description	By	Chk	App	Date
-----	-------------	----	-----	-----	------

JRB DESIGNS LTD
166 Churchfield Lane
Barton
Barnsley
S75 5EA
Tel: 01226 383542
Fax: 01226 380078
Mob: 07970 541192
Email: join@jrbdesigns.co.uk
This drawing is copyright. © Jrbdesigns Ltd.

Client
MR. R SHEPHERD

Drawing Title
PROPOSED ELEVATIONS

Address
30 CAWTHORNE ROAD
BARUGH GREEN
BARNSELEY
S75 1LQ

Project Title:
PROPOSED DETACHED GARAGE

Purpose of Issue:

PLANNING

Drawing Status
FIRST ISSUE

Scale at A3 AS SHOWN	Drawn By JRB	Date 22/06/2009	
Checked By RS	Date 22/06/2009	Approved By RS	Date 22/06/2009
Project No. MRS001	Drawing No. 003	Revision -	

APPROVAL ☒ INFORMATION ☐ TENDER ☐ CONTRACT ☐ CONSTRUCTION ☐