




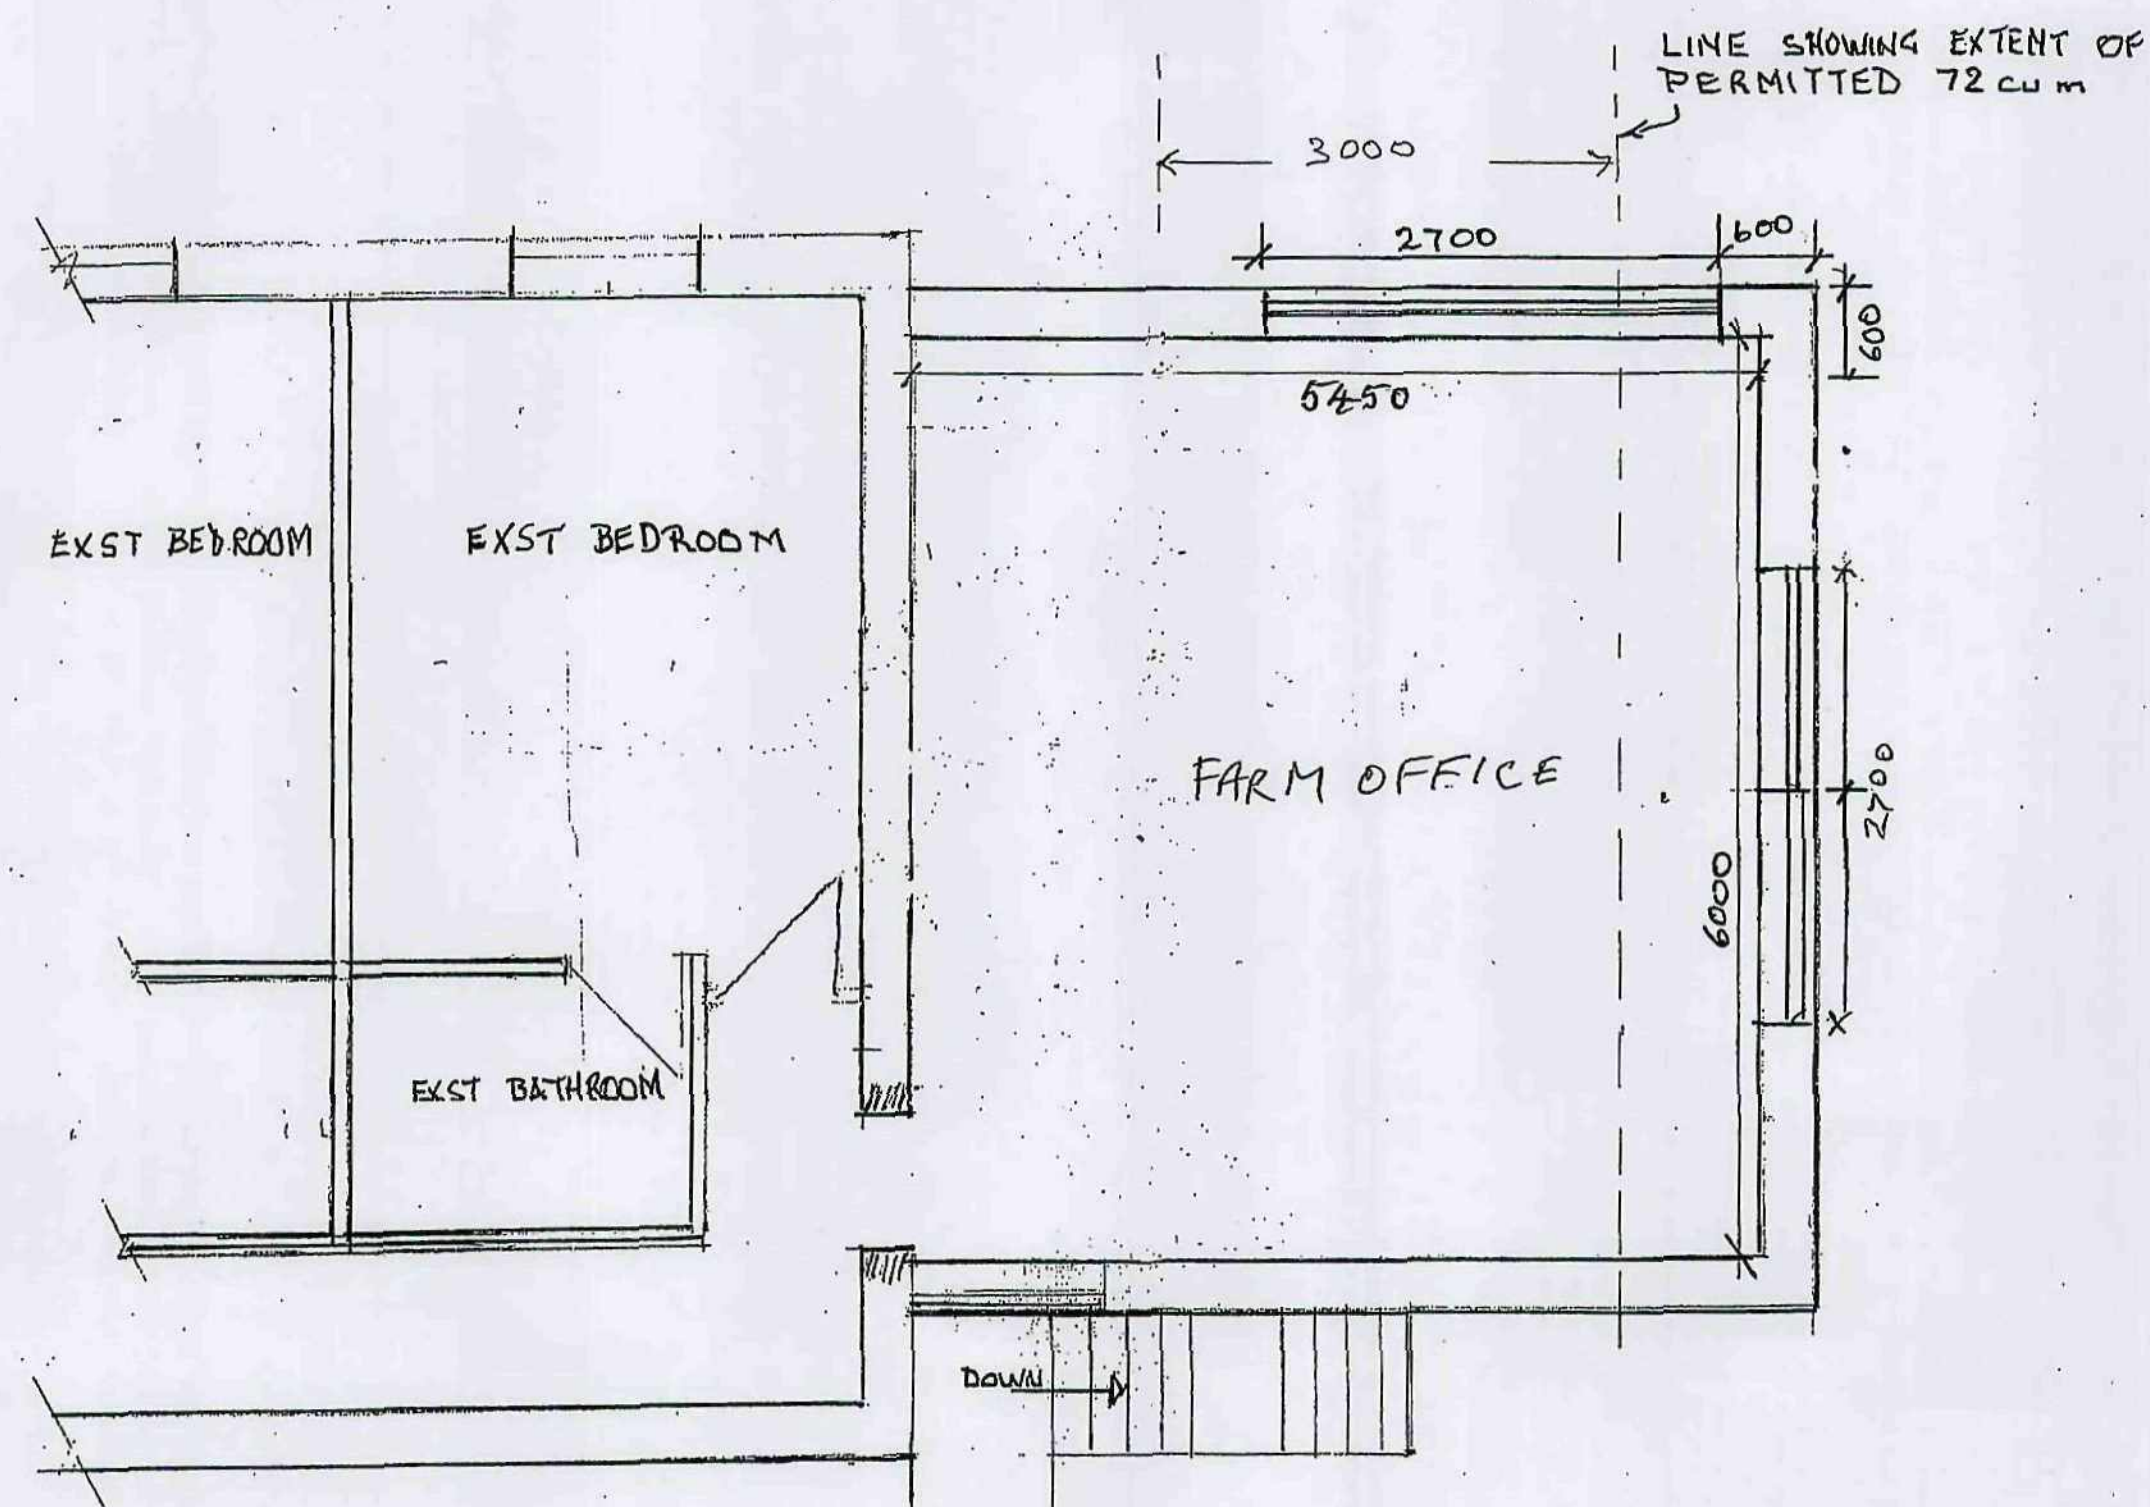


floor plan

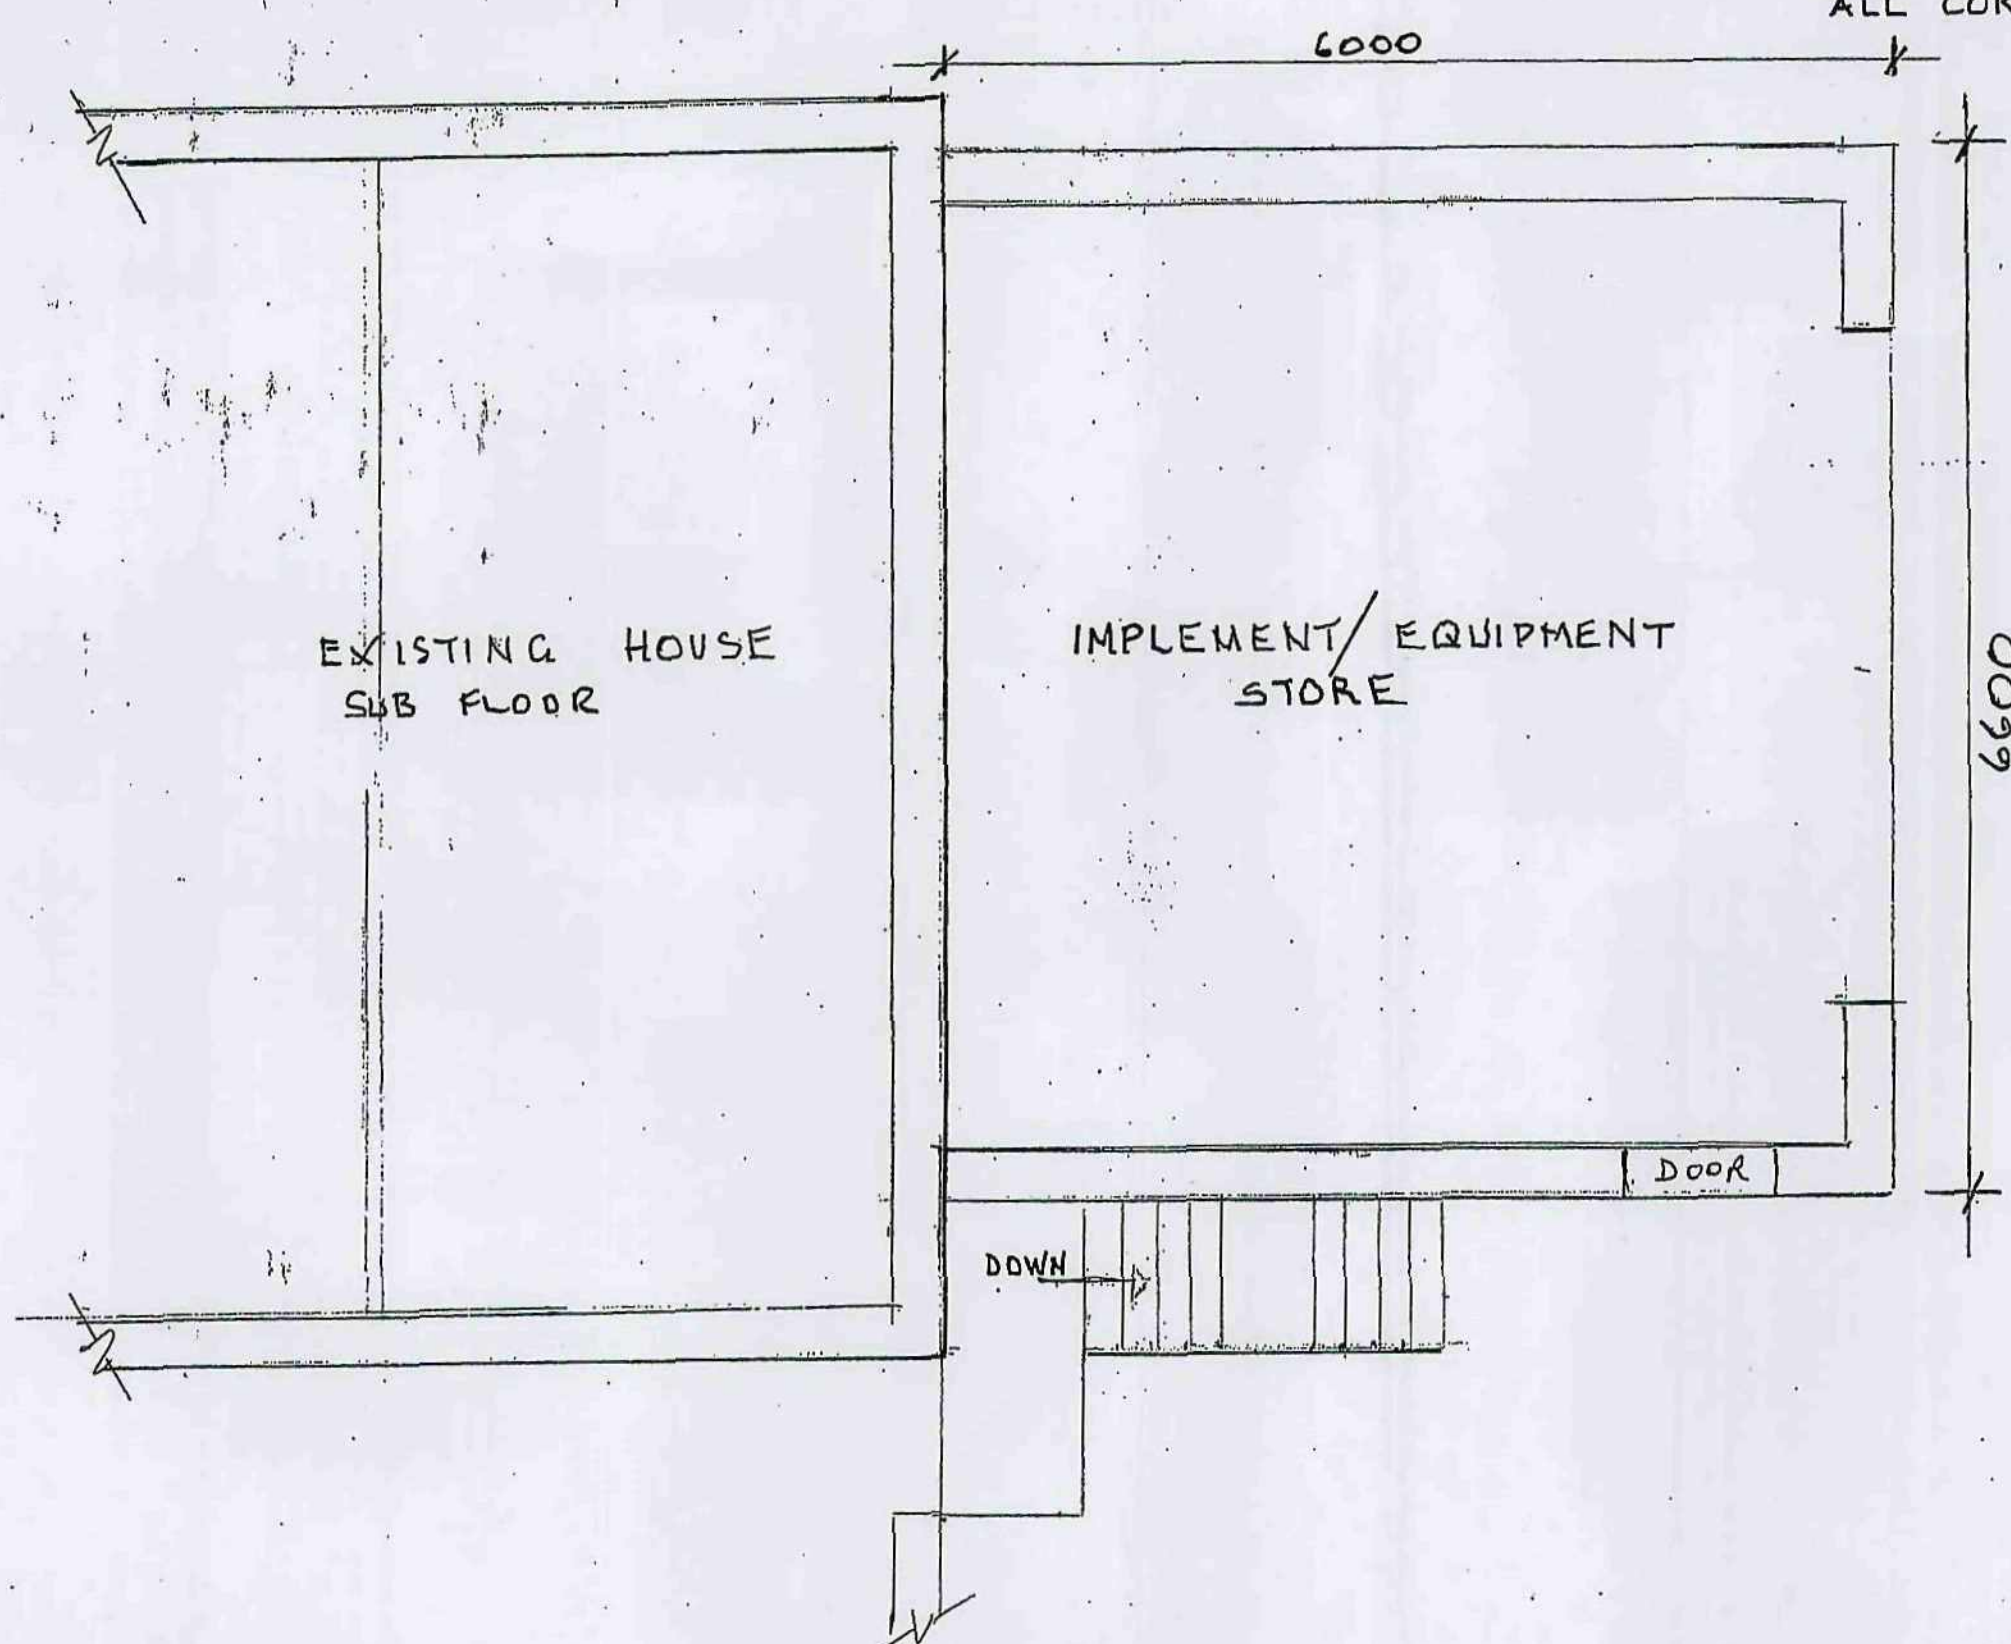

sub. floor/and equipment store plan

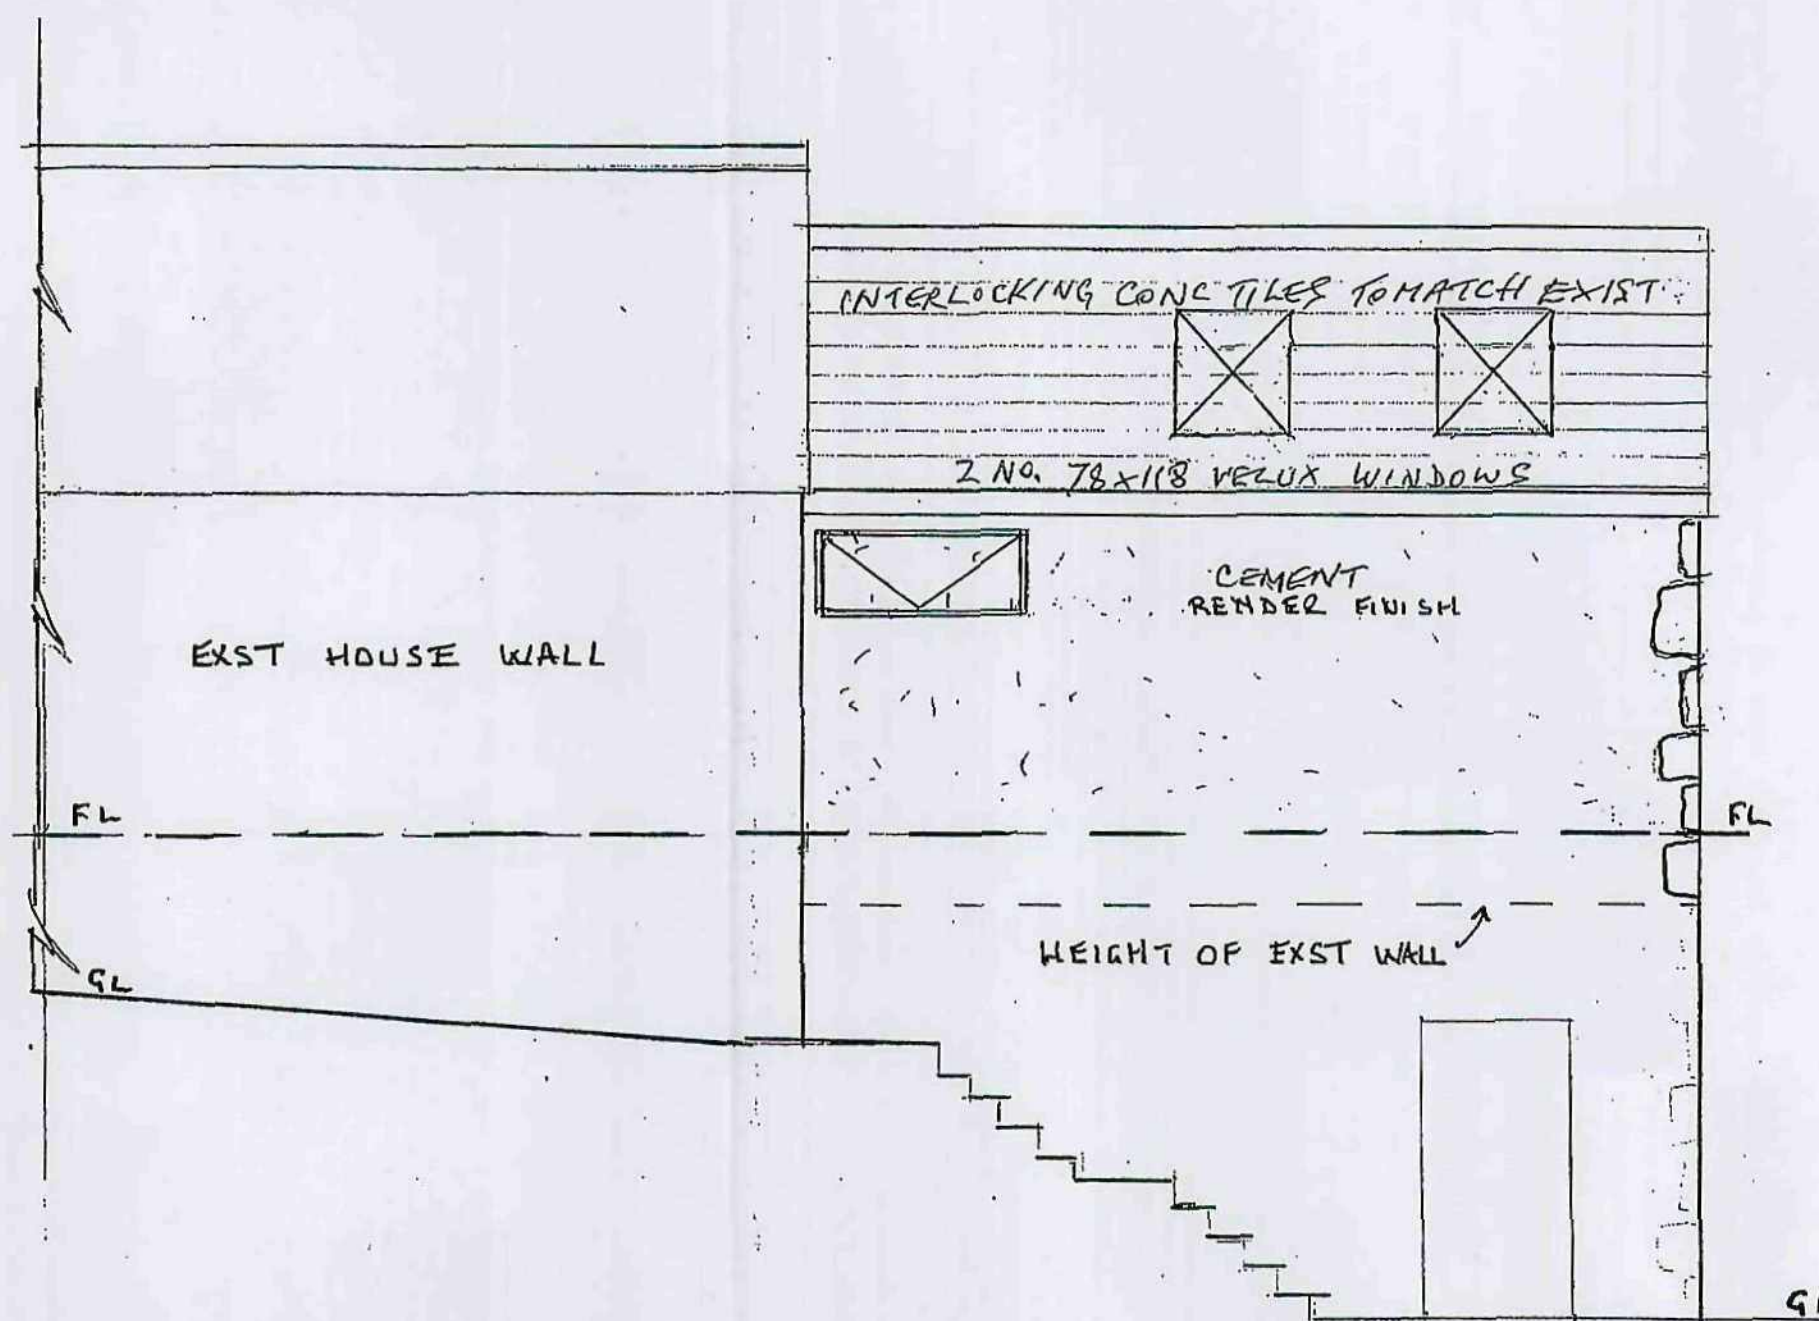


east elevation

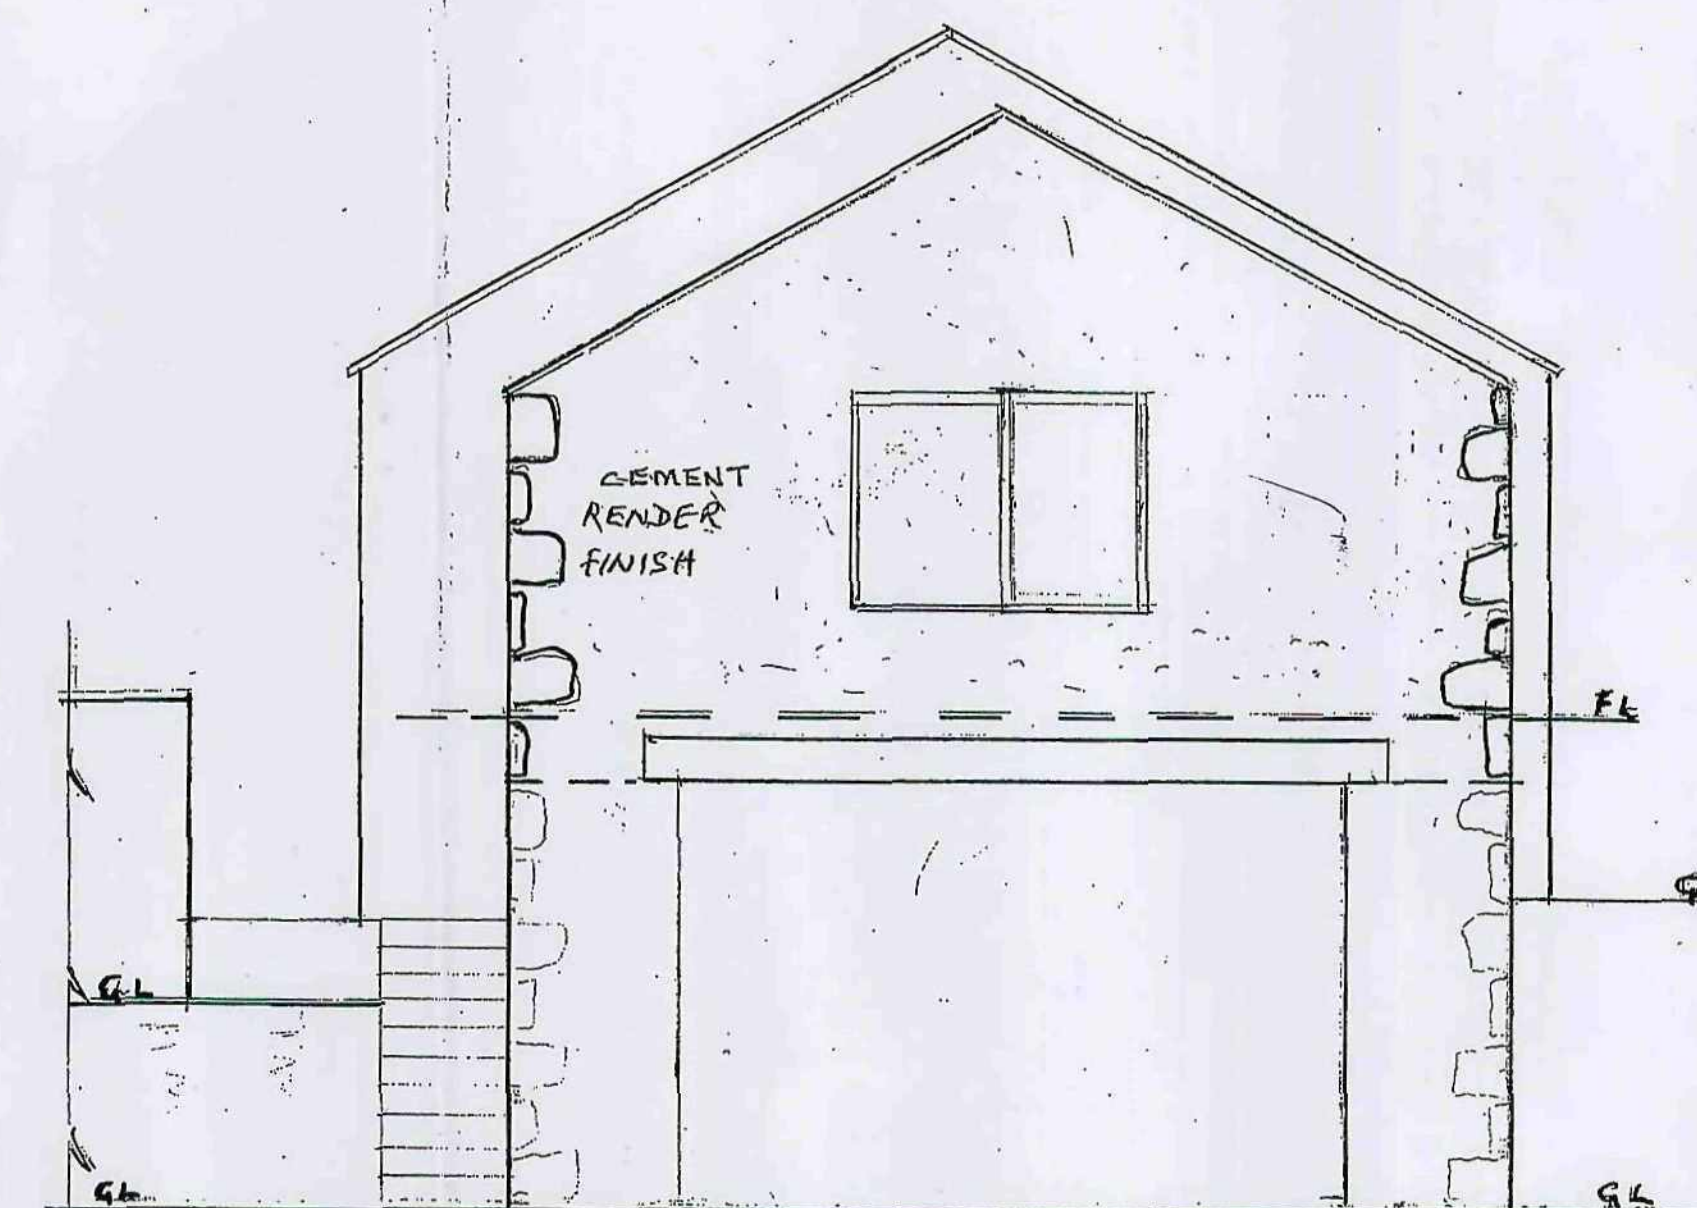

north elevation



west elevation

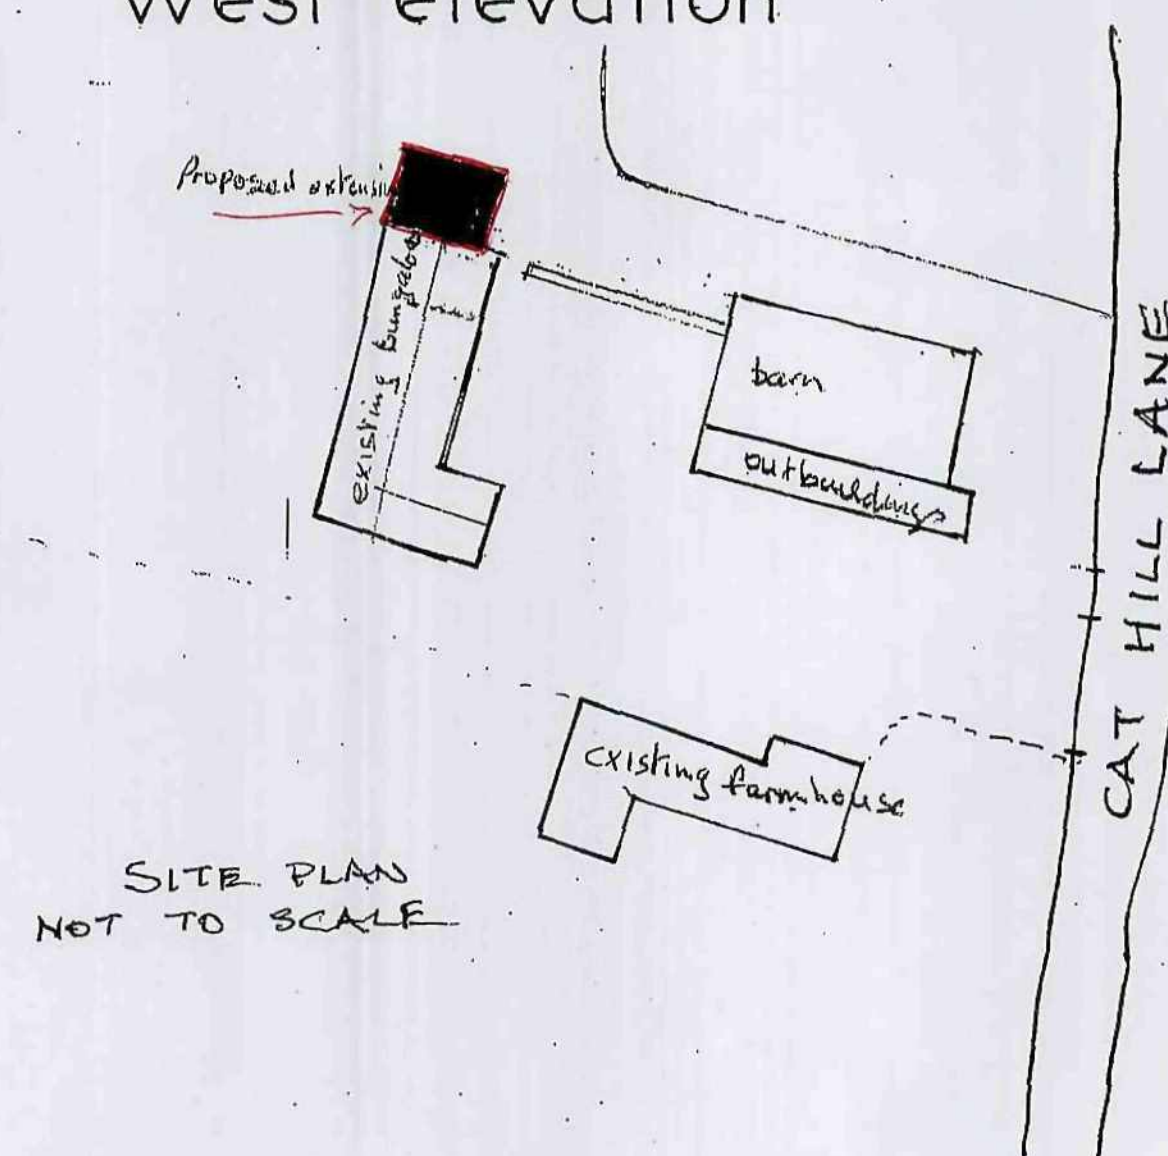

PROPOSED EXTENSION TO EXISTING DWELLING AT CAT HILL FARM, CAT HILL LANE, HOYLANDSWAINE, NR PENISTONE, SOUTH YORKSHIRE FOR MR & MRS J. BRIGGS

Scale 1:50 Date 13.07.09

Drawn

PURPOSE: FARM OFFICE WITH EQUIPMENT/TOOL STORE BELOW

THIS DRAWING IS NOT A WORKING DRAWING (PPONLY)