


SCALE 1:50 @ A3

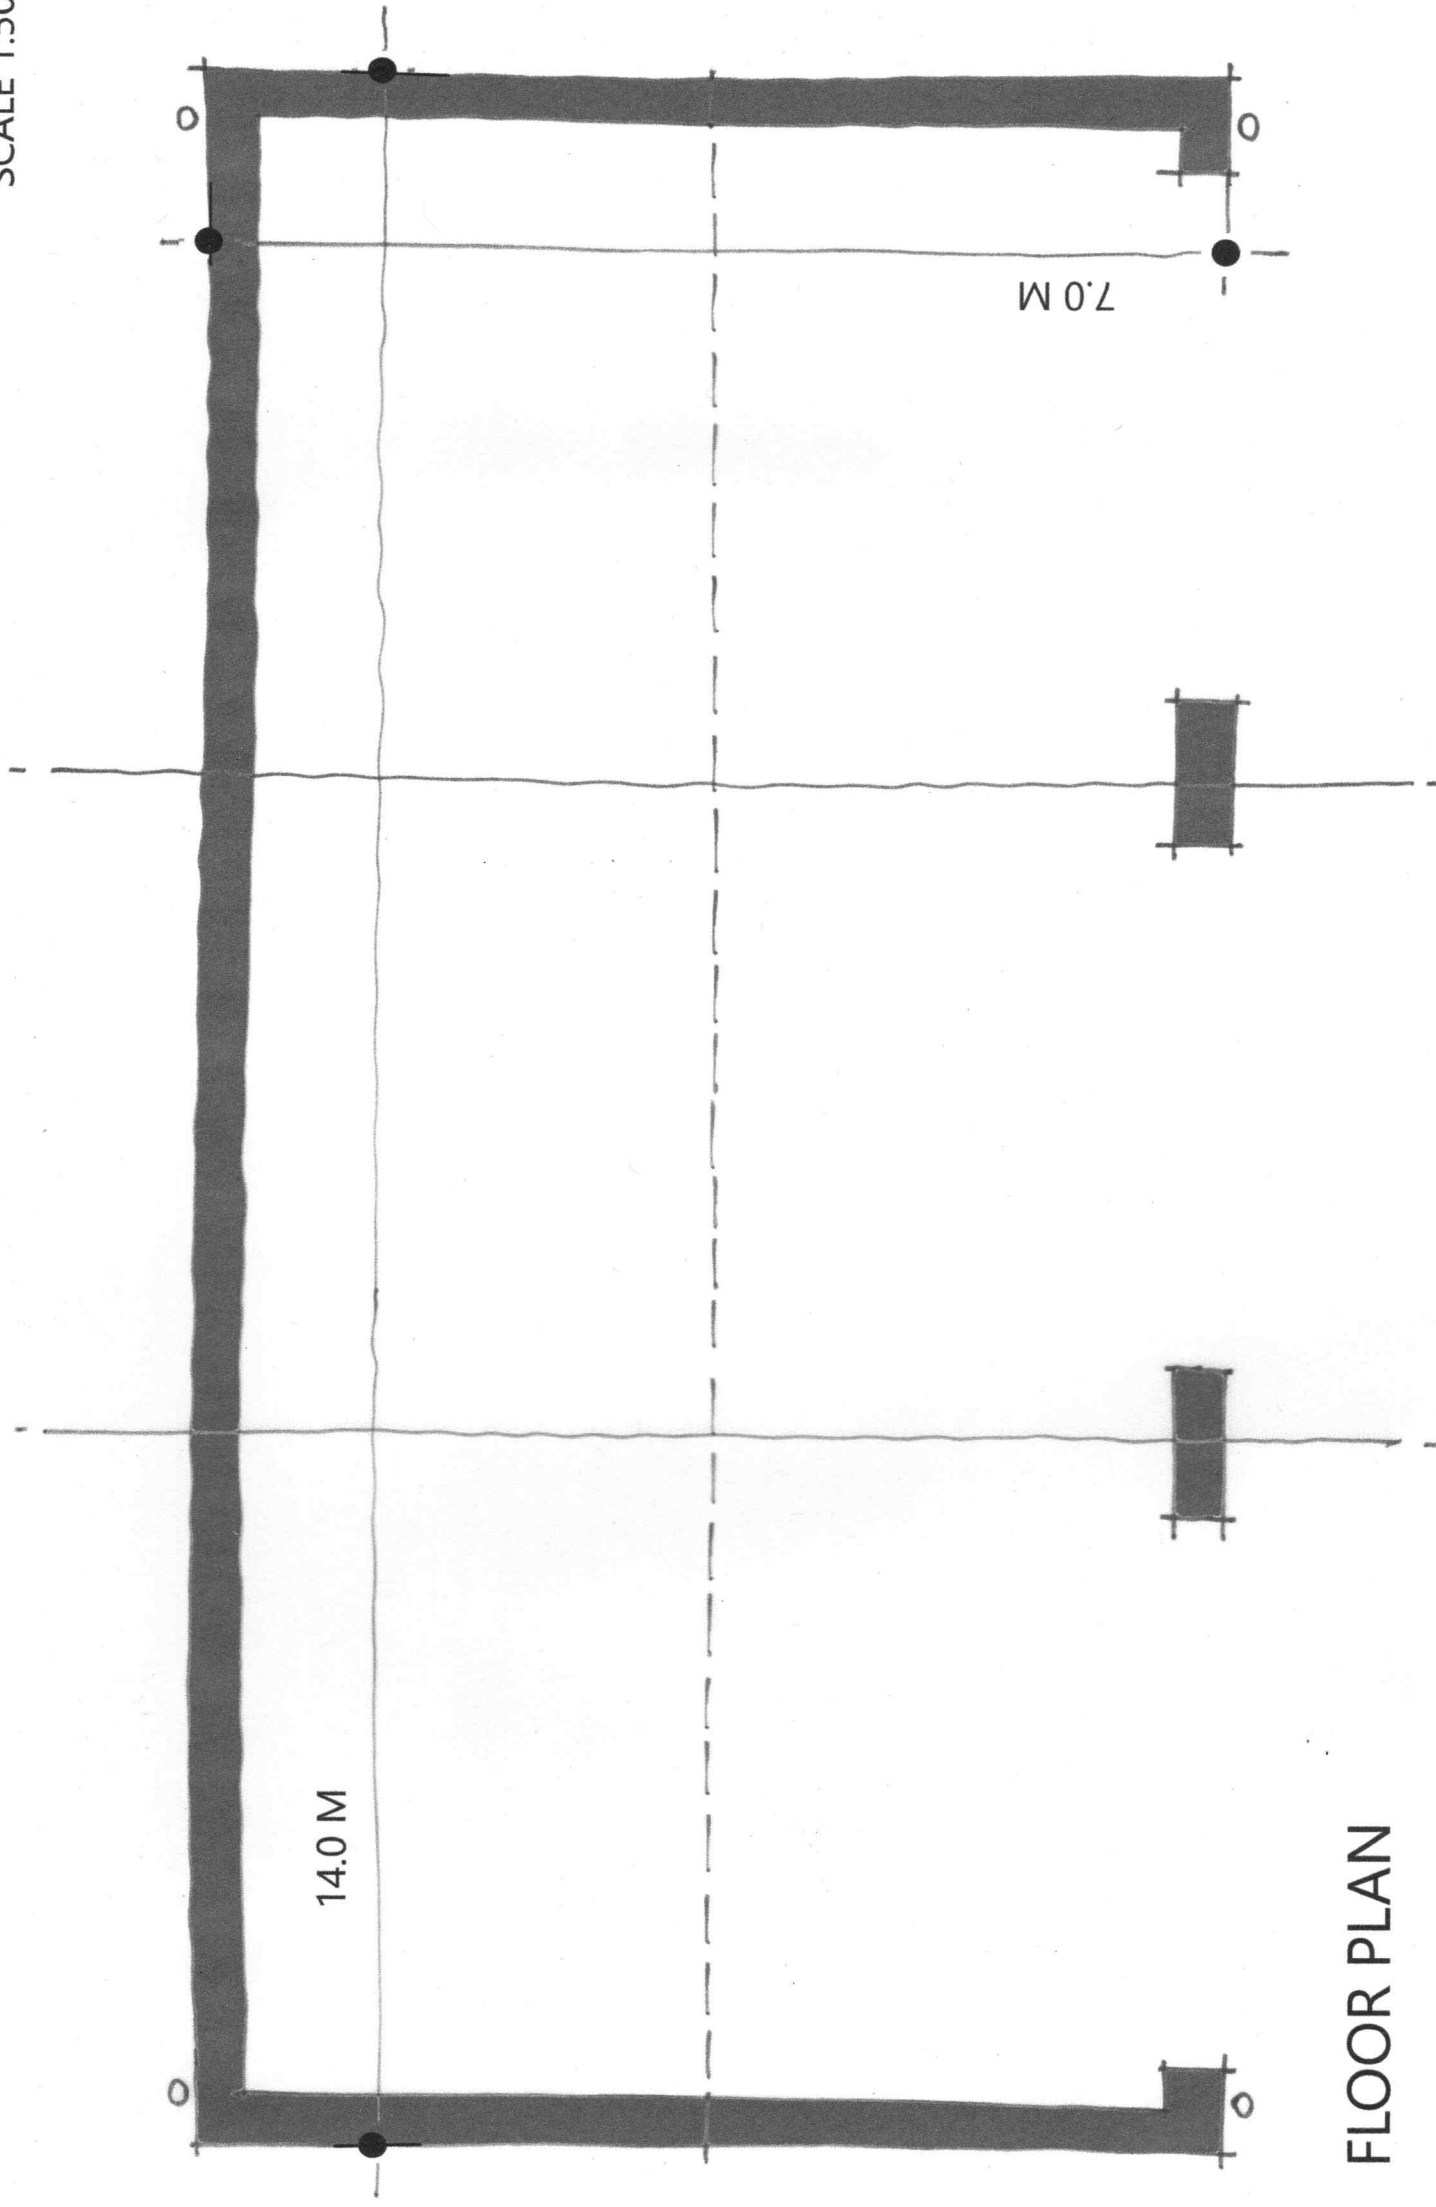

FLOOR PLAN