


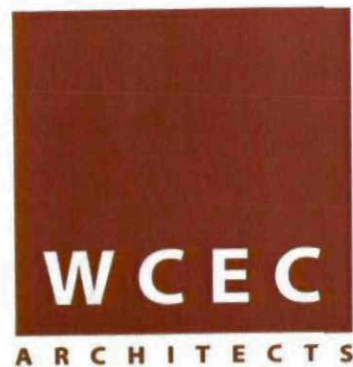

ASDA

S F U I N G
YOU MONEY EVERY DAY

STORE

NETTO WORSBOROUGH

ADDRESS

THOMAS STREET

WORSBROUGH

BARNSELY

SOUTH YORKSHIRE

S70 5AU

SIGNAGE APPLICATION

The enclosed is supporting information for the rebranding of the existing Netto food store, at the aforementioned site & should be read in conjunction with the completed Advertisement application documentation (please see attached)


JOB NUMBER 10.216

EXISTING SITE INFORMATION

SITE LOCATION PLAN



RED LINE PLAN

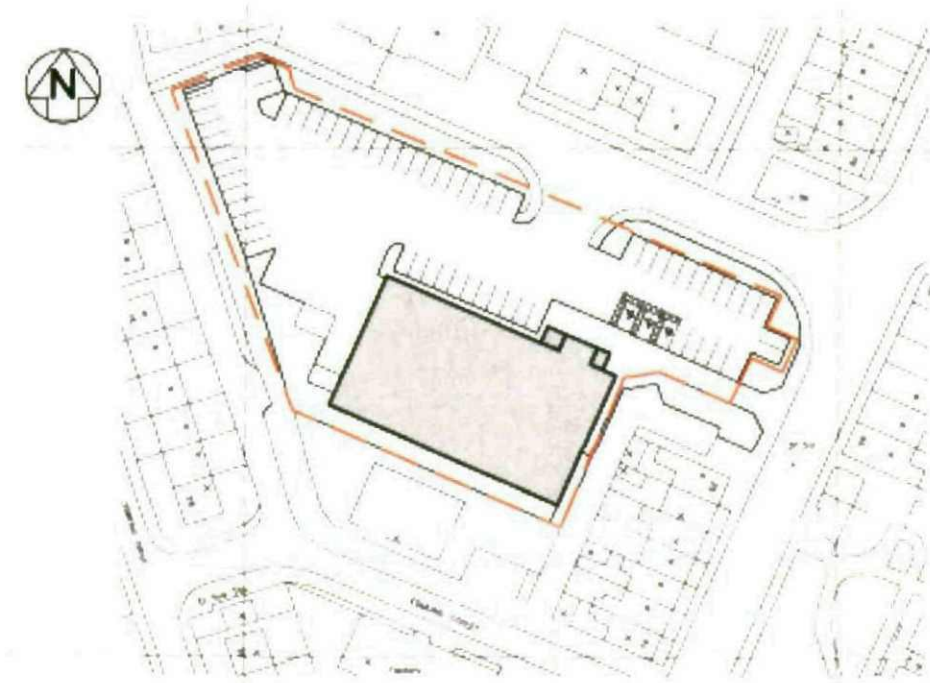

OS PLAN OF SITE
SCALE 1:1250 @ A3

EXISTING SITE INFORMATION




EAST ELEVATION



SOUTH ELEVATION



NORTH ELEVATION

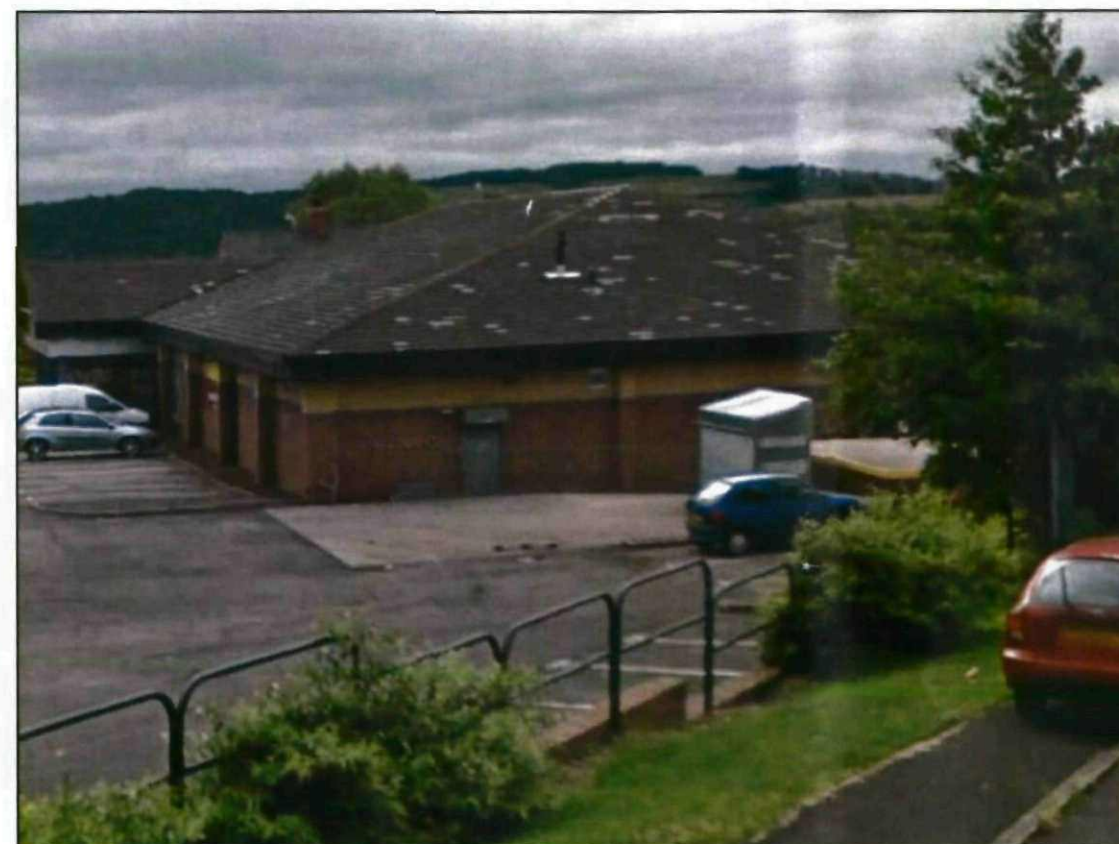


WEST ELEVATION

EXISTING SIGNAGE INFORMATION



CAR PARK SIGNAGE

EXISTING SITE PLAN

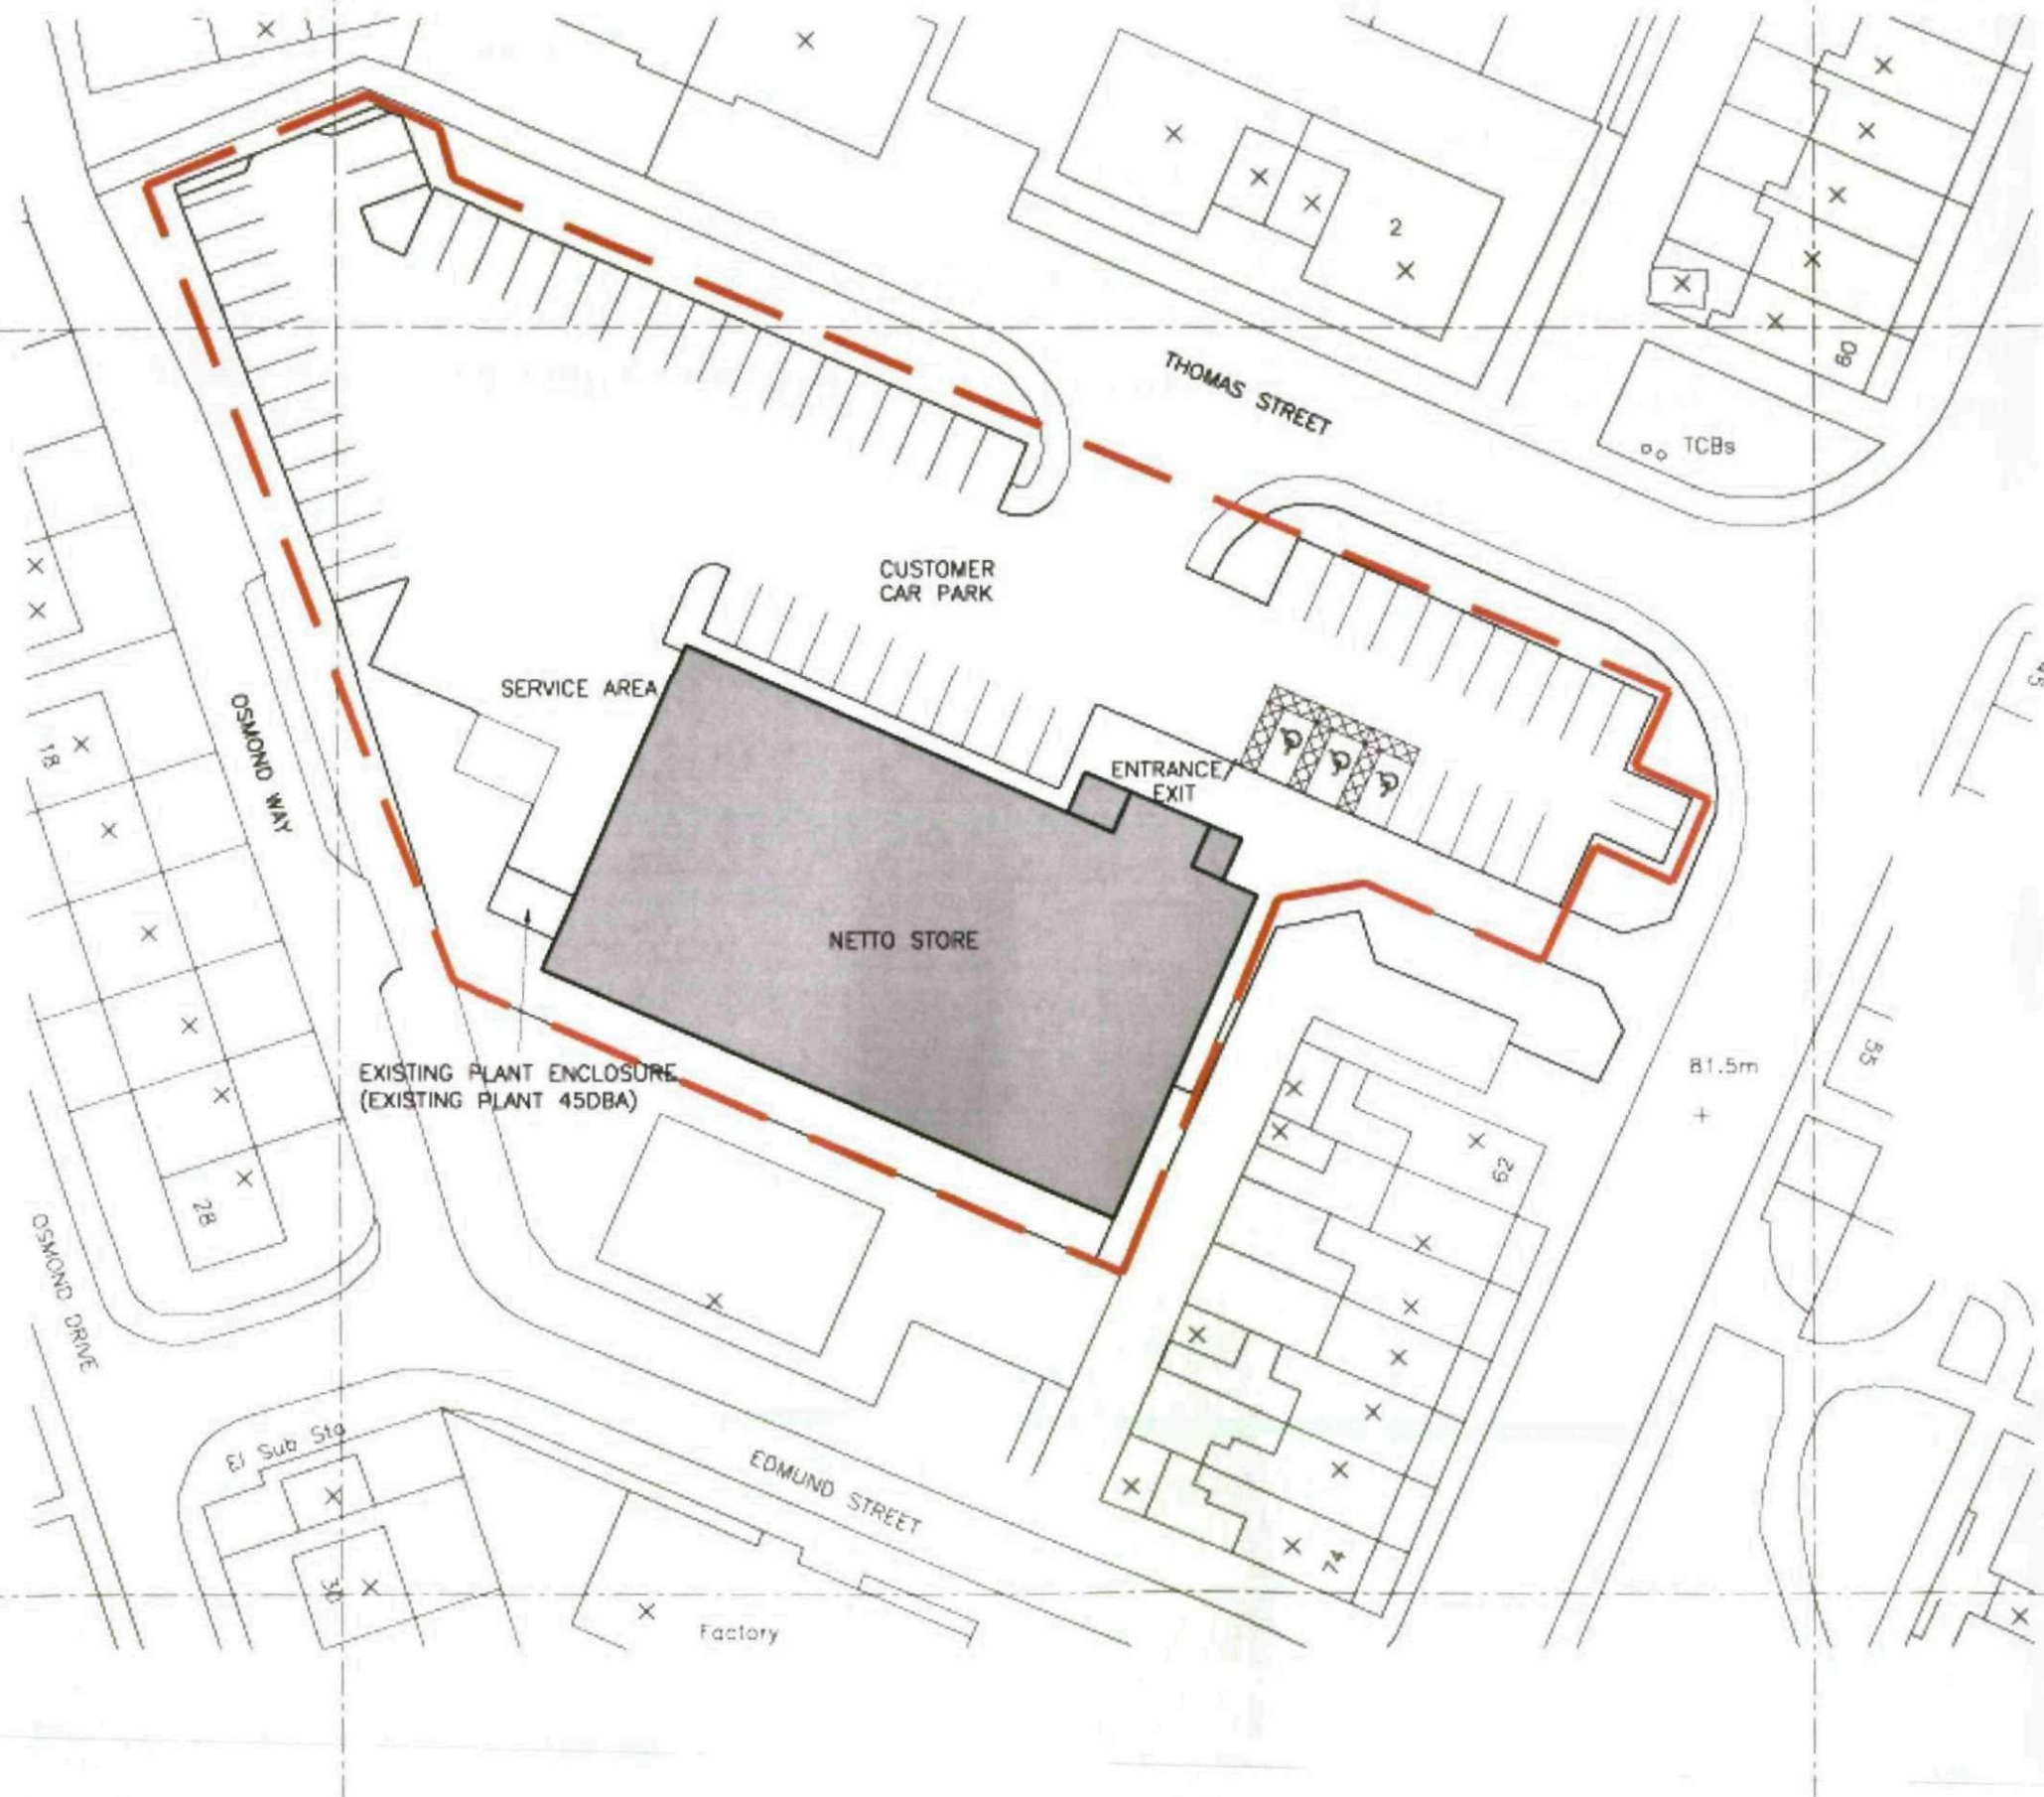

©WCEC ARCHITECTS - DISCLAIMER:

This drawing is copyright and shall not be reproduced nor used for any other purpose without the written permission of the Architect. The drawing must be read in conjunction with all other related drawings and documentation. It is the architect's responsibility to ensure full compliance with the Building Regulations. Do not scale from this drawing, use hard dimensions only. It is the architect's responsibility to check and verify all dimensions on site. Any discrepancies to be reported immediately. If in doubt ask. Materials not in conformity with relevant British or European Standards/Codes of practice or standards listed in the schedule to health & safety must not be used or specified on this project.

XREF'S IN THIS DRAWING

No. Date Description Drawn/Checked By

CLIENT

ASDA

ASDA STORES LTD

PROJECT

NETTO RE-BRANDING
BARNSELY
WORSBOROUGH

TITLE

EXISTING SITE PLAN

DRAWING STATUS

PLANNING

DRAWN JH CHECKED JA

SCALE 1:500 @ A3

DATE 22/09/2010


CARRWOOD COURT
CARRWOOD ROAD
SHEPPARD
CHESTERFIELD
S41 9DB

T: 01246 286051
F: 01246 286736
E: info@wcec.co.uk
WWW.WCEC.CO.UK


WCEC
ARCHITECTS

JOB NO.	DRAWING NUMBER	REV
10.216	PL-01	


EXISTING ELEVATIONS

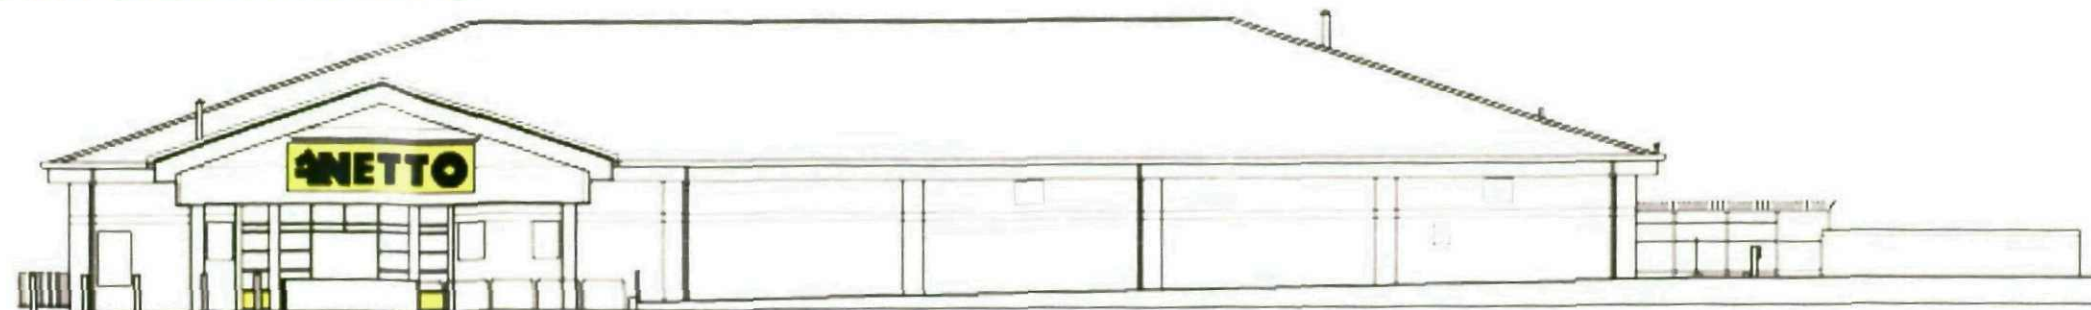


NORTH ELEVATION SCALE 1:200 @ A3

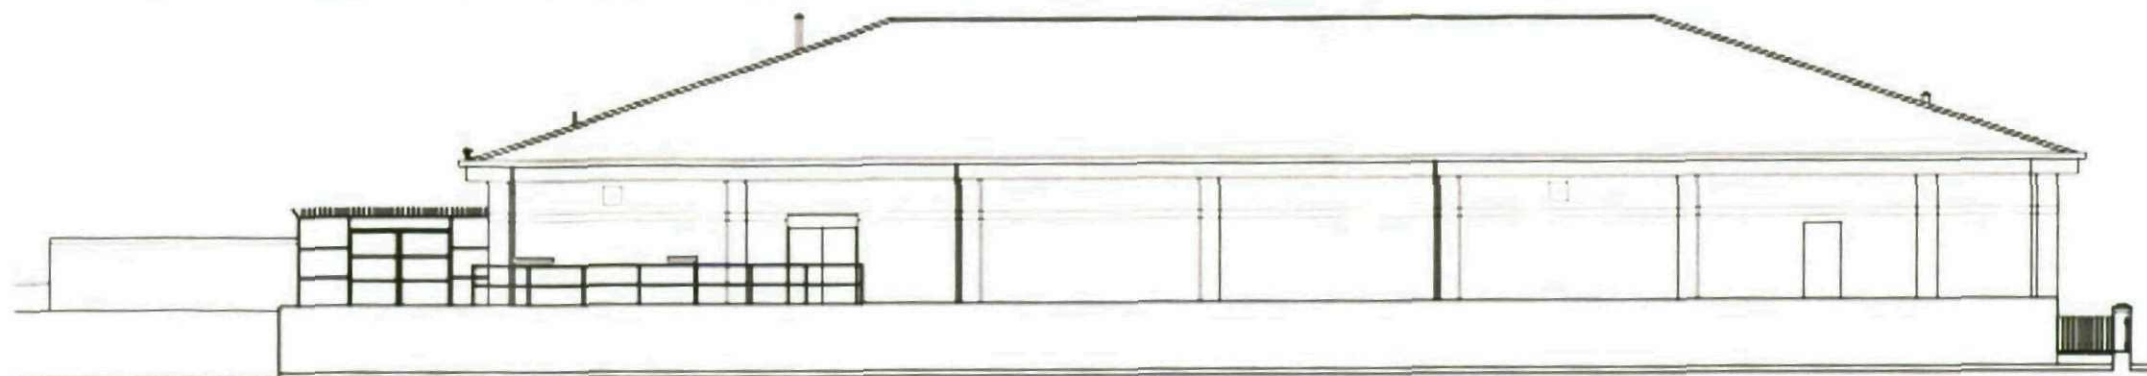


SOUTH ELEVATION SCALE 1:200 @ A3

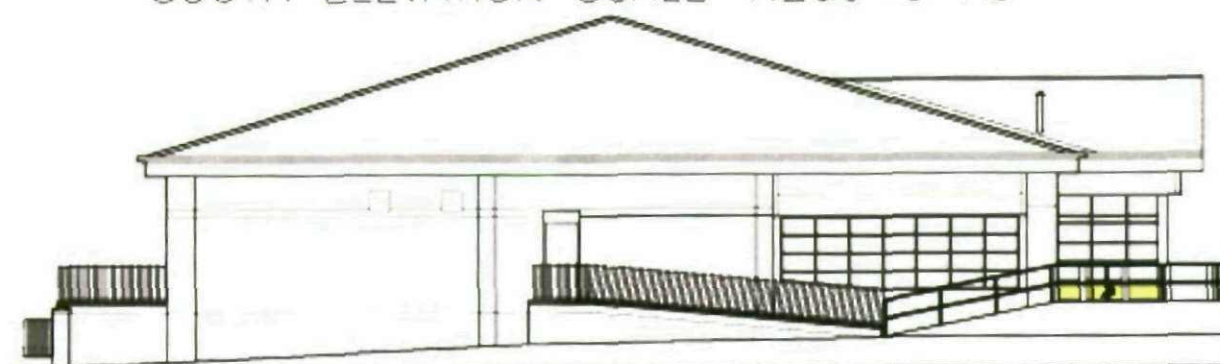

EAST ELEVATION SCALE 1:200 @ A3

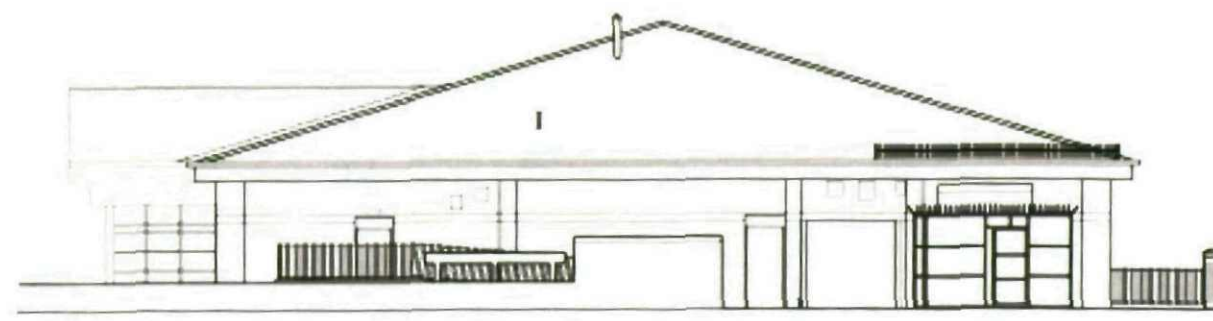

WEST ELEVATION SCALE 1:200 @ A3

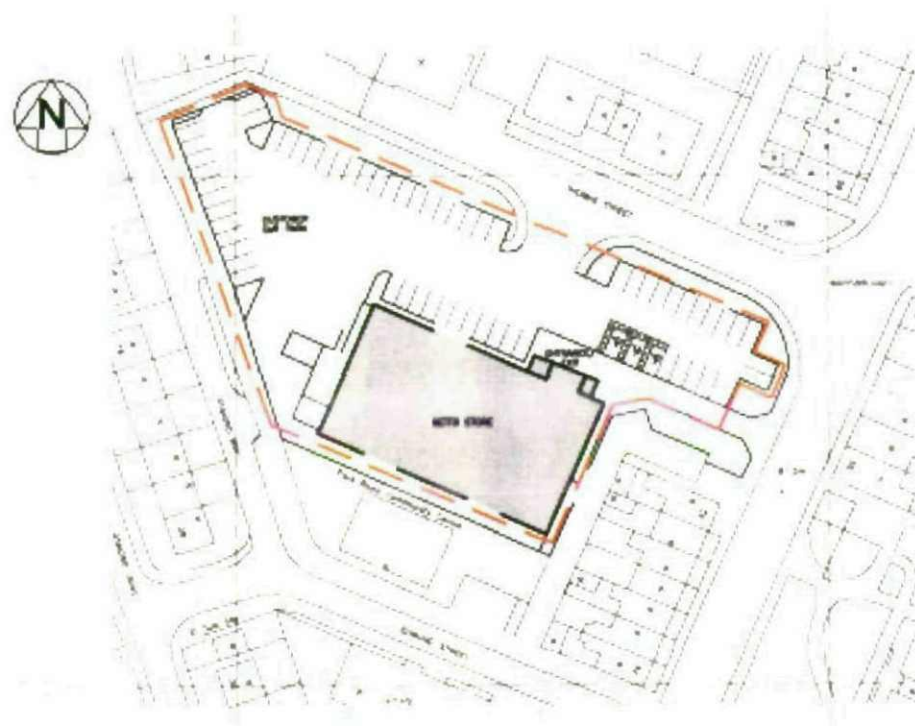

SITE LOCATION
PLAN @
1:1250

WCEC ARCHITECTS - DISCLAIMER

This drawing is copyright and shall not be reproduced nor used for any other purpose without the written permission of the Architect. The drawing must be read in conjunction with all other related drawings and documentation. It is the contractor's responsibility to ensure full compliance with the Building Regulations. Do not scale from this drawing. Use figures dimensions only. It is the contractor's responsibility to check and verify all dimensions on site. Any discrepancies to be reported immediately to the Designer. Materials not in conformity with relevant BS/EN or European Standards/Codes of practice or materials shown to be defective in health & safety shall not be used or specified on this project.

XREF'S IN THIS DRAWING

NONE

Ref. Date Description Drawn/Checked by

CLIENT

ASDA

ASDA STORES LTD

PROJECT

NETTO REBRANDING
BARNSELY
WORSBOROUGH

TITLE

EXISTING ELEVATIONS

DRAWING STATUS

PLANNING

DRAWN ☒ CHECKED ☒

SCALE AS NOTED @ A3

DATE 23/09/2010

CARRON ROAD COURT
CARRON ROAD ROAD
WORSBOROUGH
CHESTERFIELD
S41 8BW
T: 01246 180041
F: 01246 180738
E: info@wcec.co.uk
WCEC ARCHITECTS

WCEC
ARCHITECTS

JOB NO DRAWING NUMBER REV

10.216 PL-05

SIGNAGE SPECIFICATION



SIGN POSITION 2

NEW INTERNALLY ILLUMINATED BUILT UP SIGN BOX AND LETTERS. STATIC ILLUMINATION MAX 1000 CANDELLA

SIZE = 3063mm x 1617mm




SIGN POSITION 12

PLASTIC FASCIA SURROUND TO ATM

UNIT WITH '24 hour cash' LIGHTBOX ABOVE..



EXISTING TOTEM

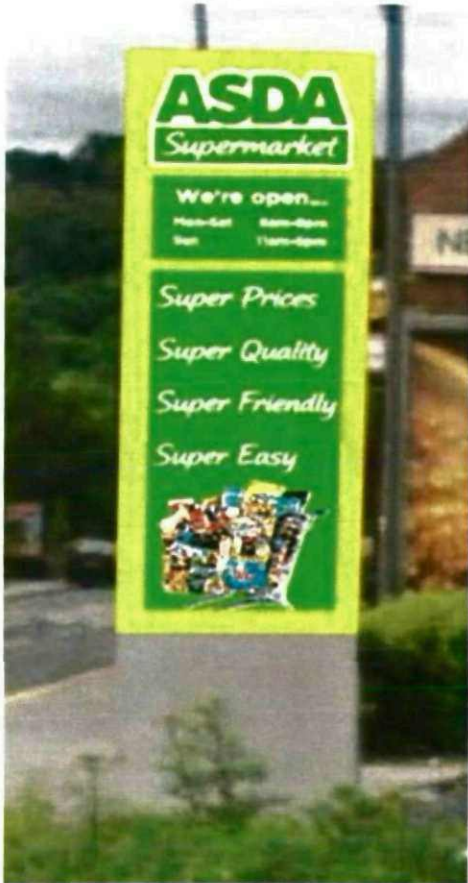


PROPOSED TOTEM

SIGN POSITION 10

EXISTING TOTEM REPLACED WITH NEW TOTEM FRAME AND ALUMINIUM PAINTED LIVERY PANEL.

SIGN POSITIONED IN THE SAME LOCATION AS THE EXISTING TOTEM

SIZE AS SHOWN

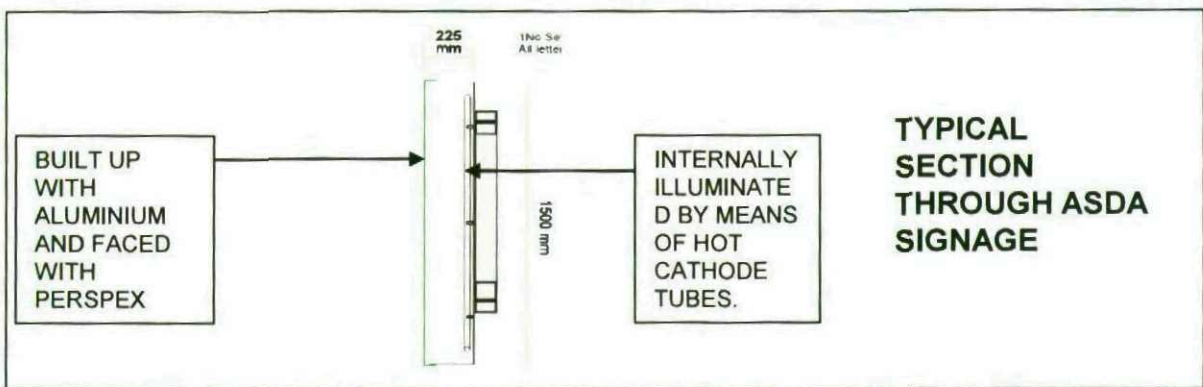



SIGN POSITION 7

WALL MOUNTED POS BANNER

Size 6100mm x 950mm

SIGN POSITION 9

REVERSE PRINTED & BACKED UP APPLIED VINYL GRAPHICS TO EXISTING WINDOWS. SIZE – SUBJECT TO SURVEY

