


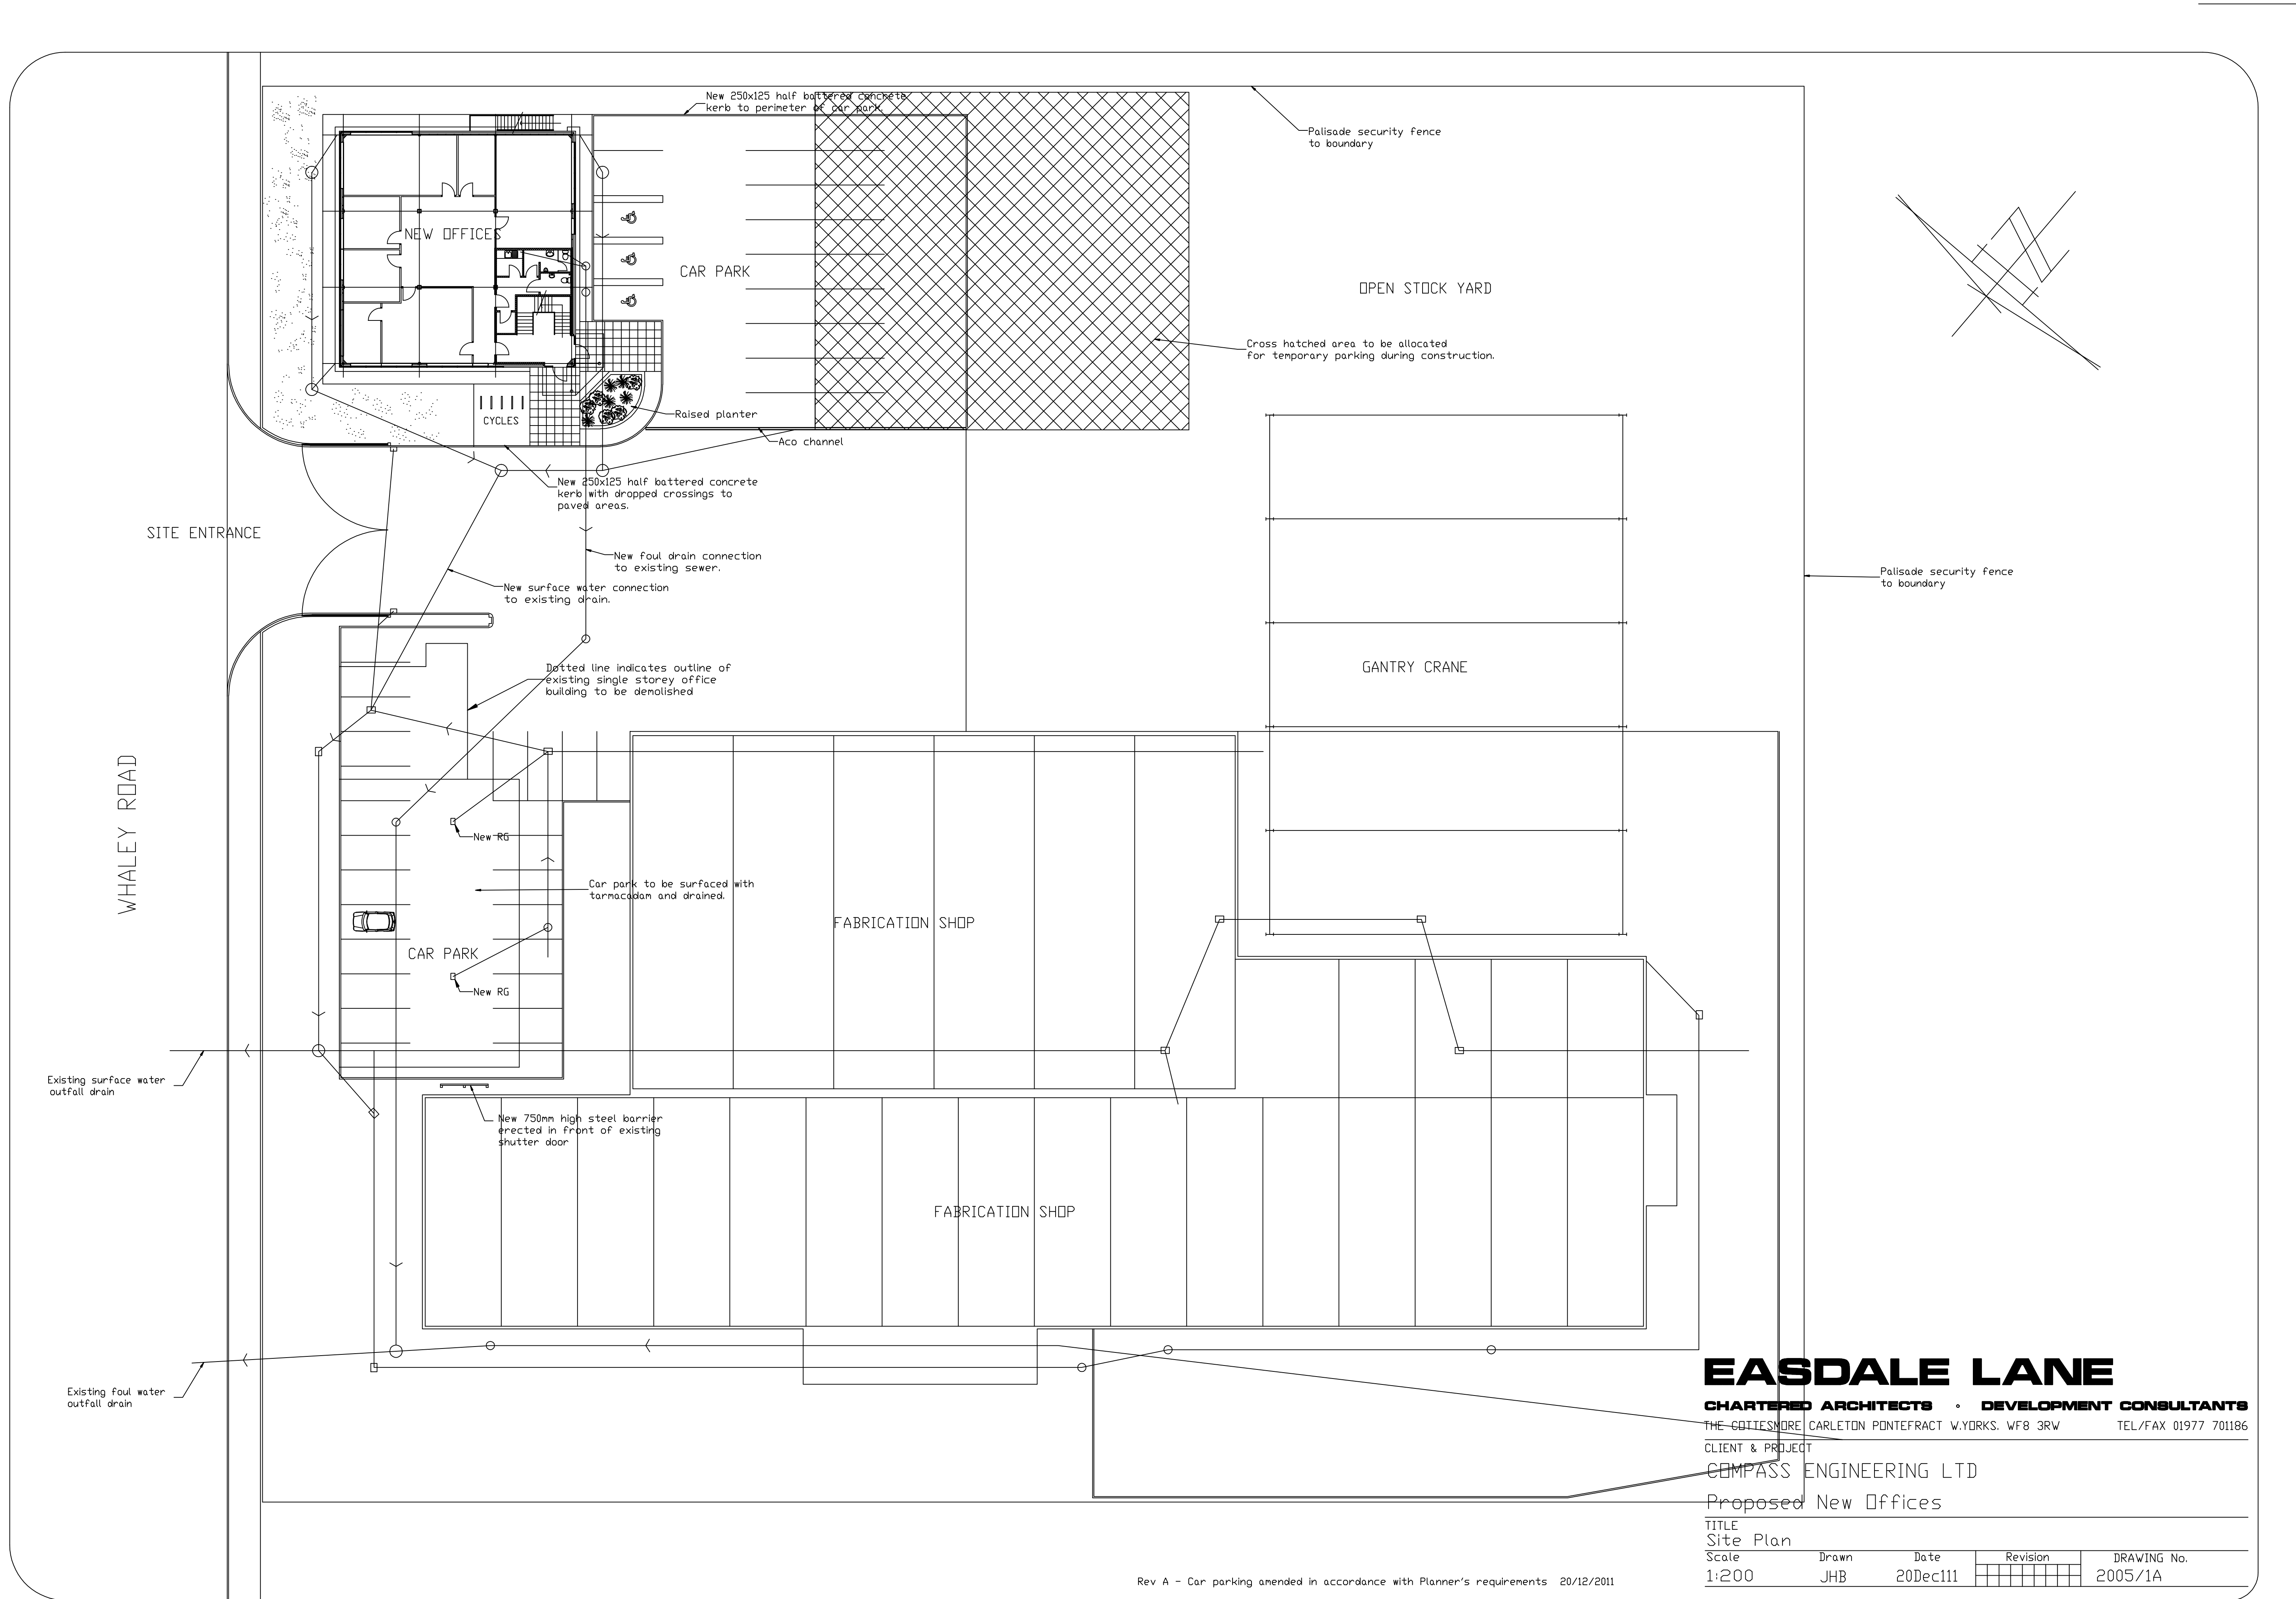

EASDALE LANE
CHARTERED ARCHITECTS • DEVELOPMENT CONSULTANTS
THE GOTTESMORE CARLETON PONTEFRAC T W.YORKS. WF8 3RW TEL/FAX 01977 701186
CLIENT & PROJECT
COMPASS ENGINEERING LTD
Proposed New Offices

TITLE	Drawn	Date	Revision	DRAWING No.
Site Plan	JHB	20Dec111		2005/1A
Scale				
1:200				

Rev A - Car parking amended in accordance with Planner's requirements 20/12/2011