

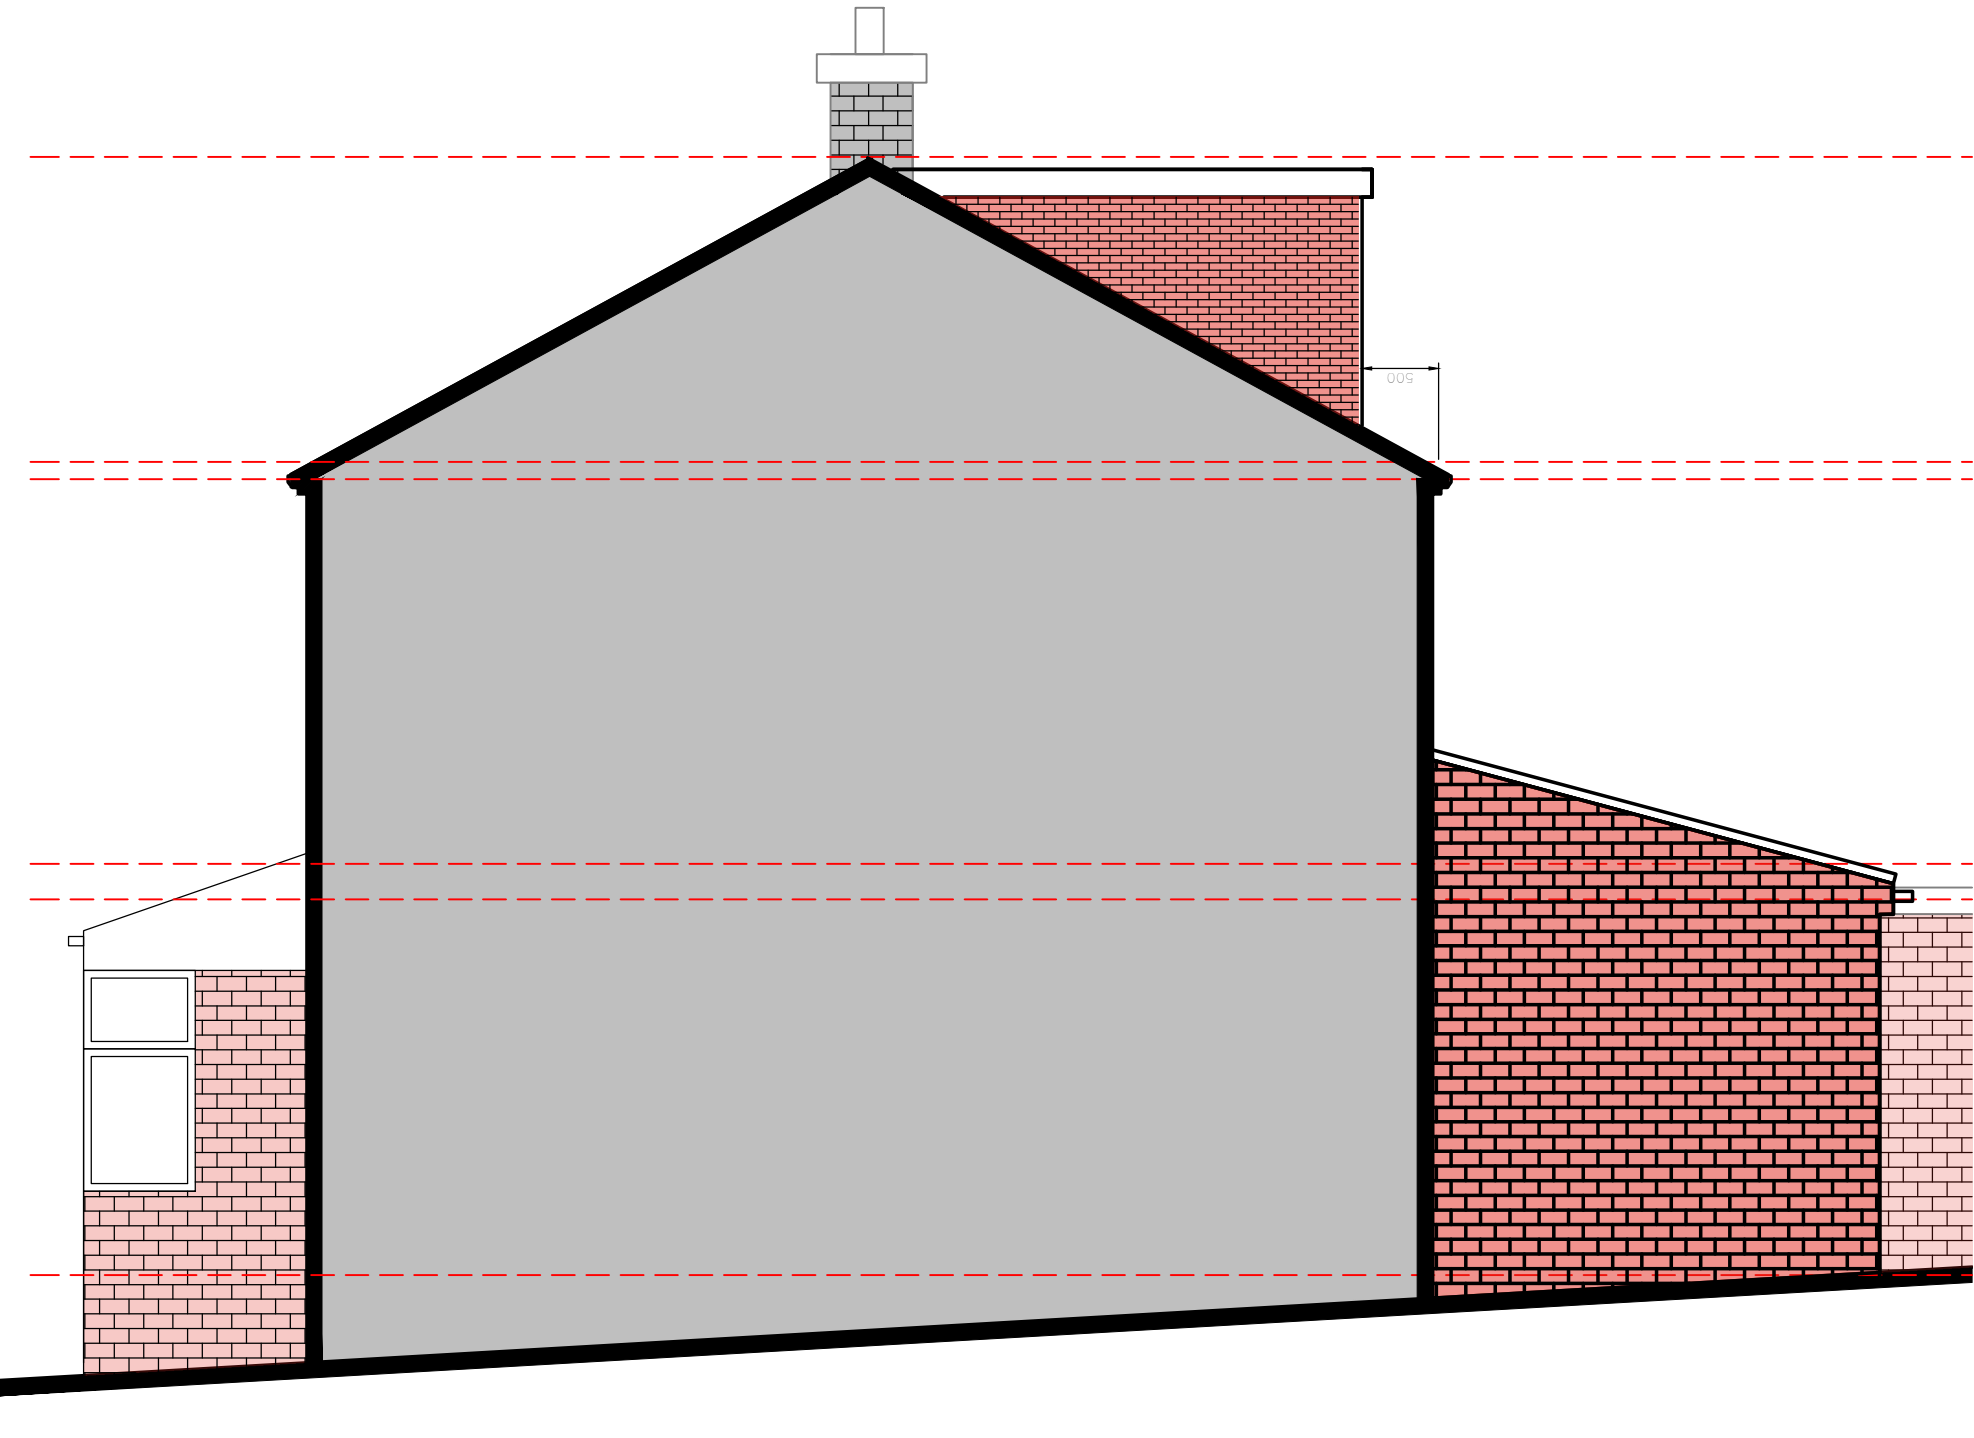
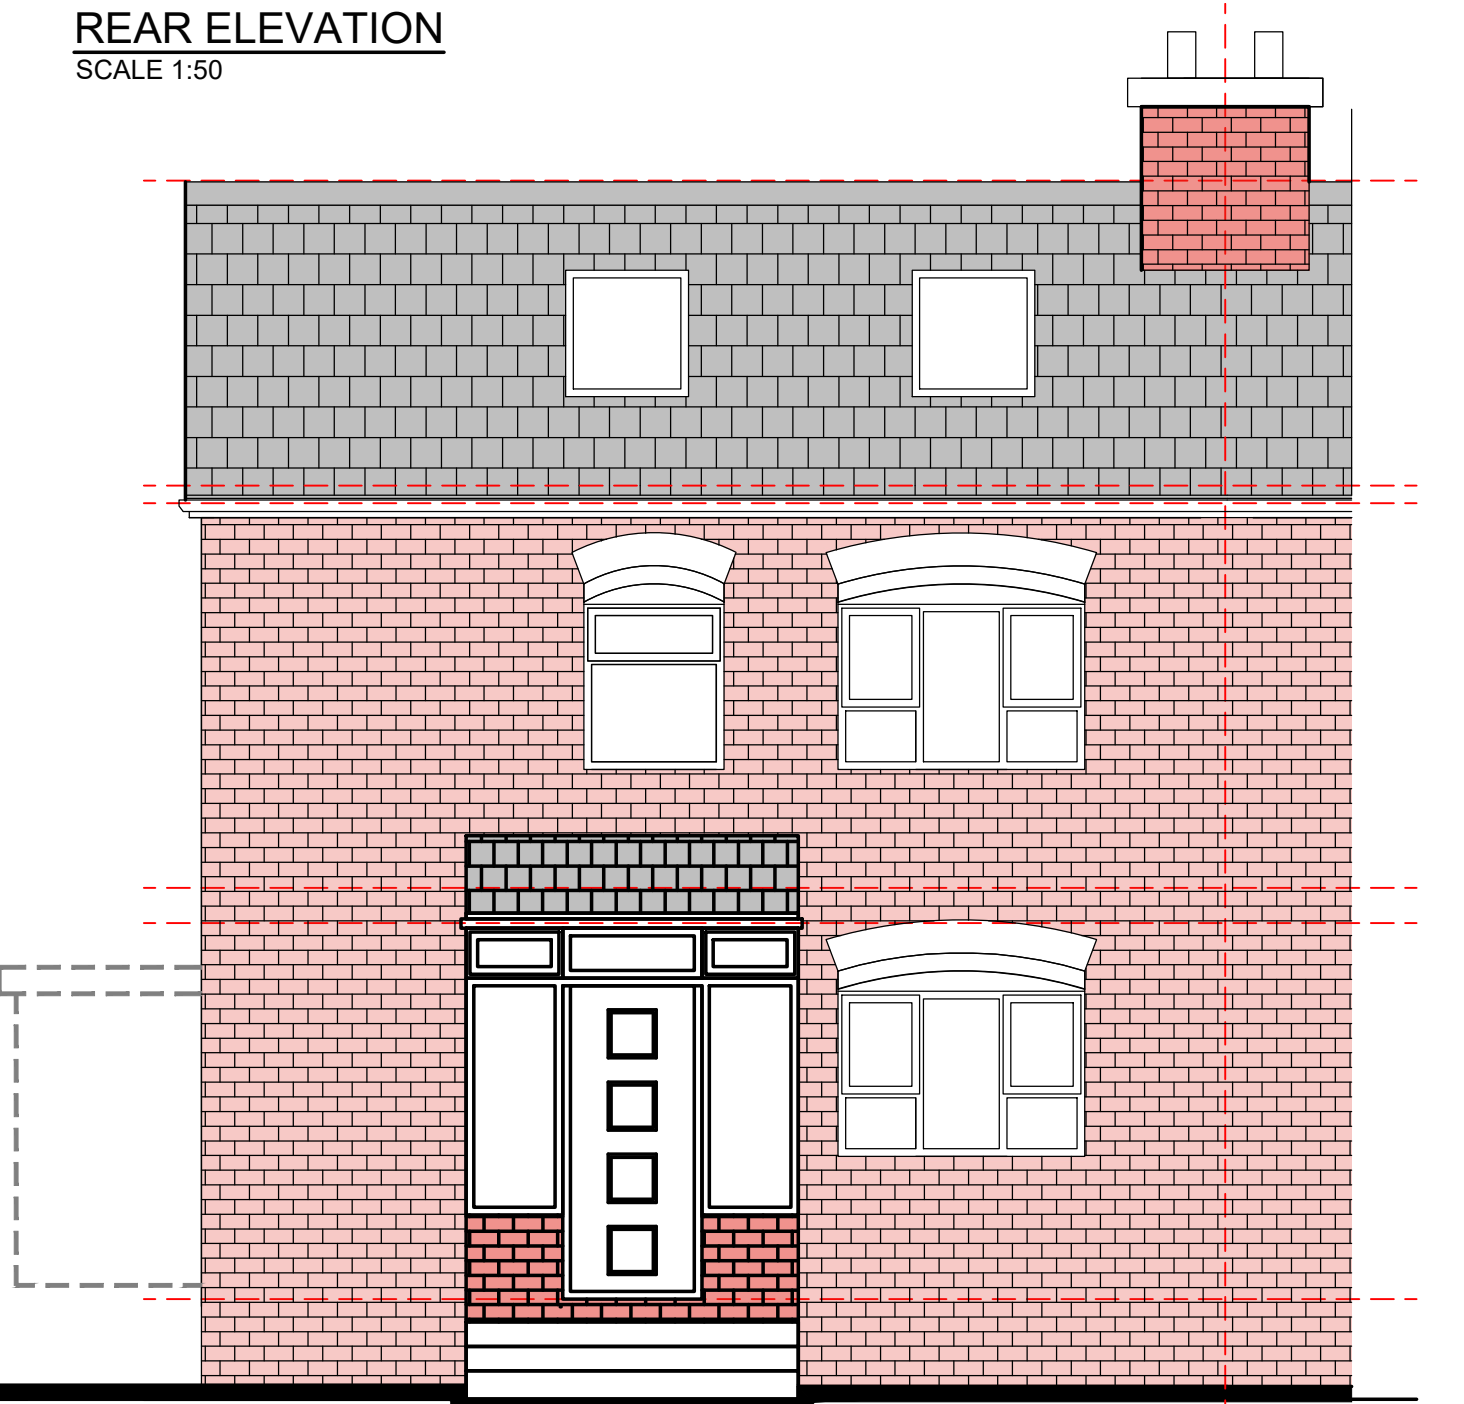
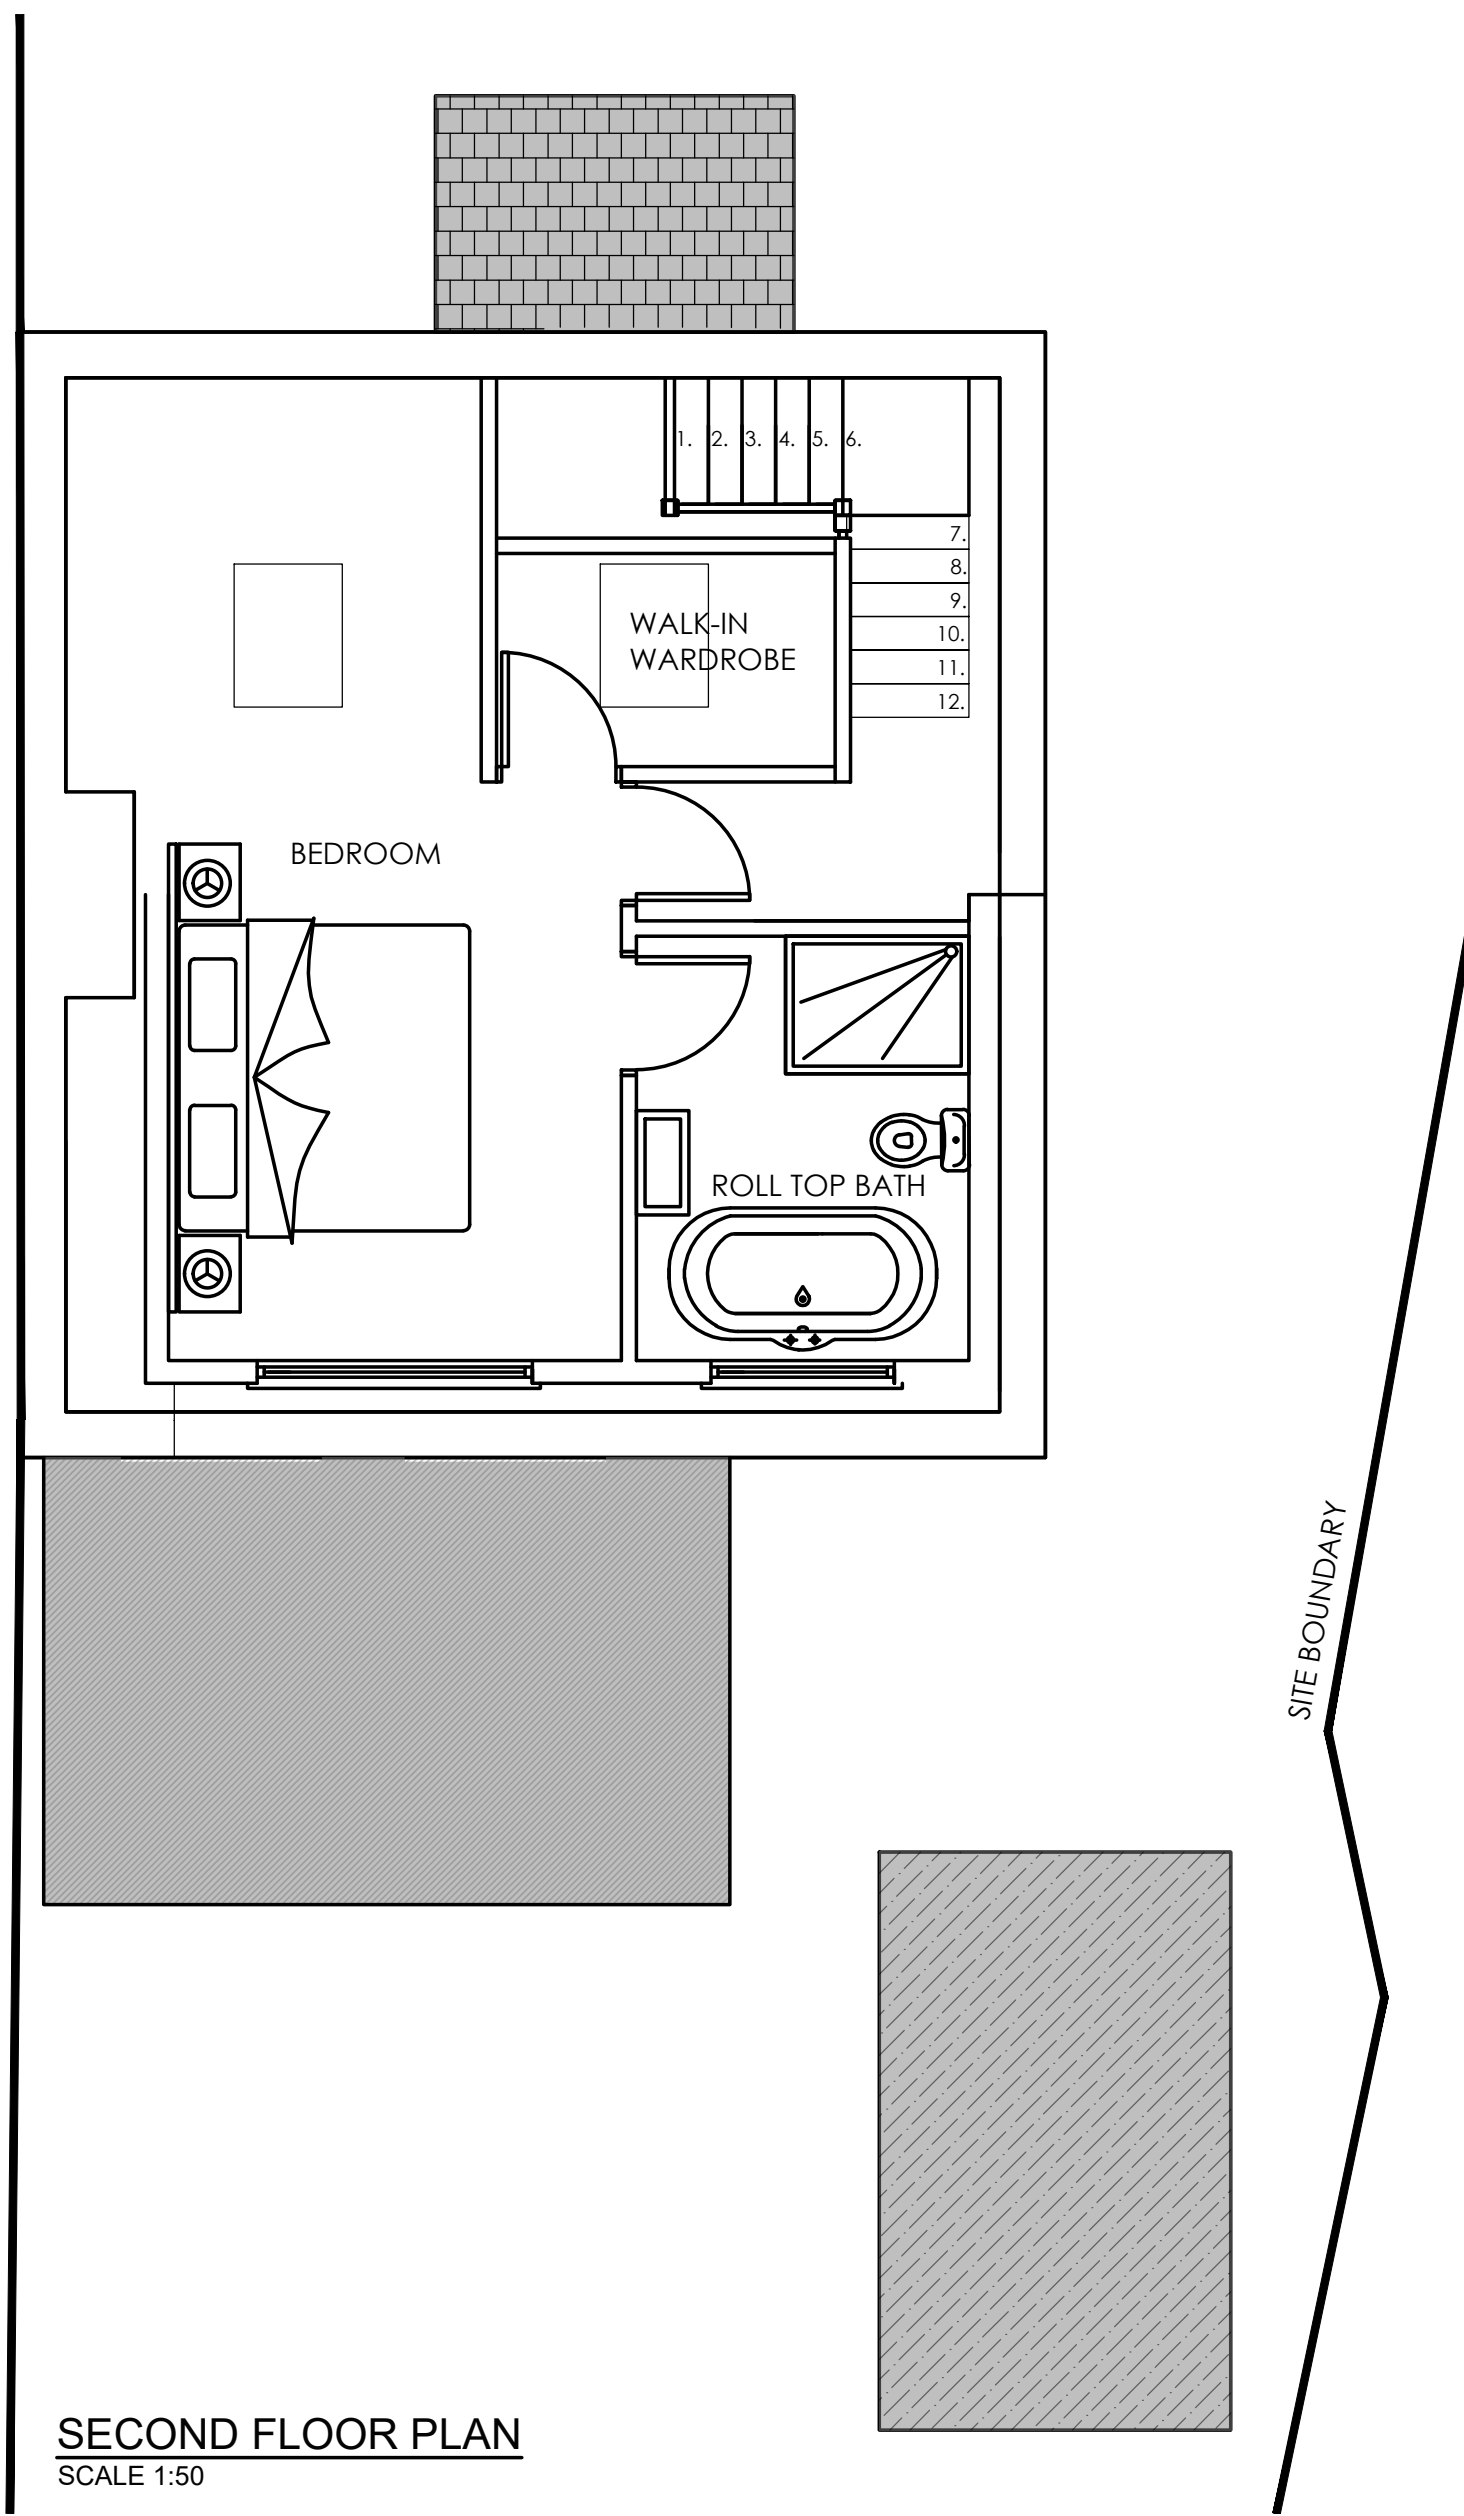
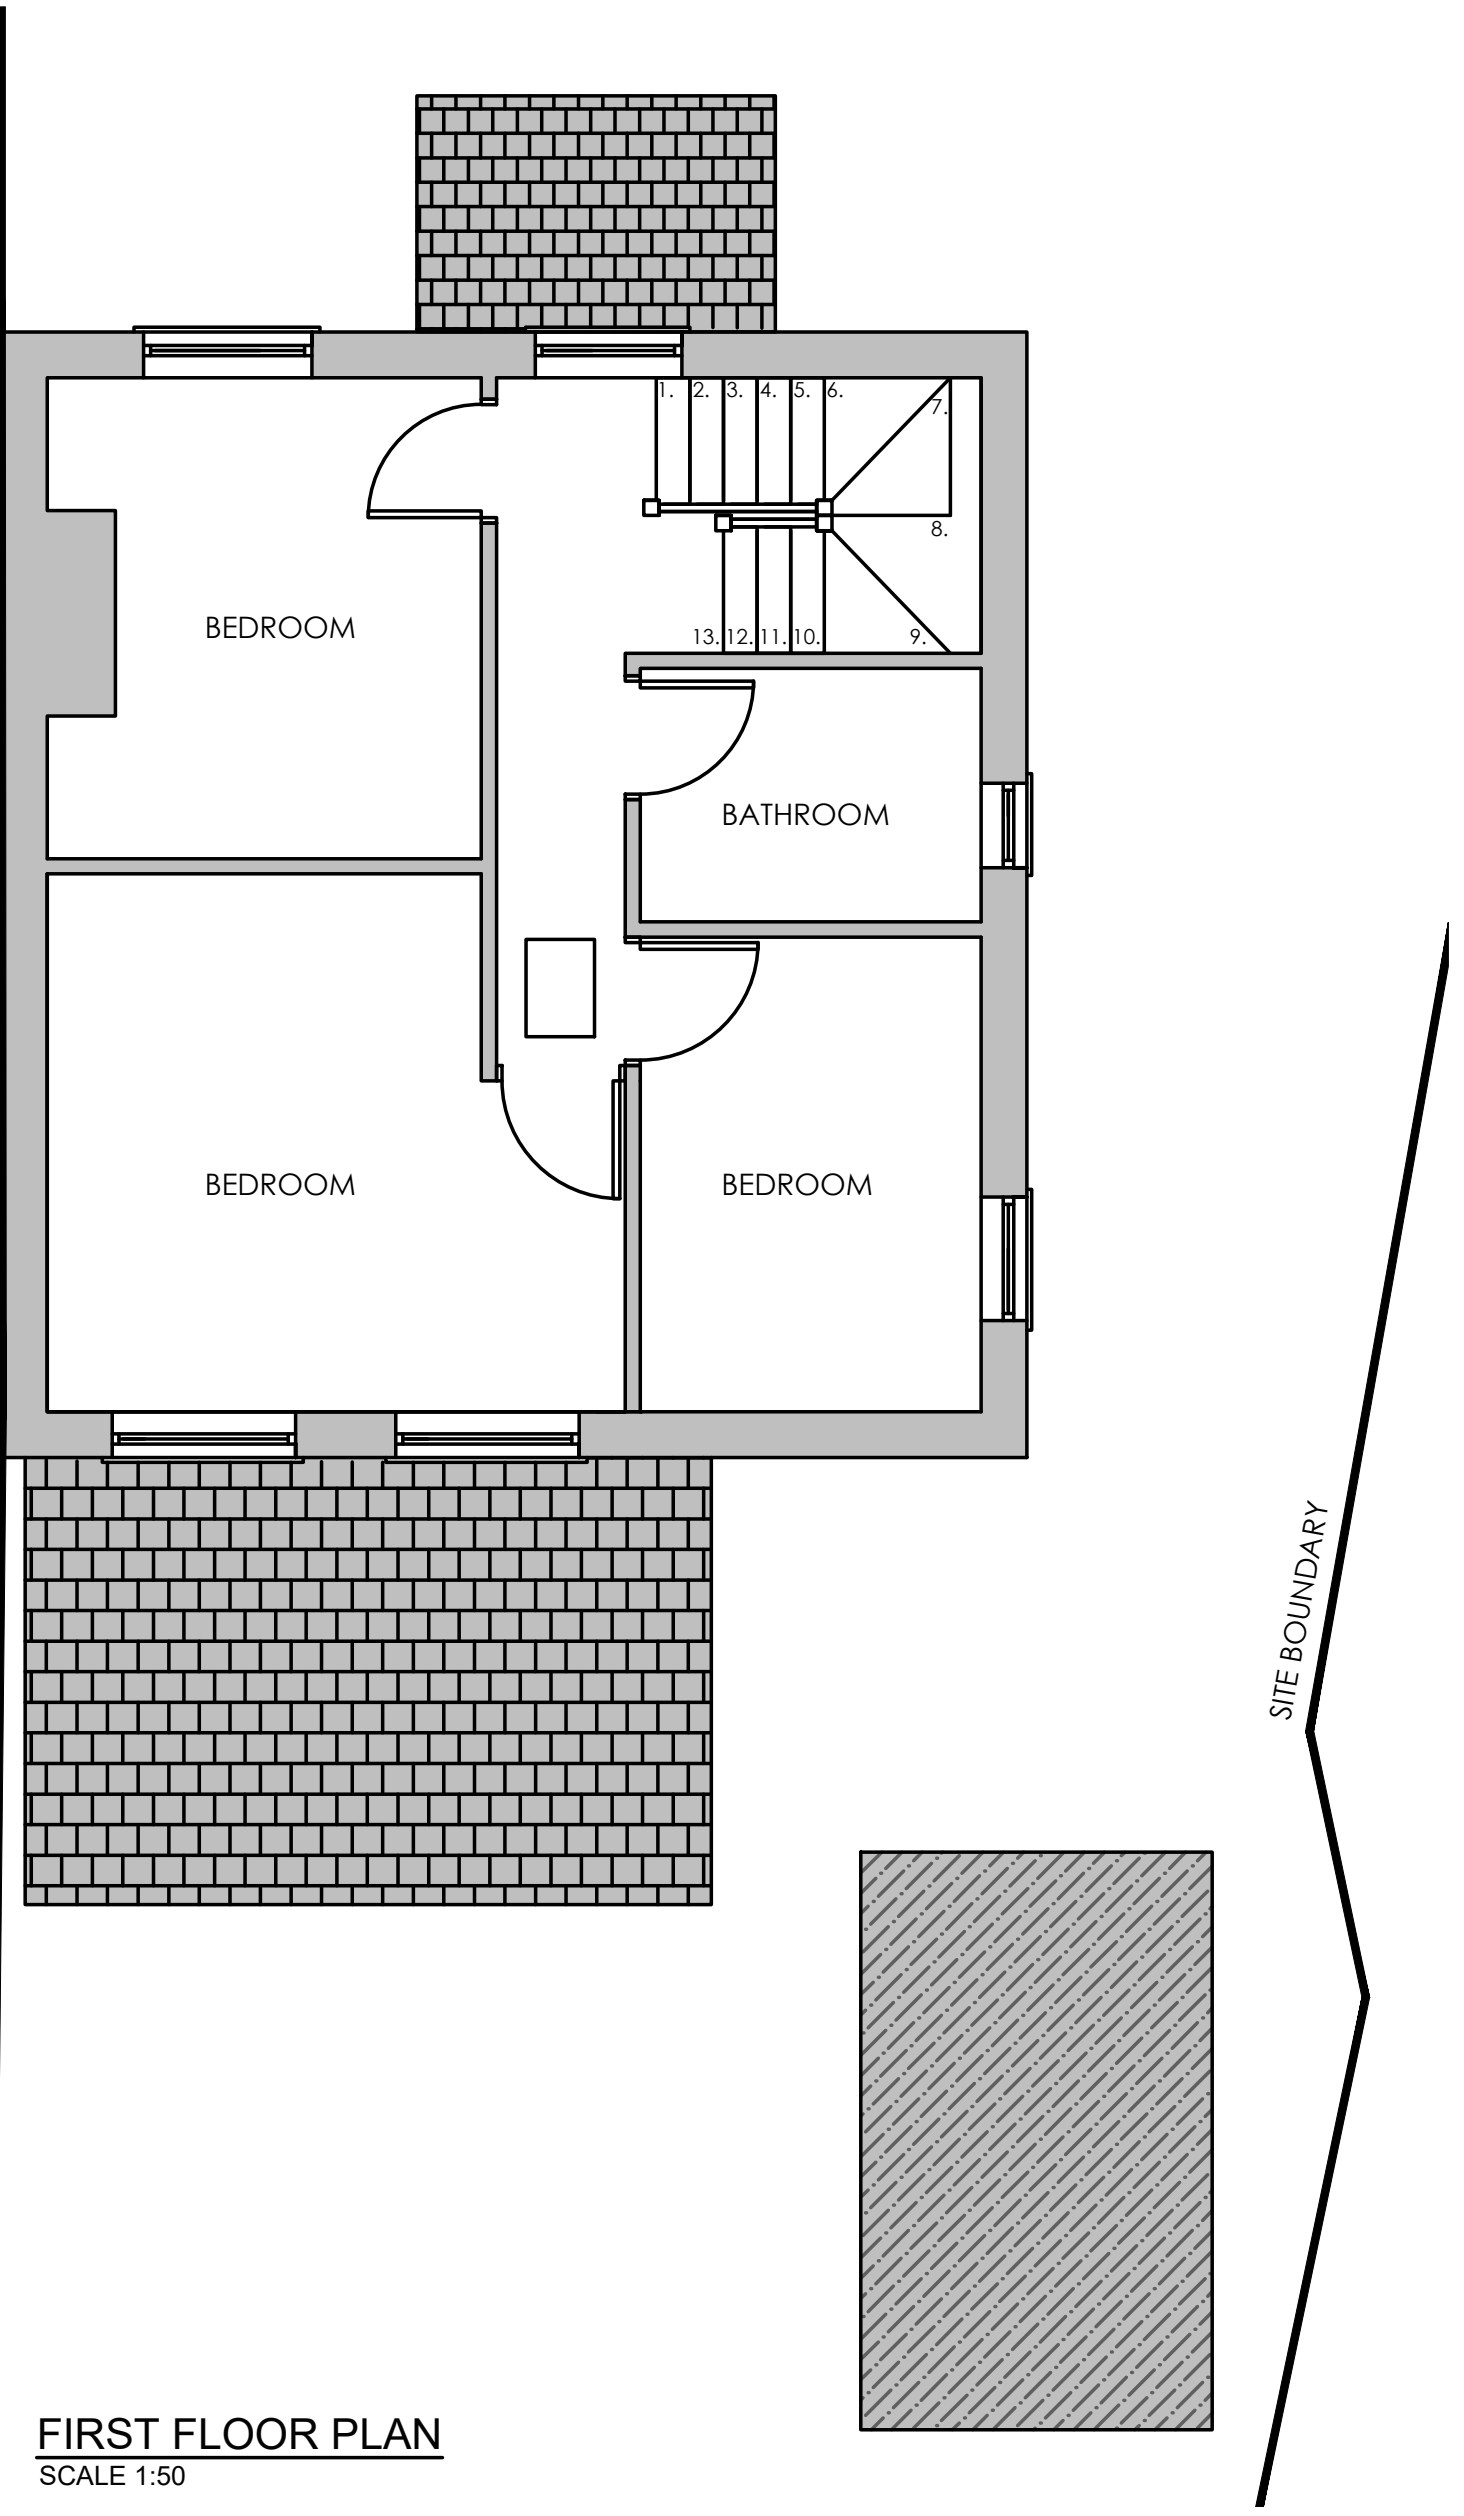


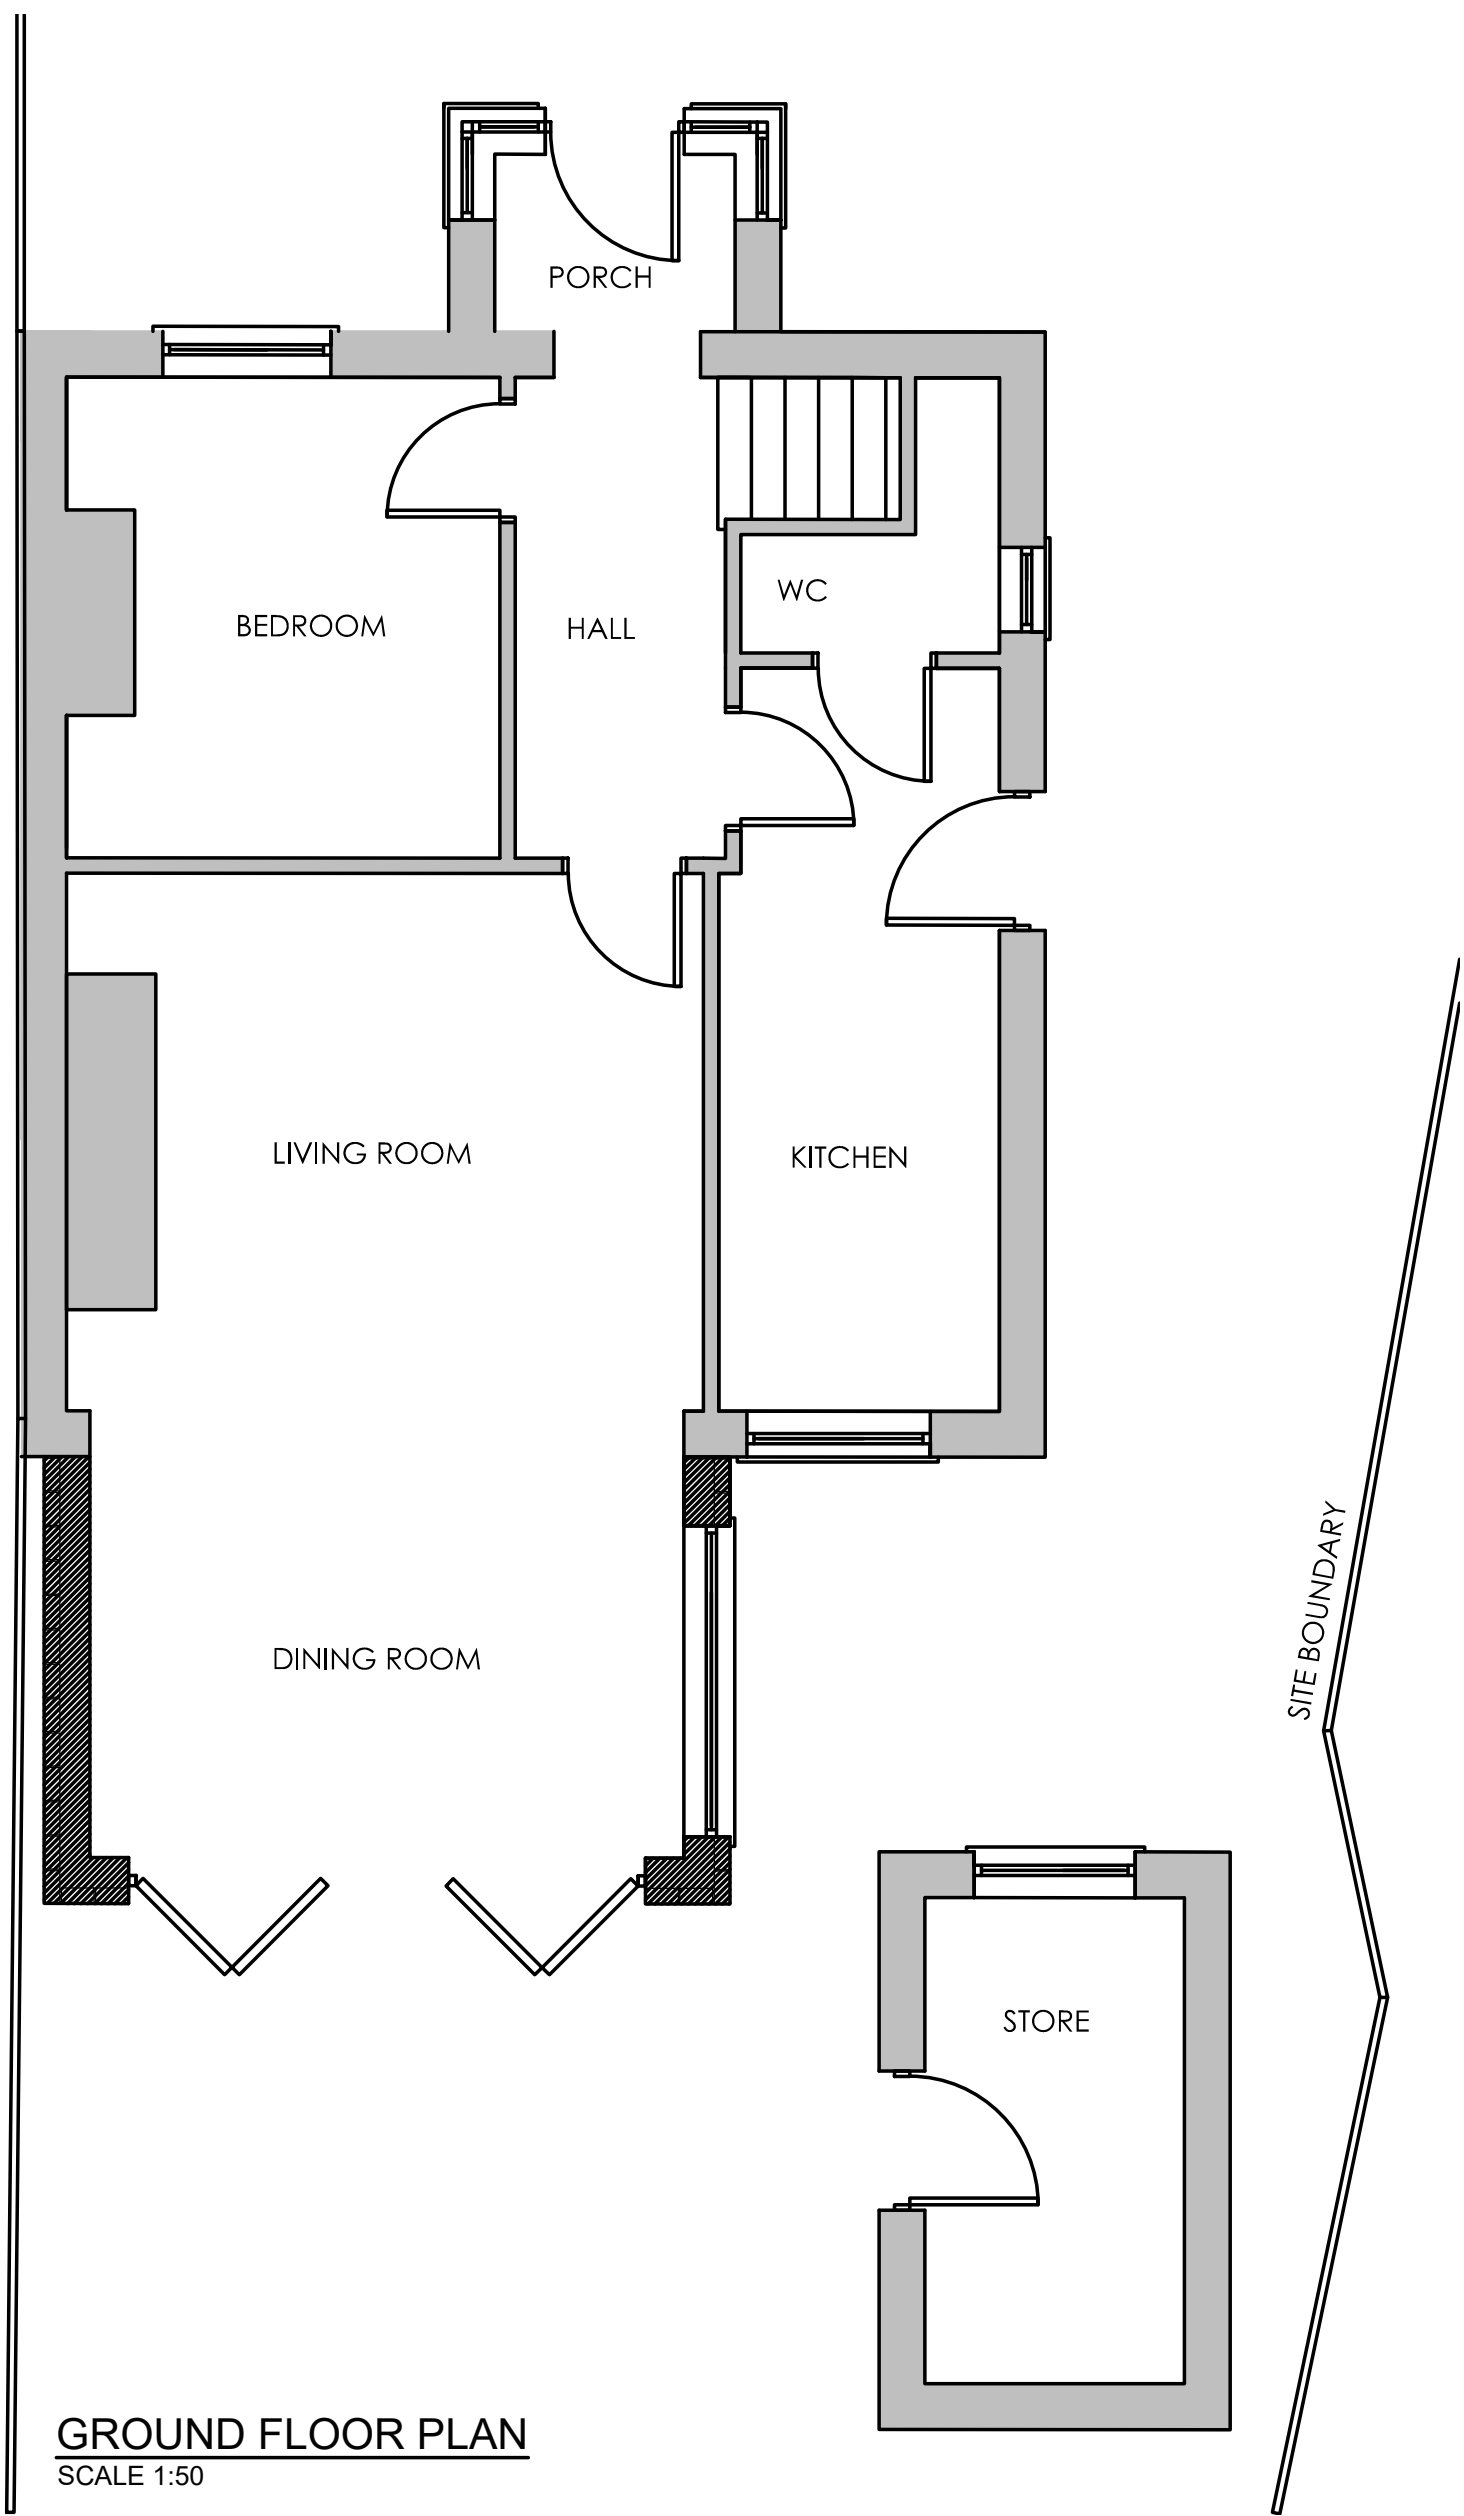

FRONT ELEVATION
SCALE 1:50

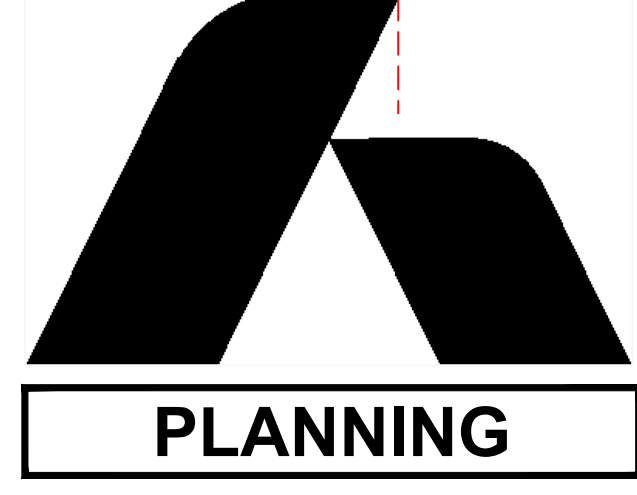

NOTES
THE COPYRIGHT OF THIS DRAWING IS VESTED WITH THE ARCHITECTURE 365 AND MUST NOT BE COPIED OR REPRODUCED WITHOUT THE CONSENT OF THE COMPANY.
FIGURED DIMENSIONS ONLY TO BE TAKEN FROM THIS DRAWING. ALL CONTRACTORS MUST VISIT SITE AND BE RESPONSIBLE FOR THE CHECKING OF ALL DIMENSIONS AND NOTIFYING IMMEDIATELY OF ANY DISCREPANCIES PRIOR TO ANY MANUFACTURE OR CONSTRUCTION WORK.


ARCHITECTURE365
https://www.architecture-365.co.uk/
0800 099 6369

THE OLD CHURCH, , 57 GROVE RD, HARROGATE, HG1 5EP

REVISION DATE BY APP BY
DRAWN BY RPH DATE 2022 CHECKED BY RPH
CLIENT NAME

MIRSAD BUSHAJ
PROJECT NAME
3 WALTON STREET, GAWBER,
SOUTH YORKSHIRE BARNSLEY S75 2PE
PROJECT NUMBER

2022-126
DRAWING TITLE
PROPOSED PLANS AND ELEVATIONS
SCALE NUMBER REVISION
1:50 @ A1 02 A

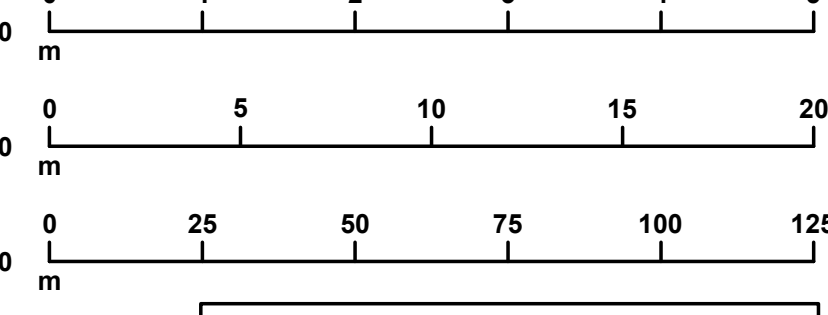

THIS DRAWING IS INDICATIVE OF DESIGN INTENT ONLY. ALL CONSTRUCTION DETAILS, FINISHES AND INTERFACES TO BE CONFIRMED & AGREED WITH THE ARCHITECTURE 365 PRIOR TO CONSTRUCTION.