
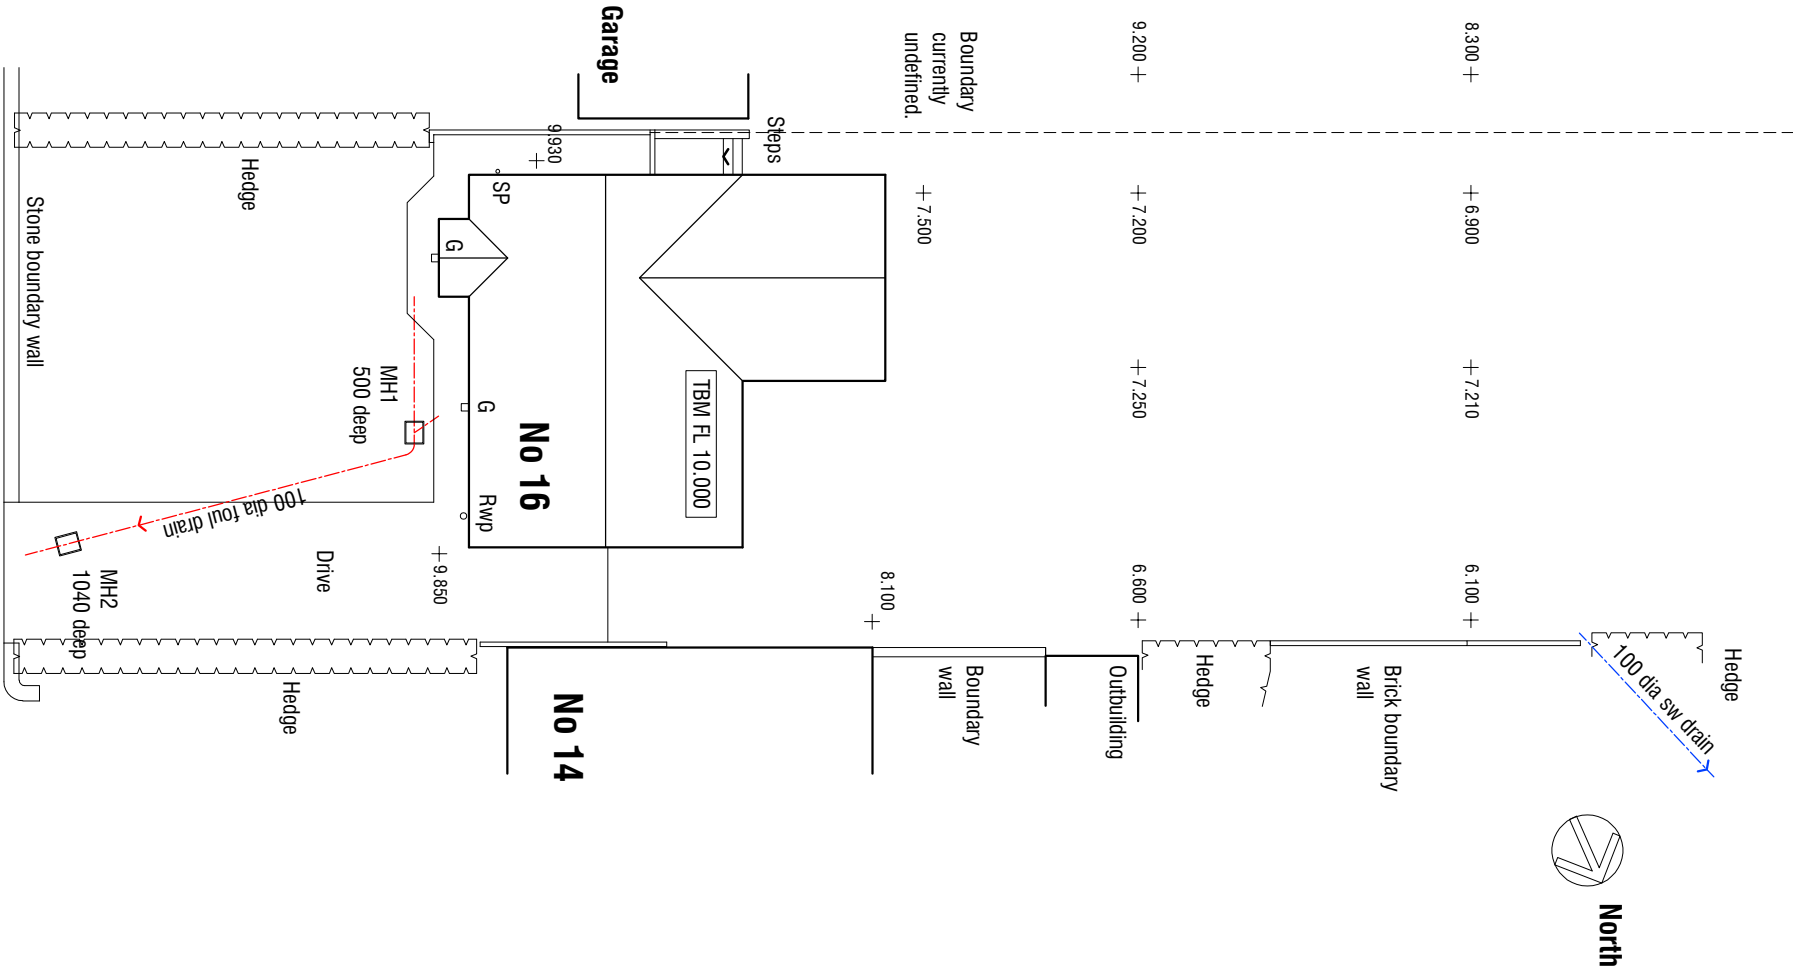
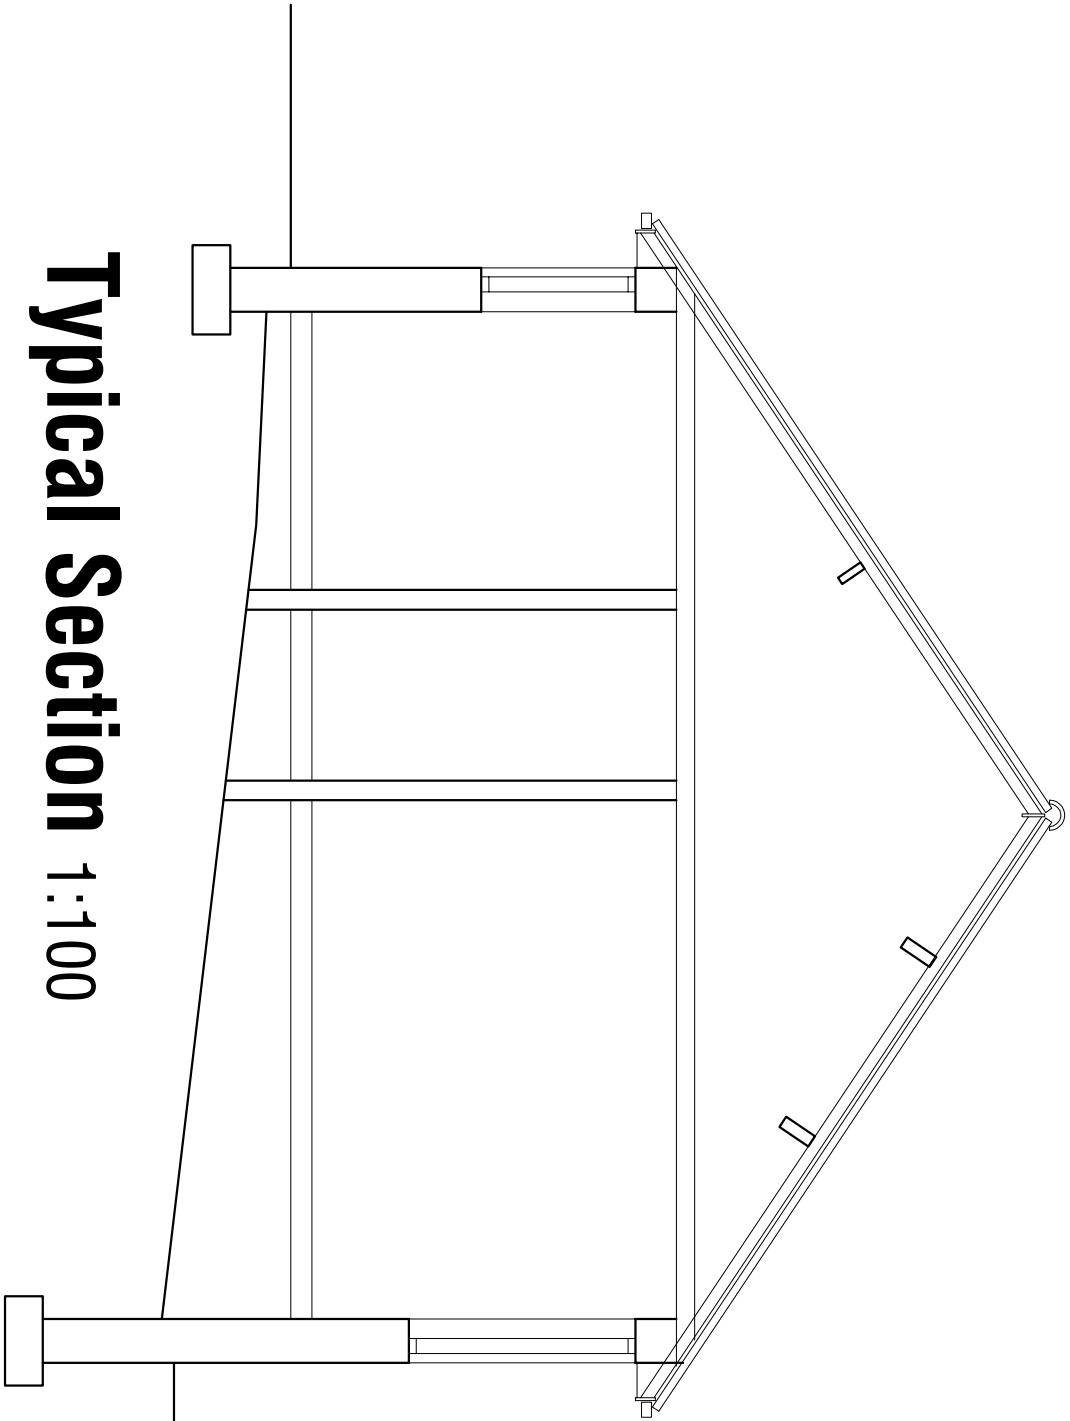
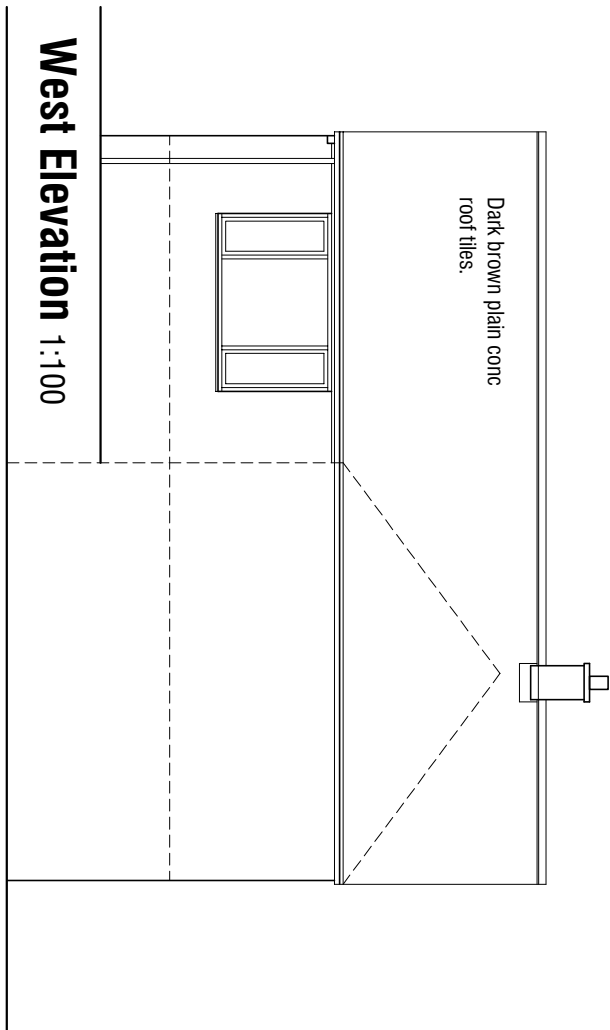


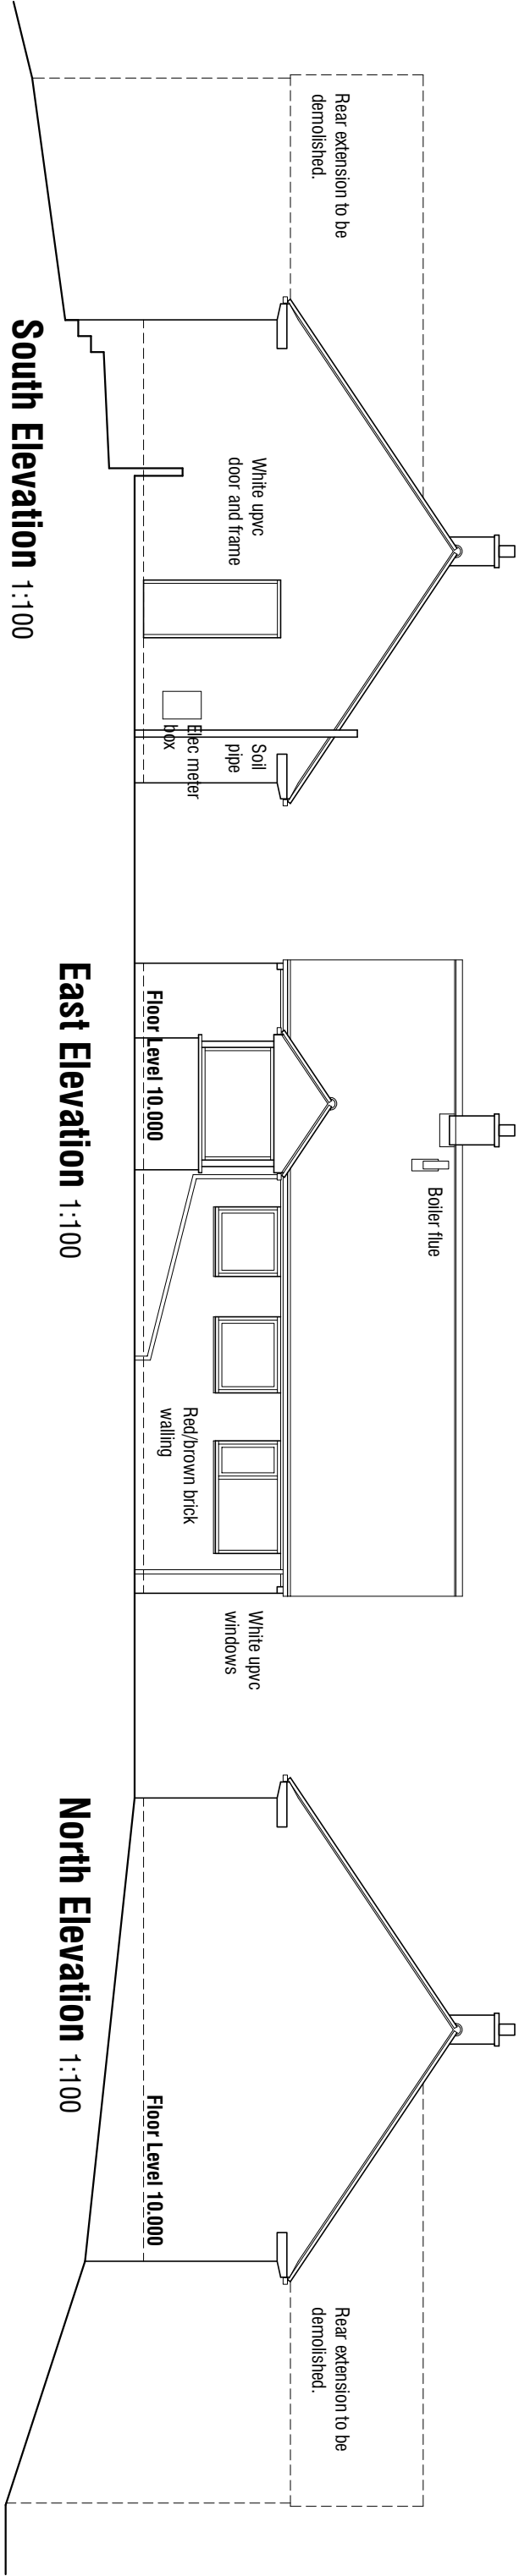

Site Plan 1:200

16 MORTIMER ROAD
CUBLEY
Nr PENISTONE
SHEFFIELD

mboothdesign

architectural design and building consultants

Fairfield House
Barnesley Close
S70 2PL
T: 01226 286256
M: 07881898300
E: mboothdesign@btconnect.com

SURVEY

SITE SURVEY

Scale As Shown @ A2 Drawn MJB

Date January 2019 Ref. 19.01

Dwg No S1 Rev.

0cm 2cm 4cm 6cm

Copyright mboothdesign. All dimensions in millimetres unless otherwise stated.
Dimensions for setting out in existing buildings are to be checked and verified on site.

Floor Plan 1:50

Typical Section 1:100