





Site Plan 1:500

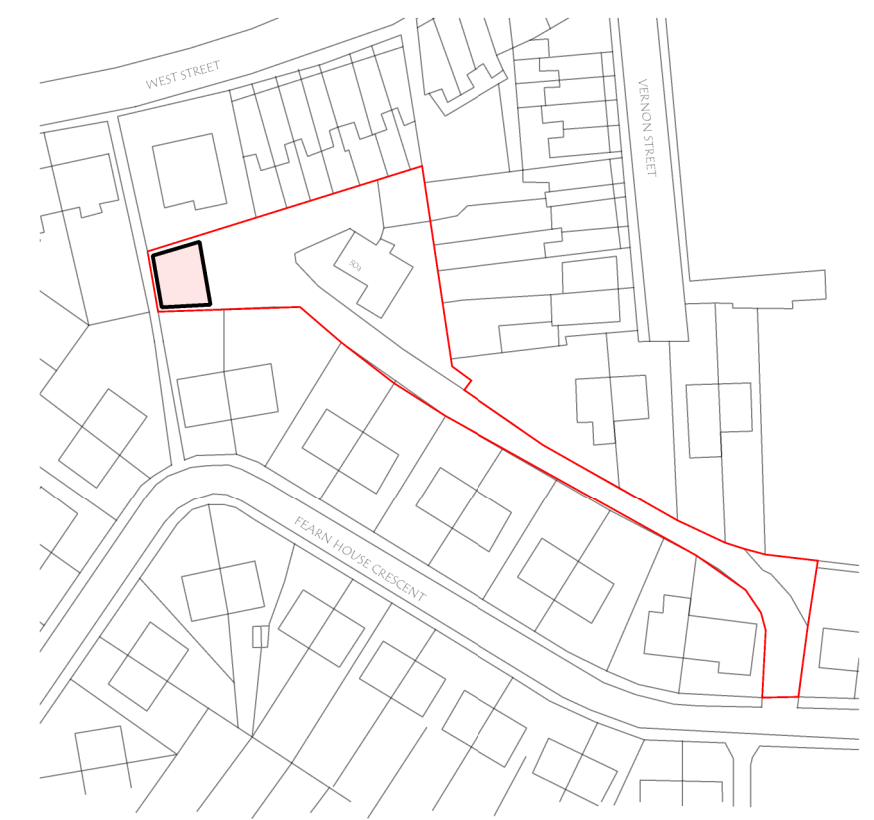

Location Plan 1:1250

 

REV	DESCRIPTION	DATE	DRAWN
JDS DESIGNS LTD TEL - 0783443787 EMAIL - JDS.DESIGNS@GMAIL.COM			
PROJECT TITLE Proposed Detached Garage with Home Office at 30A Fearn House Crescent Hayland Barrisley			
DRAWING TITLE Site & Location Plan			
PROJECT NO. 2023.00700.000		DWG NO. PI.002	
SCALE 1:500 / 1:250		REV. -	