


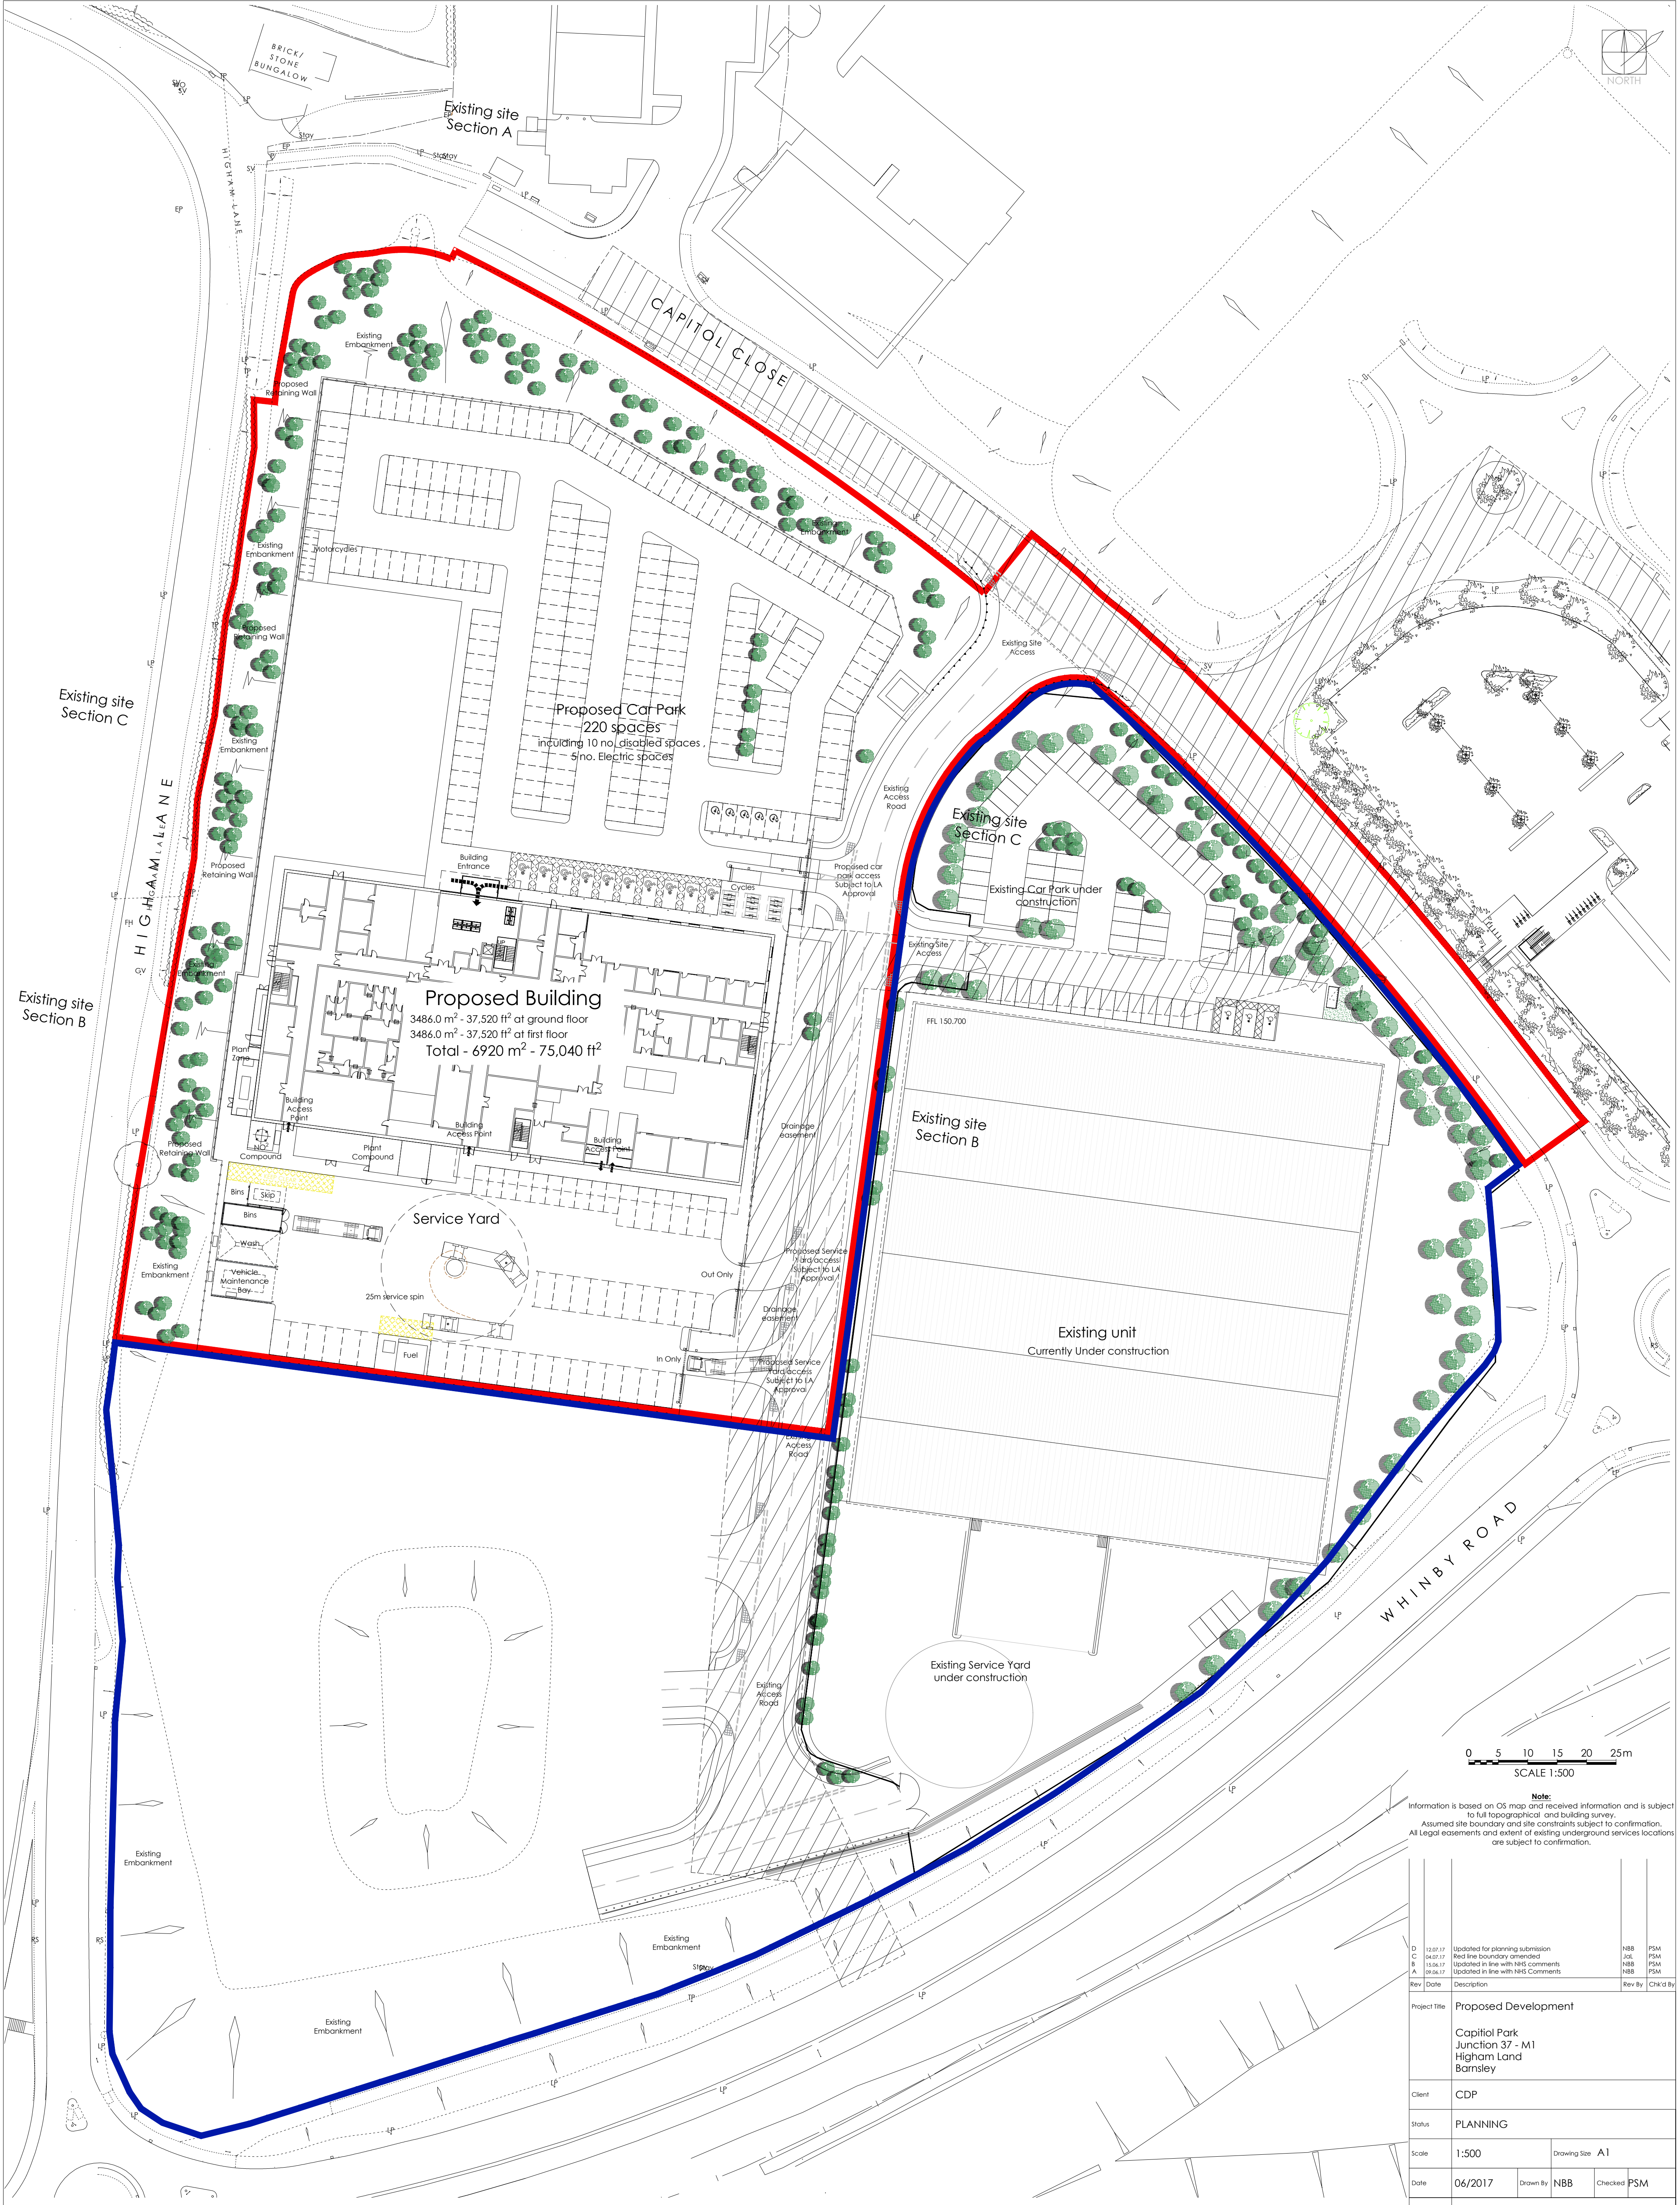

0 5 10 15 20 25m
SCALE 1:500

Note:
Information is based on OS map and received information and is subject to full topographical and building survey.
Assumed site boundary and site constraints subject to confirmation.
All Legal easements and extent of existing underground services locations are subject to confirmation.

D	12/01/17	Updated for planning submission	NBB	PSM
C	04/07/17	Red line boundary amended	Jot	PSM
B	15/06/17	Updated in line with NIS comments	NBB	PSM
A	09/03/17	Updated in line with NIS Comments	NBB	PSM
Rev	Date	Description	Rev By	Chkd By

Project Title	Proposed Development			
	Capitol Park Junction 37 - M1 Higham Land Barnsley			
Client	CDP			
Status	PLANNING			
Scale	1:500	Drawing Size	A1	
Date	06/2017	Drawn By	NBB	Checked PSM
Drawing Title	PROPOSED SITE PLAN			
Job Dwg No	14120-110			Rev D

SITE PLAN

- 2 St. Johns North, Wakefield, WF1 3QA
t: 01924 291800
- Carvers Warehouse, 77 Dale Street, Manchester, M1 2HG
t: 0161 2388555
- The Old Rectory, 79 High Street, Newport Pagnell, MK16 8AB
t: 01908 211577
- 101 London Road, Reading, RG2 3BT
t: 0118 9507700
- 10 Gees Court, St Christophers Place, London, W1U 1JJ
t: 0207 4091215



ARCHITECTS
www.harrispartnership.com