

Notes:

BUILDING REGULATIONS DRAWINGS - THIS DRAWING SHOULD NOT BE USED FOR ANY OTHER PURPOSES THAN THAT SPECIFIED HERE
COPYRIGHT - THIS DRAWING MAY NOT BE REPRODUCED OR MODIFIED IN WHOLE OR PART BY ANY PERSON OR ORGANISATION WITHOUT THE ARCHITECTS CONSENT, ISSUING COPIES TO THIRD PARTIES MAY NOT BE DONE WITHOUT THE ARCHITECTS CONSENT
DO NOT SCALE - CONTRACTOR MUST VERIFY ALL DIMENSIONS PRIOR TO COMMENCING SHOP DRAWINGS/ WORKS ON SITE
DRAWING TO BE READ IN CONJUNCTION WITH ARCHITECTS SCOPE OF WORKS AND NBS SPECIFICATION DOCUMENT
ANY CONFLICT BETWEEN DRAWINGS/ SPECIFICATION PLEASE CONSULT THE ARCHITECT

Revision: --

Revision List:

0 5m

MATERIALS - PROPOSED
Walls - brick, stone and light grey render
Roof - concrete tiles
Windows/ Doors - Grey PVCu or aluminium
Gutters/ Pipes - Black PVCu


Project/ Client: 7 Park Lane / Walker

Drawing Title: Elevations - Proposed


Drawing Number: 2090/LO/006

Scale at A3: 1:100


Date: May 20

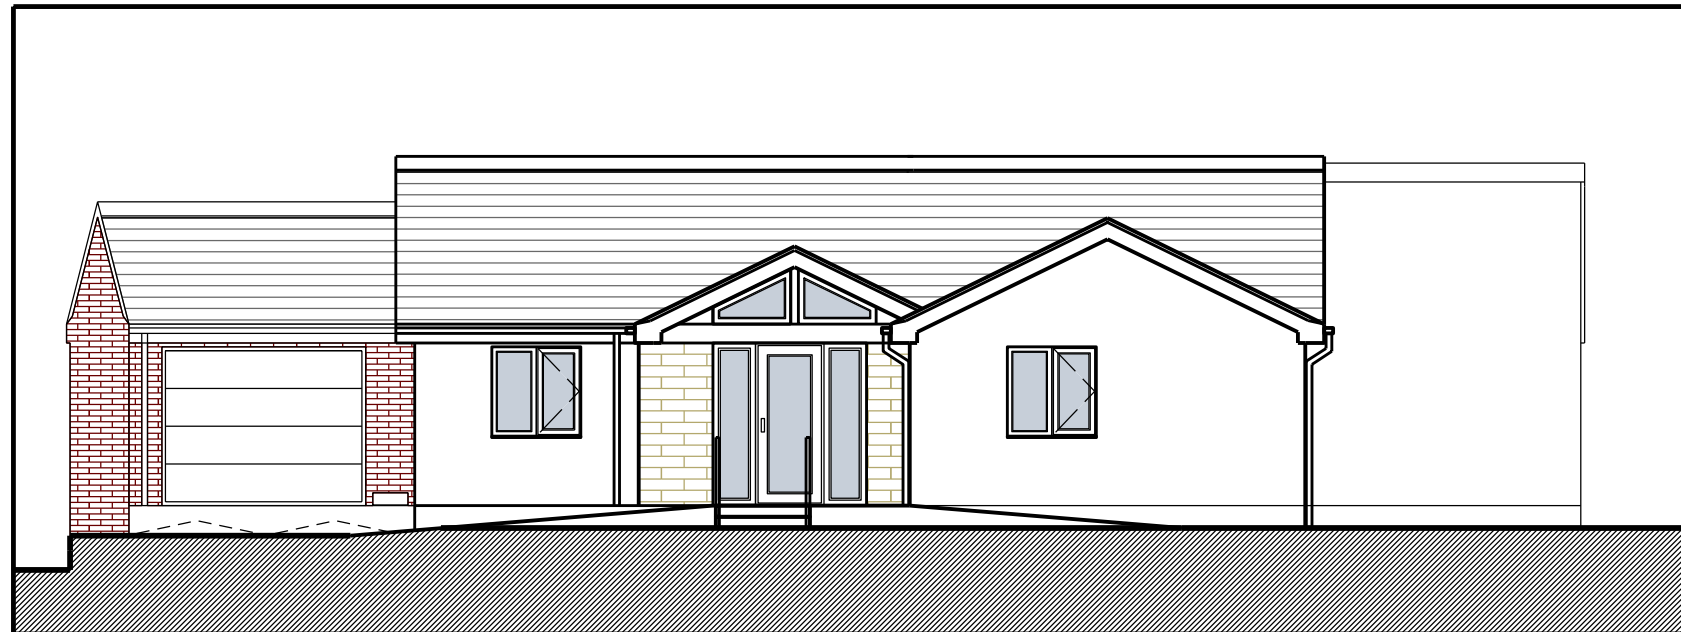


North Elevation - Proposed

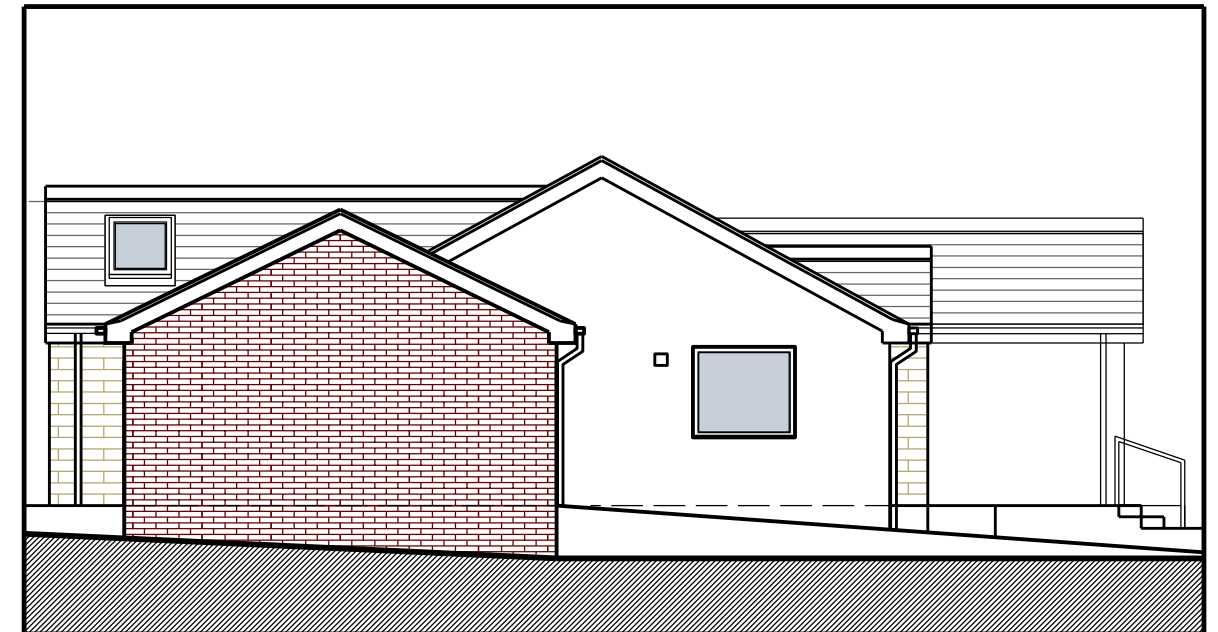

East Elevation - Proposed

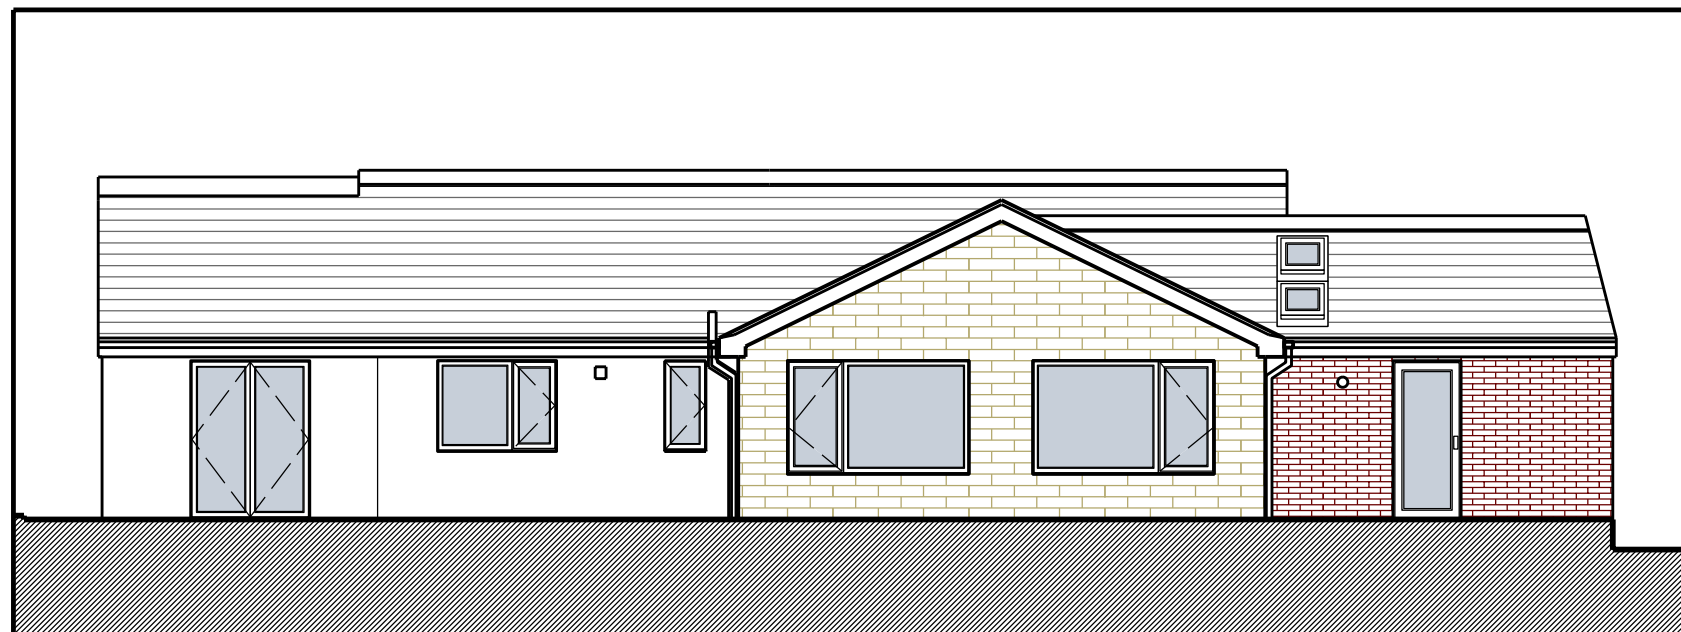

South Elevation - Proposed

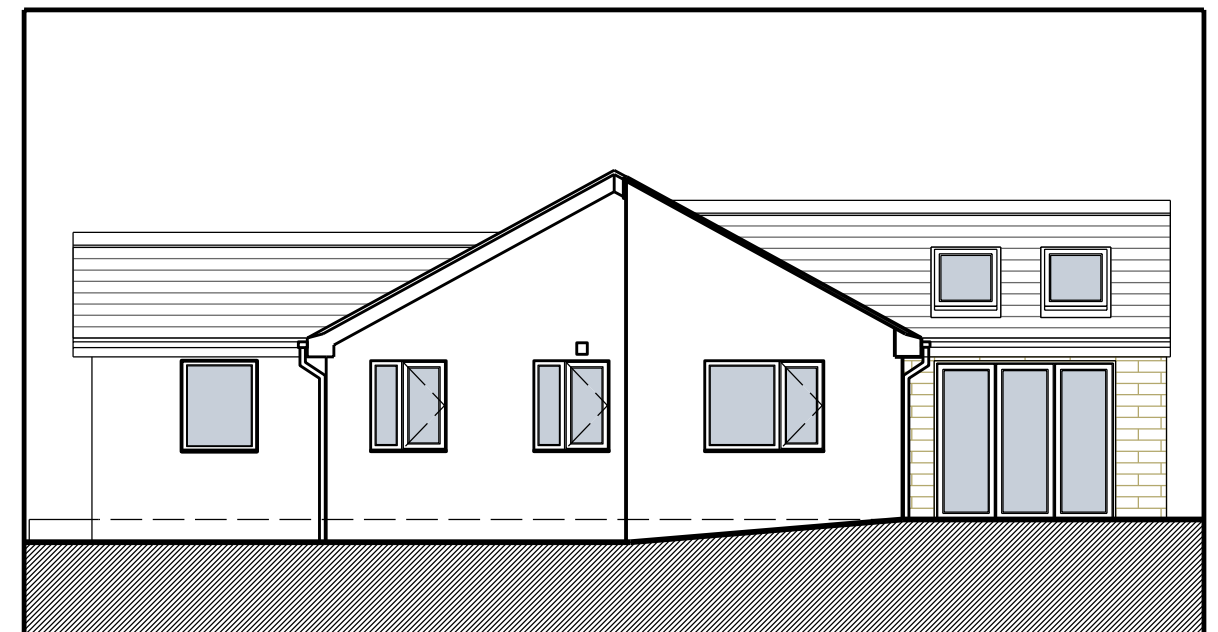

West Elevation - Proposed