


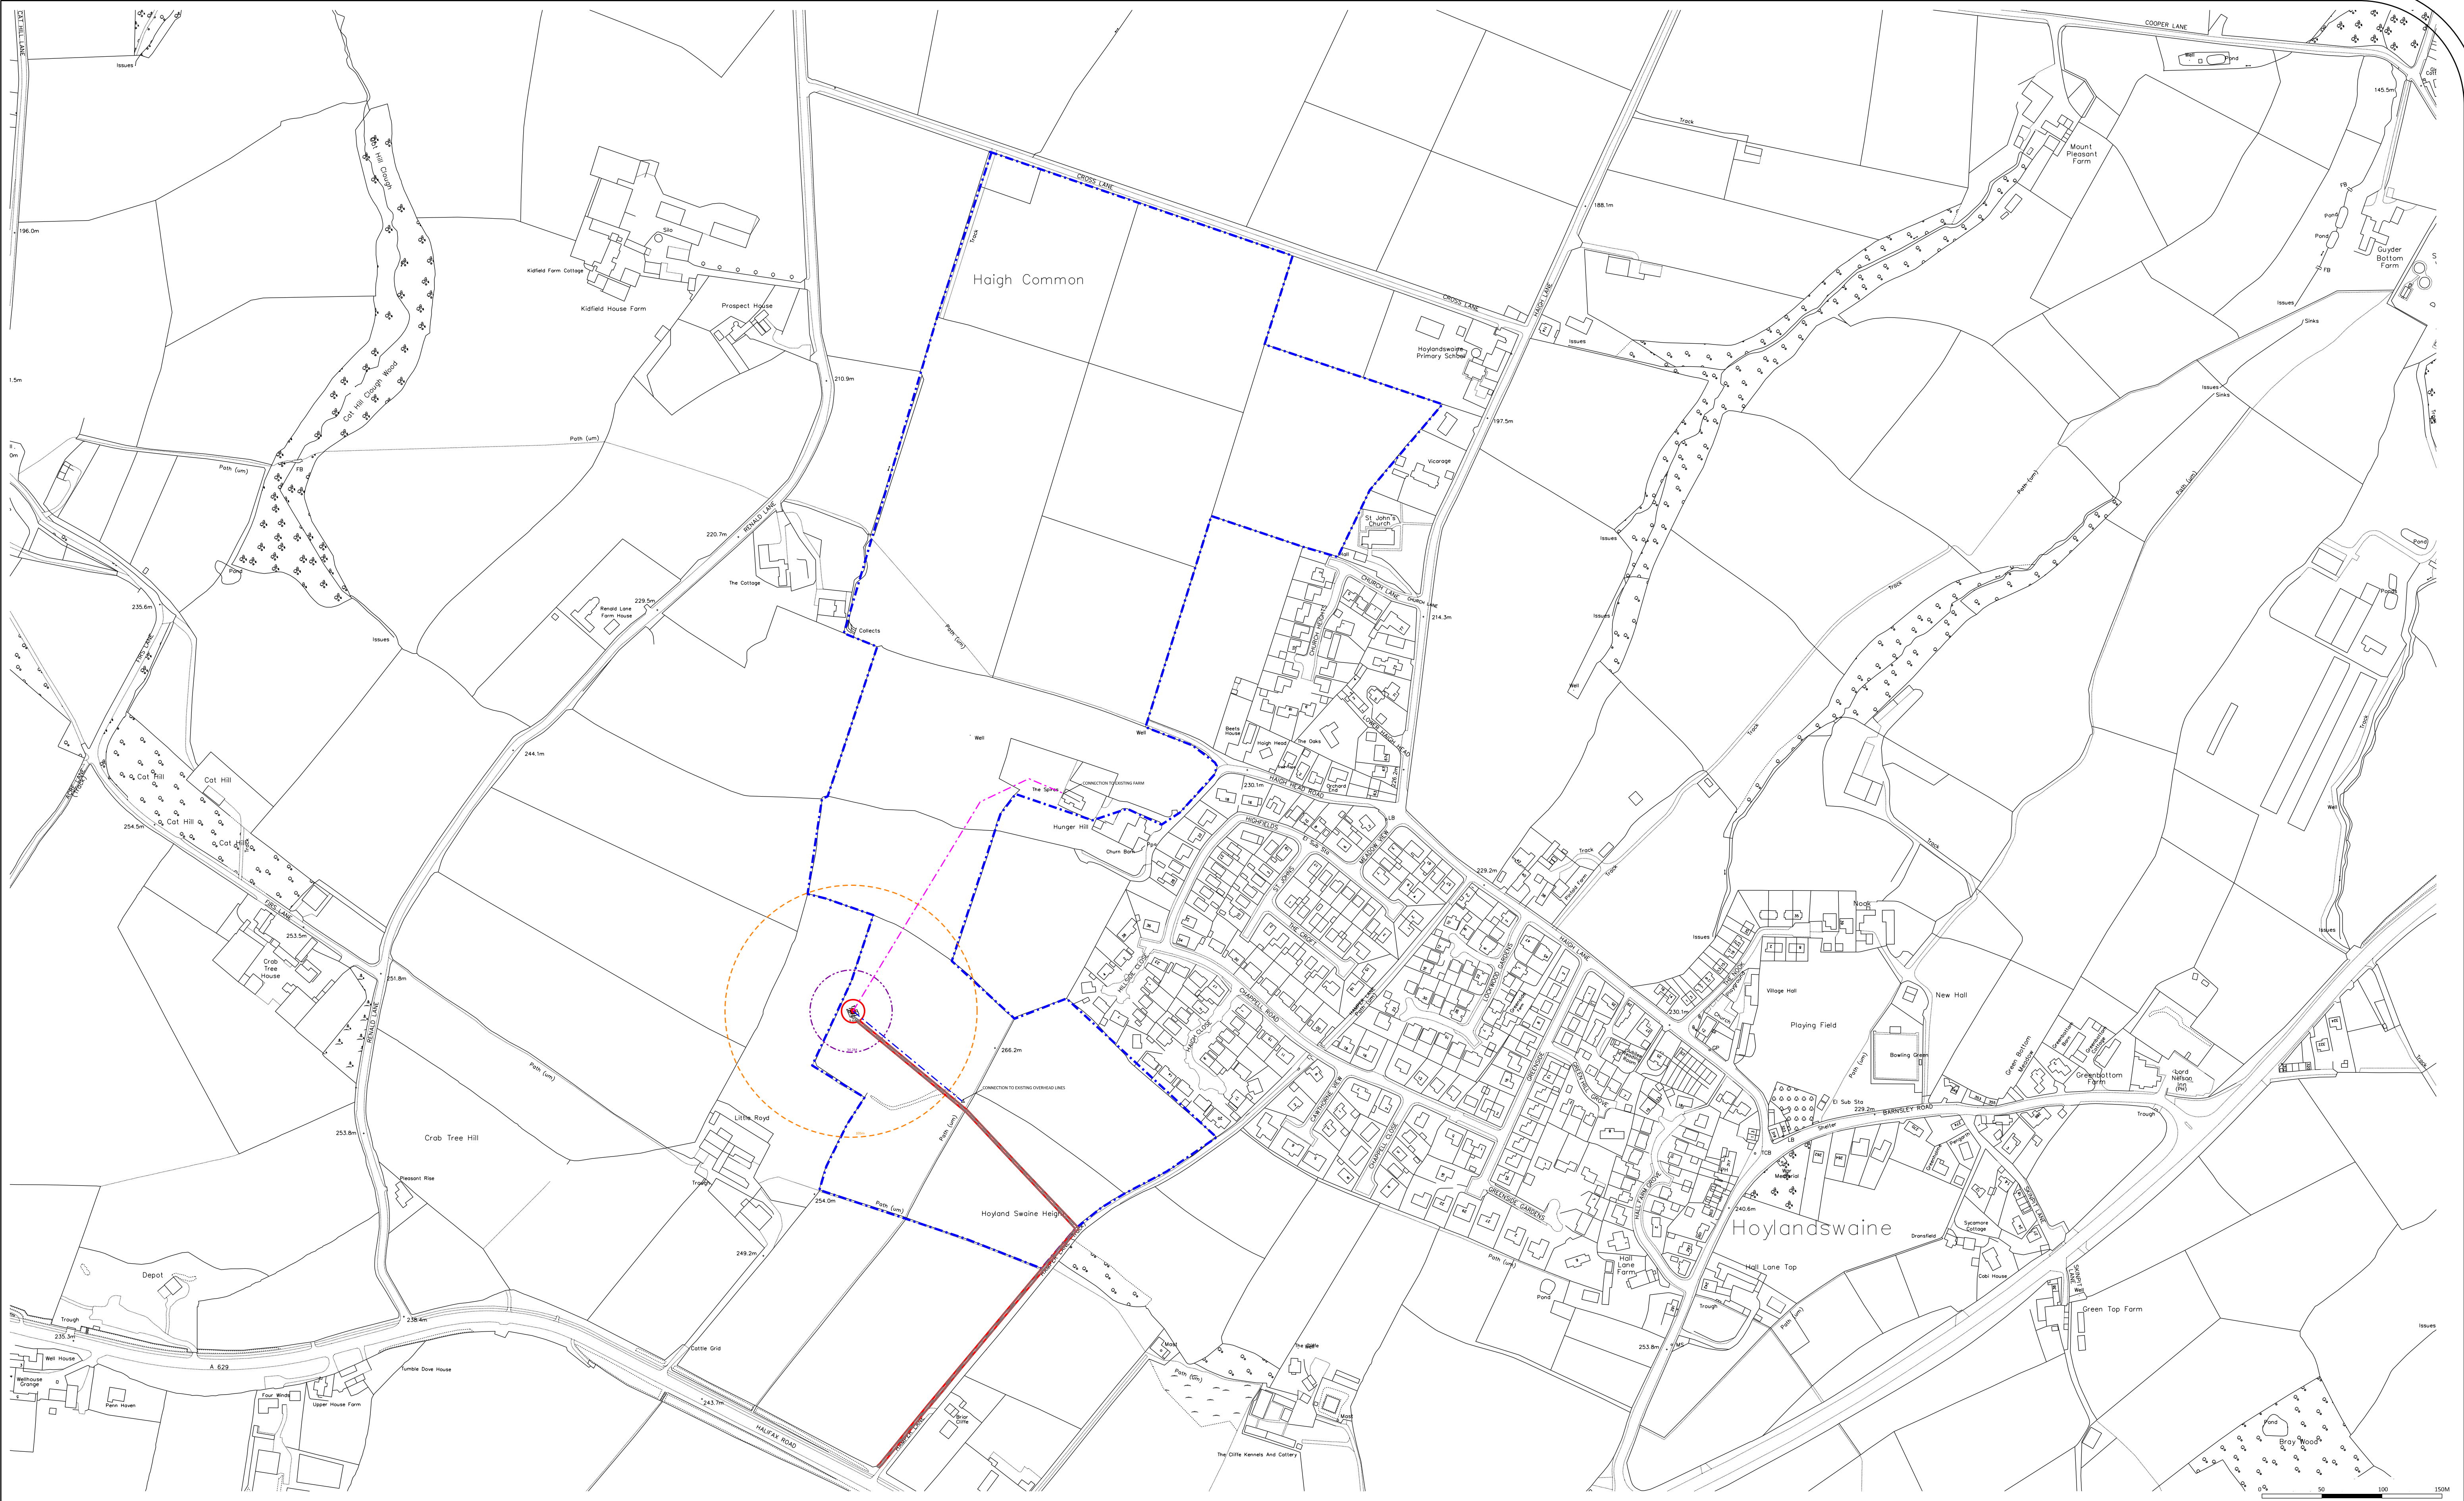

Do not scale this drawing
DC21 are to be notified of discrepancies in figured dimensions
Contractors must check all dimensions from site
This drawing is copyright and is for use on this site only
This drawing is to be used solely for information as entitled
For other information refer to the latest revision of any cross referenced drawing

LOCATION PLAN

NOTES

- LAND OWNERSHIP BOUNDARY
- PROPOSED WORKS - WIND TURBINES
- PROPOSED CABLE RUN TO GRID CONNECTION
- NOISE - 105m
- MAXIMUM HEIGHT
- PROPOSED CABLE RUN TO FARM
- TEMPORARY HARDSTANDING
- TURBINE FOUNDATION AND BASE
- HIDDEN FOUNDATION

REV	DATE	DESCRIPTION	BY

PROJECT TITLE
WIND TURBINE INSTALLATION AT HUNGER HILL FARM

DRAWING TITLE
OVERALL SITE PLAN

DRAWING NUMBER 01	REVISION	DATE AUG 12	SCALE 1:2500
SHEET A1	STATUS PLANNING		

www.dc21group.com

holistic Energy Solutions

JOB NO. **12101**