



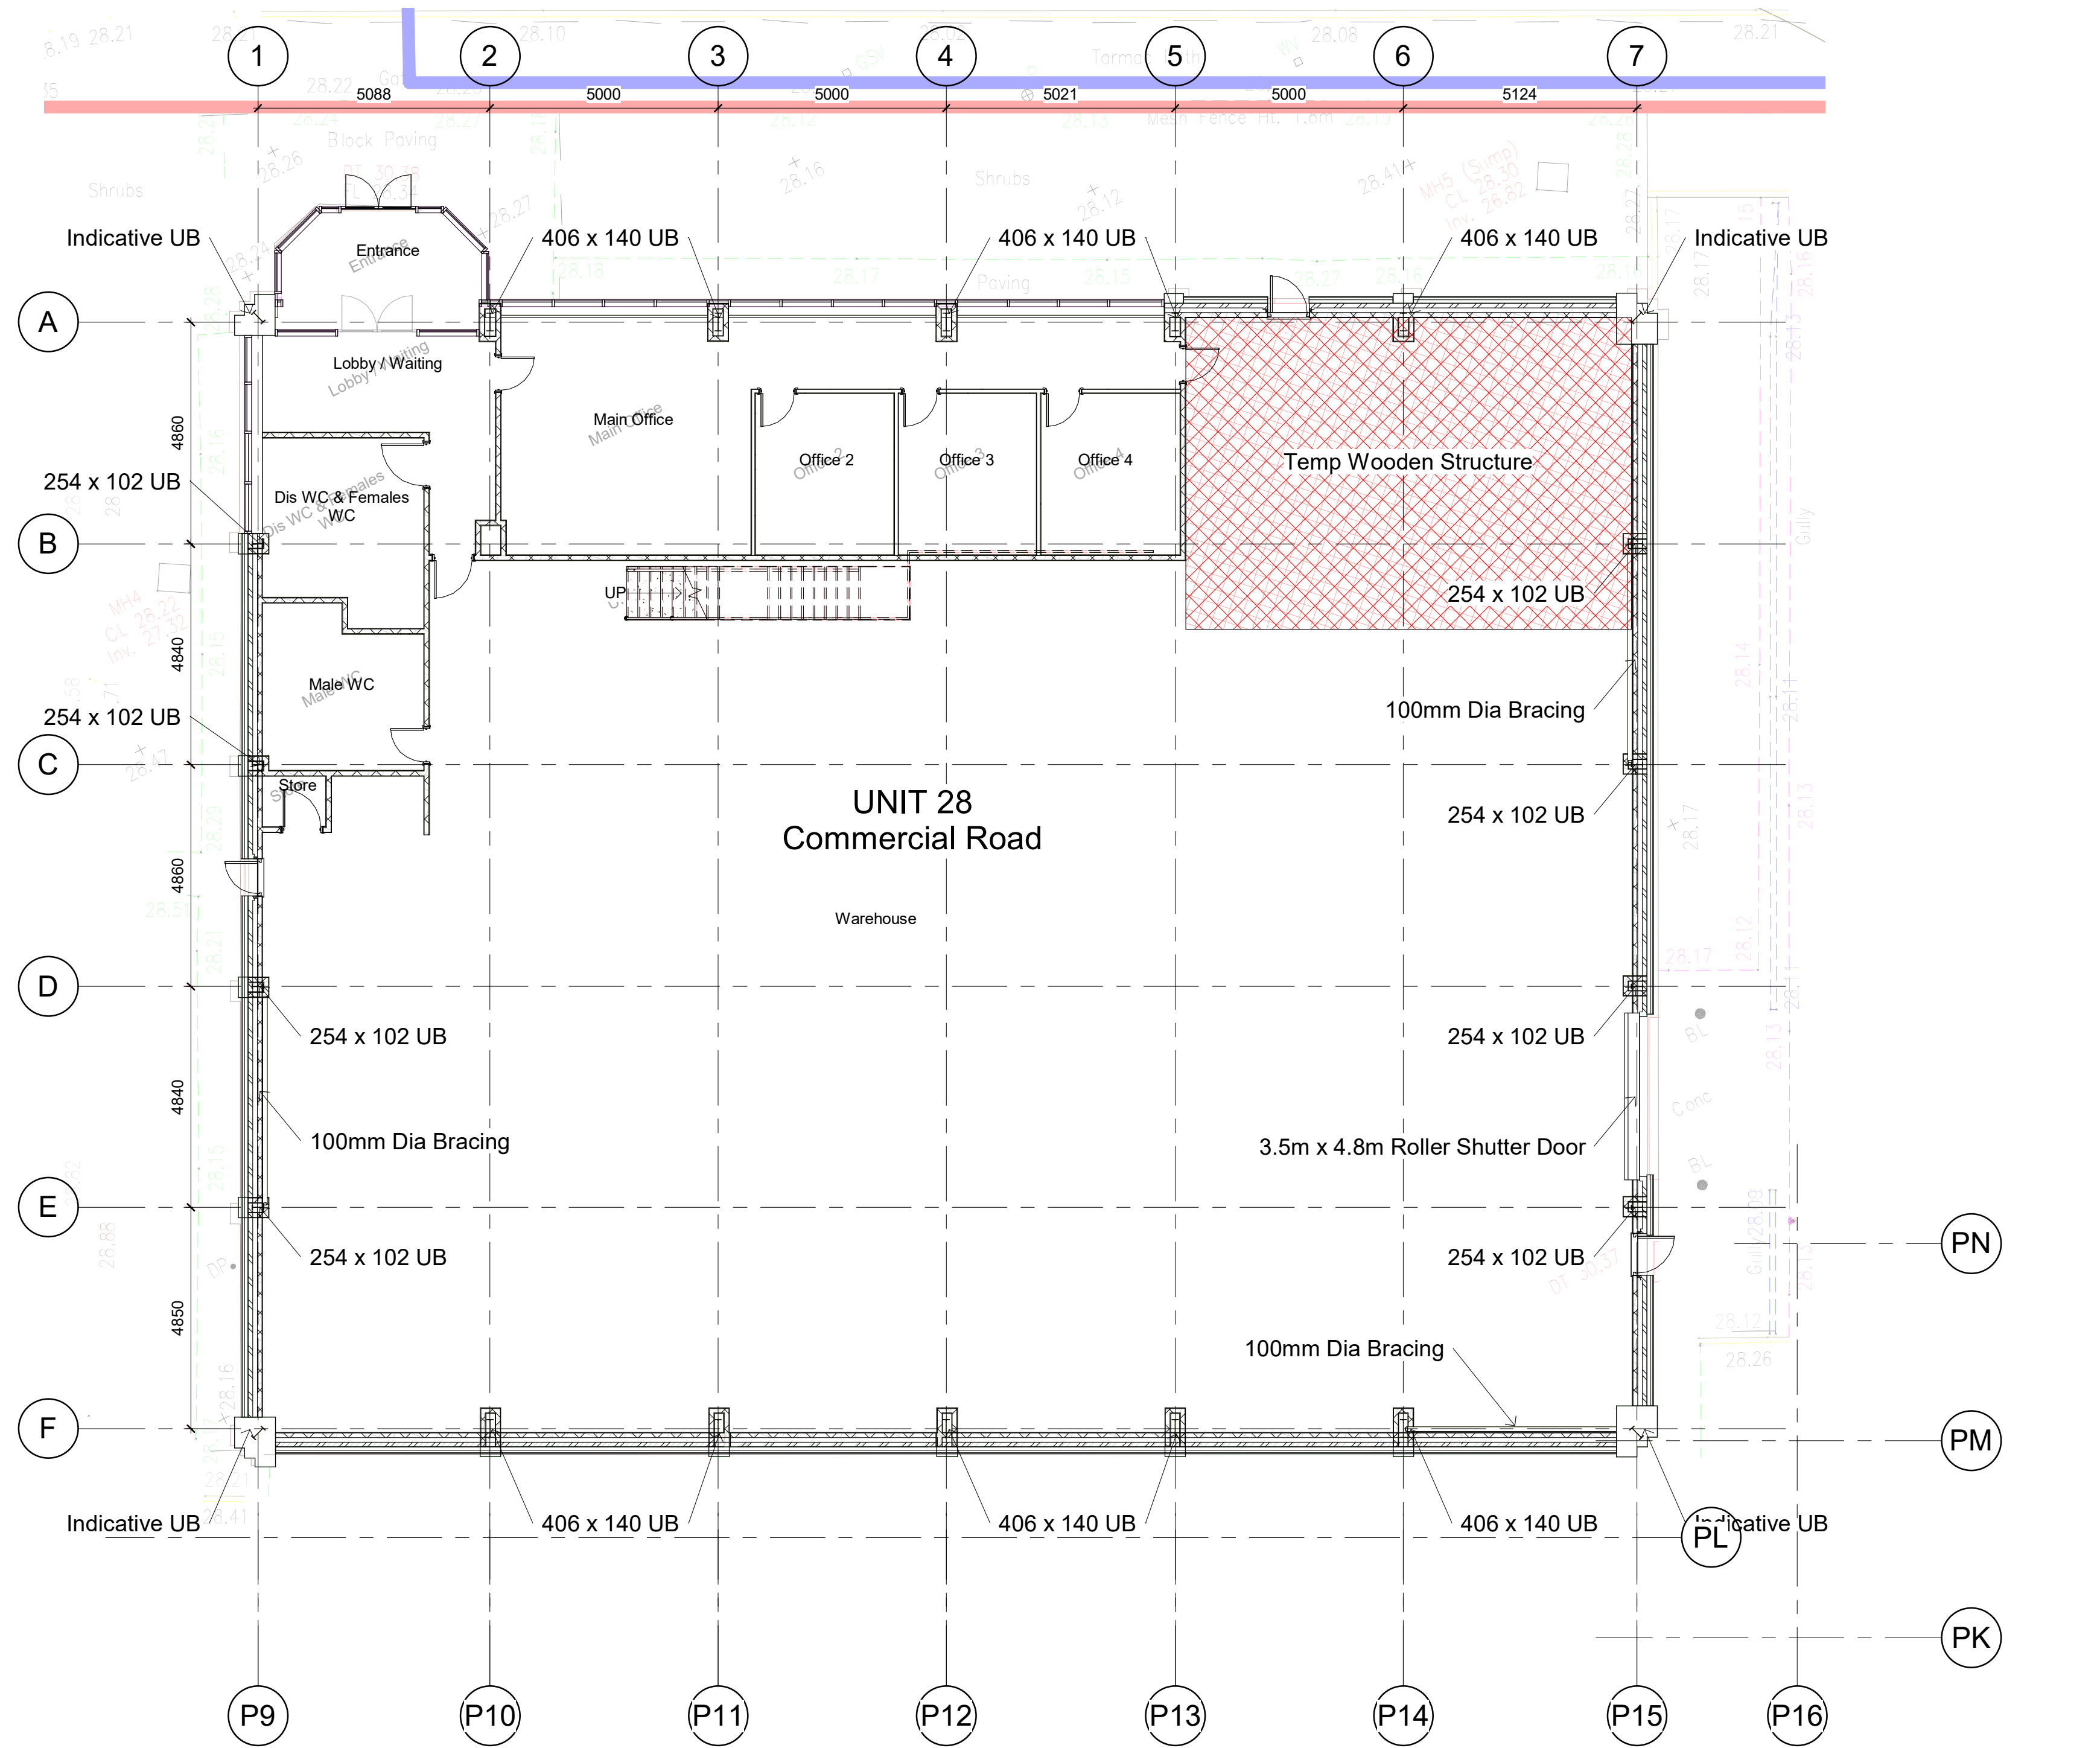



1 Ground Floor Plan As Existing
1 : 100

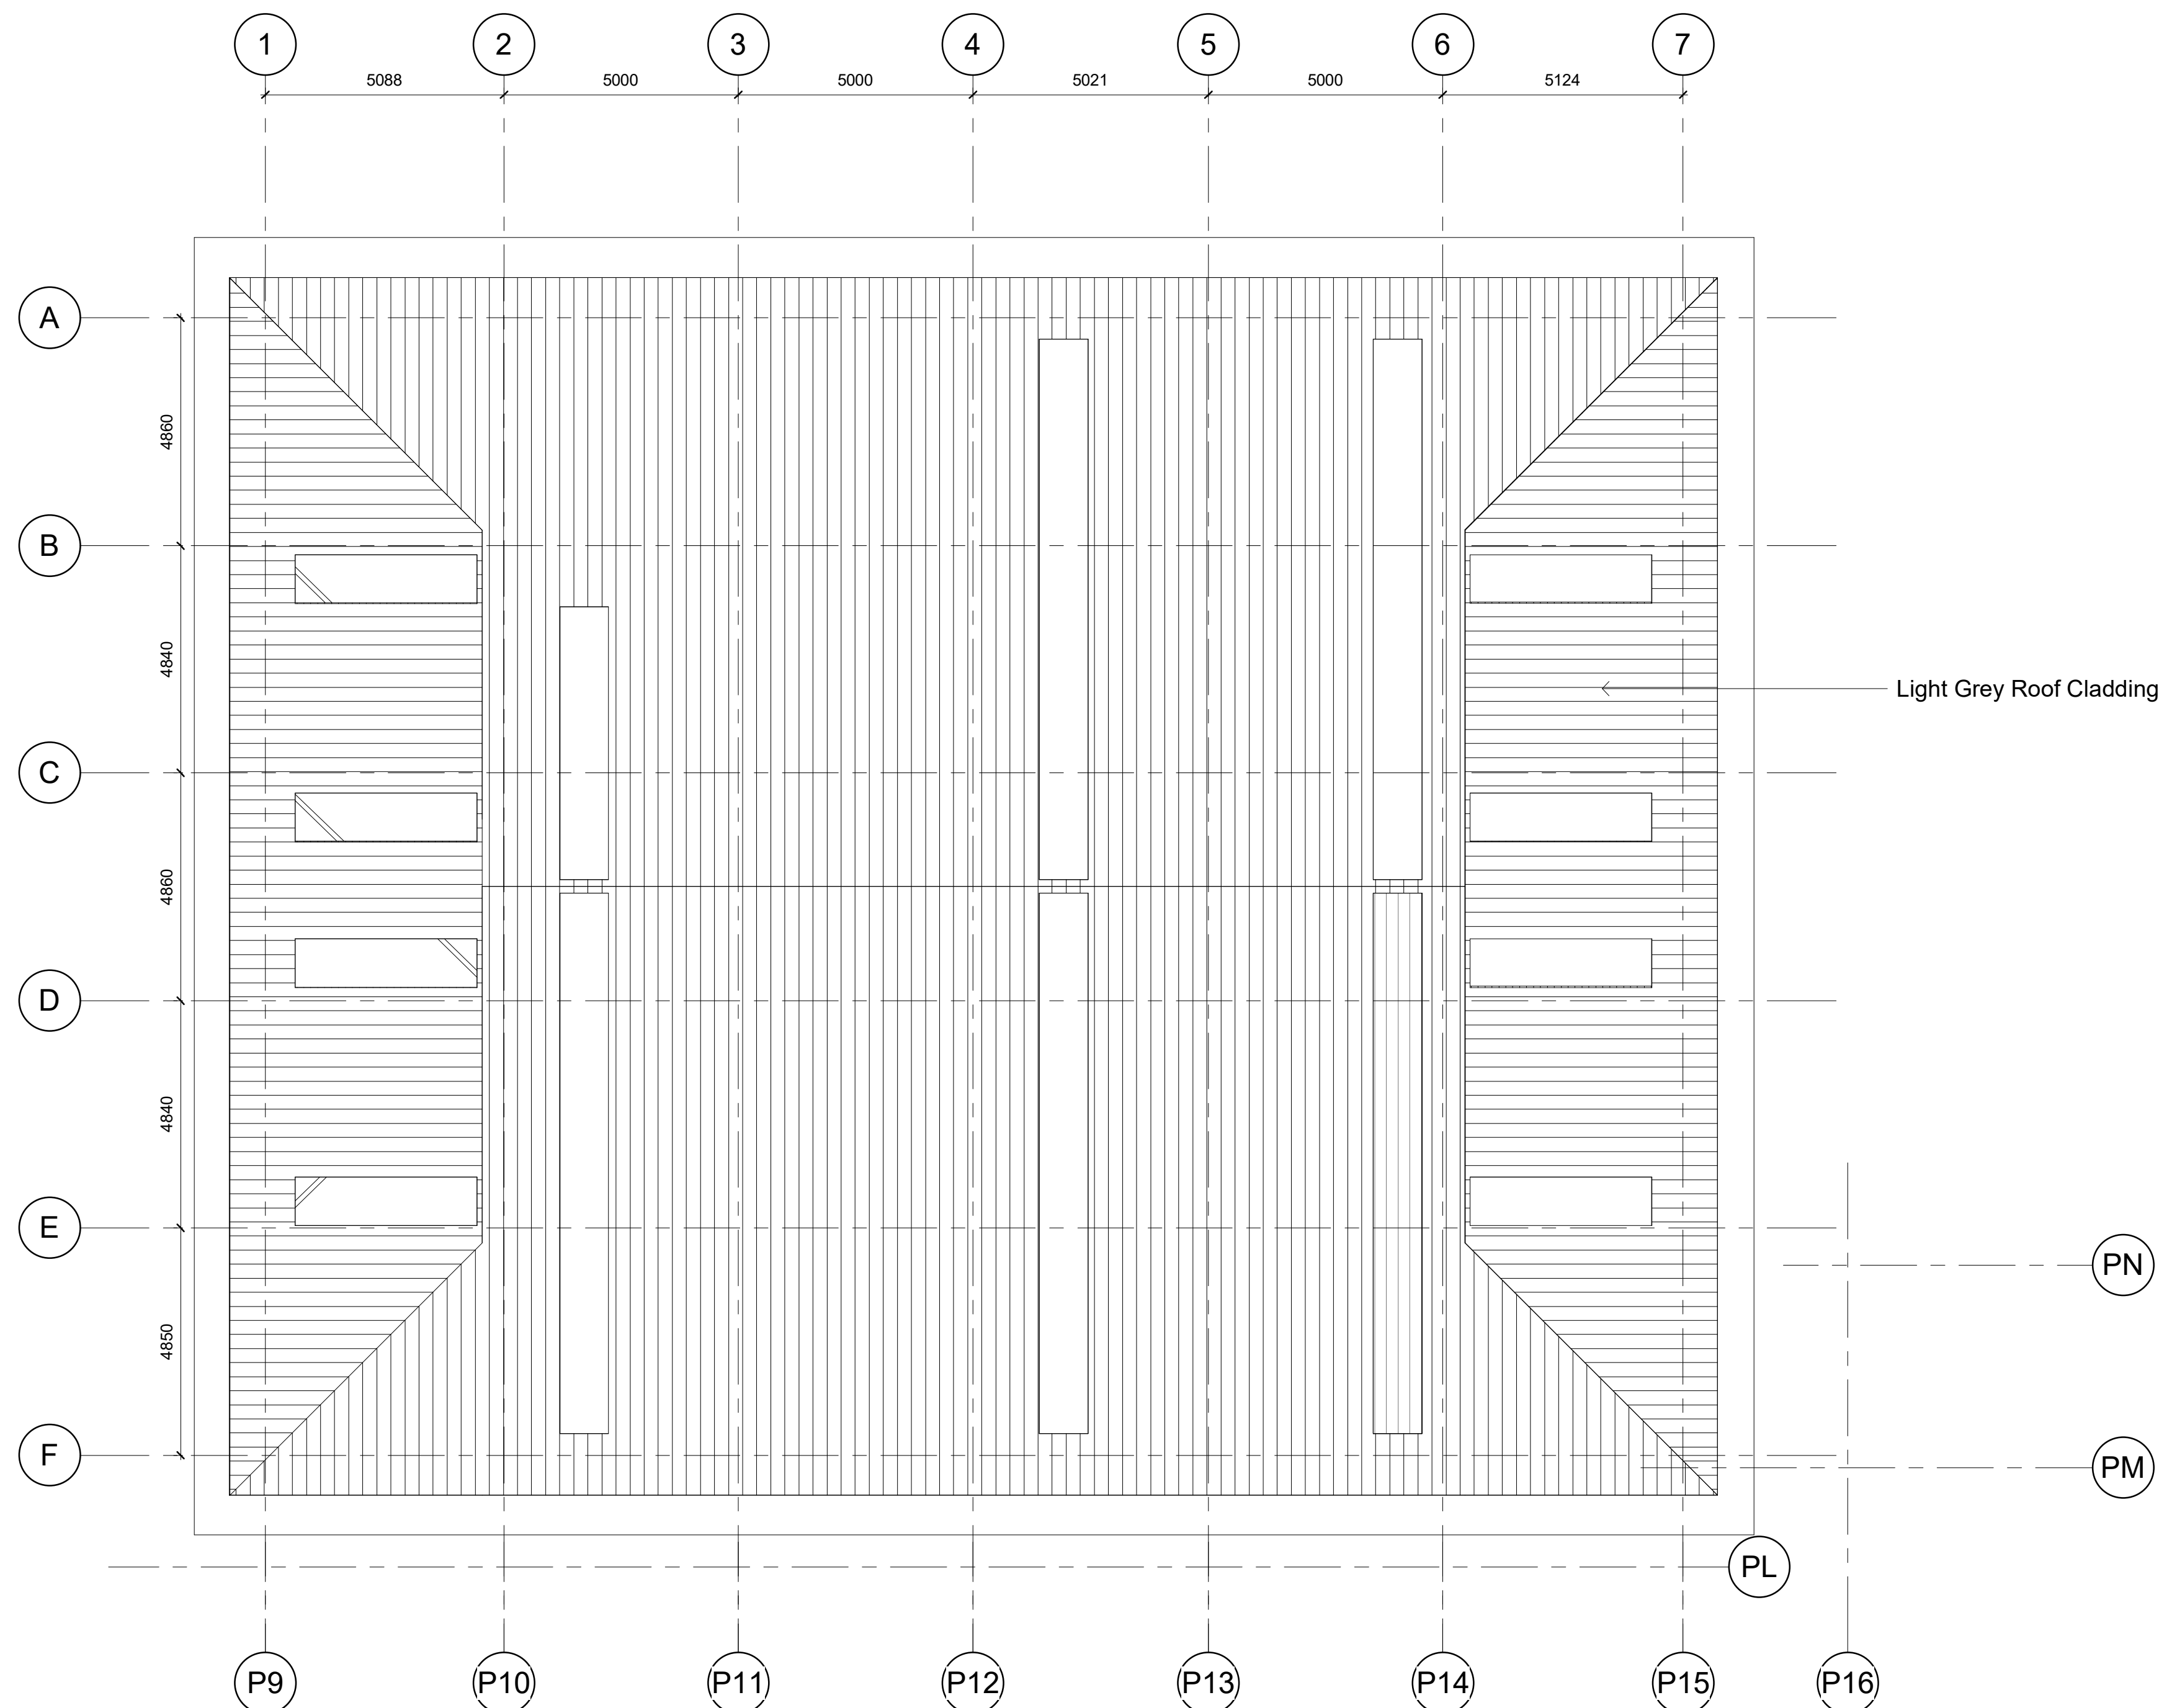

3 Roof Plan As Existing
1 : 100



2 First Floor Plan As Existing
1 : 100

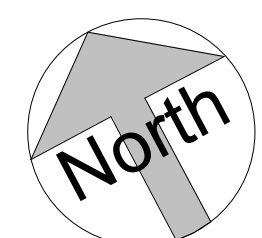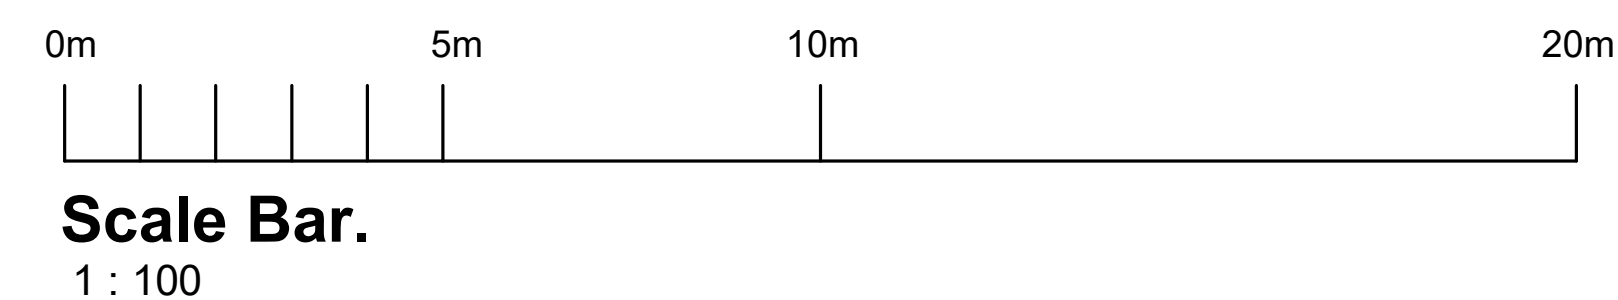

NOTES

Rev	Date	Description	DR	CH
1	02/01/2019	As Existing		

UVDB
Registered

Link-up
Qualified via Audit

GGP CONSULT

CONSULTING ENGINEERS
ARCHITECTS
PROJECT MANAGEMENT
2 Hallam Road
Priory Park East
HULL HU4 7DY
United Kingdom

Telephone (+44) 01482 627963
Fax (+44) 01482 641736
Email info@ggpcconsult.co.uk

Client: Granville Oil & Chemicals Ltd.

Job Title: Proposed Extension Unit 28 Goldthorpe Industrial Estate Rotherham

Drawing Title: Floor Plans As Existing

Status	PLANNING		
Scale	1 : 100	Date	02/01/2019
Drawn By	JHT	Checked	Approved
	JC		AT
Dwg. No.	27988 AA_(100)_03		Rev

A0 - ORIGINAL SHEET SIZE