


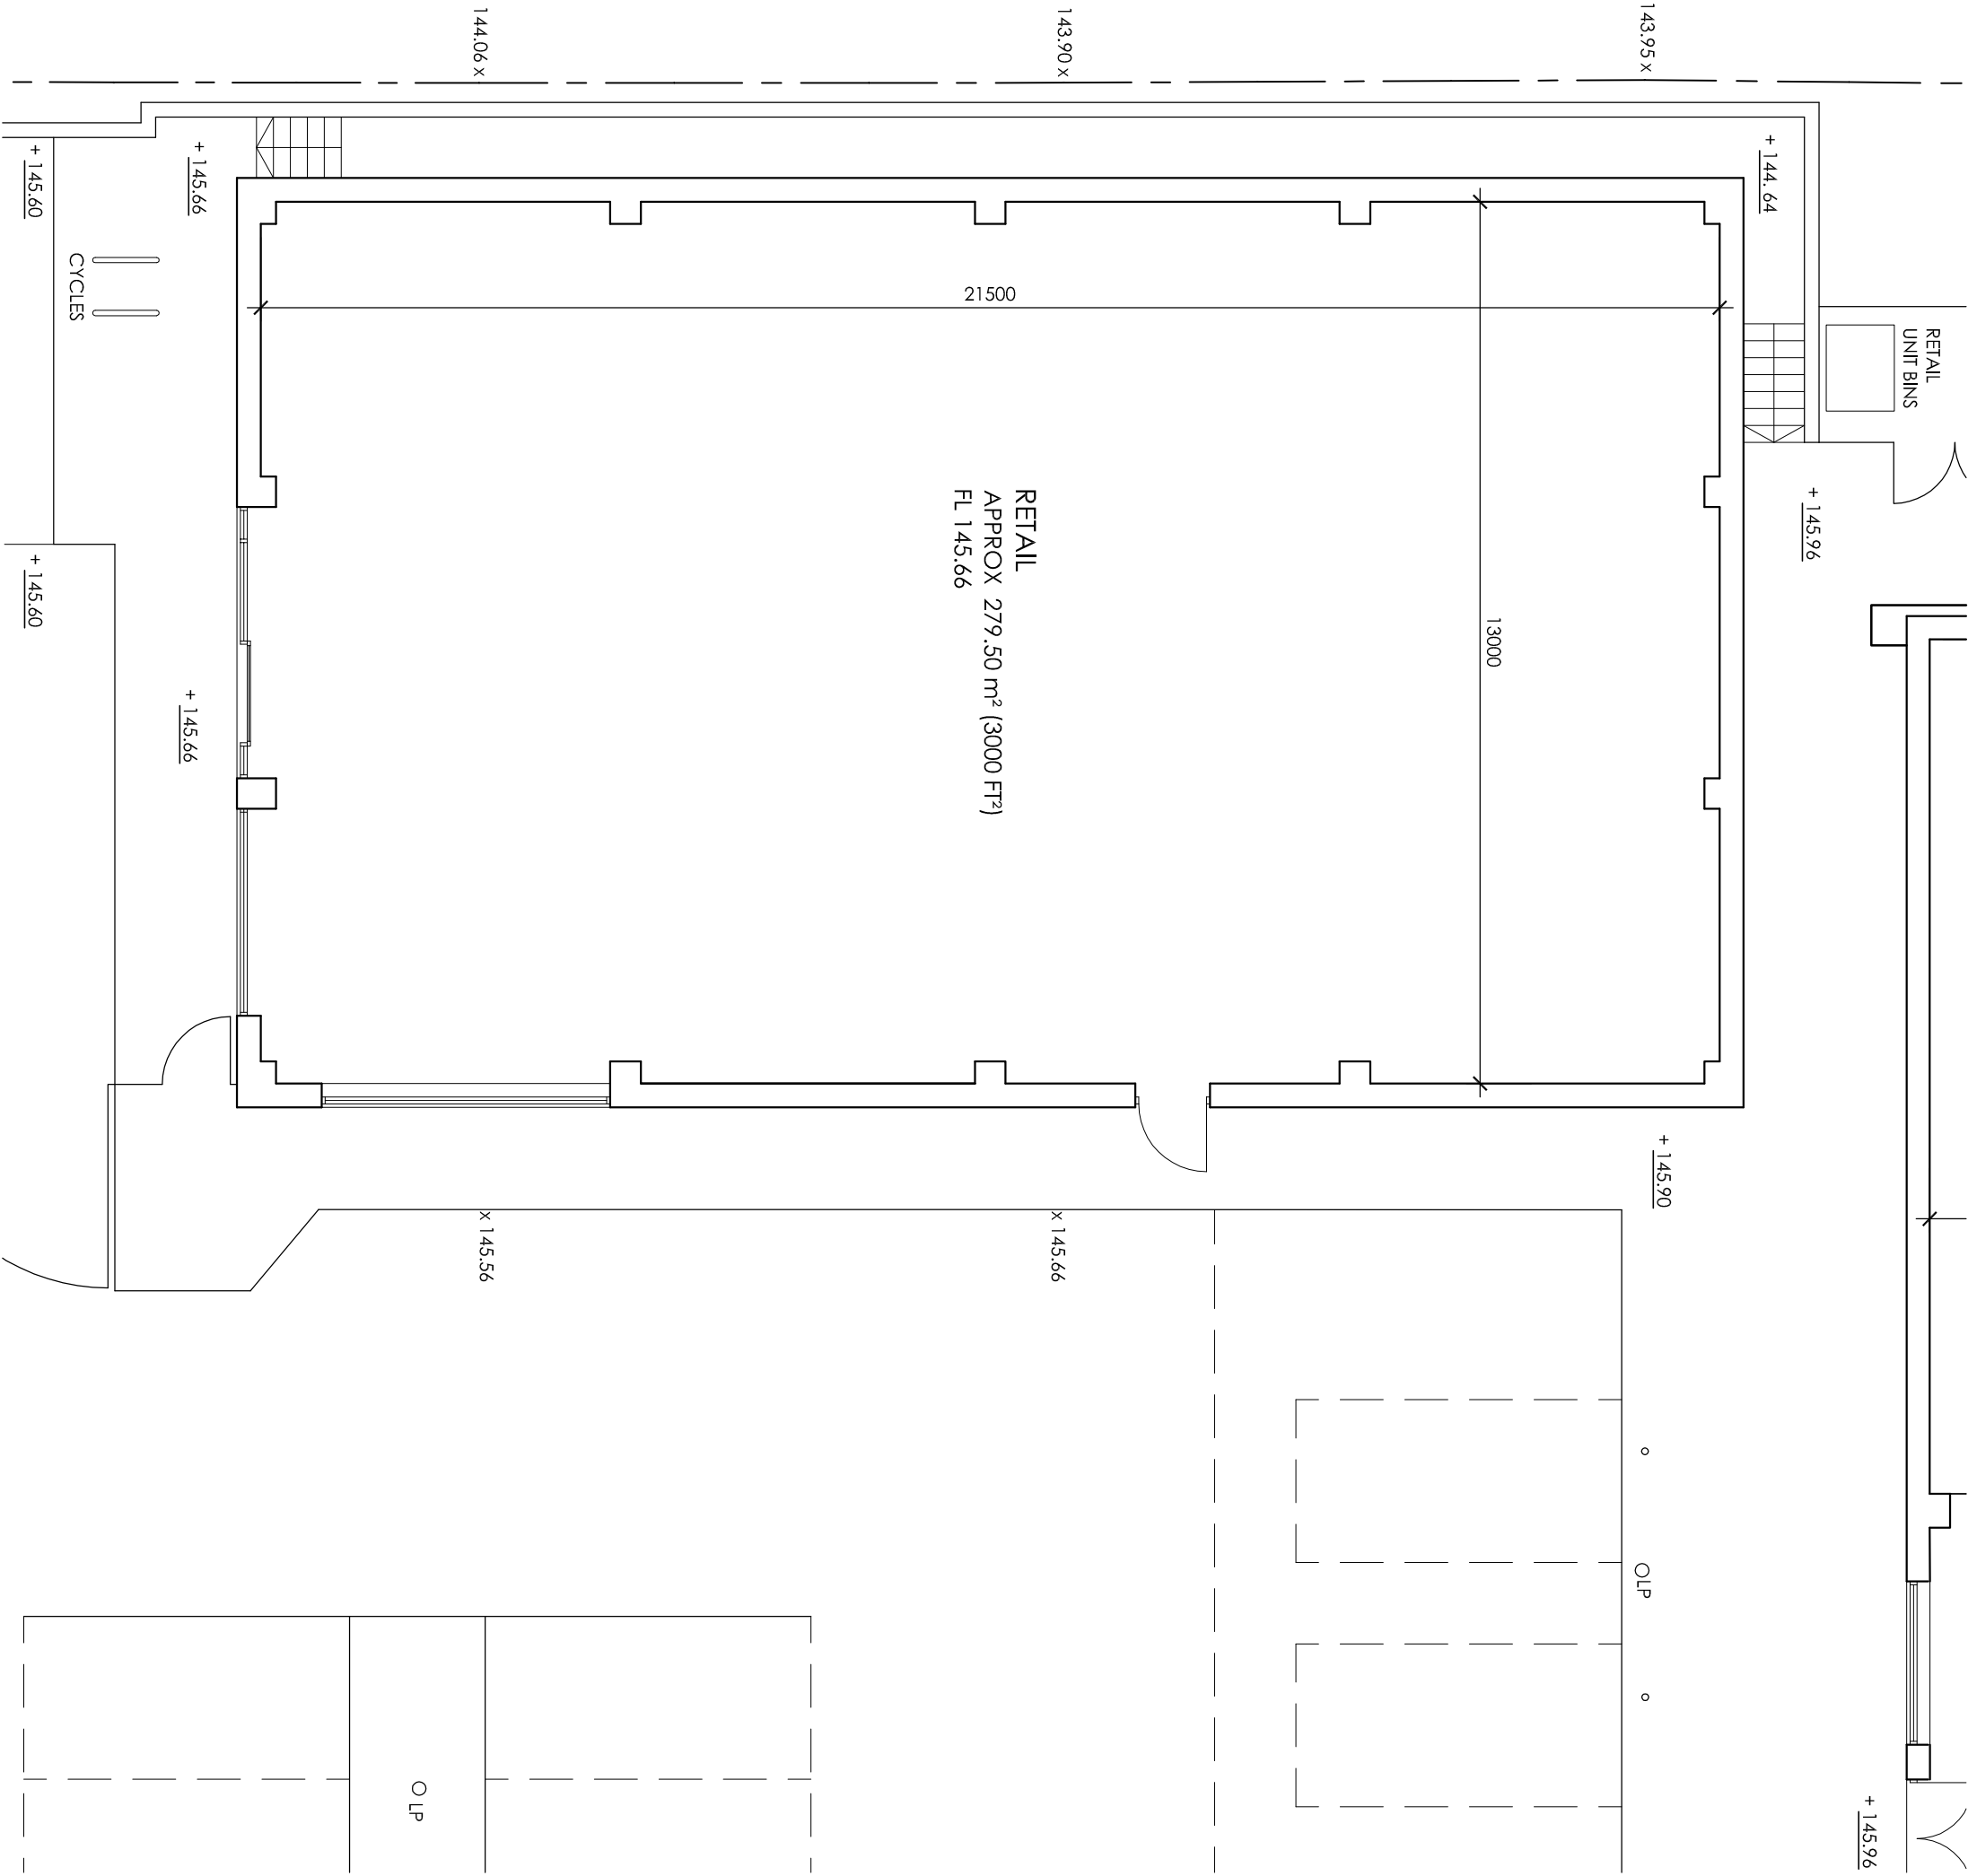

TP ARCHITECTURE

2 STRICKLAND AVENUE
LEEDS
LS17 8JU

T: 0113 2732706
M: 07766 015350
E: tony@tparchitecture.co.uk

PROPOSED RETAIL UNIT

PROPOSED DEVELOPMENT
WOODLAND DRIVE MEDICAL CENTRE
BARNSELEY
for
LO'S PHARMACY

PROPOSED GROUND FLOOR PLAN

Date:	Scale (at A3):
DECEMBER 2016	1:100
Project no:	Drawing no:
1271	009
Revision:	-