

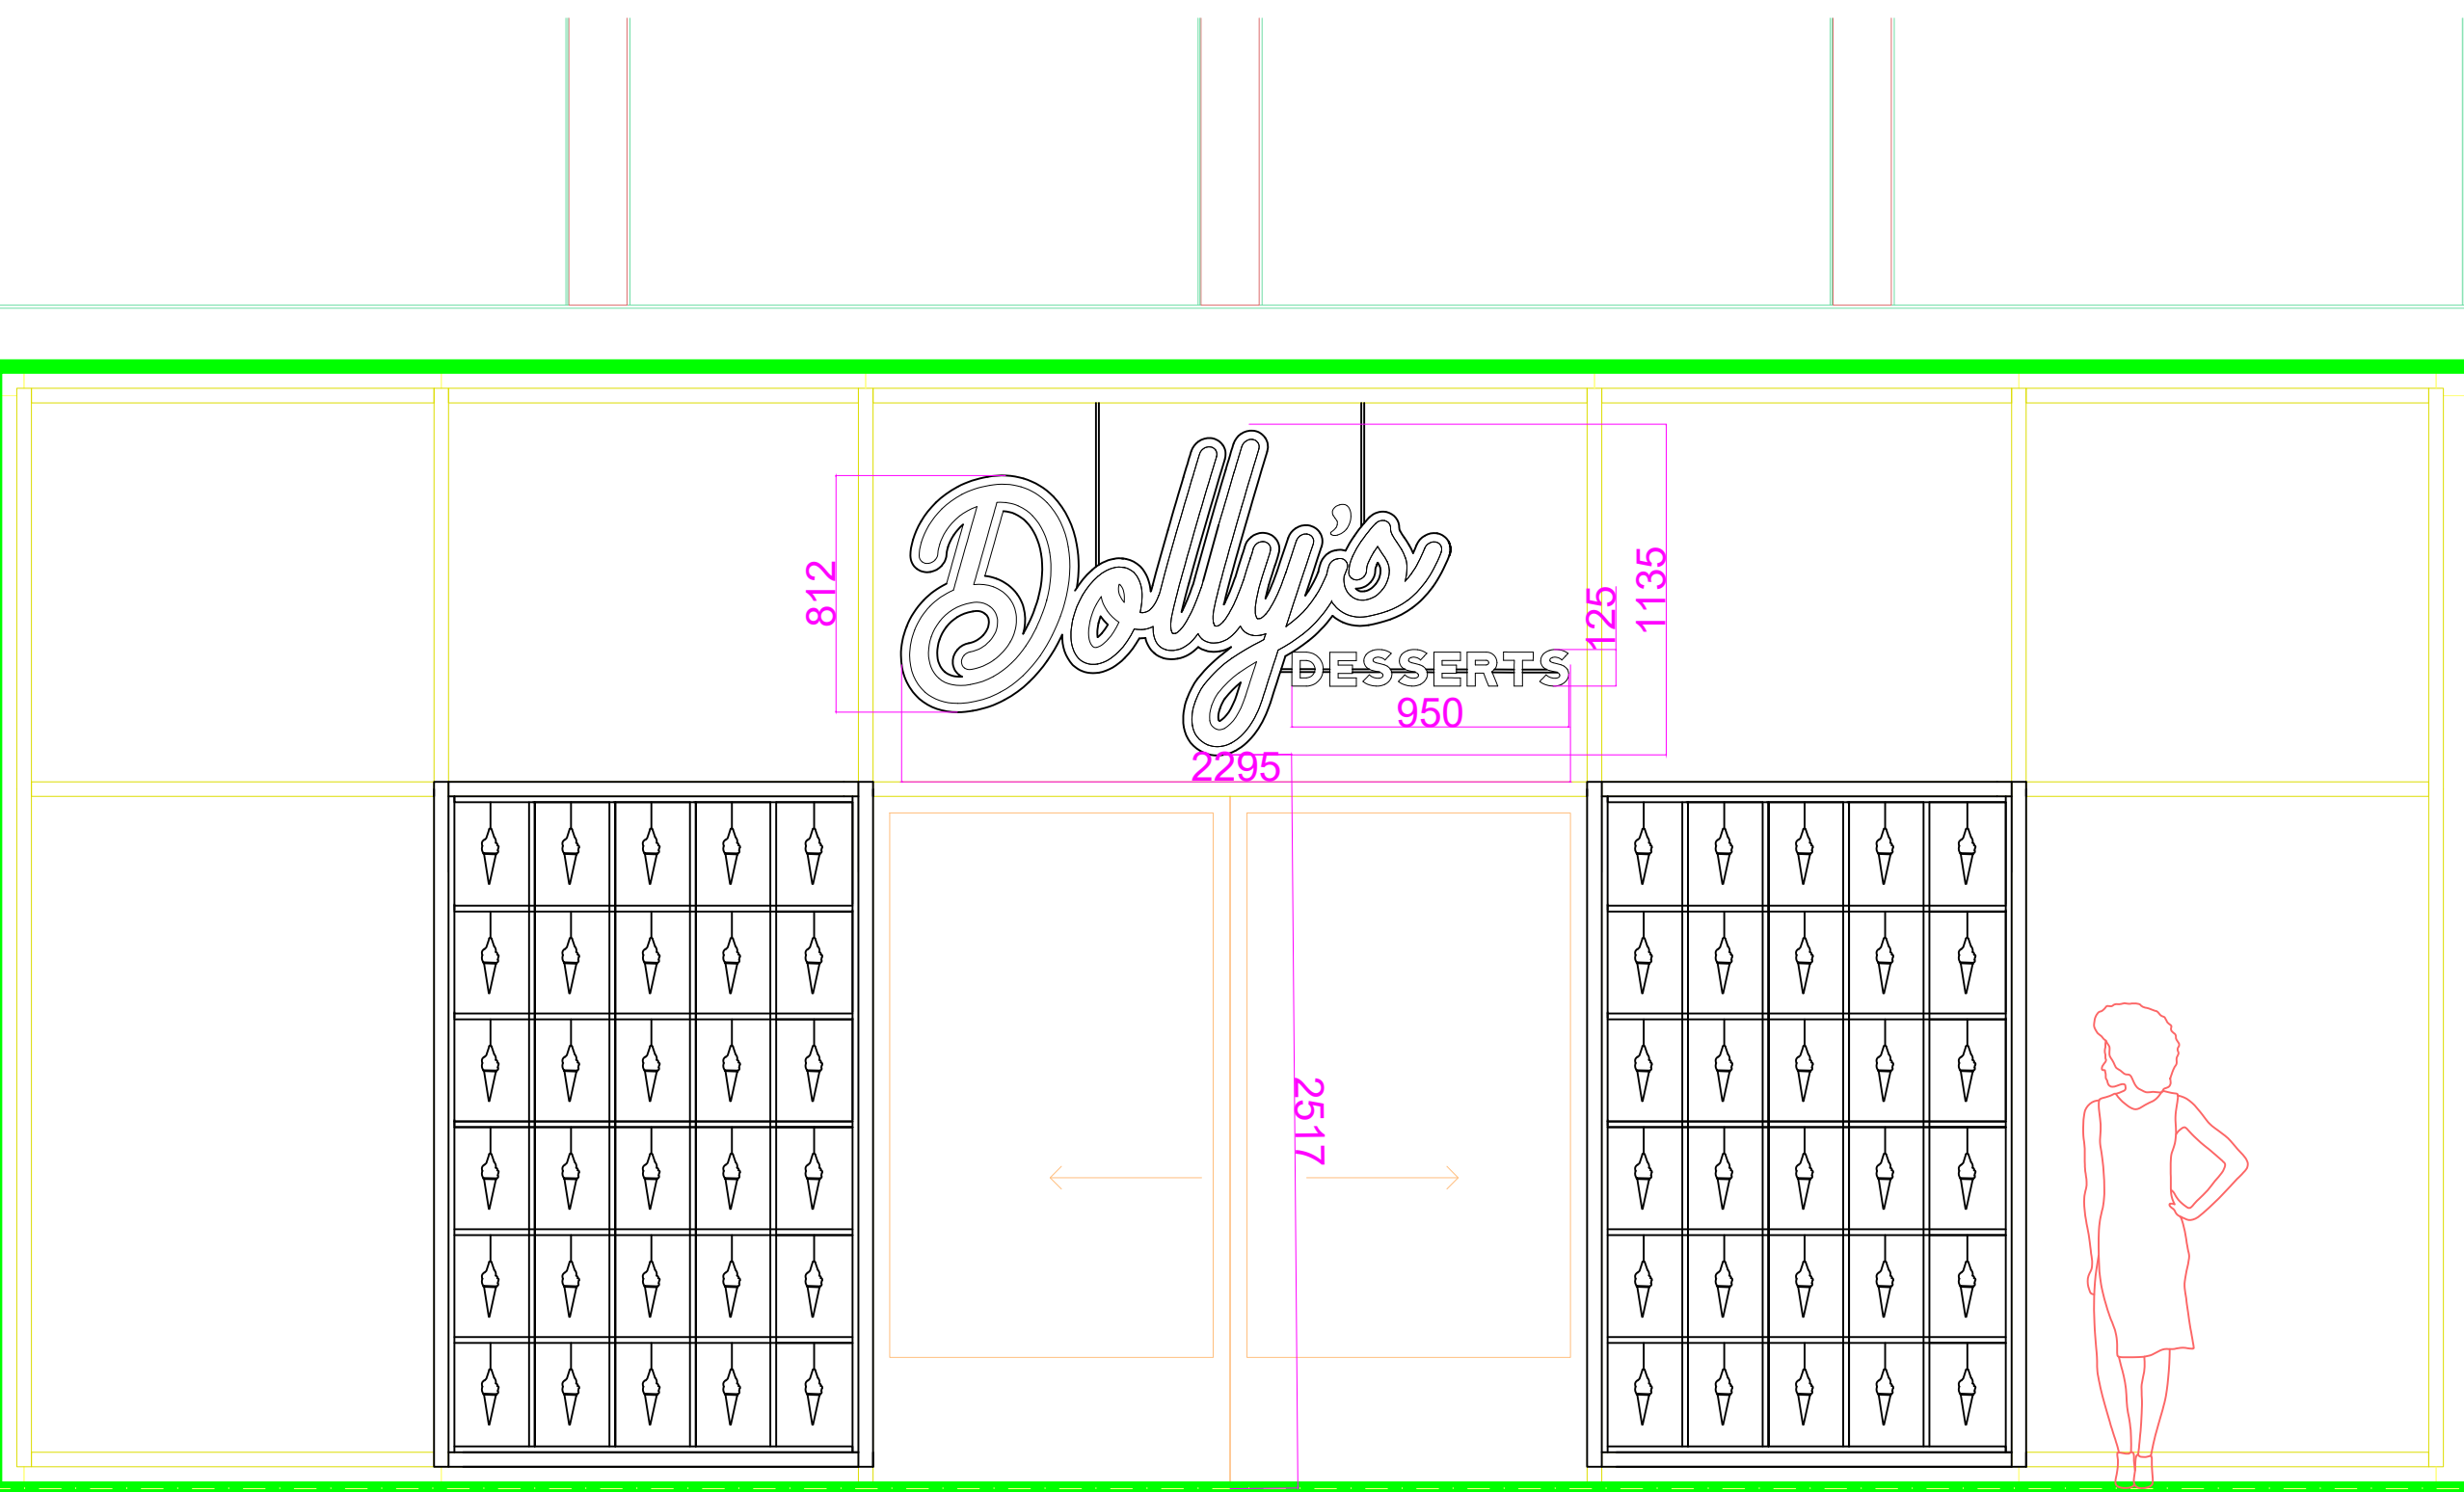


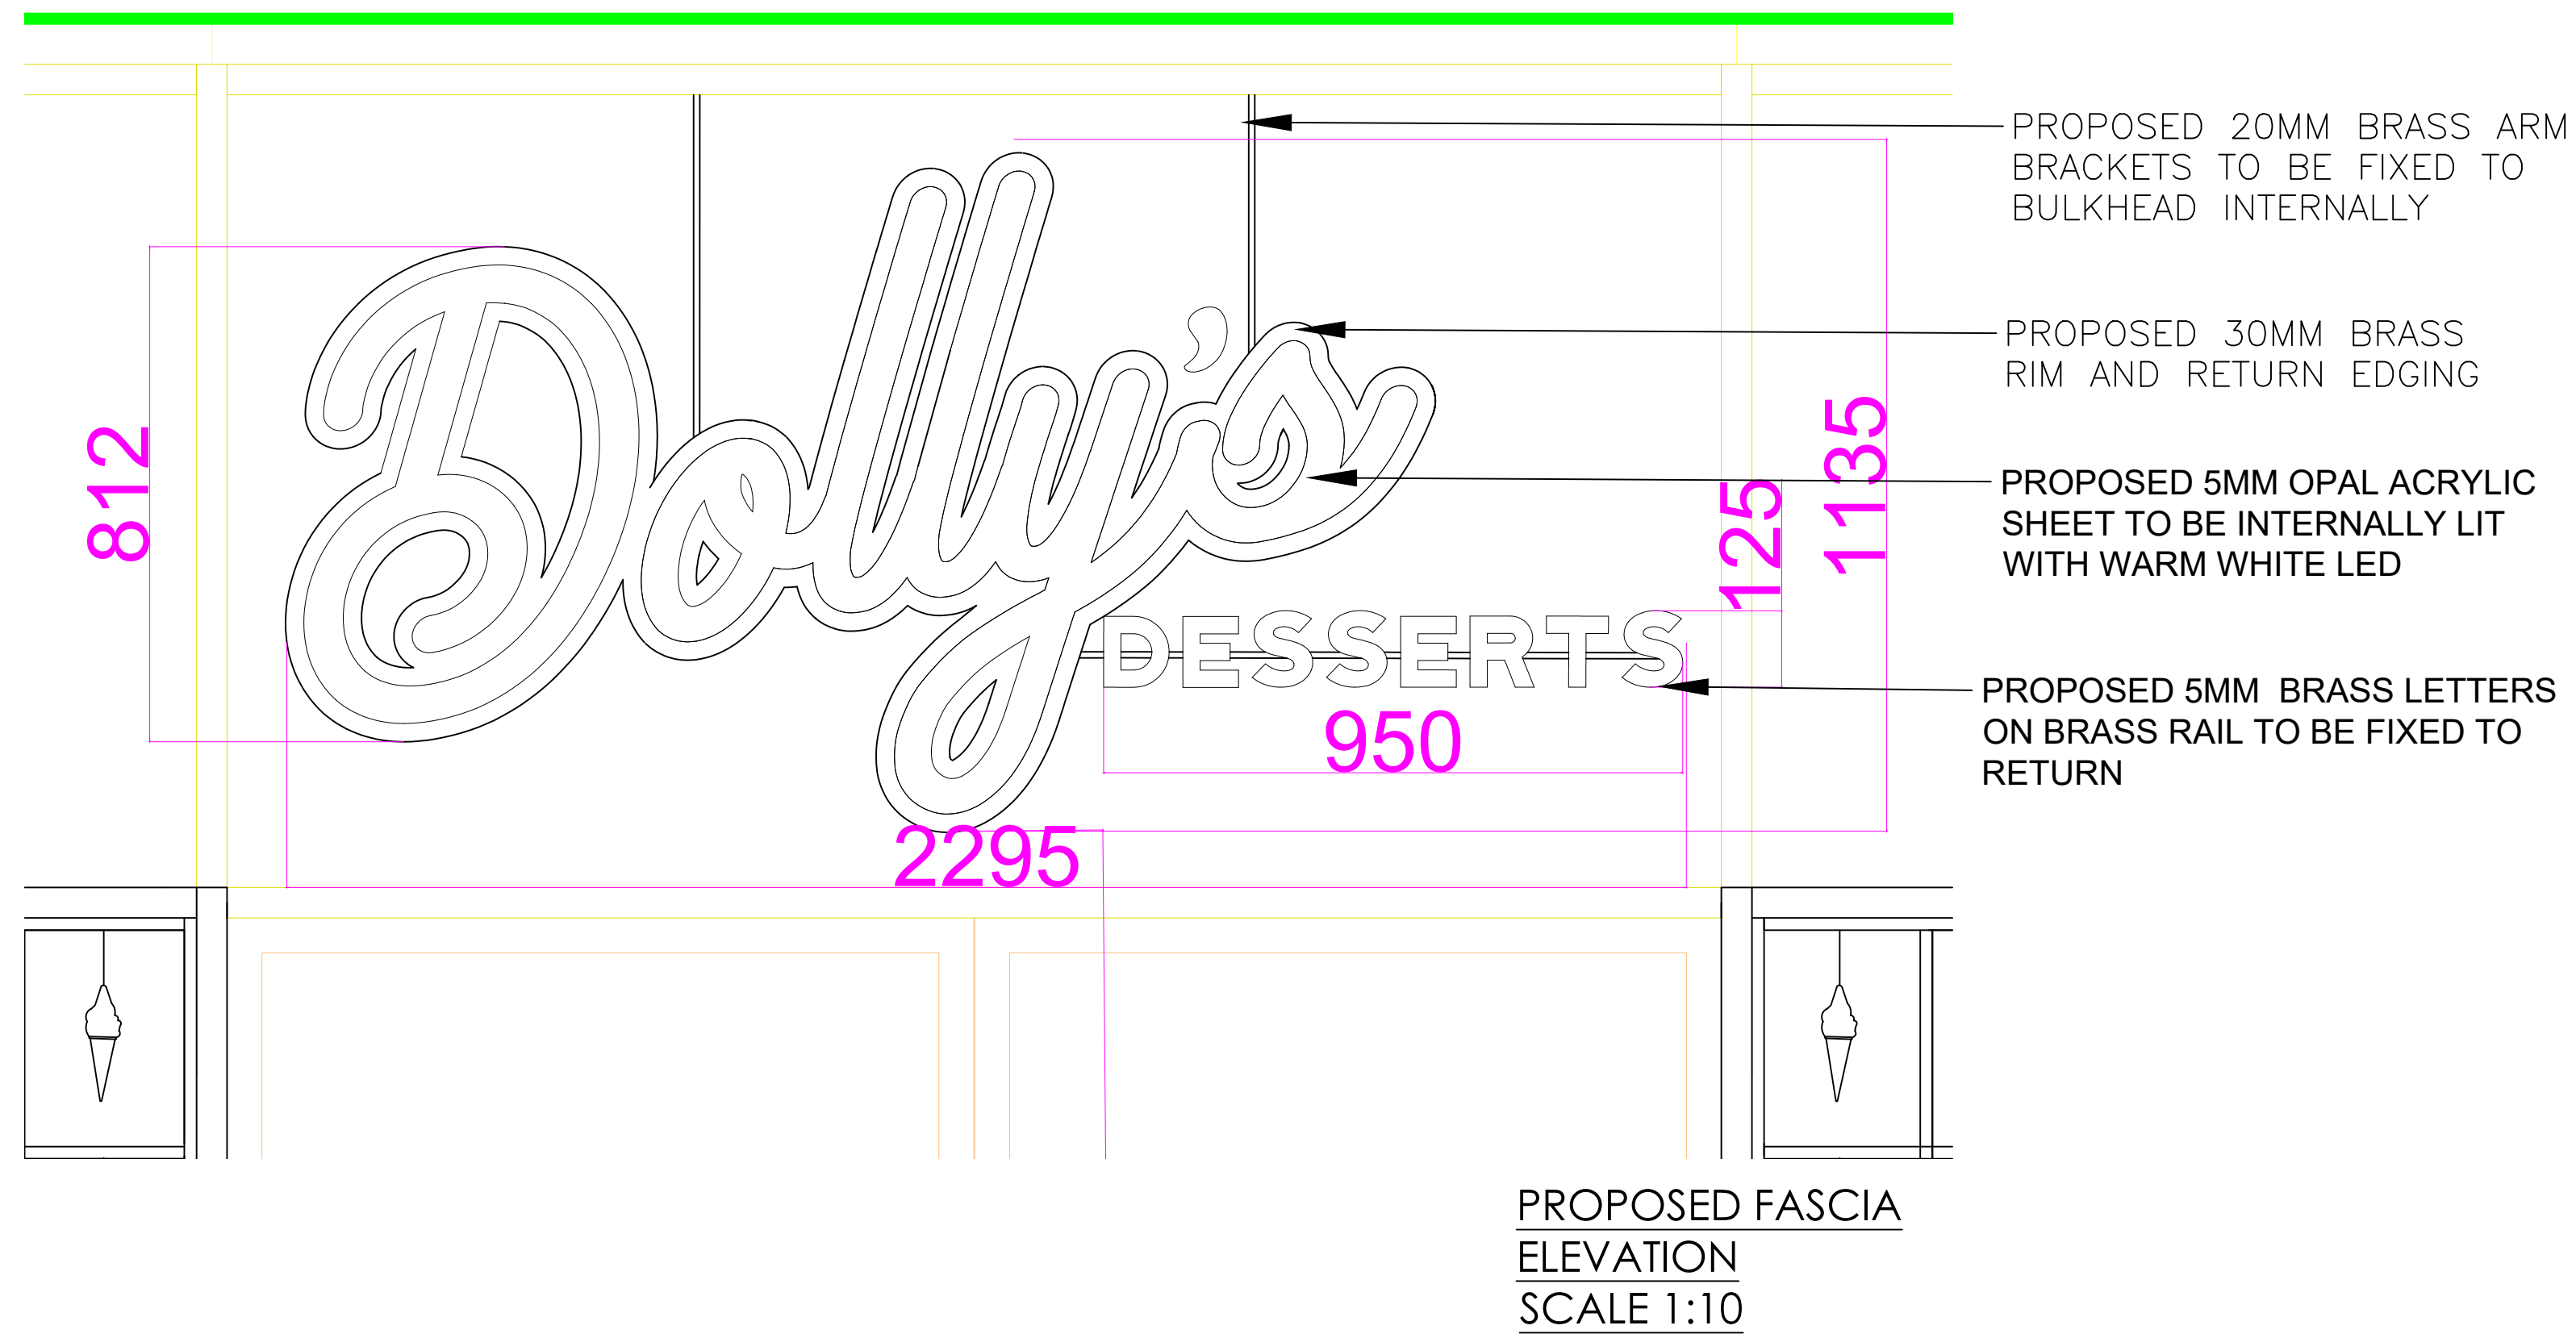

PROPOSED SOUTH ELEVATION  
SCALE 1:25

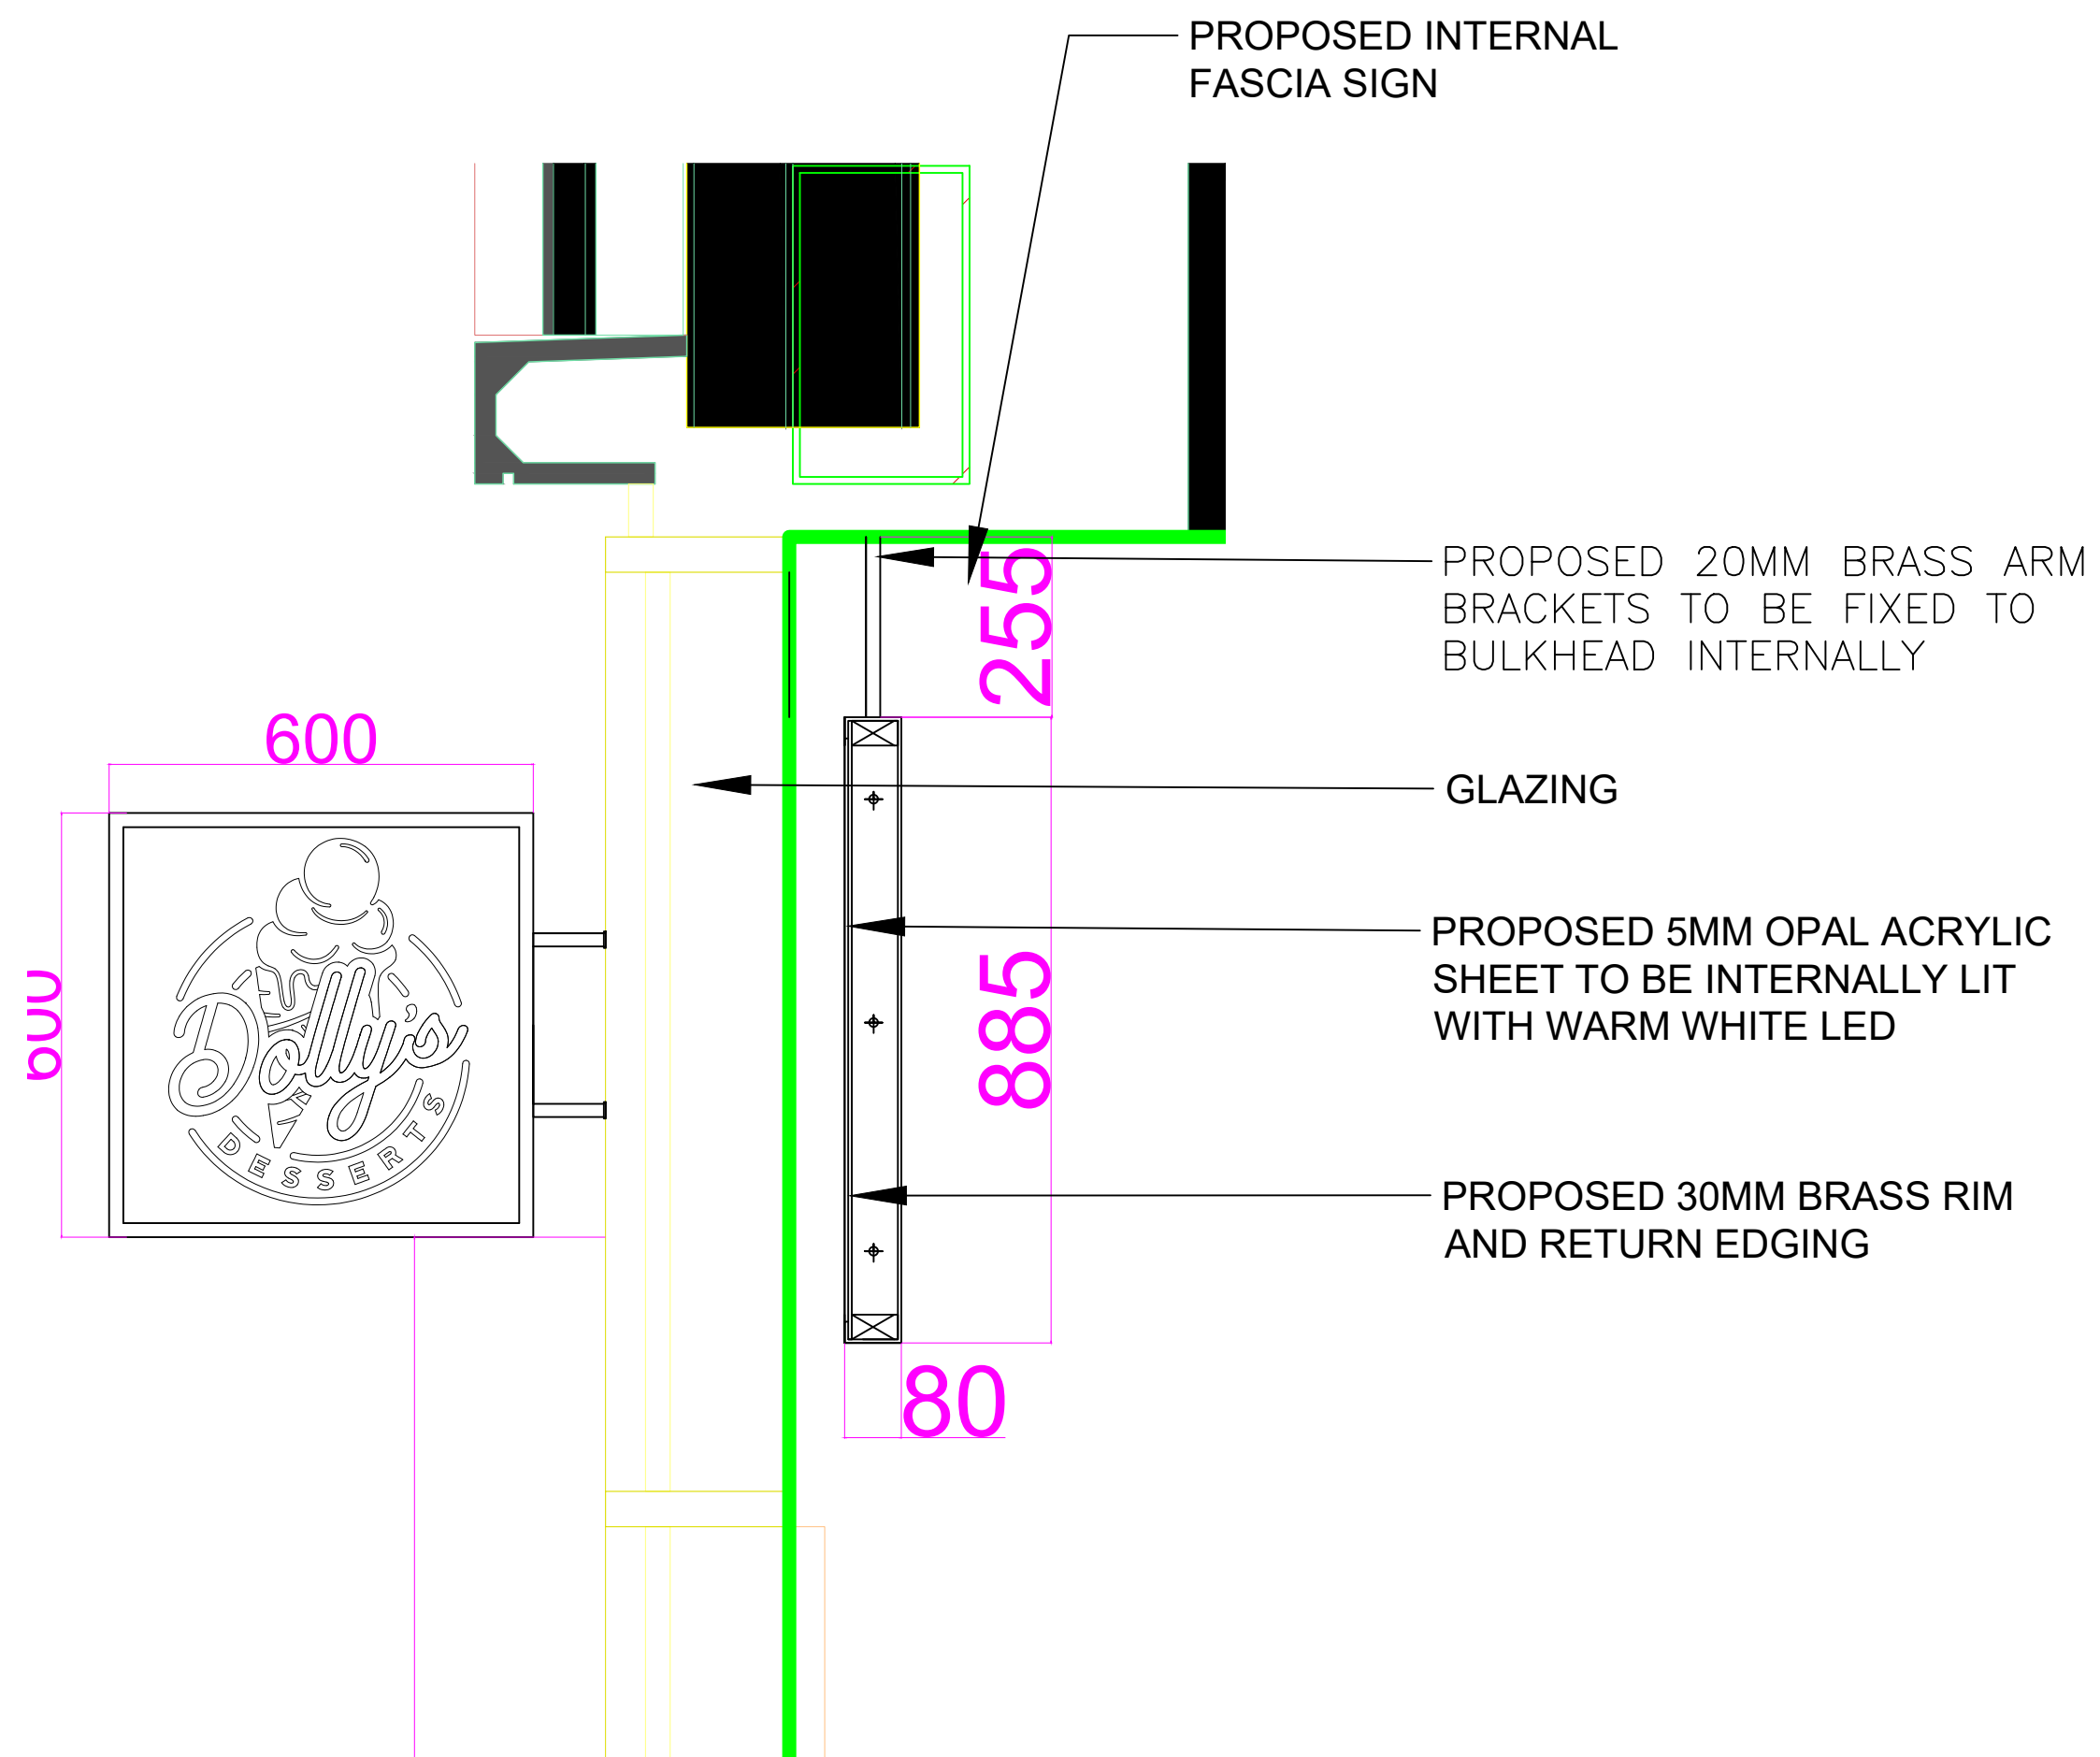

PROPOSED FASCIA  
SECTION  
SCALE 1:10

Notes:

1. THE COPYRIGHT OF THIS DRAWING IS VESTED IN YouSpreadsheets AND IT MAY NOT BE REPRODUCED IN WHOLE OR PART OR USED FOR THE MANUFACTURE OF ANY ARTICLE WITHOUT THE EXPRESS PERMISSION OF THE COPYRIGHT HOLDERS.
2. WORK TO FIGURED DIMENSIONS ONLY.
3. THIS DRAWING IS TO BE READ IN CONJUNCTION WITH ALL RELEVANT ARCHITECTS, SERVICE ENGINEERS AND YouSpreadsheets DRAWINGS AND SPECIFICATIONS.

| REV: | DESCRIPTION: | BY: | DATE: |
|------|--------------|-----|-------|
|      | STATUS:      |     |       |

|  |   |
|--|---|
|  | www.3C-UK.com<br>07505825615<br>Penistone 1<br>Regent Court<br>St Marys Place<br>Penistone<br>S36 6DT |
|--|---|

|         |                                      |
|---------|--------------------------------------|
| CLIENT: | DOLLY'S DESSERTS<br>Charlie & Janine |
|---------|--------------------------------------|

|            |                                               |
|------------|-----------------------------------------------|
| ARCHITECT: | 3C GROUP<br>PENISTON 1<br>PENISTON<br>S36 6DT |
|------------|-----------------------------------------------|

|       |                                  |
|-------|----------------------------------|
| SITE: | UNIT 16A<br>GLASS WORKS, BARNLEY |
|-------|----------------------------------|

|        |                            |
|--------|----------------------------|
| TITLE: | PROPOSED FASCIA<br>SIGNAGE |
|--------|----------------------------|

|              |          |        |          |
|--------------|----------|--------|----------|
| SCALE AT A1: | DATE:    | DRAWN: | CHECKED: |
|              | 31/01/22 | AG     | CC       |

|              |           |
|--------------|-----------|
| DRAWING NO:  | REVISION: |
| DD/CS/003/04 |           |