


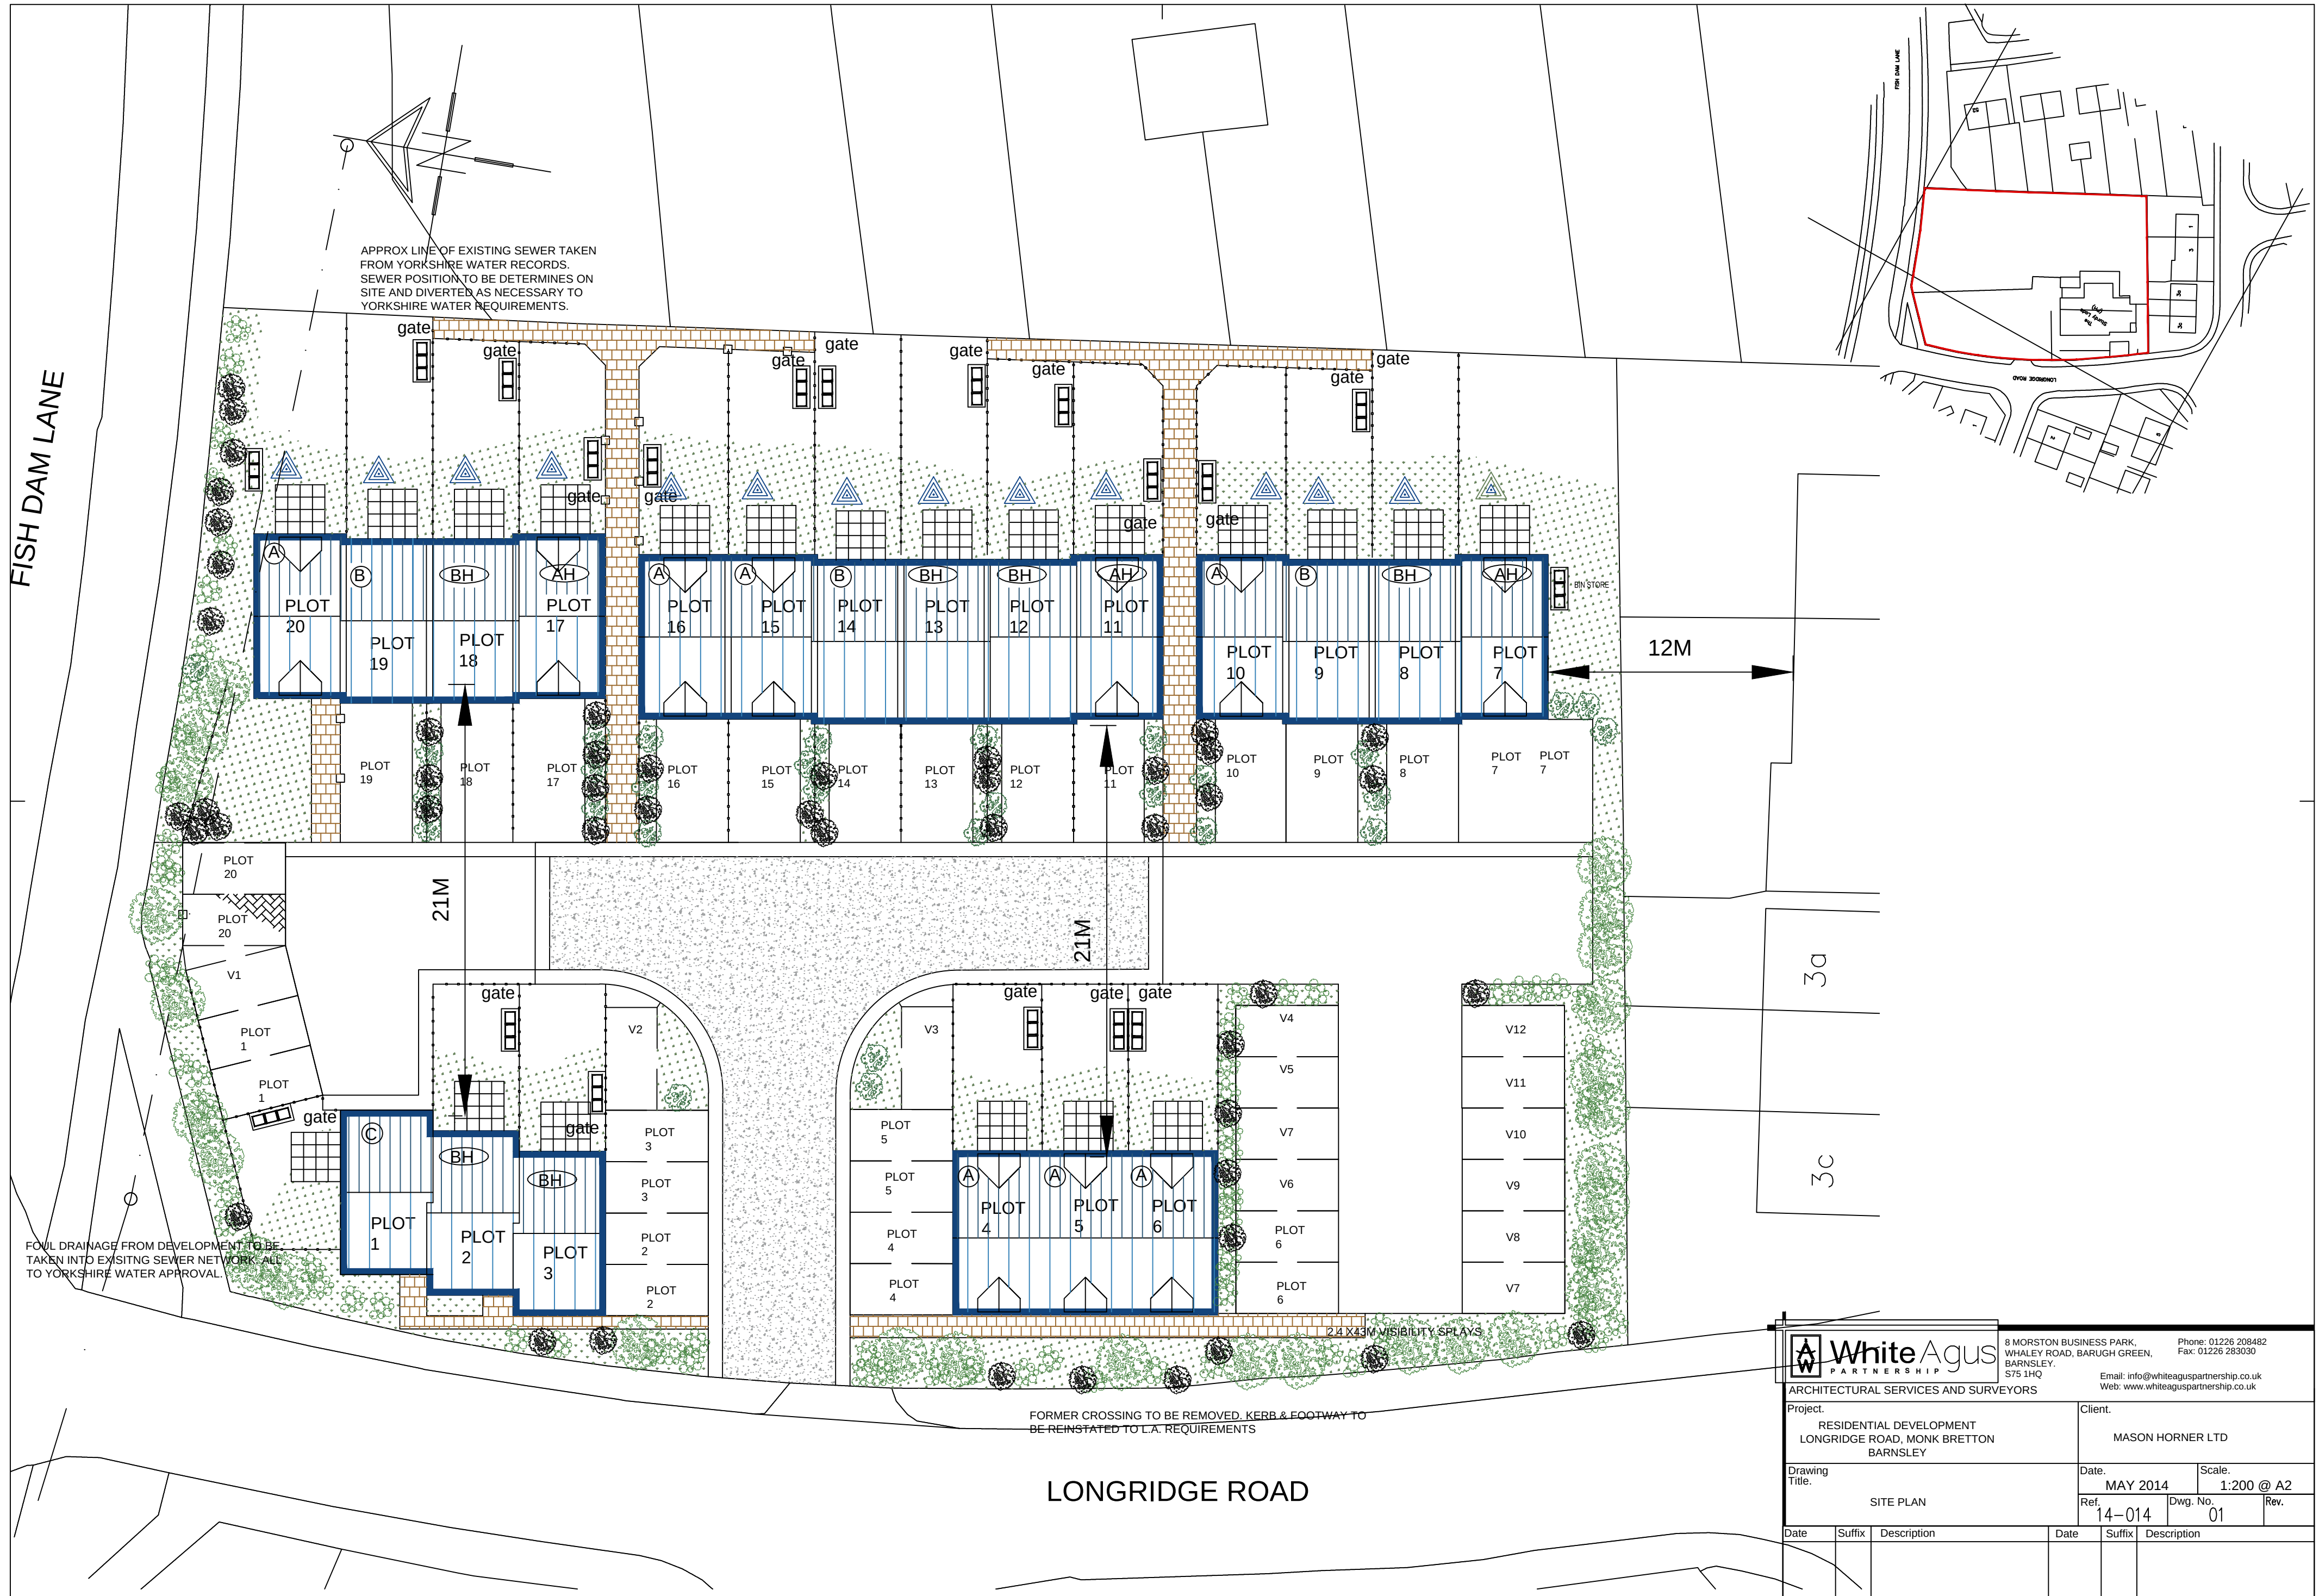



White Agus
PARTNERSHIP

8 MORSTON BUSINESS PARK,
WHALEY ROAD, BARUGH GREEN,
BARNSELY,
S75 1HQ

Phone: 01226 208482
Fax: 01226 283030

Email: info@whiteaguspартnership.co.uk
Web: www.whiteaguspартnership.co.uk

ARCHITECTURAL SERVICES AND SURVEYORS

Project:
RESIDENTIAL DEVELOPMENT
LONGRIDGE ROAD, MONK BRETTON
BARNSELY

Drawing
Title:
SITE PLAN

Client:
MASON HORNER LTD

Date:
MAY 2014

Ref:
14-014

Scale:
1:200 @ A2

Dwg. No.
01

Rev.

Date	Suffix	Description	Date	Suffix	Description