


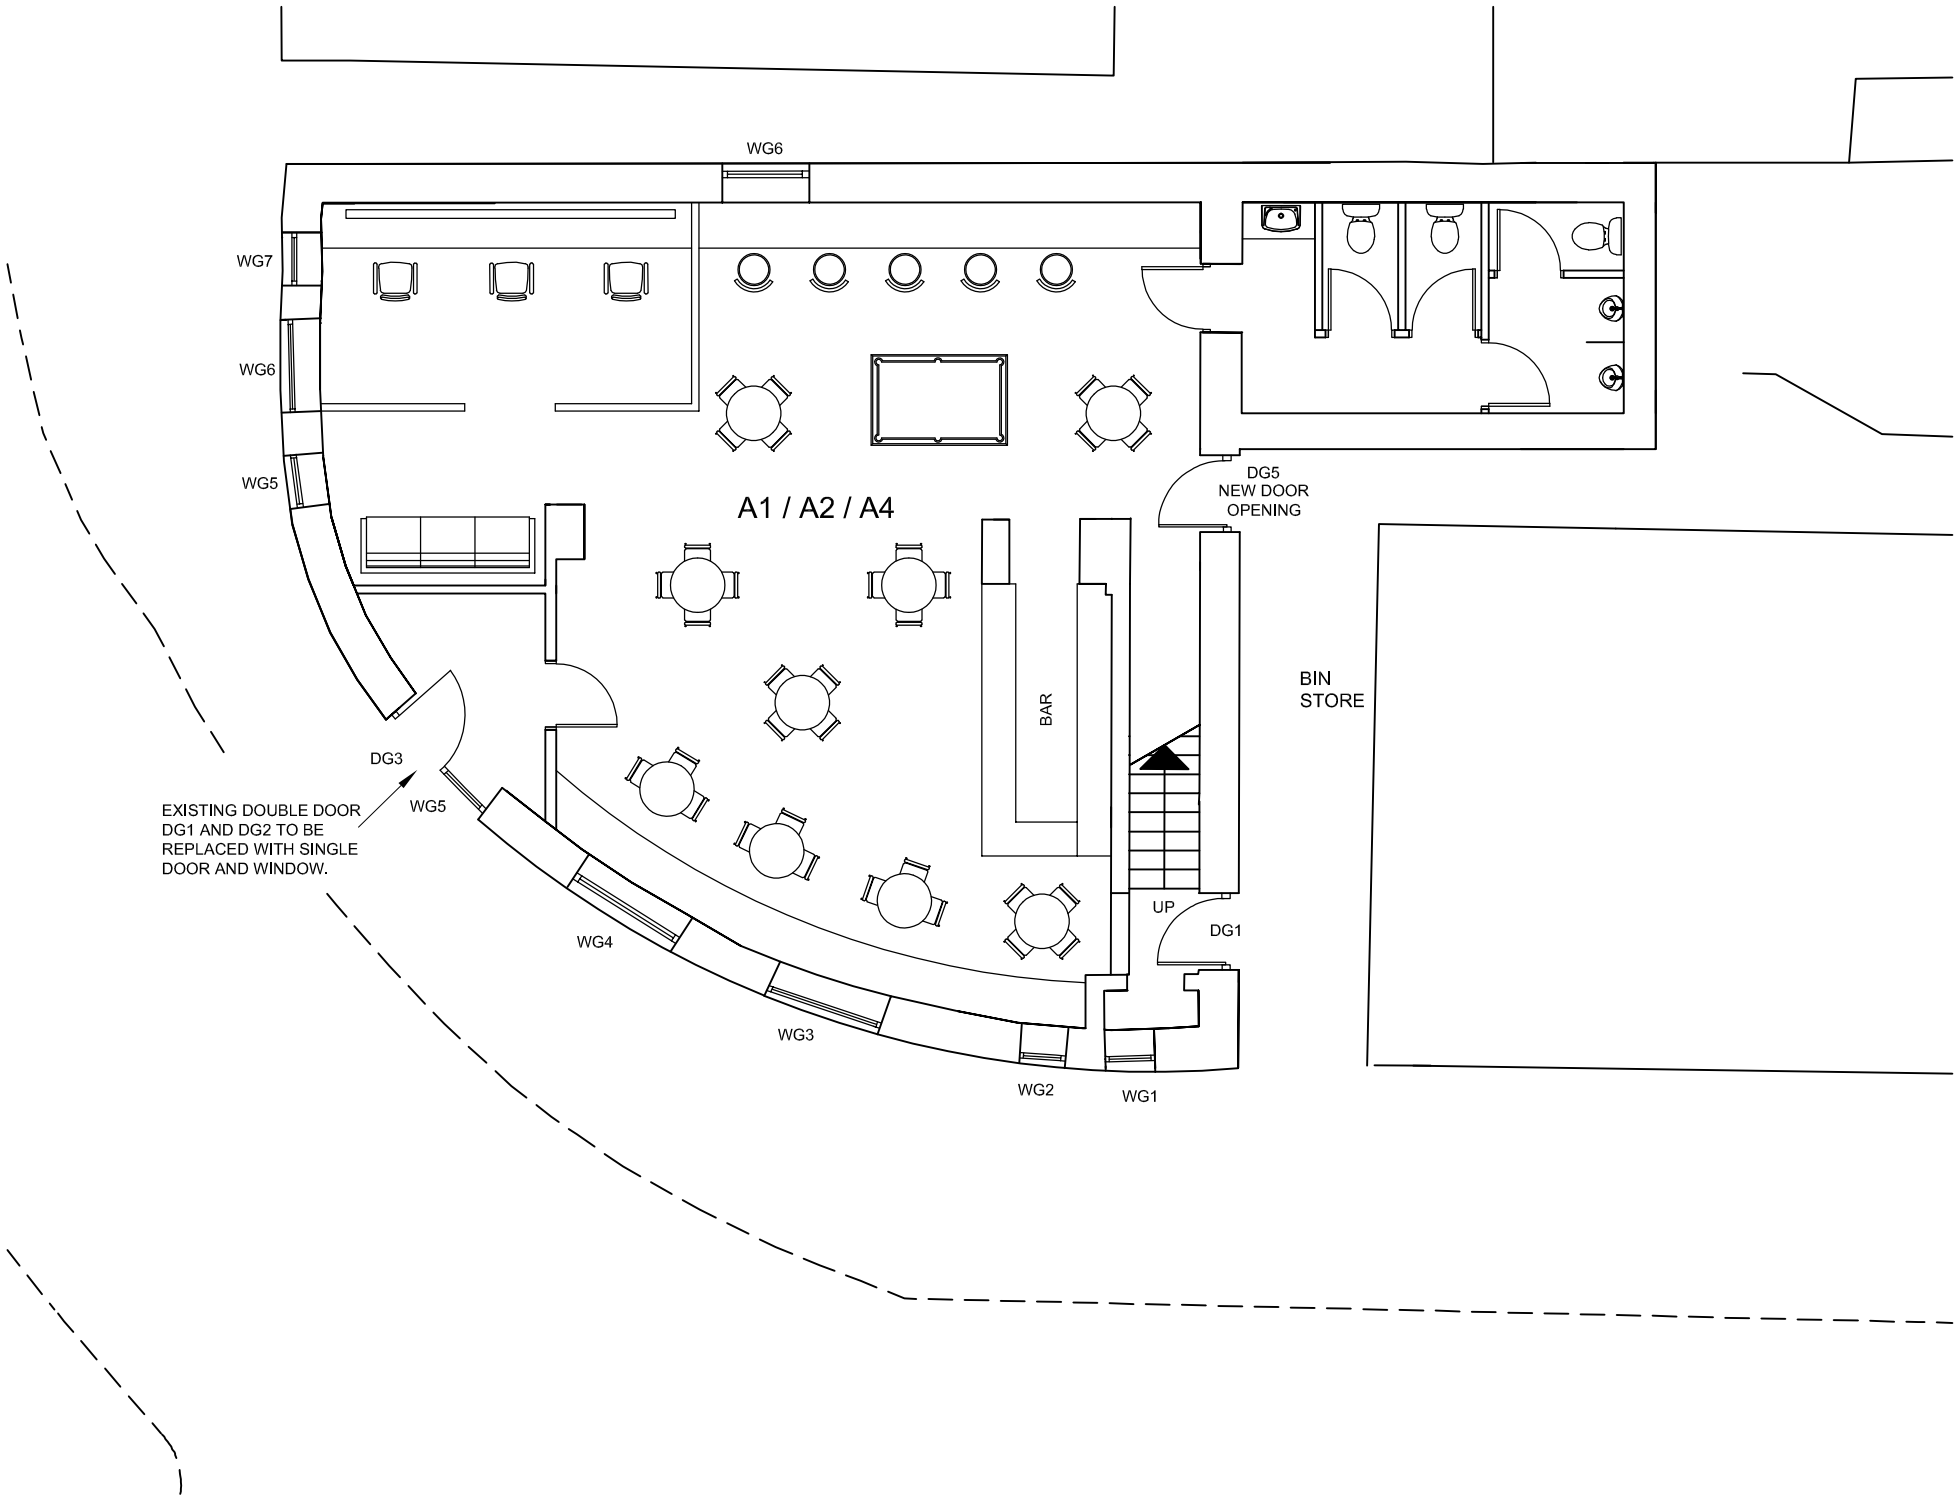

PROPOSED GROUND FLOOR PLAN
SCALE 1:100

						Client Woodroyd Ltd	Job Title Proposed Alterations 2 - 4 Market Street Hoyland, Barnsley S74 9QB	 WOODROYD Woodroyd Ltd 5 Woodroyd Gardens Barnsley, S. Yorks, S73 0HB +44 (0) 1226 107 167	Drawing Title Proposed Ground Floor Plan			
									Drawing Status PLANNING			
	Planning Issue						Scale at A3 AS SHOWN			Job No	Drawing No	Issue
	Issue	Date	By	Chkd	Appd					W-005	S-02	-