

SITE LOCATION



OS PLAN
SCALE 1:1250

SITE LOCATION



LOCATION PLAN
SCALE 1:50000



NOTES

1. All dimensions are in millimetres unless stated otherwise.
2. Site to be provided with adequate safety signage in accordance with o2 standard detail drawing 9391/A

REV	DATE	DESCRIPTION	DRN	CKD
A	19.01.09	PRELIMINARY ISSUE	JSD	PB

O₂

O₂ (UK) Ltd, 260 Bath Road,
Slough, Berks SL1 4DX

CSL
Cellular Systems Limited

Hutchinson Street,
Widnes, Cheshire.
WAB OPZ

Tel : 0151 422 6464
Fax : 0151 495 1688
e-mail : enquiries@
cellular-systems.co.uk



PLANNING DRAWING (3G UPGRADE)


SITE ADDRESS:

DONCASTER ROAD,
DARFIELD,
BARNSELY,
S73 9HD

DRAWN BY:	JSD	CHECKED:	PB
DATE:	19.01.09	APPROVED:	SEB
SCALE:	AS SHOWN		
DRAWING No.	C58938/PL/001		
TITLE:	LOCATION PLANS		
CELL NAME:	DARFIELD		

SITE N.G.R.
441666 E
404806 N

JOB No.	O ₂ CELL ID No.	REV.
C58938	31037	A

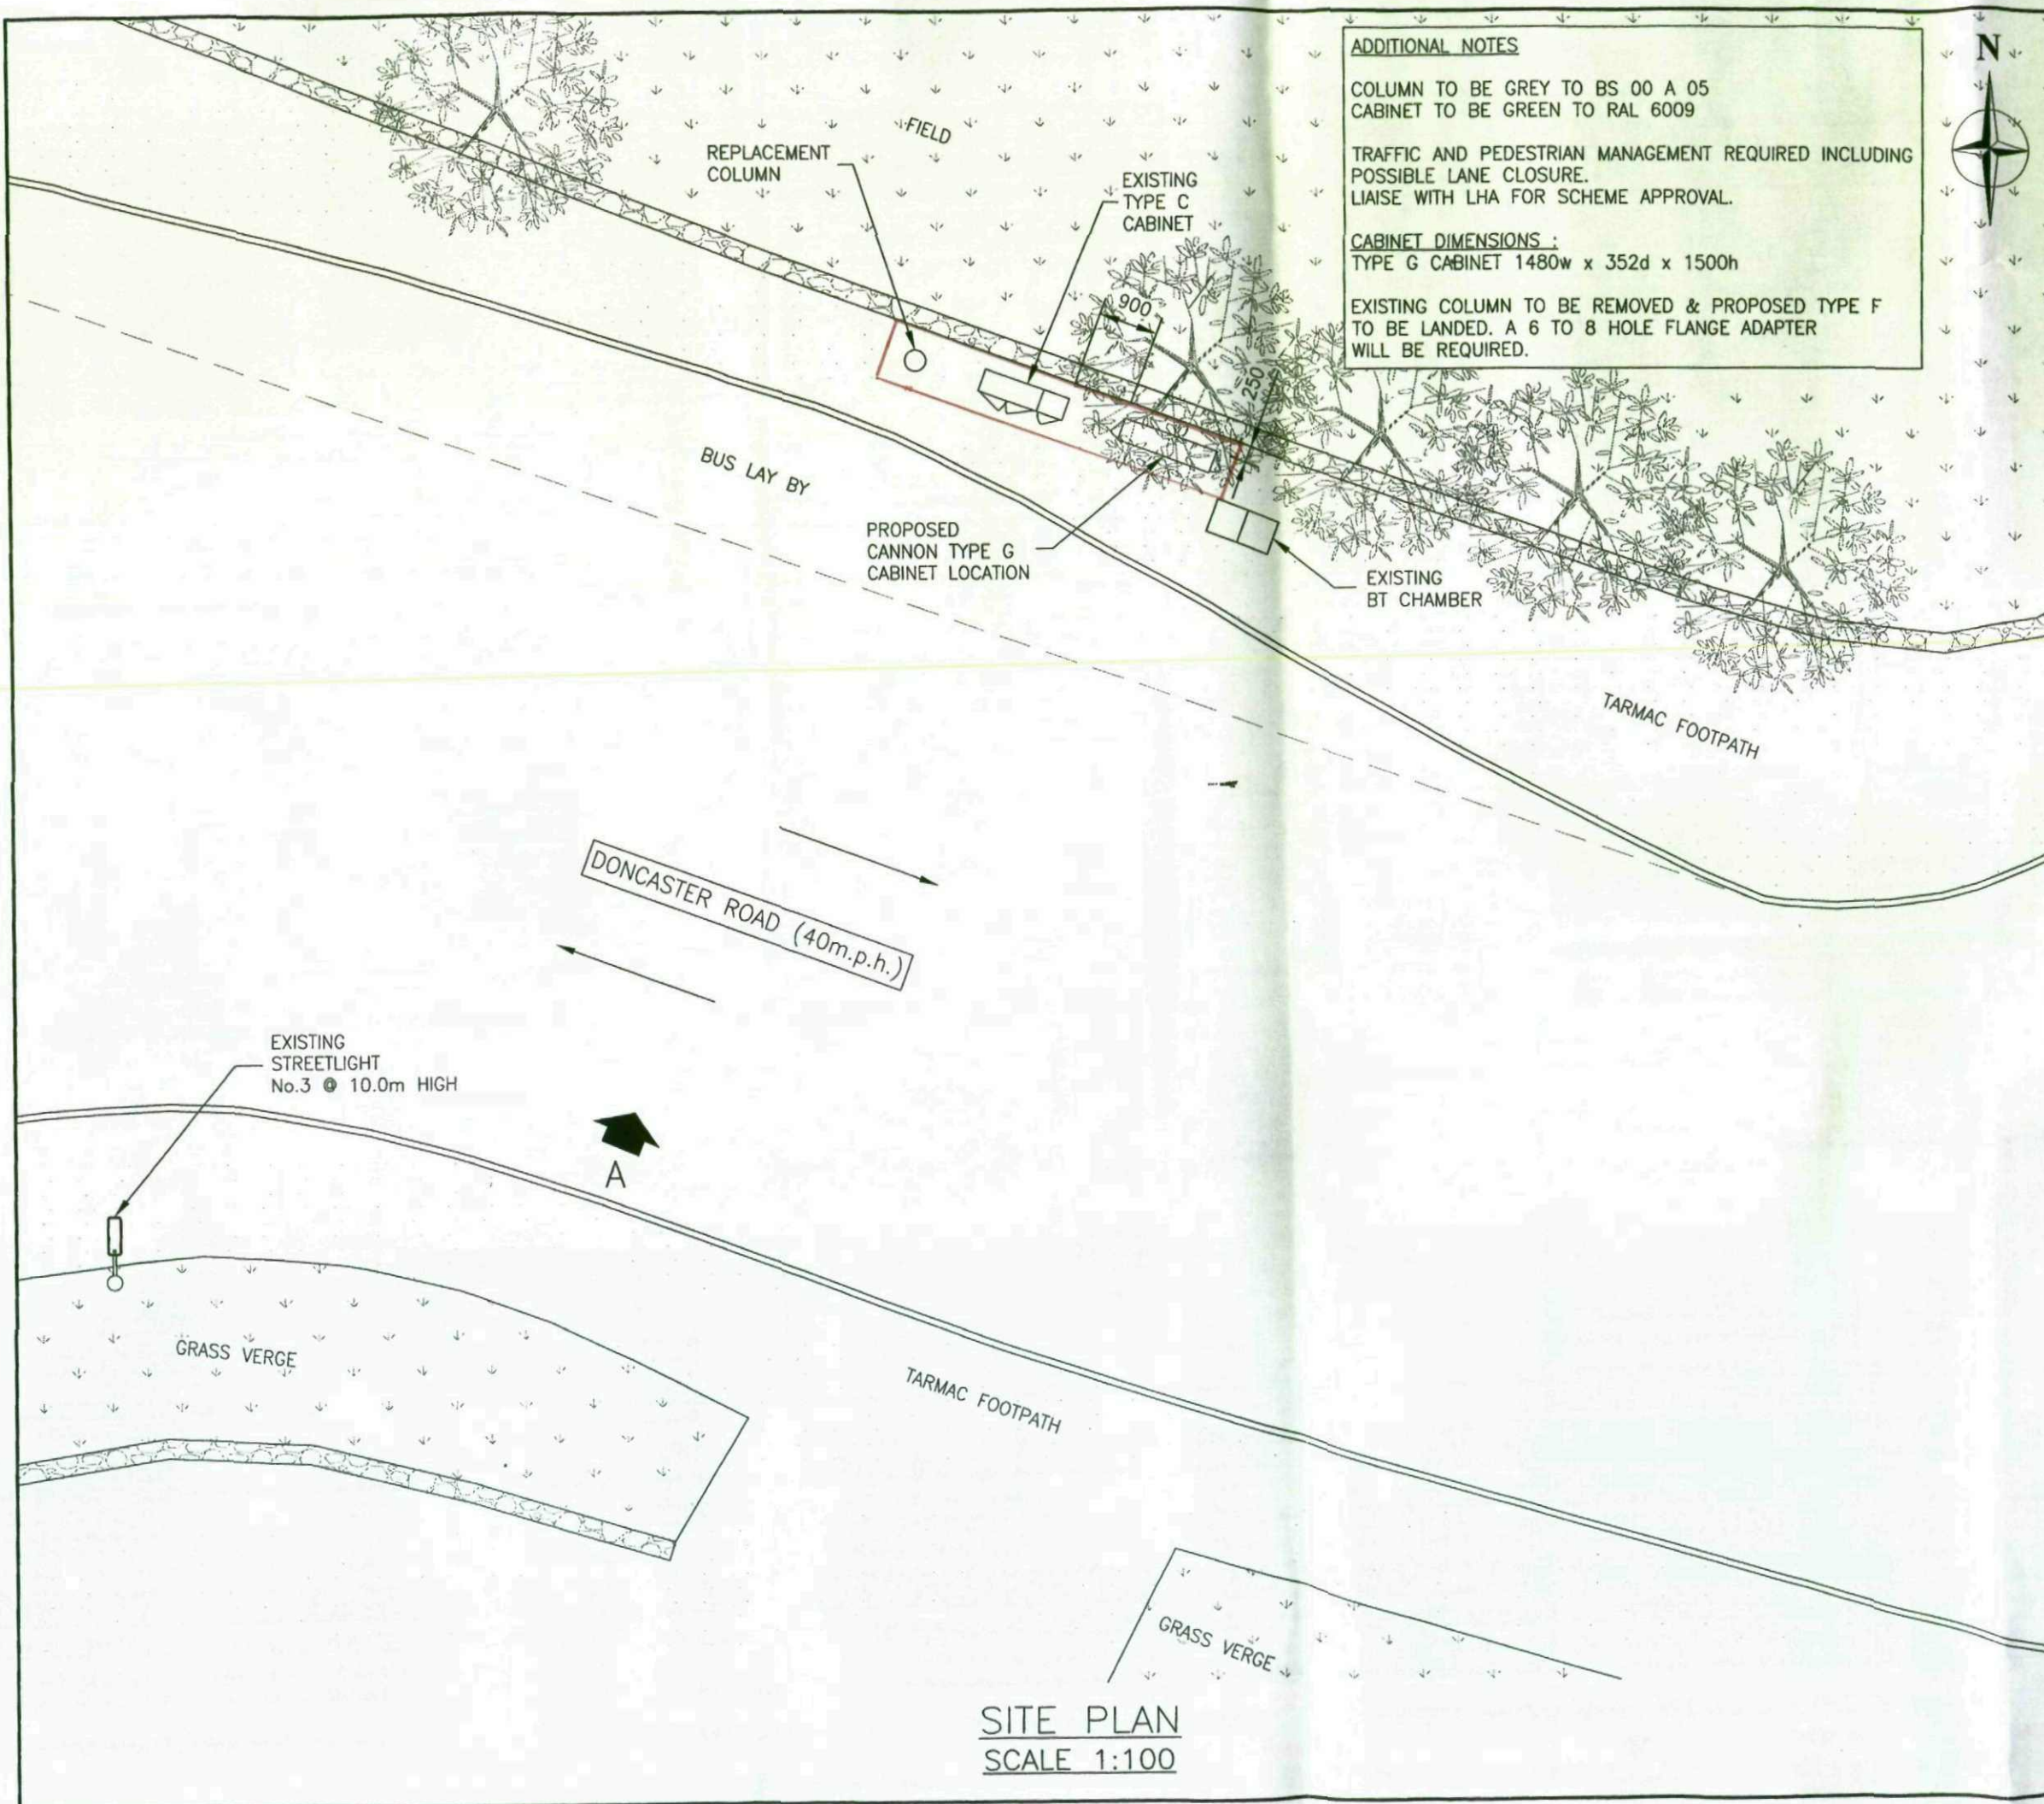

ADDITIONAL NOTES

COLUMN TO BE GREY TO BS 00 A 05
CABINET TO BE GREEN TO RAL 6009

TRAFFIC AND PEDESTRIAN MANAGEMENT REQUIRED INCLUDING
POSSIBLE LANE CLOSURE.
LIAISE WITH LHA FOR SCHEME APPROVAL.

CABINET DIMENSIONS :
TYPE G CABINET 1480w x 352d x 1500h

EXISTING COLUMN TO BE REMOVED & PROPOSED TYPE F
TO BE LANDED. A 6 TO 8 HOLE FLANGE ADAPTER
WILL BE REQUIRED.

NOTES

1. All dimensions are in millimetres unless stated otherwise.
2. Site to be provided with adequate safety signage in accordance with o2 standard detail drawing 9391/A

O2 TRANSMISSION DETAILS

NO.	SIZE	HEIGHT	TYPE	ORIENTATION
PROPOSED TRANSMISSION LINK PROVIDED BY BT				

PROPOSED O2 ANTENNA DETAILS

NO.	SIZE	HEIGHT	TYPE	ORIENTATION	JUMPER LENGTH	JUMPER TYPE
ANT 1	2.0m	14.0m	POWERWAVE 65XV9V8MR20P	0°	5.0m	7/8"
ANT 2	2.0m	14.0m	POWERWAVE 65XV9V8MR20P	120°	5.0m	7/8"
ANT 3	2.0m	14.0m	POWERWAVE 65XV9V8MR20P	240°	5.0m	7/8"
ANT 4	-	-	-	-	-	-
ANT 5	-	-	-	-	-	-
ANT 6	-	-	-	-	-	-

ANTENNA HEIGHT IS MEASURED TO CENTRE OF ANTENNA
FEEDER LENGTHS FROM CABIN/CABINET TO EACH ANTENNA

The proposed installation is compliant with ICNIRP recommendations.
(Designed in accordance with O2(UK) Datasheet 064 latest issue)

Certified by O2(UK) Name		Signature	Date
Build Manager			
REV	DATE	DESCRIPTION	DRN/CKD
A	19.01.09	PRELIMINARY ISSUE	JSD/PB

O₂

O2 (UK) Ltd, 260 Bath Road,
Slough, Berks SL1 4DX

CSL
Cellular Systems Limited

Hutchinson Street,
Widnes, Cheshire,
WAB 0PZ

Tel : 0151 422 6464
Fax : 0151 495 1688
e-mail : enquiries@
cellular-systems.co.uk




**PLANNING DRAWING
(3G UPGRADE)**

SITE ADDRESS:


DONCASTER ROAD,
DARFIELD,
BARNSELY,
S73 9HD

DRAWN BY:	JSD	CHECKED:	PB
DATE:	19.01.09	APPROVED:	SEB
SCALE:	1:100		
DRAWING No.	C58938/PL/002		
TITLE:	SITE PLAN		
CELL NAME:	DARFIELD		
JOB No.	O ₂ CELL ID No.		REV.
C58938	31037		A

**SITE PLAN
SCALE 1:100**

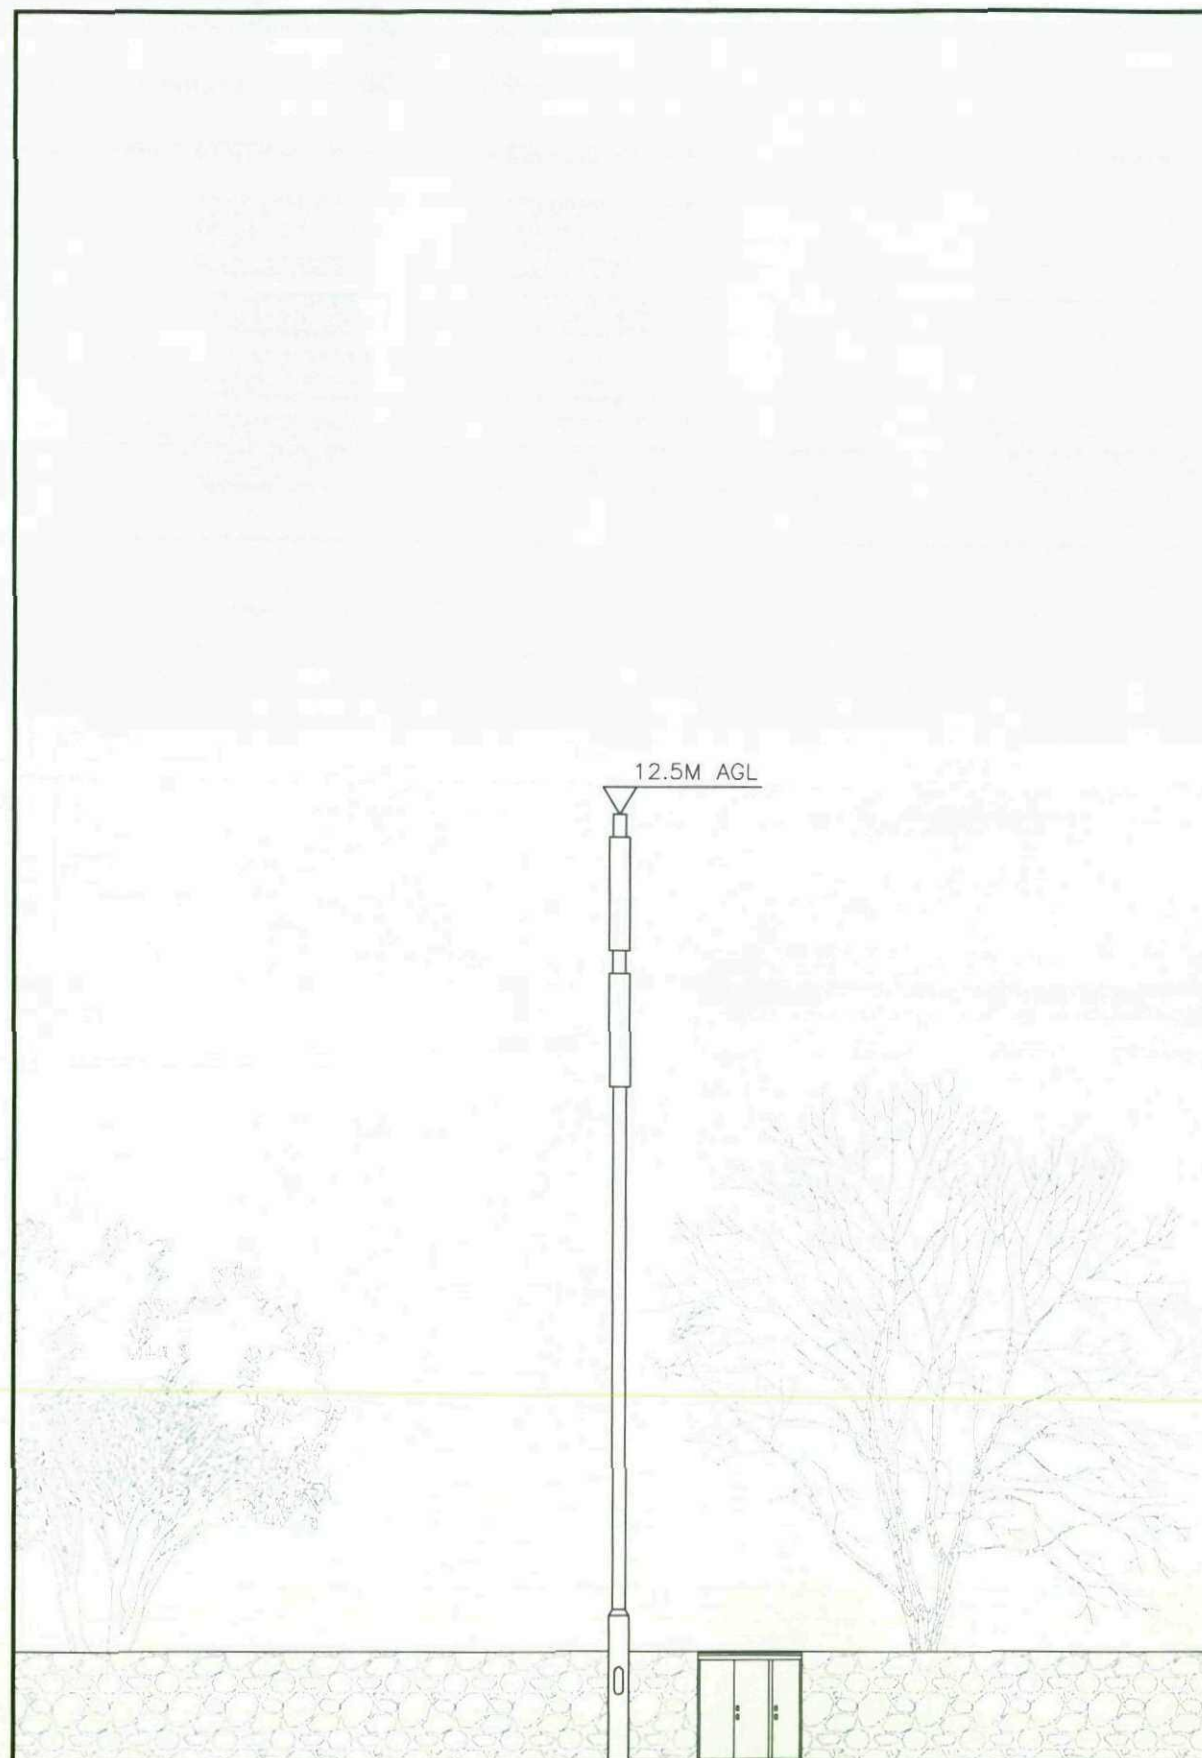

EXISTING ELEVATION 'A'
SCALE 1:100

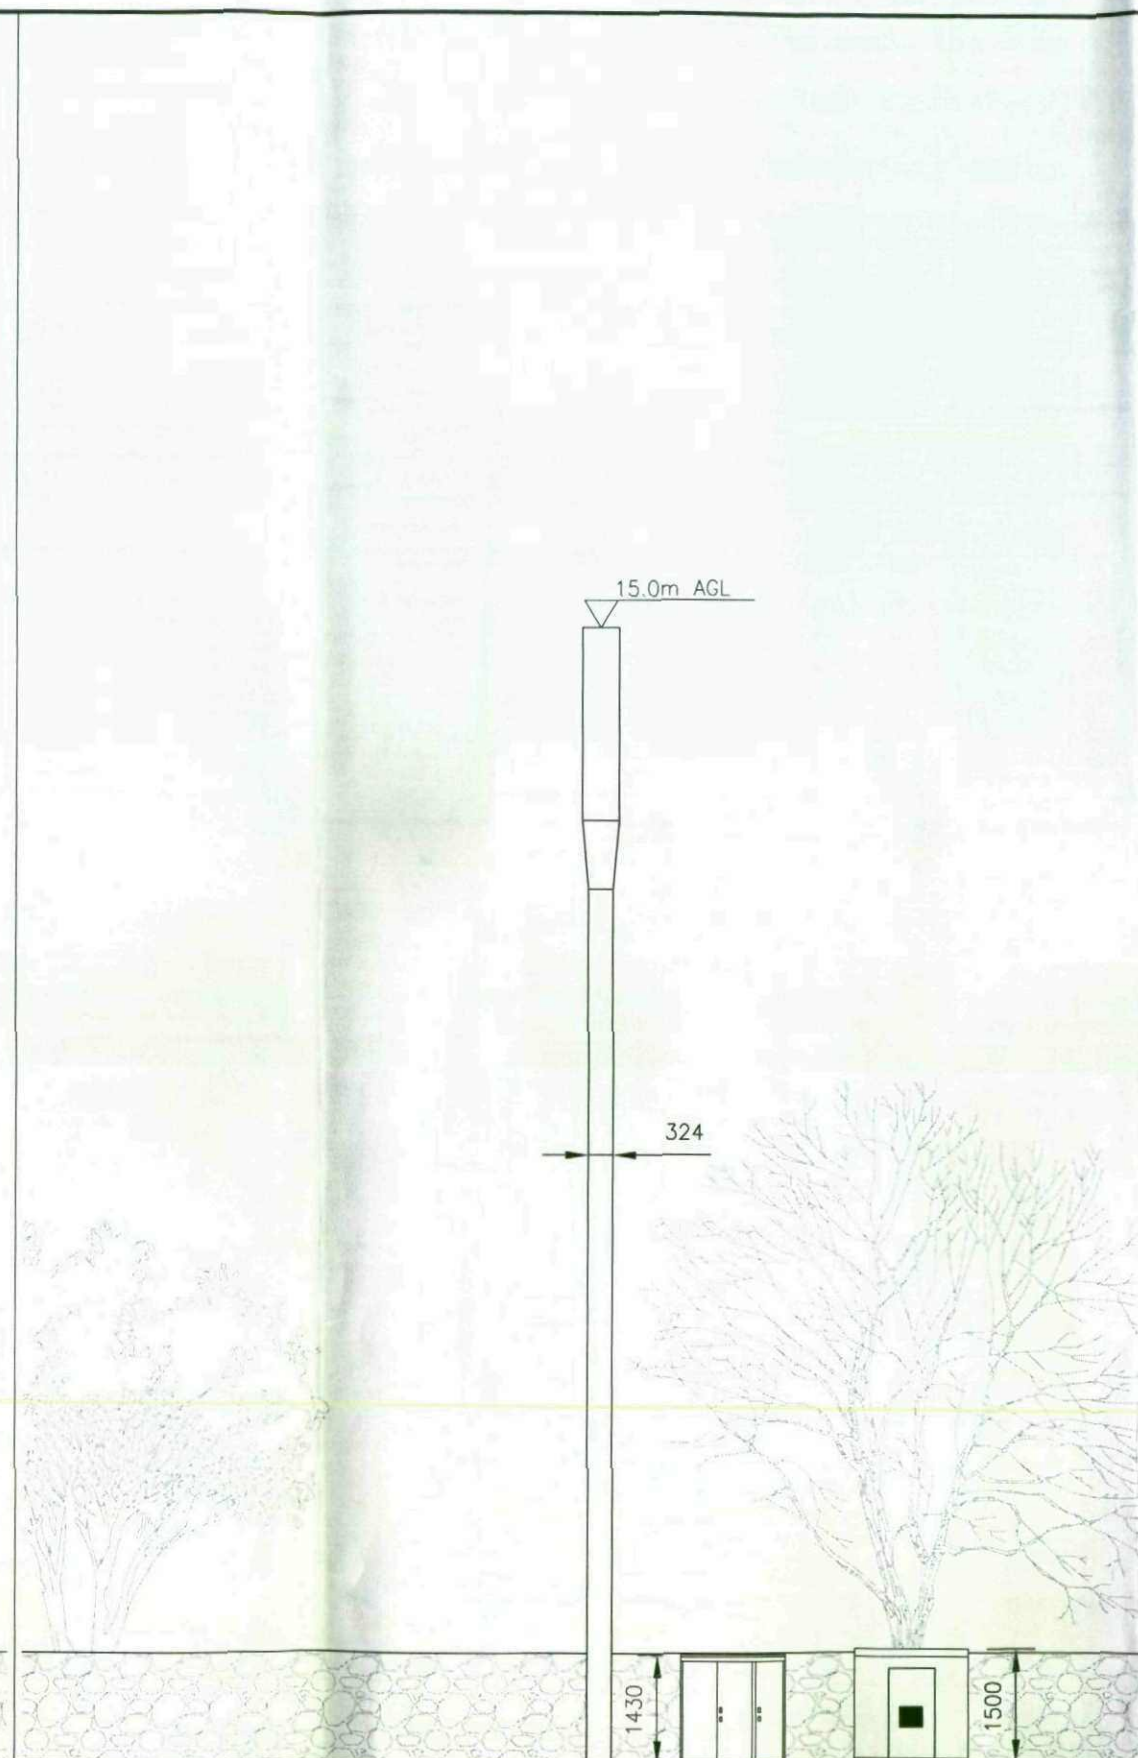

PROPOSED ELEVATION 'A'
SCALE 1:100

- NOTES**
1. All dimensions are in millimetres unless stated otherwise.
 2. Site to be provided with adequate safety signage in accordance with o2 standard detail drawing 9391/A

REV	DATE	DESCRIPTION	DRN	CKD
A	19.01.09	PRELIMINARY ISSUE	JSD	PB

O₂

O₂ (UK) Ltd, 260 Bath Road,
Slough, Berks SL1 4DX

CSL
Cellular Systems Limited

Hutchinson Street,
Widnes, Cheshire.
WAB OPZ

Tel : 0151 422 6464
Fax : 0151 495 1688
e-mail : enquiries@
cellular-systems.co.uk



**PLANNING DRAWING
(3G UPGRADE)**

SITE ADDRESS:

DONCASTER ROAD,
DARFIELD,
BARNSELY,
S73 9HD

DRAWN BY:	JSD	CHECKED:	PB
DATE:	19.01.09	APPROVED:	SEB
SCALE:	1:100		
DRAWING No.	C58938/PL/003		
TITLE:	ELEVATION A		
CELL NAME:	DARFIELD		
JOB No.	C58938	O ₂ CELL ID No.	31037
		REV.	A