


ROOF PLAN
SCALE 1:100@A3

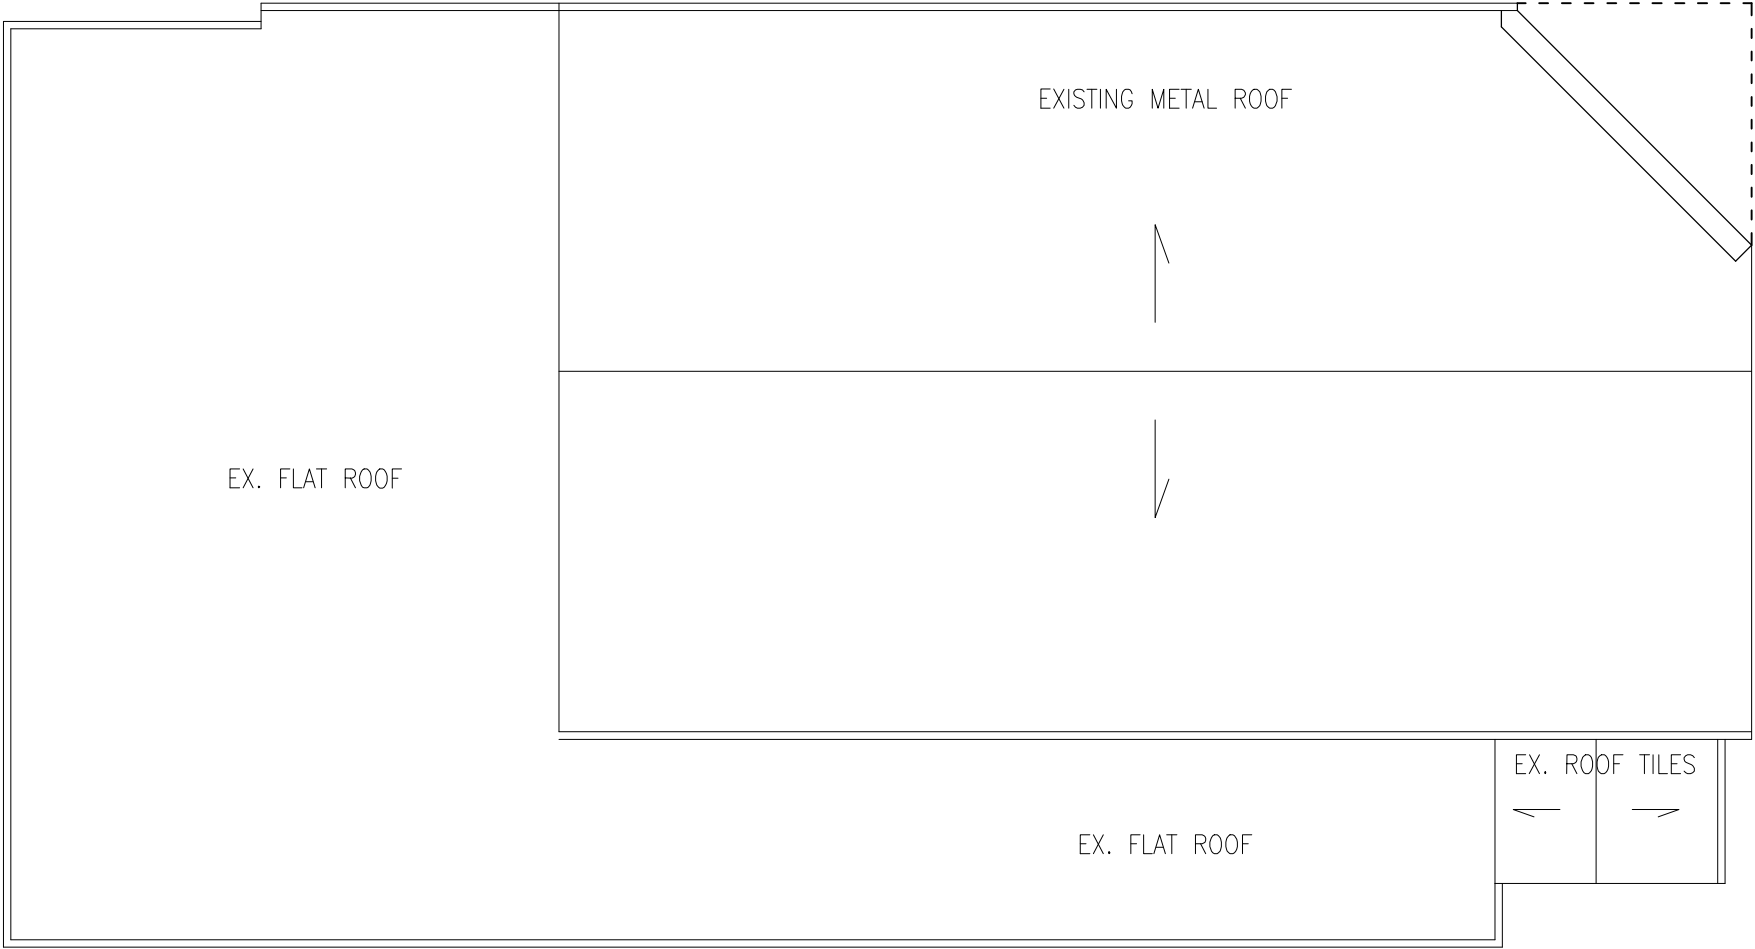

client	BROS PROP LTD			Revision	-	date drawn	10/03/2018	Drawn By	AMA
project	MENCAP CENTRE, BURTON ROAD, MONK BRETTON, BARNLEY S71 2JS			Comments	FIRST ISSUE				
title	PROPOSED ROOF PLAN			<div><div>RIBA</div><div>Chartered Practice</div></div> <div>18 Mylor Road Sheffield S11 7PF</div> <div>Telephone +44 (0) 114 263 1762</div>					
drawing no	A18-121/06			revision	-				
scale	1:100@A3			date drawn	10/03/2018				