



| Drawing No. | Rev No. |
|-------------|---------|
| PJC001 -003 | A       |

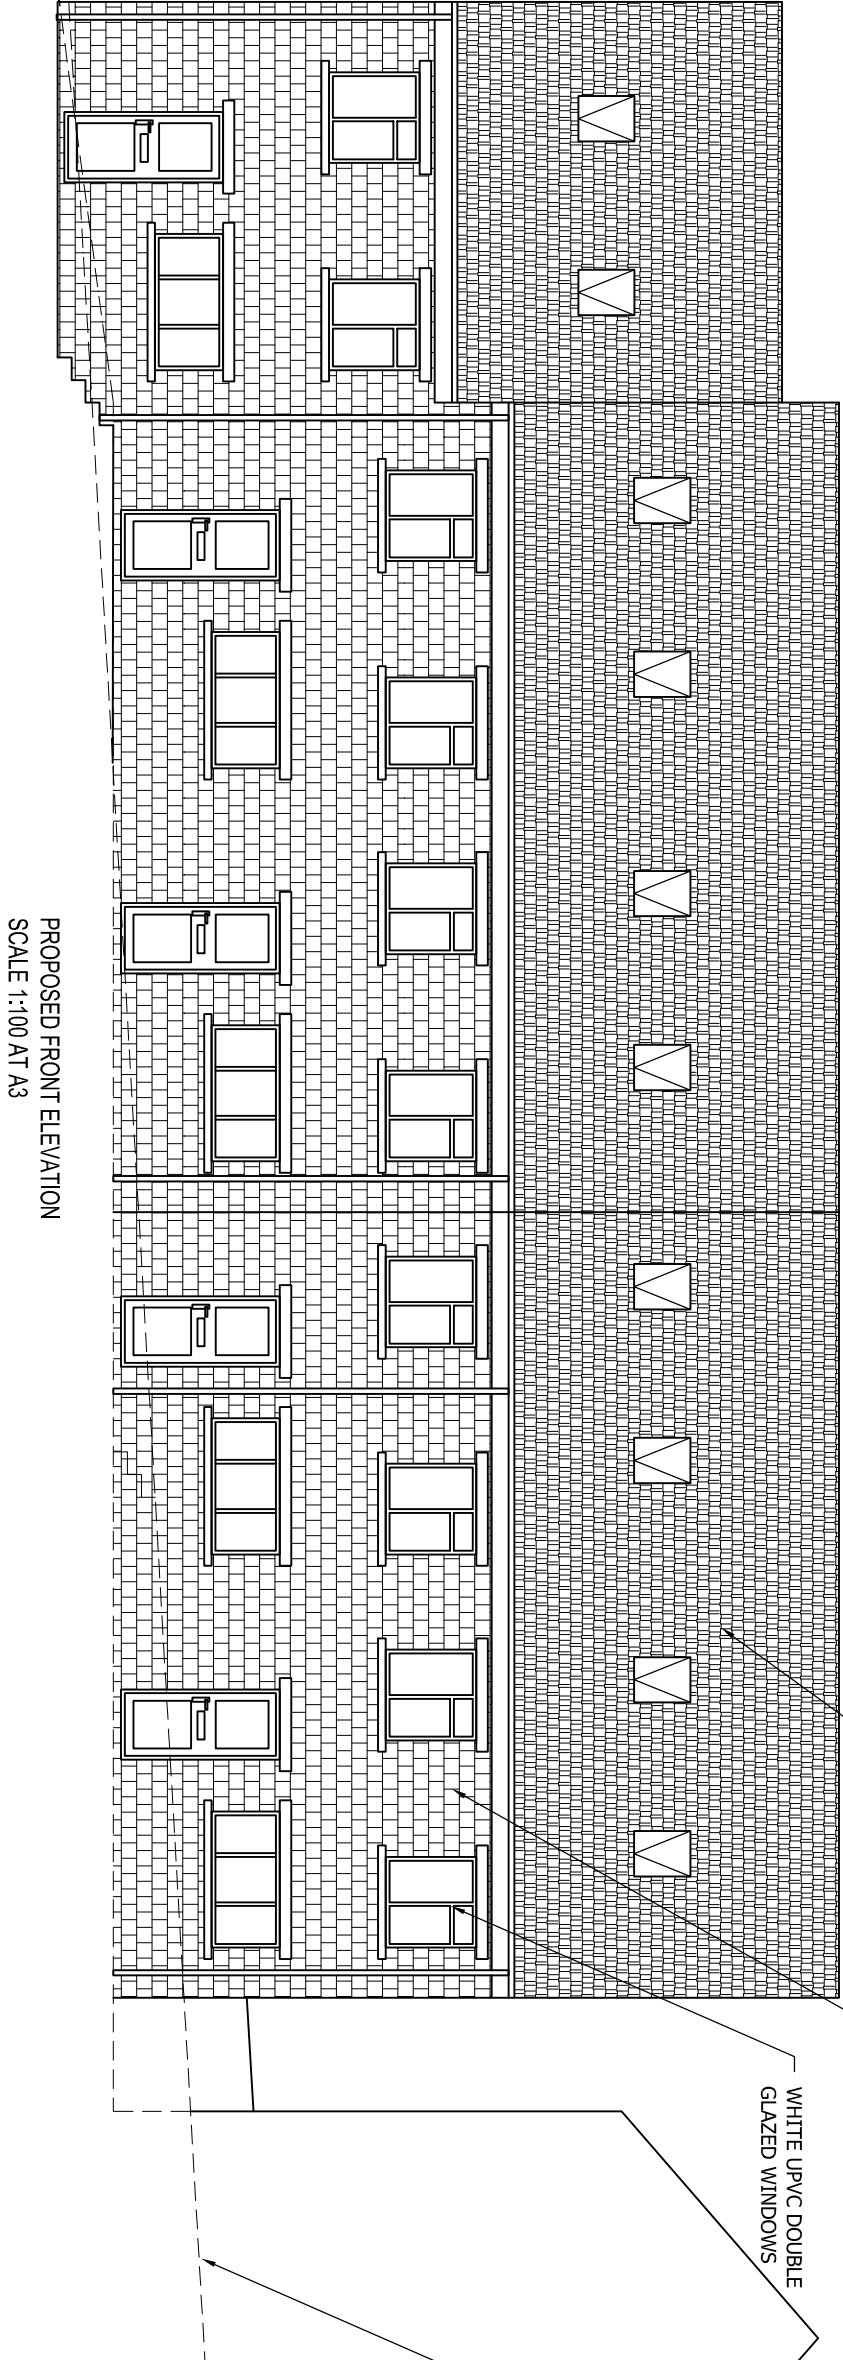

PROPOSED FRONT ELEVATION  
SCALE 1:100 AT A3

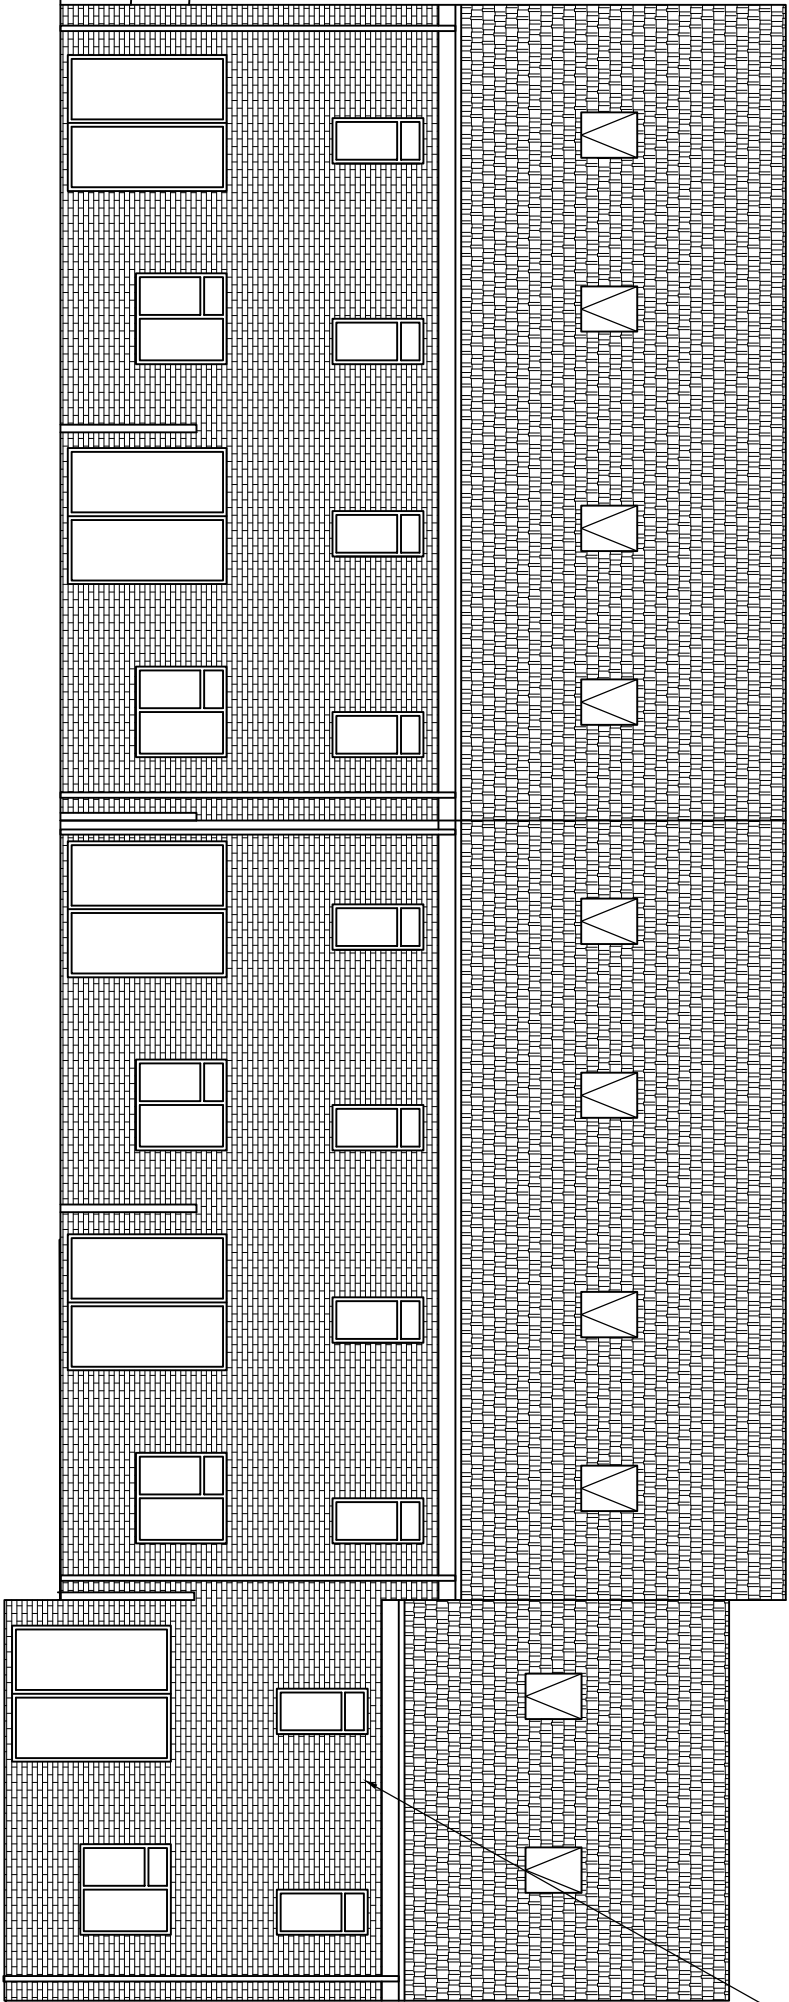

RED BRICK TO REAR &  
SIDES

PROPOSED REAR ELEVATION  
SCALE 1:100 AT A3

DO NOT SCALE: Contractor to check all dimensions and report any omissions or errors

## NOTES

| A   | Domers removed | JRB | PC  | PC  | 20/11/17 |
|-----|----------------|-----|-----|-----|----------|
| Rev | Description    | By  | Chk | App | Date     |

JRB DESIGNS LTD  
166 Churchfield Lane  
Dartton  
Barnsley  
S75 5EA  
Tel: 01226 383542  
Fax: 01226 380078  
Mob: 07970 541192  
Email: join@jrbdesigns.co.uk

This drawing is copyright. © Jrbdesigns Ltd.

Client

PJC BUILDERS  
30 ALLENDALE ROAD  
DARTON  
BARNSELEY

Drawing Title

PROPOSED ELEVATIONS 2

Address

MELVILLE STREET  
WOMBWELL  
BARNSELEY

Project Title

PROPOSED FIVE NEW TOWN  
HOUSES

Purpose of Issue:

PLANNING

Drawing Status

FIRST ISSUE

|             |             |             |            |
|-------------|-------------|-------------|------------|
| Scale at A3 | Drawn By    | Date        |            |
| AS SHOWN    | JRB         | 22/09/2009  |            |
| Checked By  | Date        | Approved By | Date       |
| PC          | 22/09/2009  | PC          | 22/09/2009 |
| Project No. | Drawing No. | Revision    |            |
| PJC001      | 003         | A           |            |

APPROVAL: ☒ INFORMATION ☐ TENDER ☐ CONTRACT ☐ CONSTRUCTION ☐