




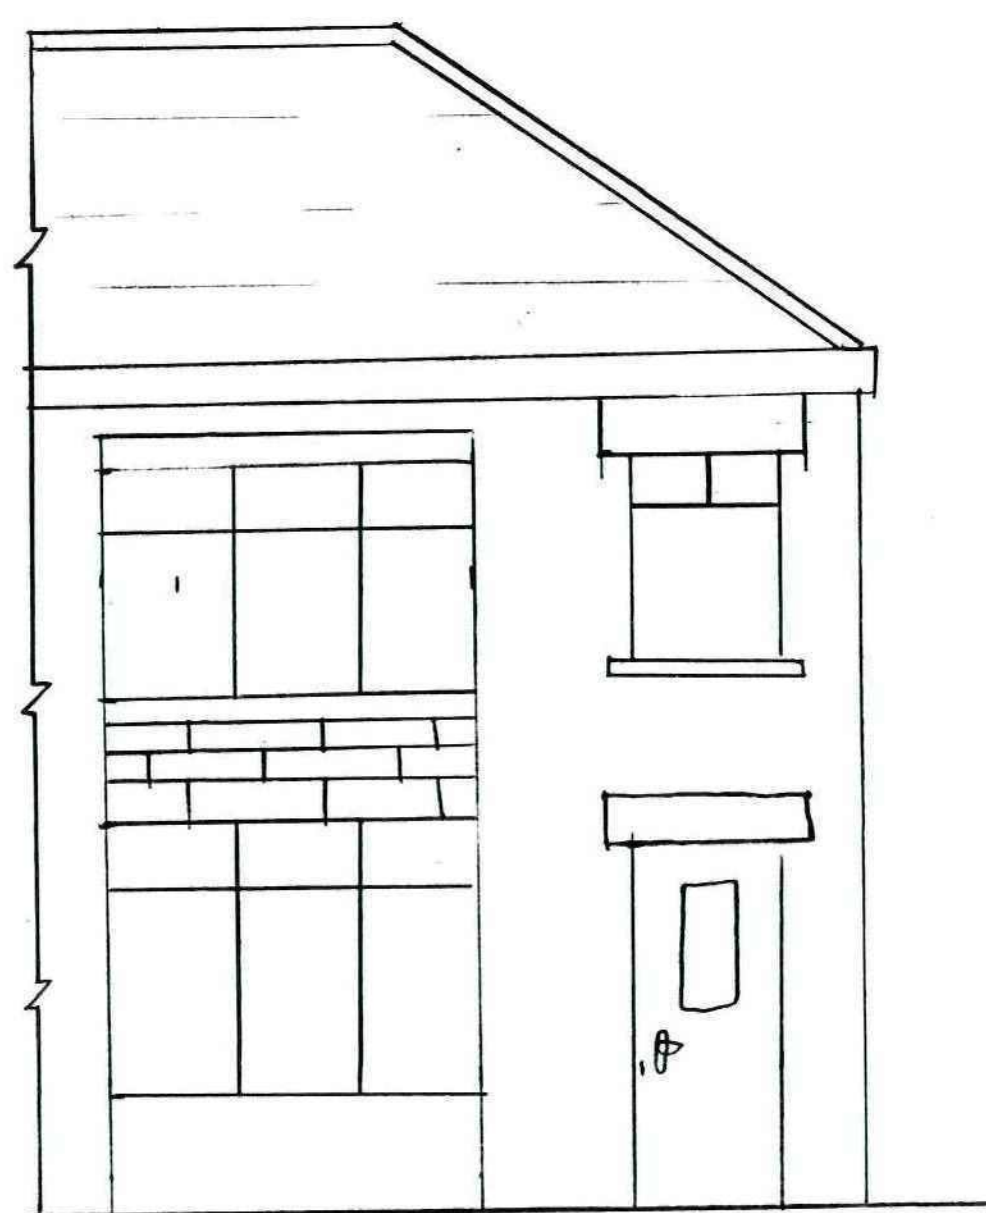



Existing front elevation
Scale 1:50

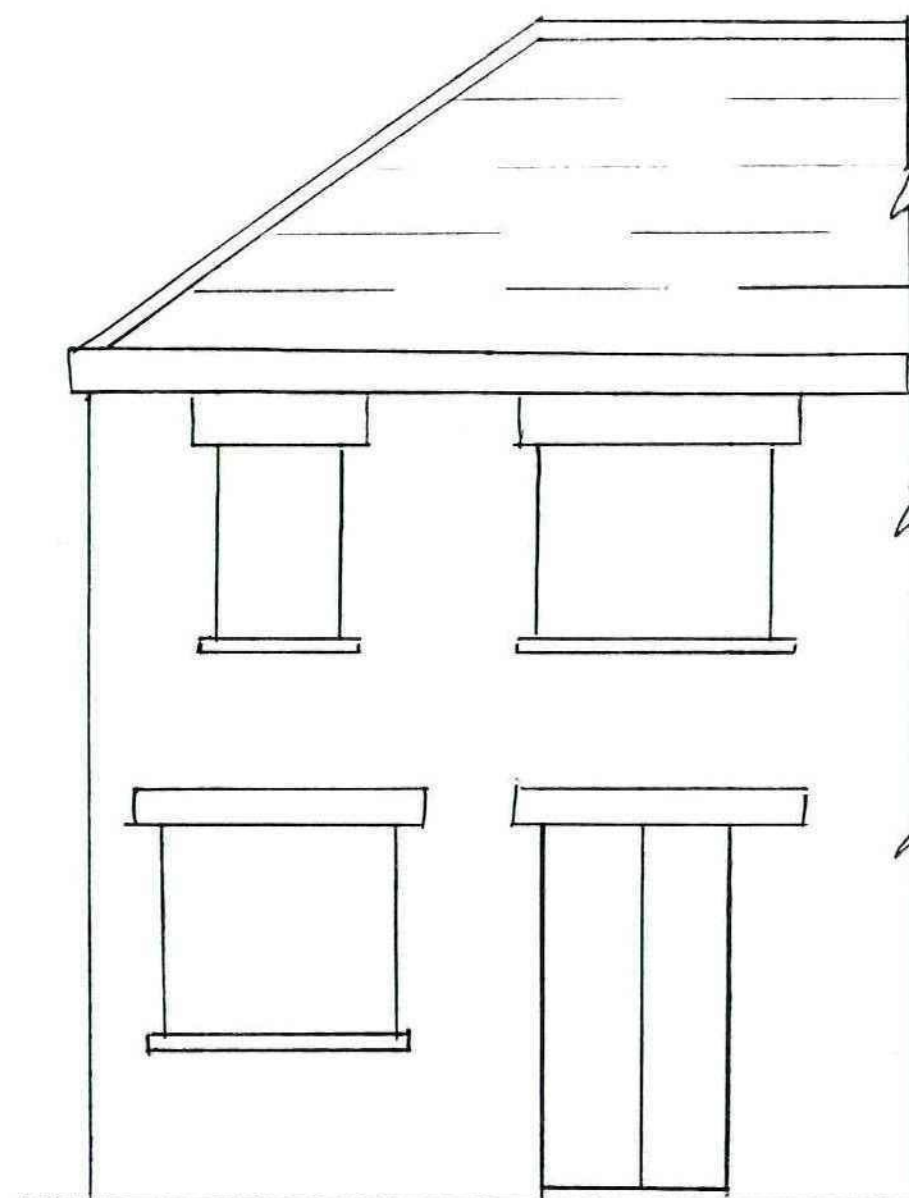

Existing rear elevation

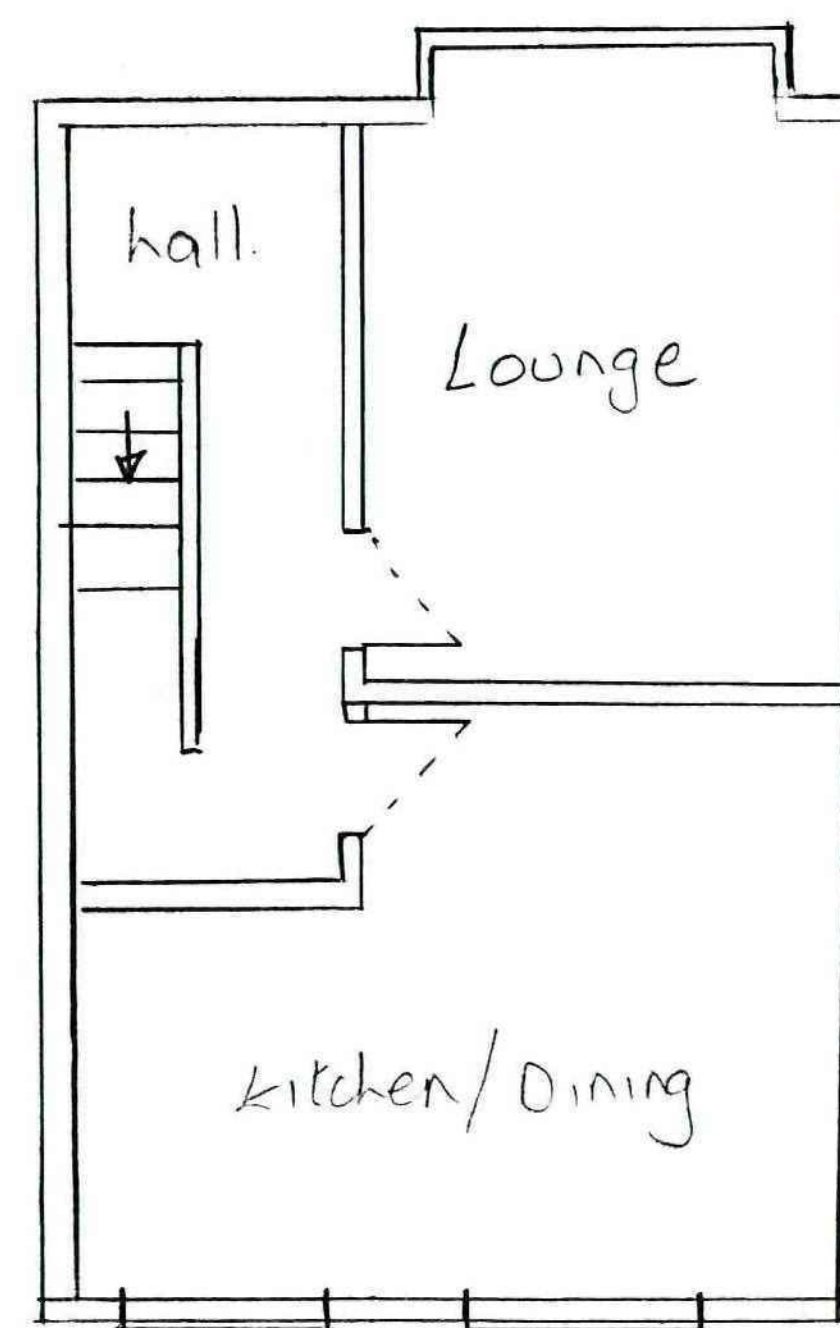


Existing ground floor plan

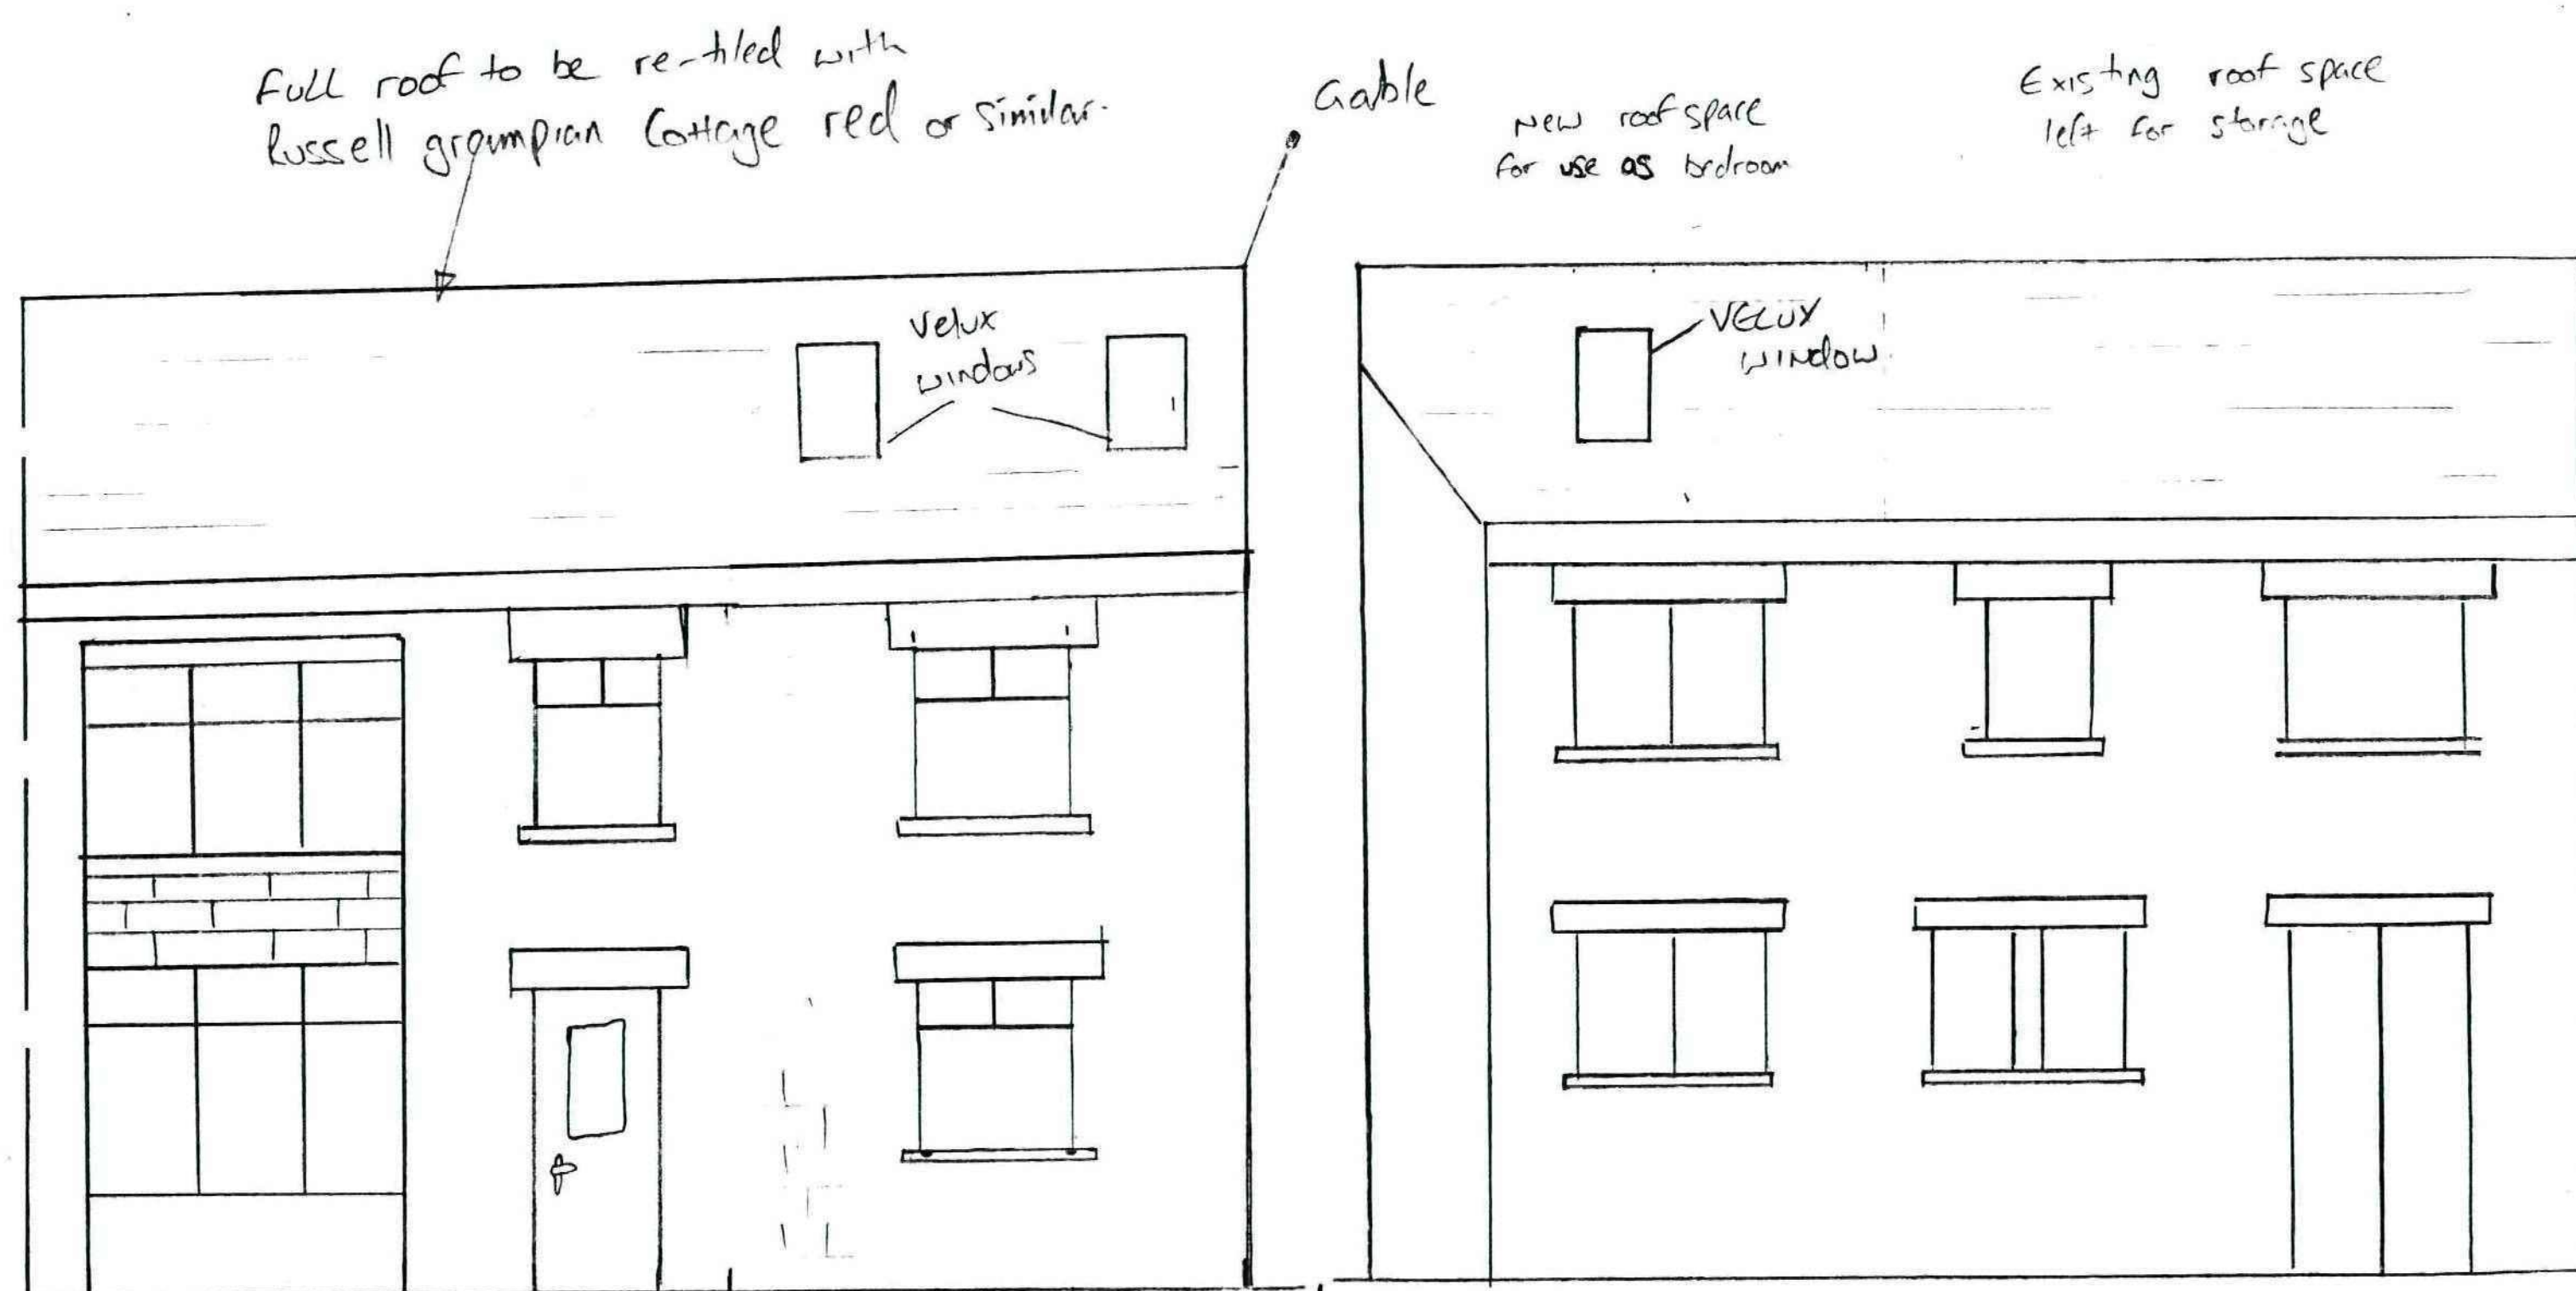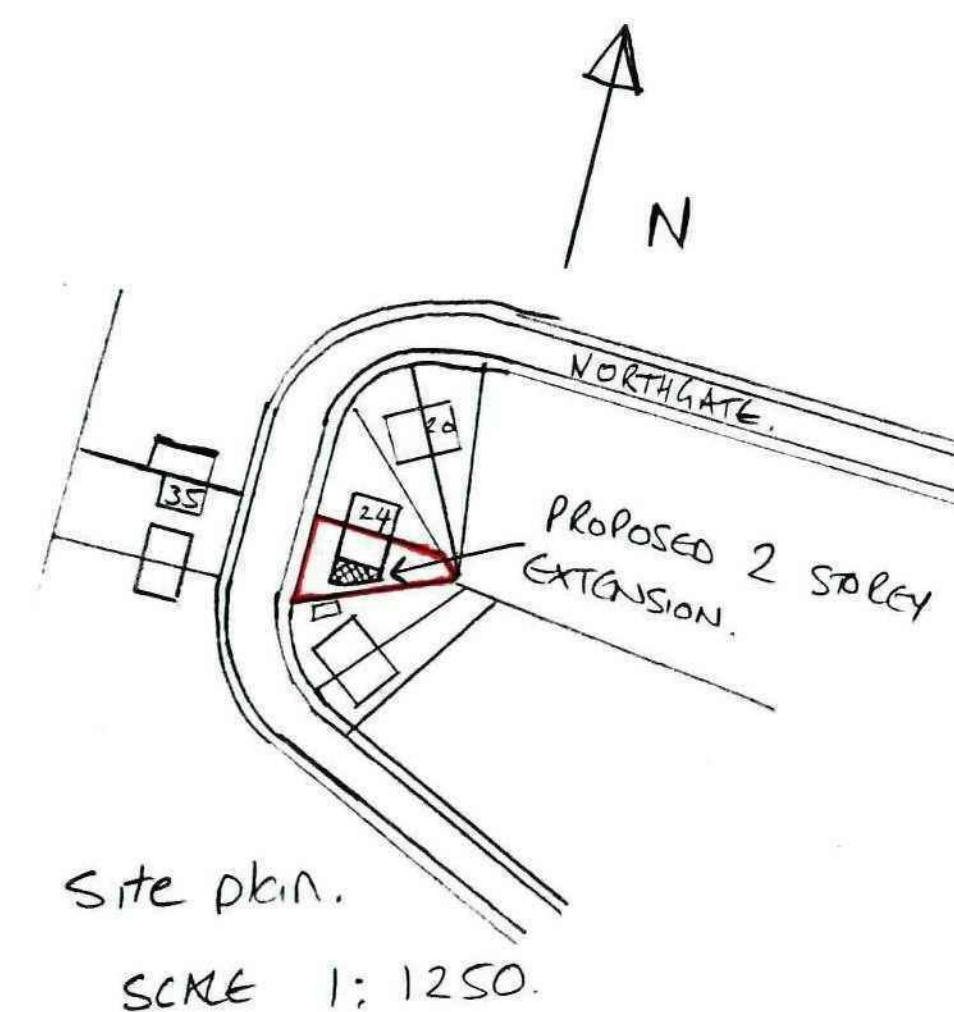

Proposed front elevation

Proposed rear elevation

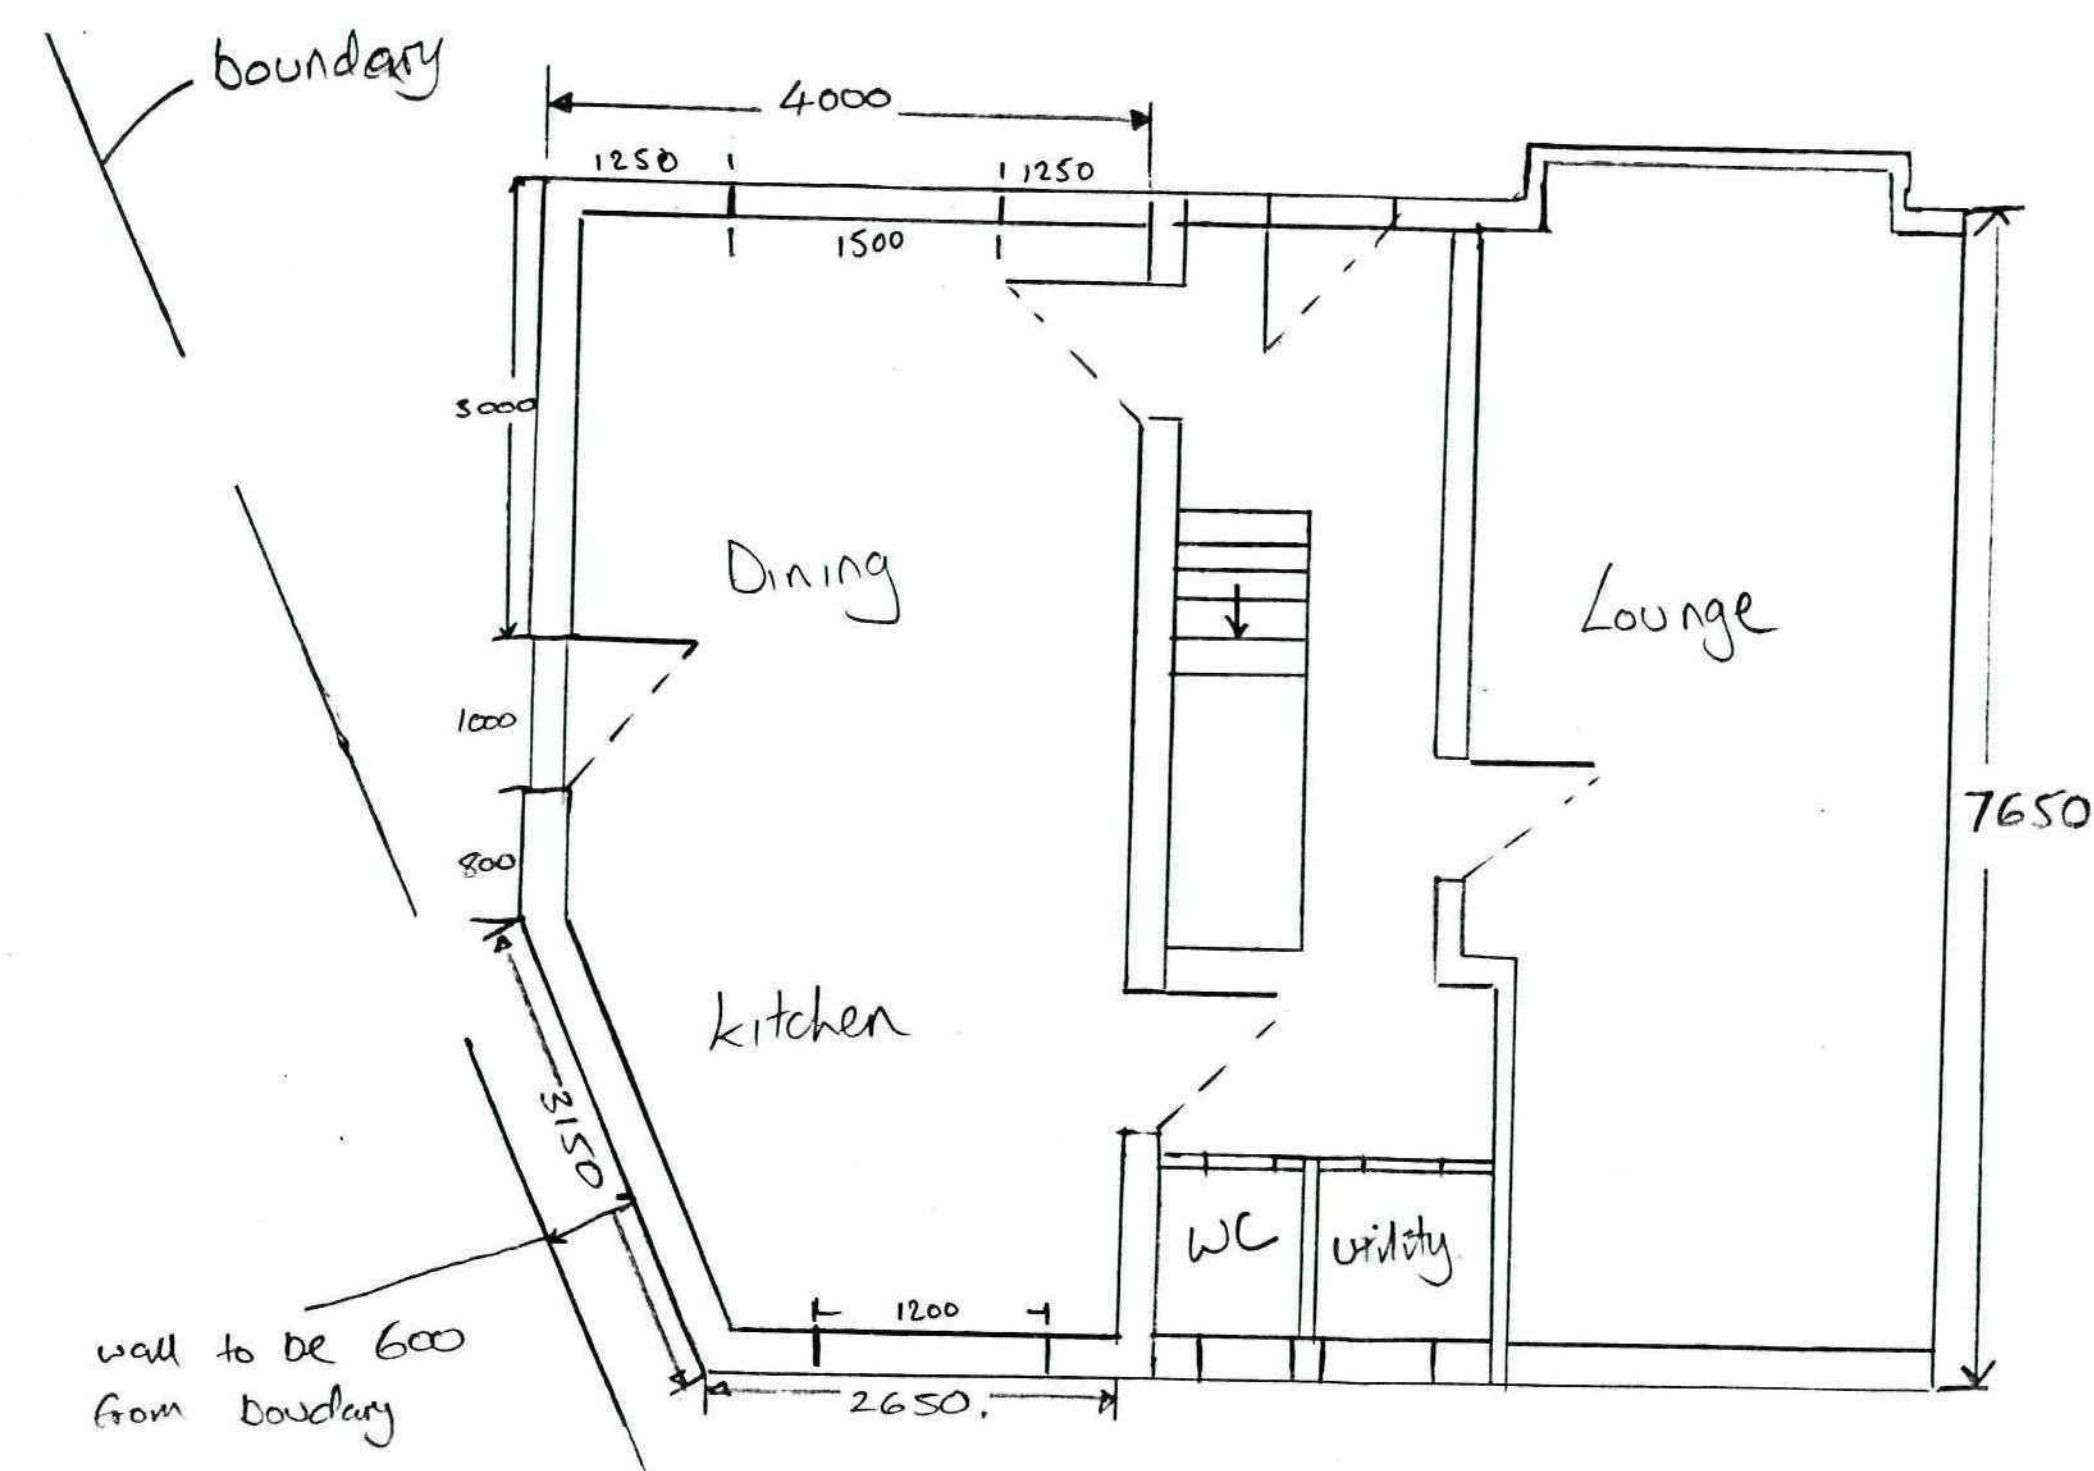

Proposed ground floor plan



Proposed double extension
at 26 Northgate

Barnsley
for Mr & Mrs A. Holmes

Date: June 2012. Scale 1:50

Plans for Planning
Permission only. Full Plans to
be acquired for Building
regulations if Planning is
granted.