


COPYRIGHT:
THIS DRAWING AND THE DESIGNS DEPICTED THEREON ARE THE COPYRIGHT
OF EYRE ASSOCIATES LIMITED

ALL DRAWINGS AND DIMENSIONS TO BE CHECKED AND ANY DISCREPANCIES
TO BE REPORTED PRIOR TO THE COMMENCEMENT OF WORKS OR
PRODUCTION OF SHOP DRAWINGS

NO DIMENSIONS TO BE SCALED FROM THIS DRAWING UNLESS APPROVED BY
A REPRESENTATIVE OF THE COMPANY

ALL WORK TO BE CARRIED OUT IN ACCORDANCE WITH THE BUILDING
REGULATIONS AND THE REQUIREMENTS OF THE LOCAL AUTHORITY


REVISIONS				
REF.	DESCRIPTION	BY	CHK	DATE

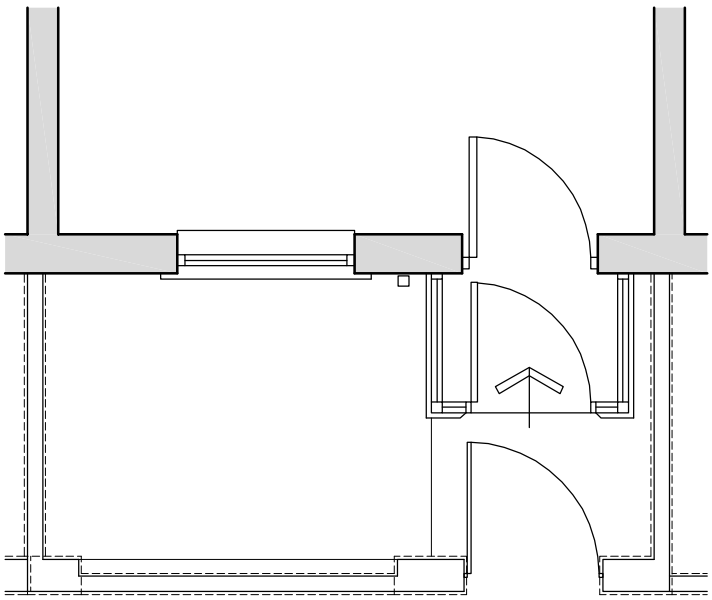

Existing Plan
(Scale 1:50)




Existing Front Elevation (Boundary Wall Omitted for Clarity)
(Scale 1:50)

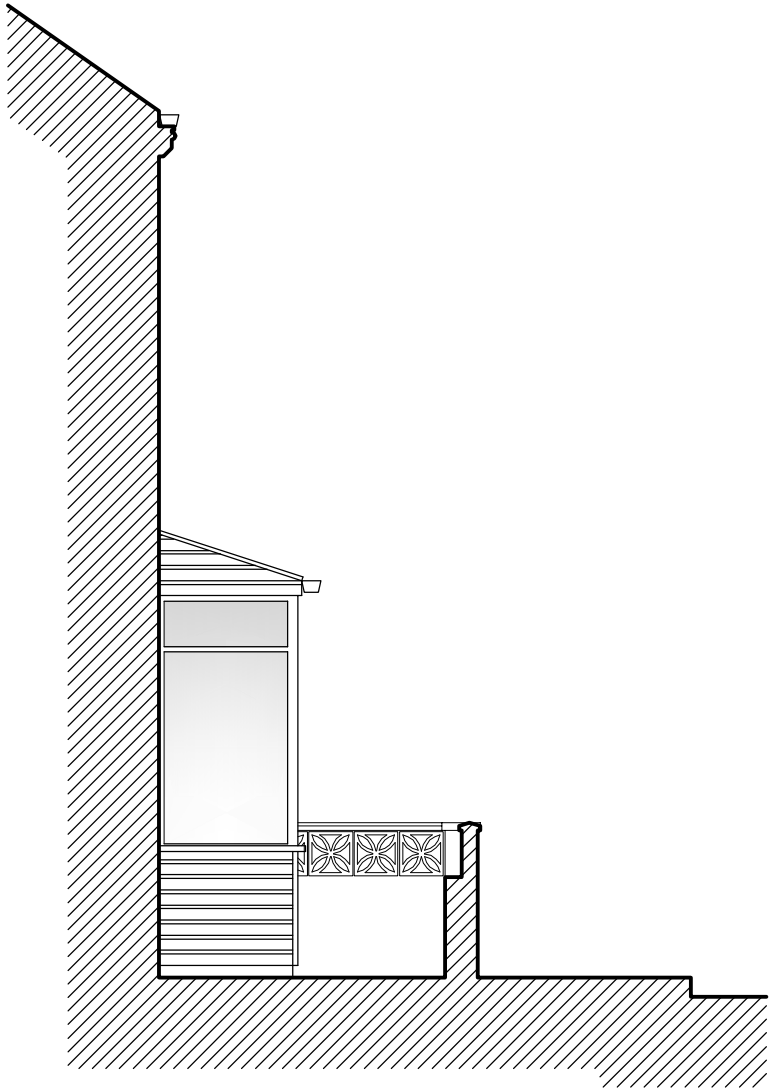

Existing Side Elevation
(Scale 1:50)




Block Plan - Scale 1:500

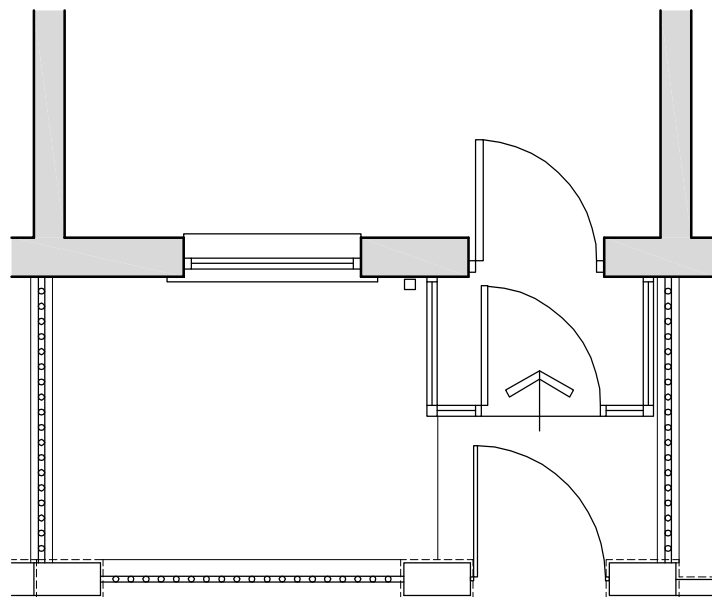


Proposed Plan
(Scale 1:50)



Proposed Front Elevation (Boundary Wall Omitted for Clarity)
(Scale 1:50)

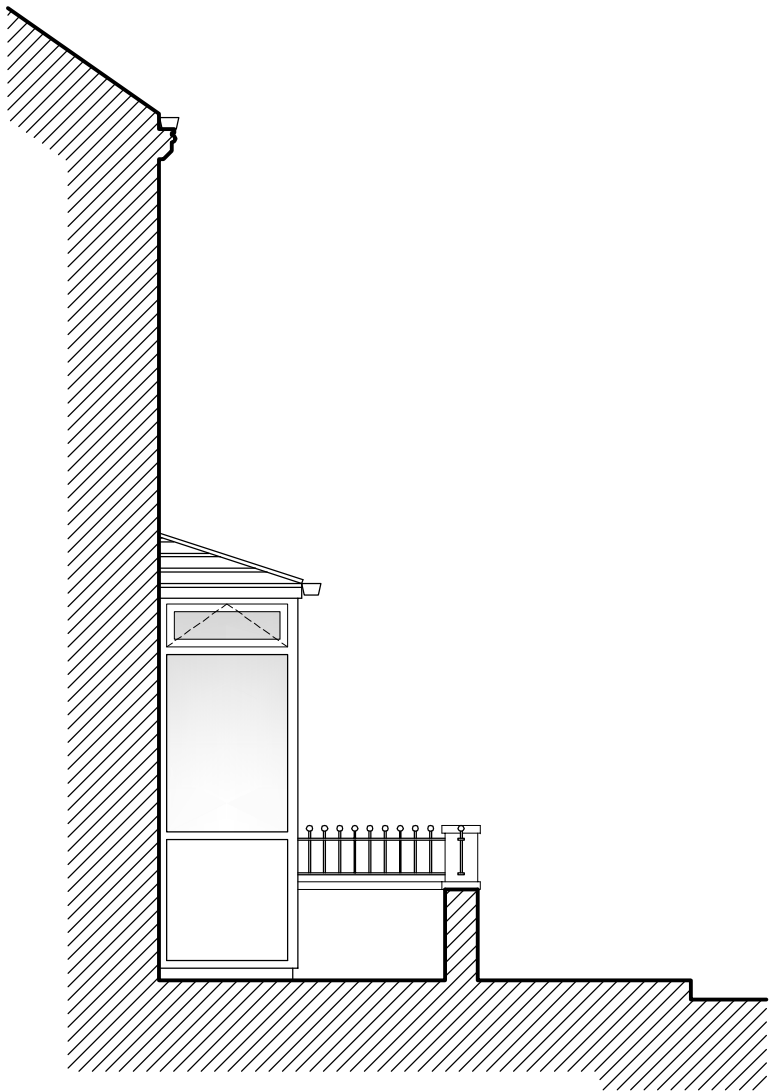

Proposed Side Elevation
(Scale 1:50)

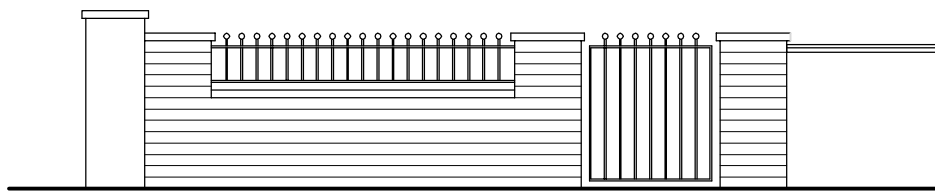

Proposed Wall Elevation
(Scale 1:50)

EYRE ASSOCIATES LIMITED

ARCHITECTURAL SERVICES

3 LOW CROFT
WOMBWELL, BARNSELY, SOUTH YORKSHIRE
S73 0DX

tel: 01226 341121

mob: 07799 143586

web: www.eyreassociates.co.uk

e-mail: enquiries@eyreassociates.co.uk

CLIENT
MR ALAN EYRE

PROJECT
**PROPOSED PORCH
9 NEW STREET
WOMBWELL**

DRAWING TITLE
**EXISTING & PROPOSED PLANS &
ELEVATIONS**

SCALES 1:50 & 1:500	DATE JULY 2014	DRAWN CAE	CHKD
-----------------------------------	--------------------------	---------------------	------

DRAWING No. 13.0079/02	REV
----------------------------------	-----