






Front Elevation

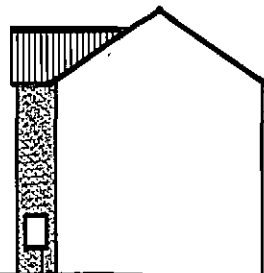


Side Elevation

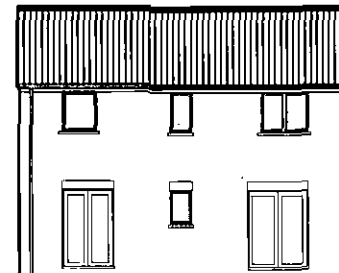


Rear Elevation

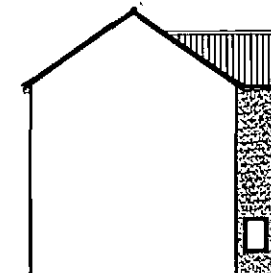

Side Elevation

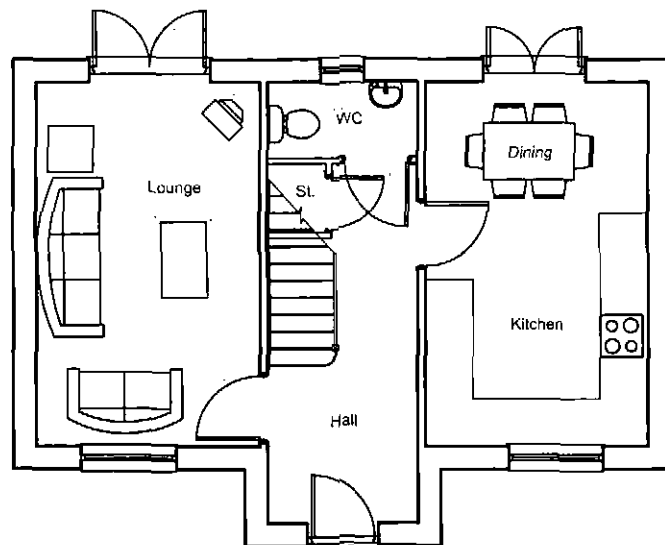

Ground Floor

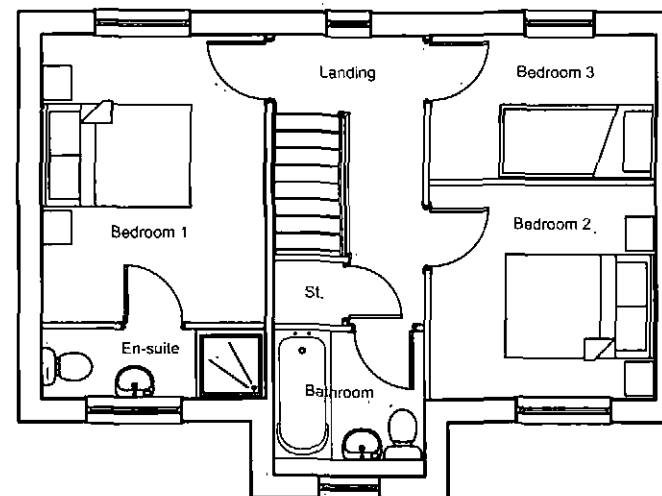

First Floor

Drawing Title
The Whitehall B

Bellway
(Yorkshire Division)
(a member of the Bellway Plc Group of Companies)
2 Deighton Close, Wetherby, West Yorkshire
LS22 7GZ
Tel 01937 583 533 Fax 01937 586 147
www.bellway.co.uk

Scale 1:100, 1:200	Drawn JC
Date March 2011	Checked

Drawing No. Whitehall B	Rev -
----------------------------	----------