



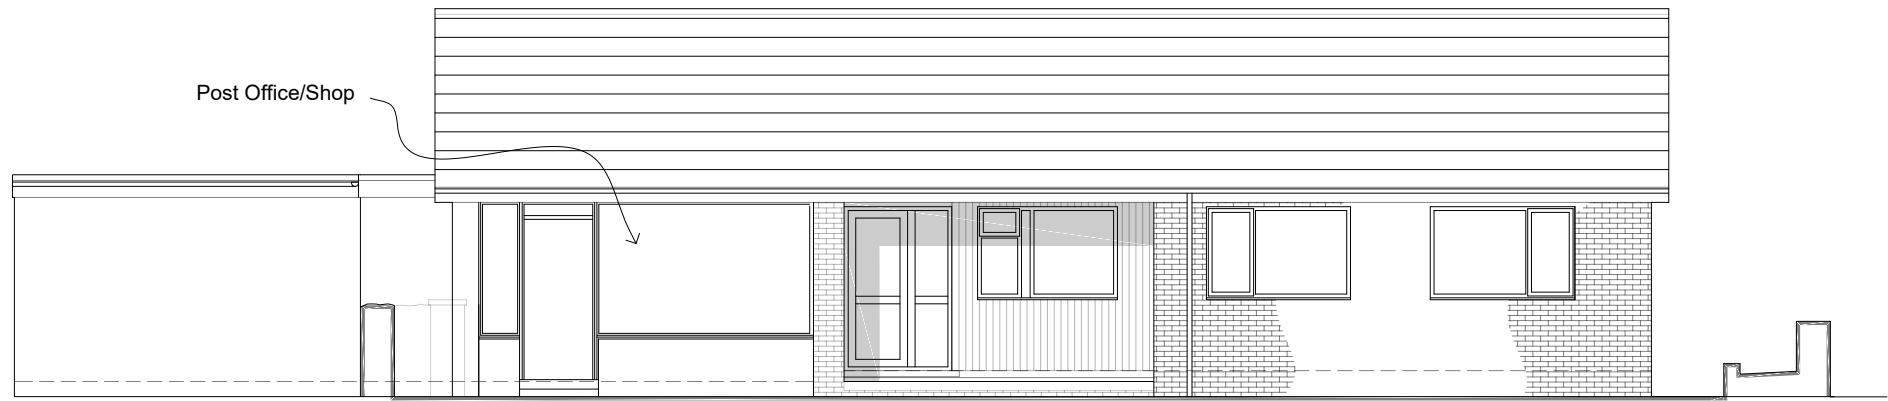


FRONT ELEVATION
Scale 1:100

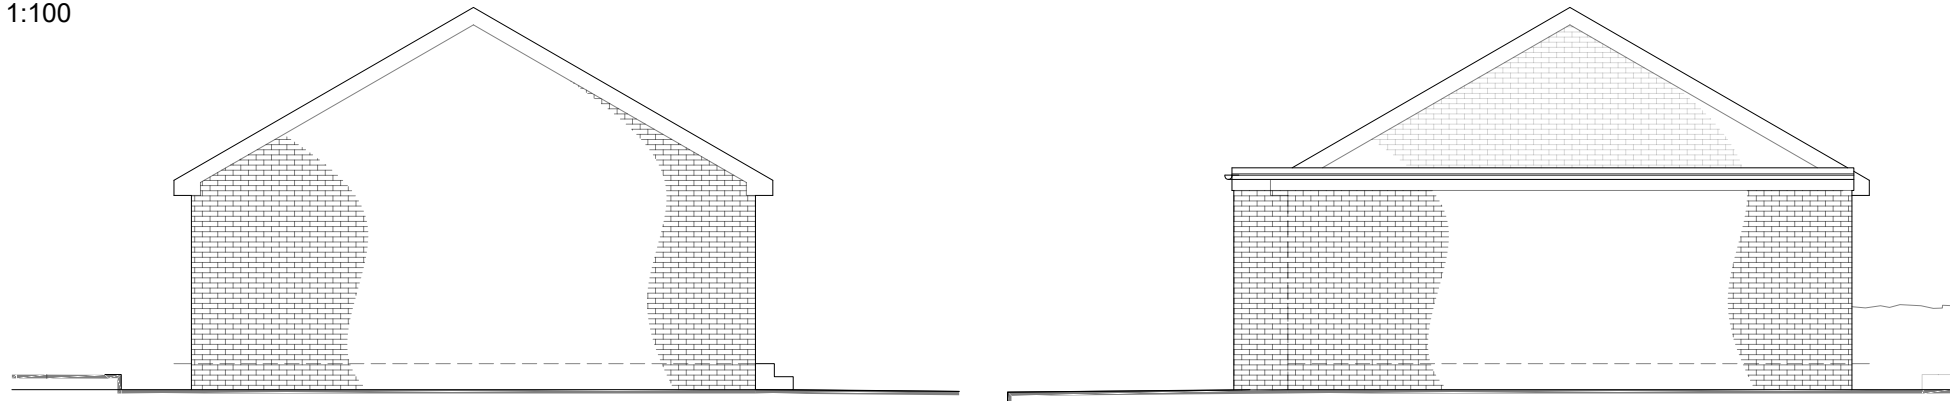


SIDE ELEVATION (R)
Scale 1:100


SIDE ELEVATION (L)
Scale 1:100

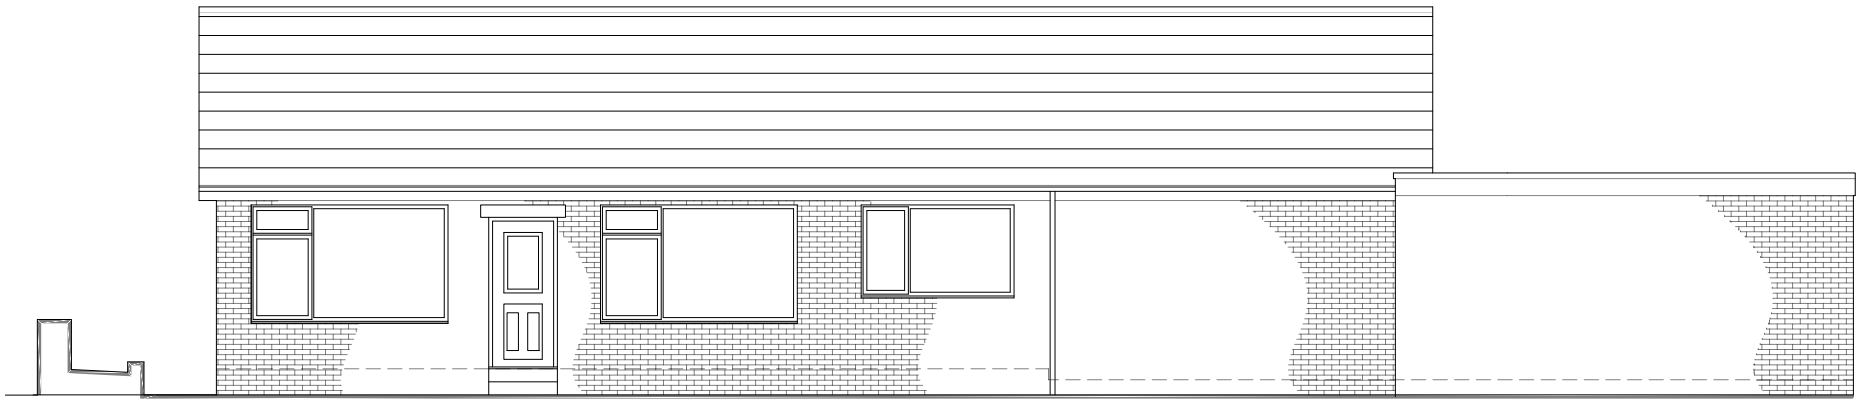


REAR ELEVATION
Scale 1:100

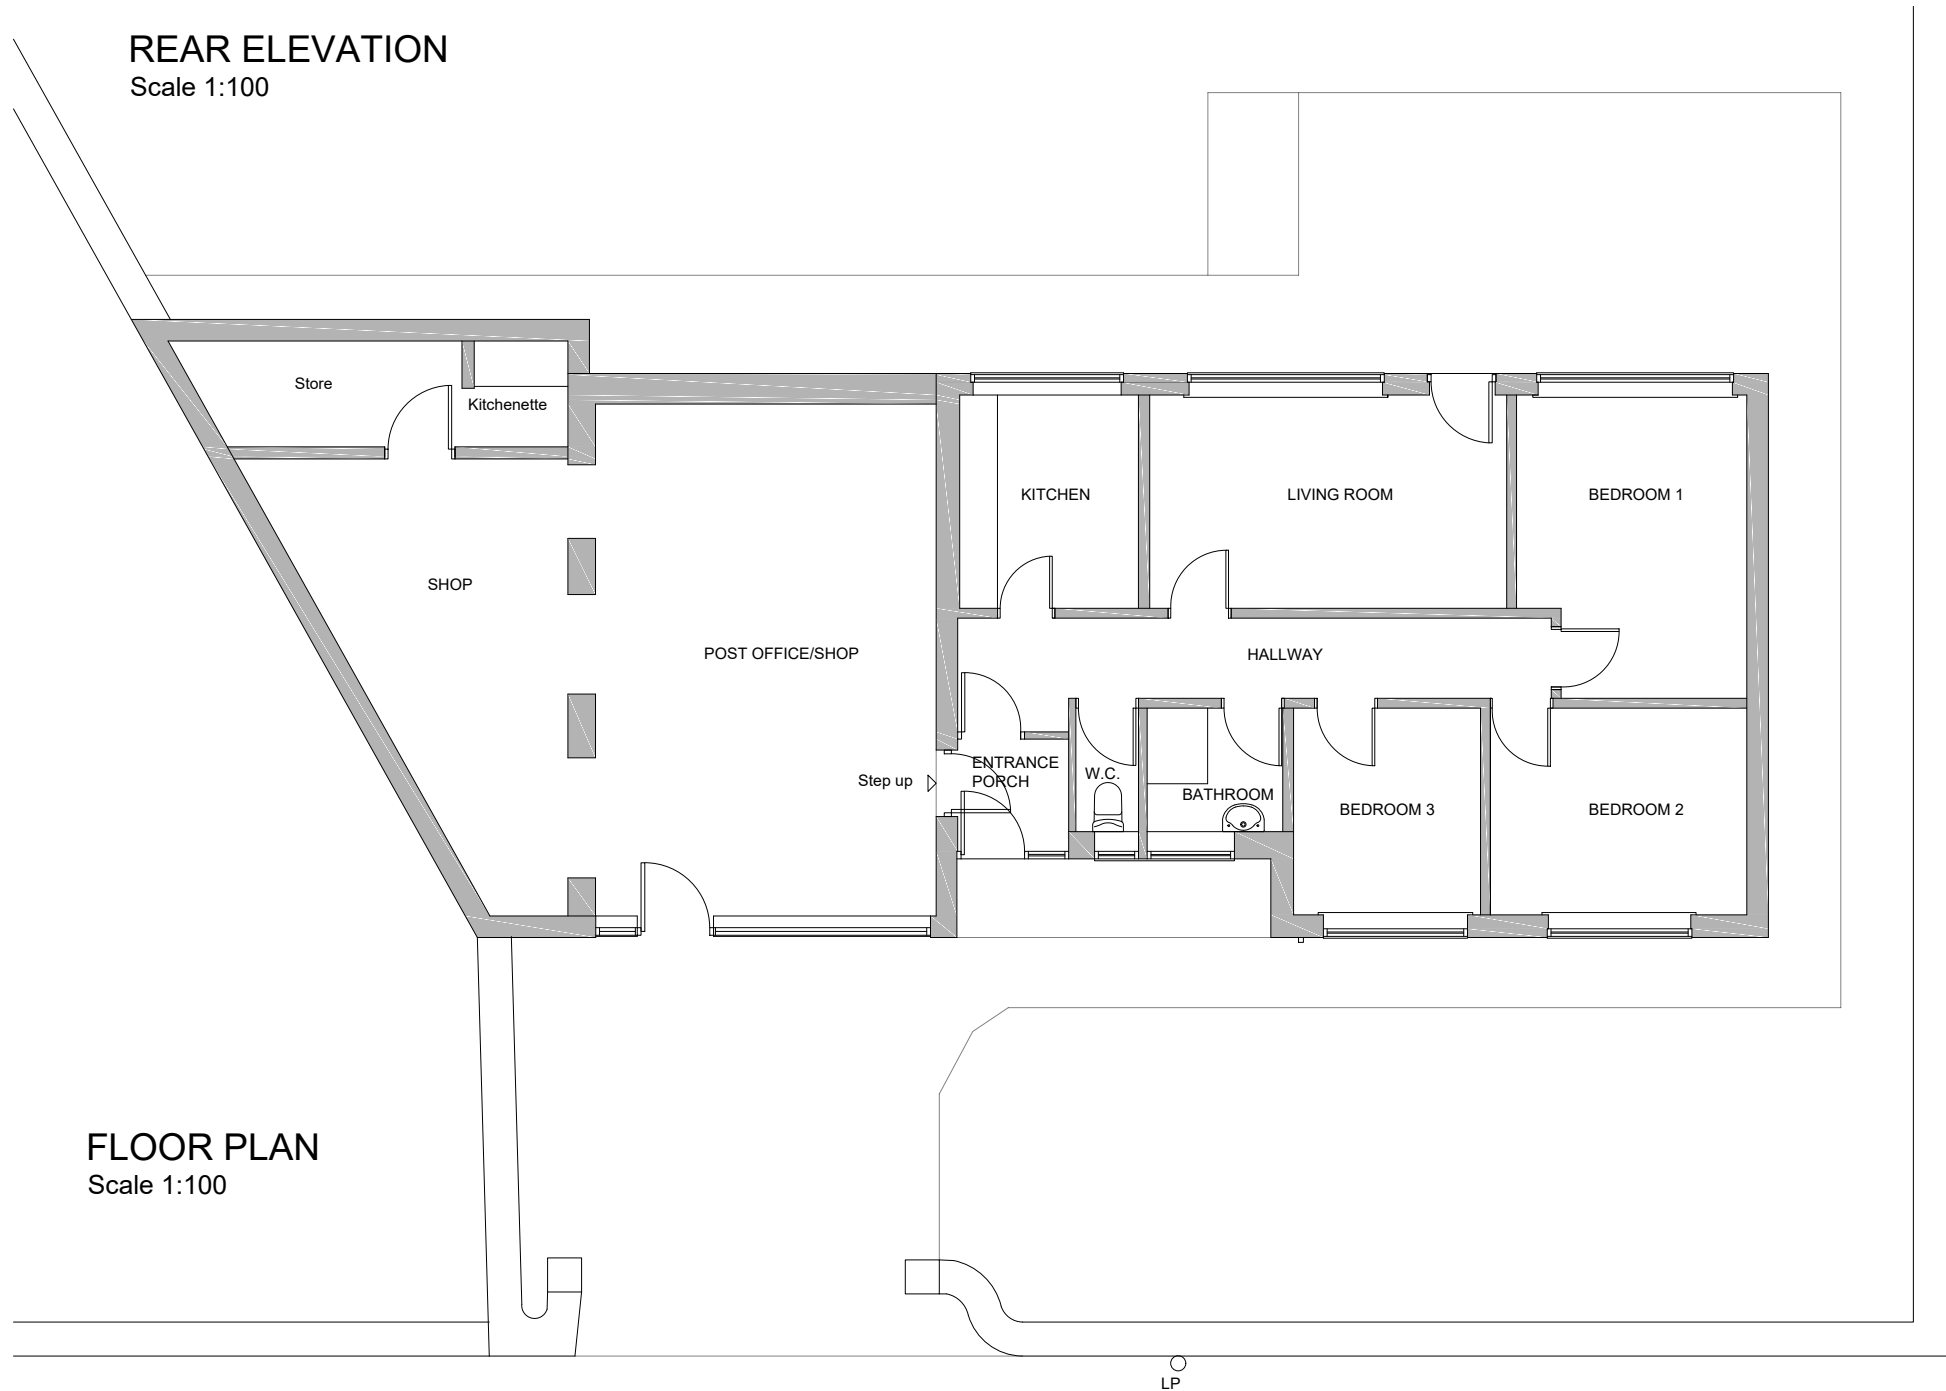

FLOOR PLAN
Scale 1:100

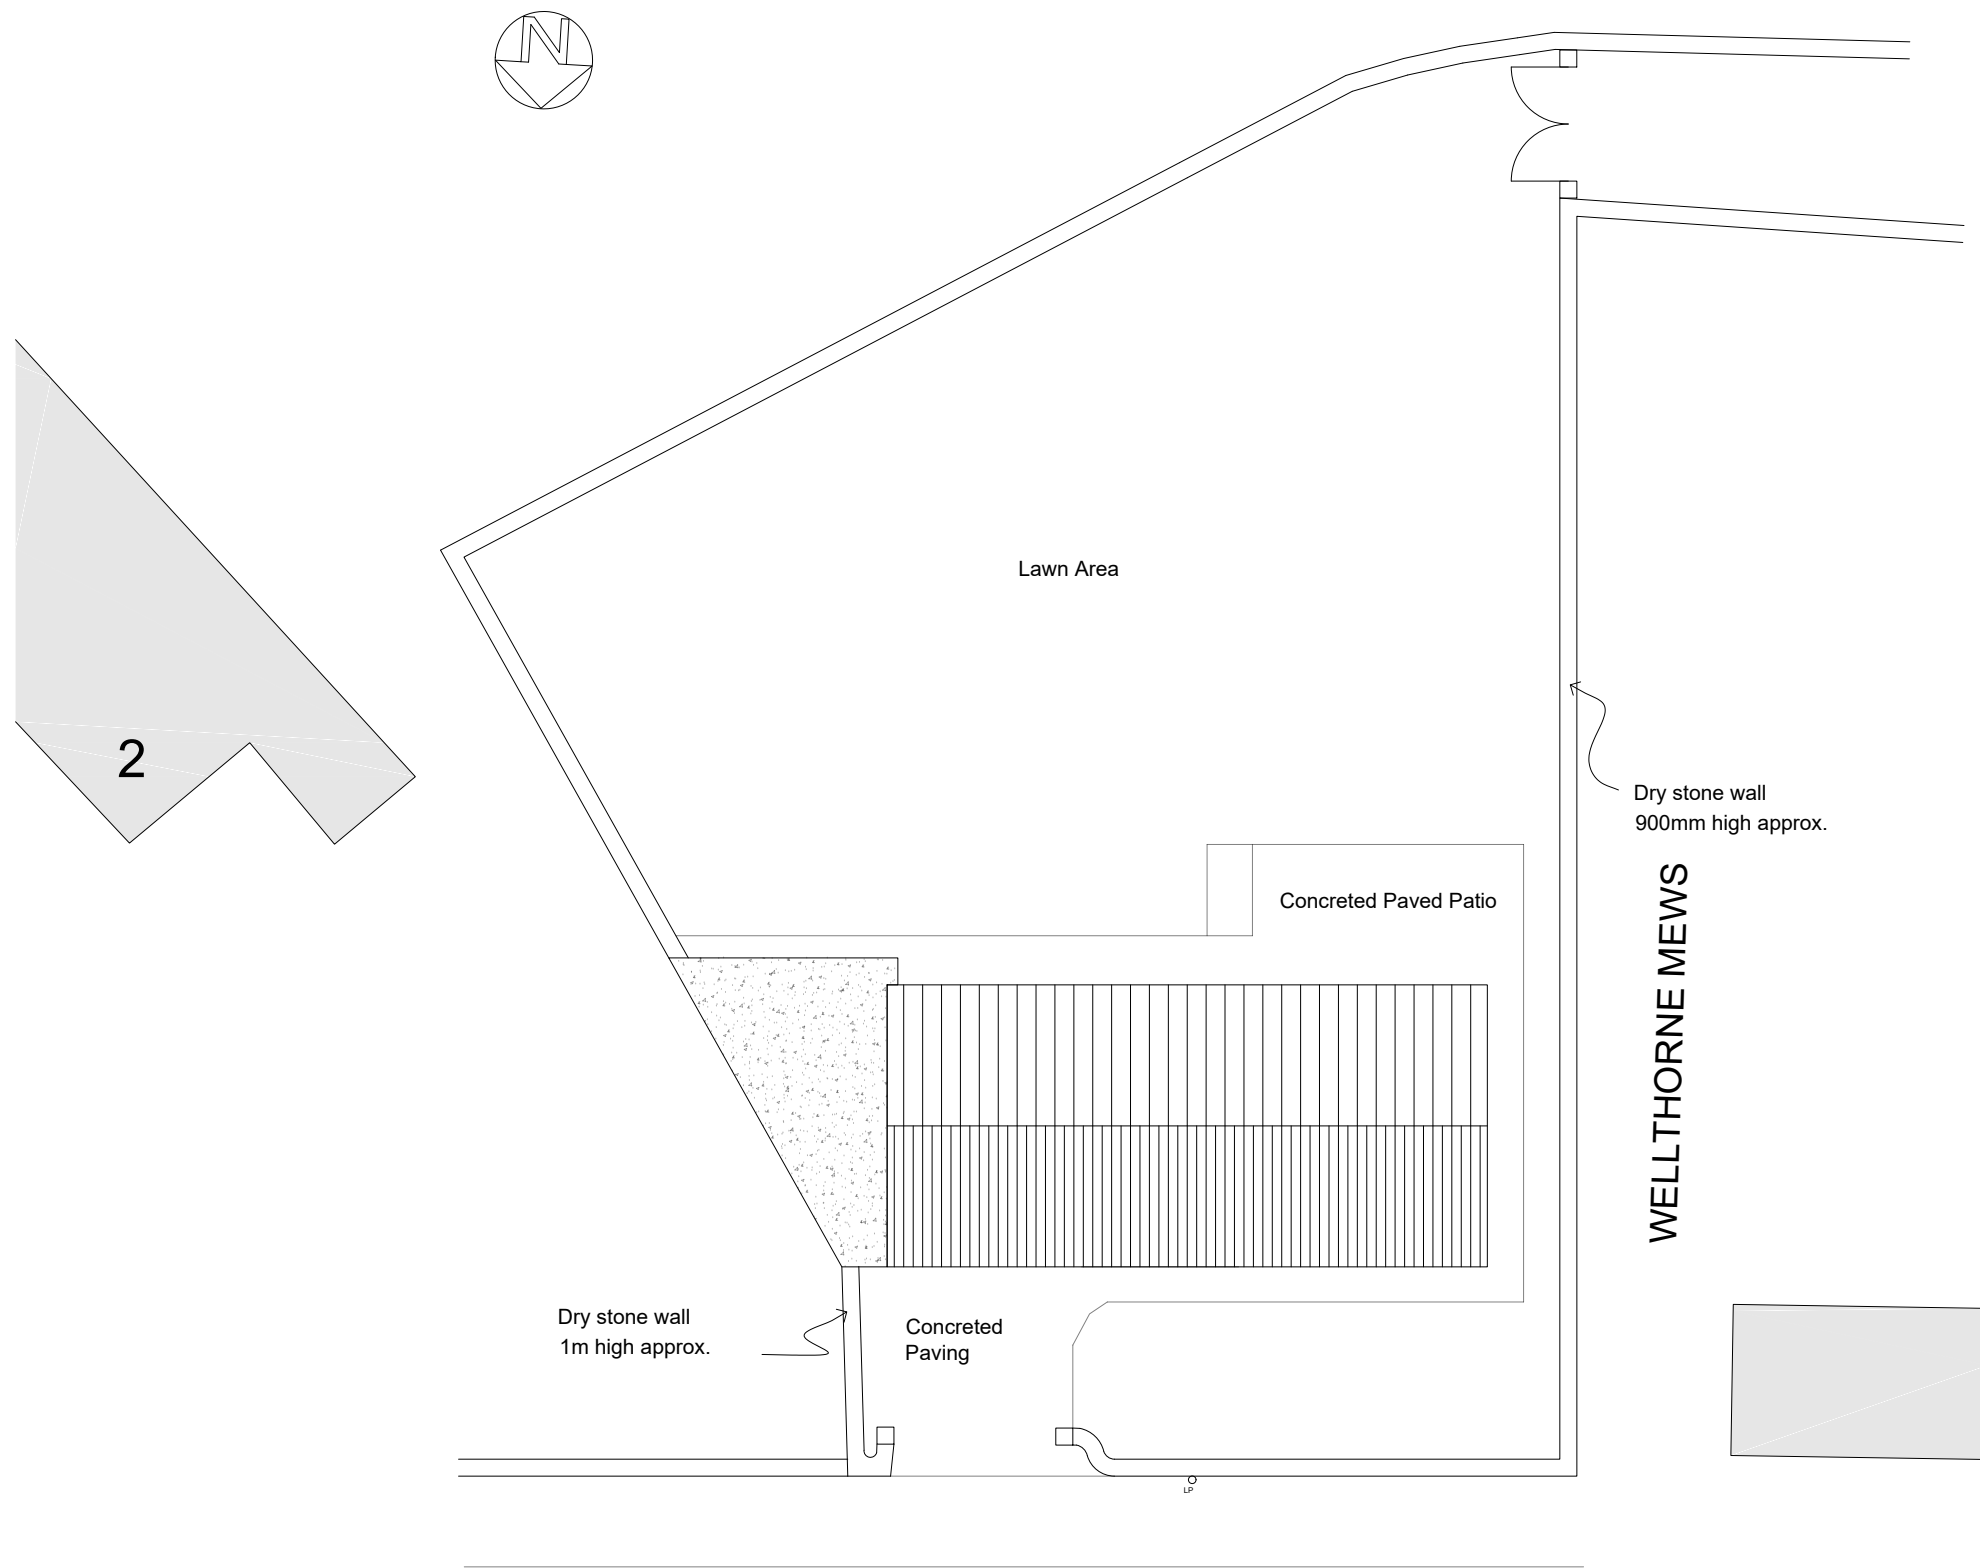

SITE PLAN
Scale 1:200

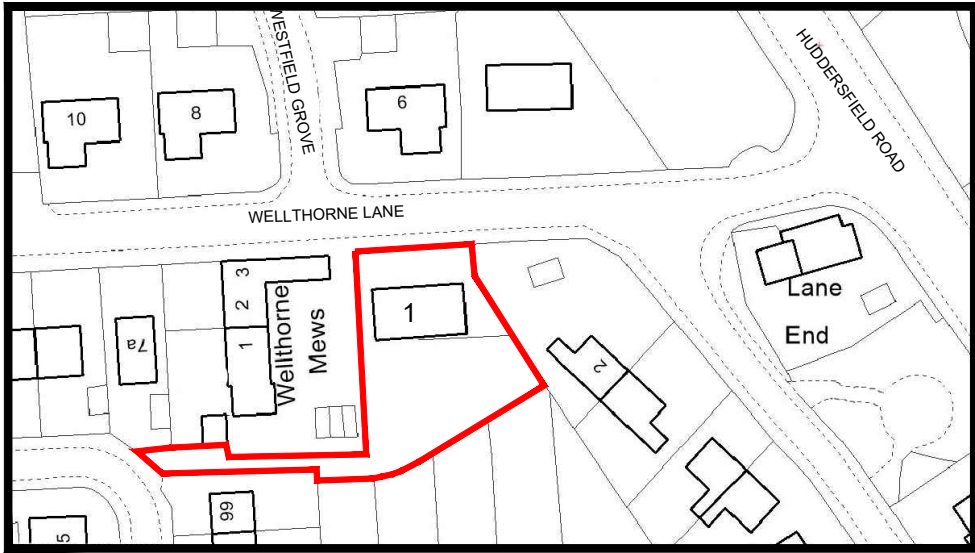

SITE LOCATION PLAN
Scale 1:1250

Rev:	Date:	Description:	By:
07762656187	20/09/2018	Plans, Elevation, Site & Location Plan	SH
01	20/09/2018	As Shown	SH
07762656187 steven@drawit.biz www.drawit.biz 15 Medway Close Barugh Green Barnsley S75 1NY			
Purpose: PLANNING			
Status: EXISTING			
Dwg of: Plans, Elevation, Site & Location Plan			
Client: Mr S Haigh			
Site Address: 1 Wellthorne Lane, Ingbirchworth, Sheffield, S36 7GJ			
Project: Proposed single storey rear extensions and associated works			
Drawn by: SH	Date: 20/09/2018	Rev:	
Scale: As Shown	Dwg No: 1816_101		