






PROPOSED FRONT ELEVATION  
SCALE 1:100

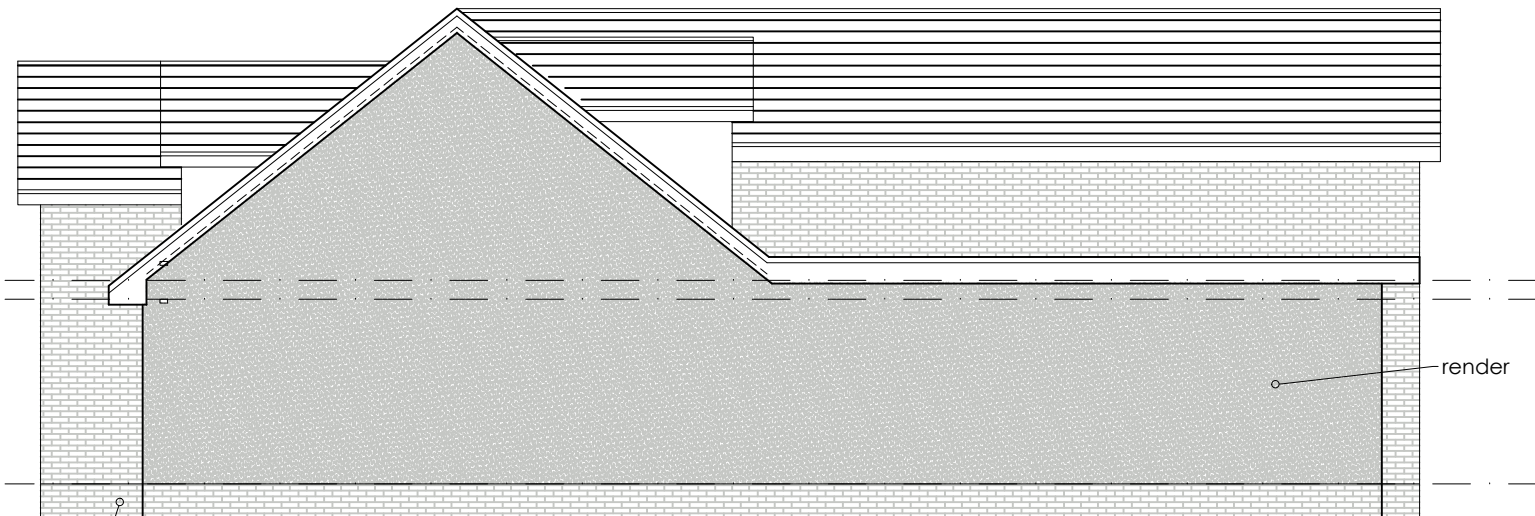


PROPOSED SIDE ELEVATION  
SCALE 1:100

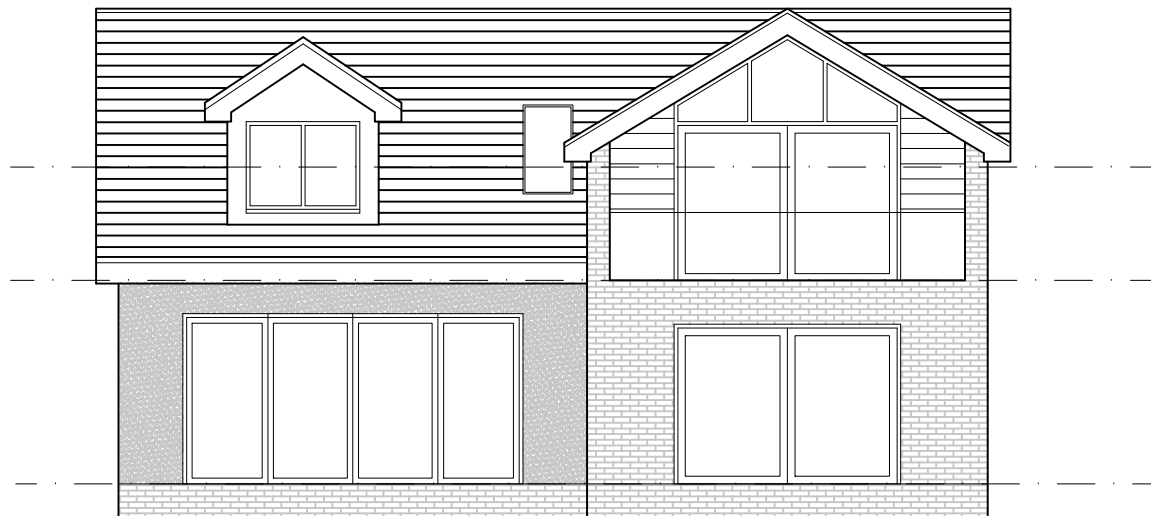


PROPOSED REAR ELEVATION  
SCALE 1:100

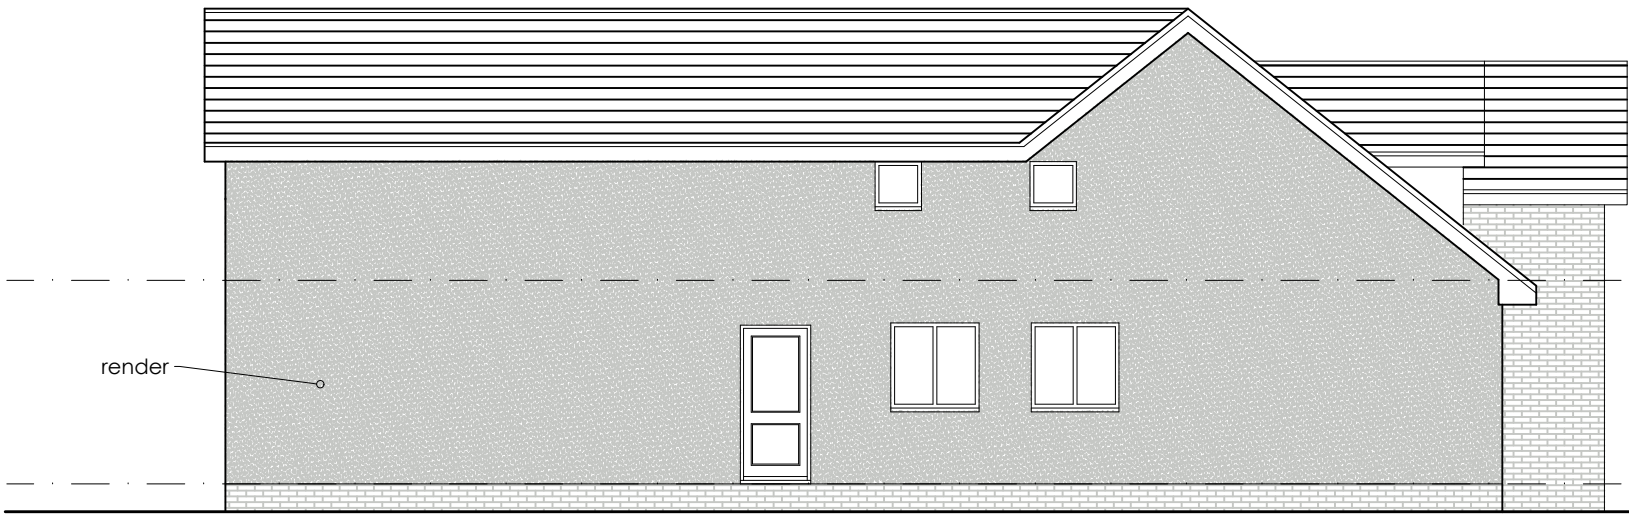

PROPOSED SIDE ELEVATION  
SCALE 1:100

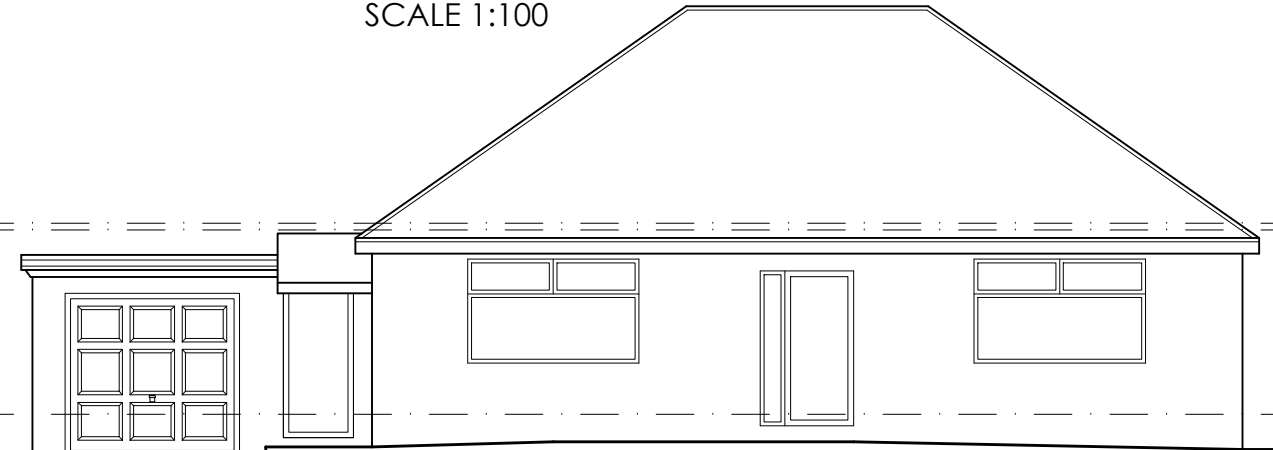


EXISTING FRONT ELEVATION  
SCALE 1:100

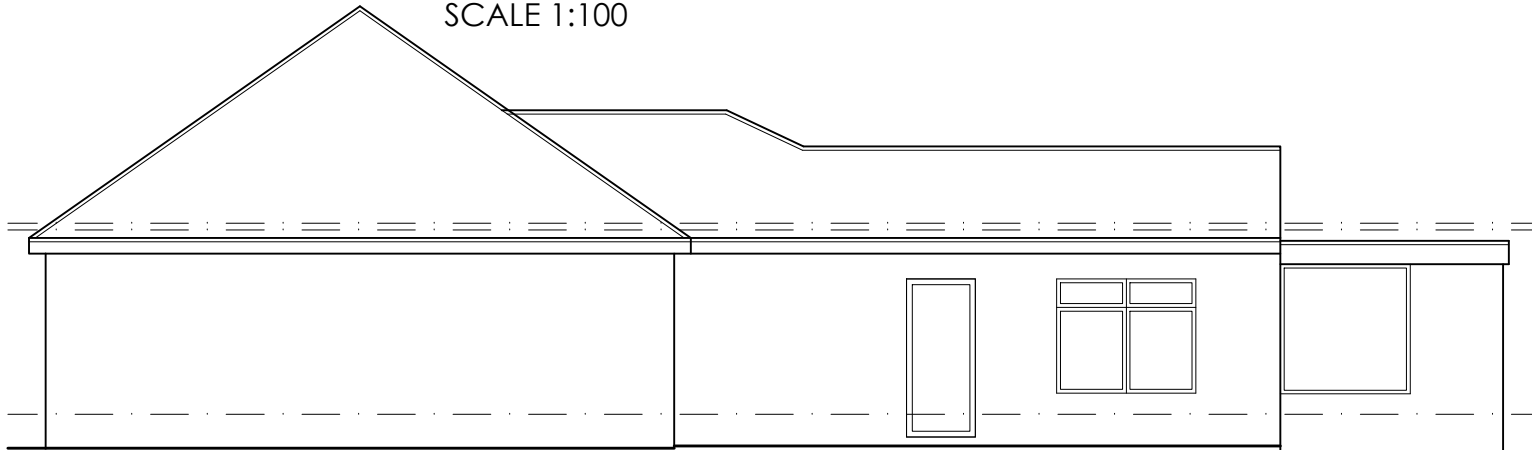

EXISTING SIDE ELEVATION  
SCALE 1:100




EXISTING REAR ELEVATION  
SCALE 1:100

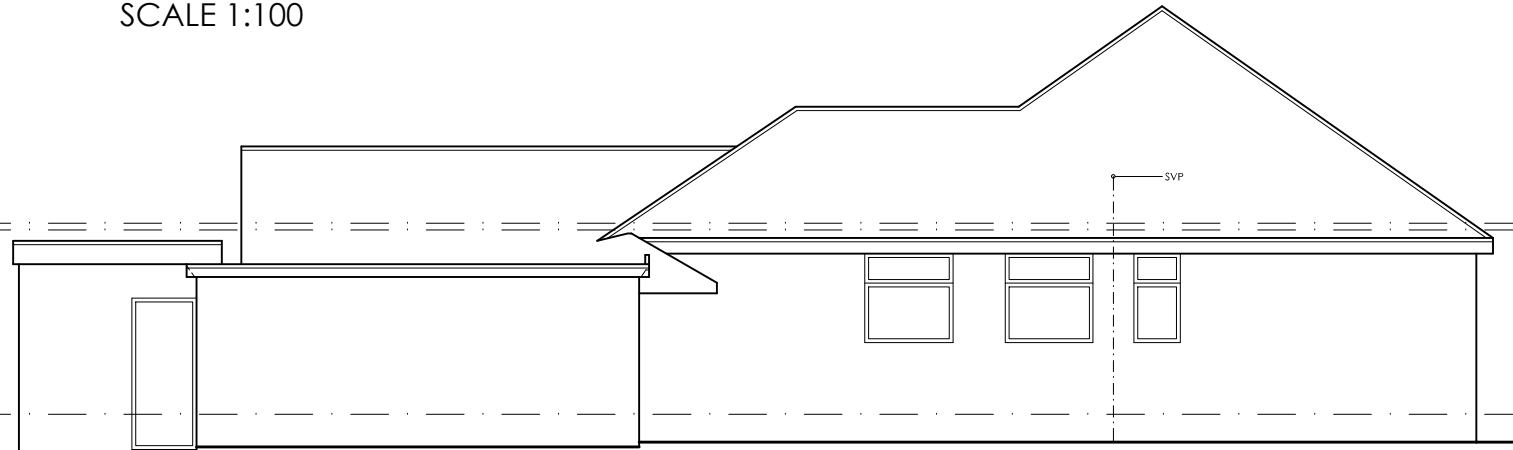


EXISTING SIDE ELEVATION  
SCALE 1:100




PROPOSED GROUND  
FLOOR PLAN  
SCALE 1:50

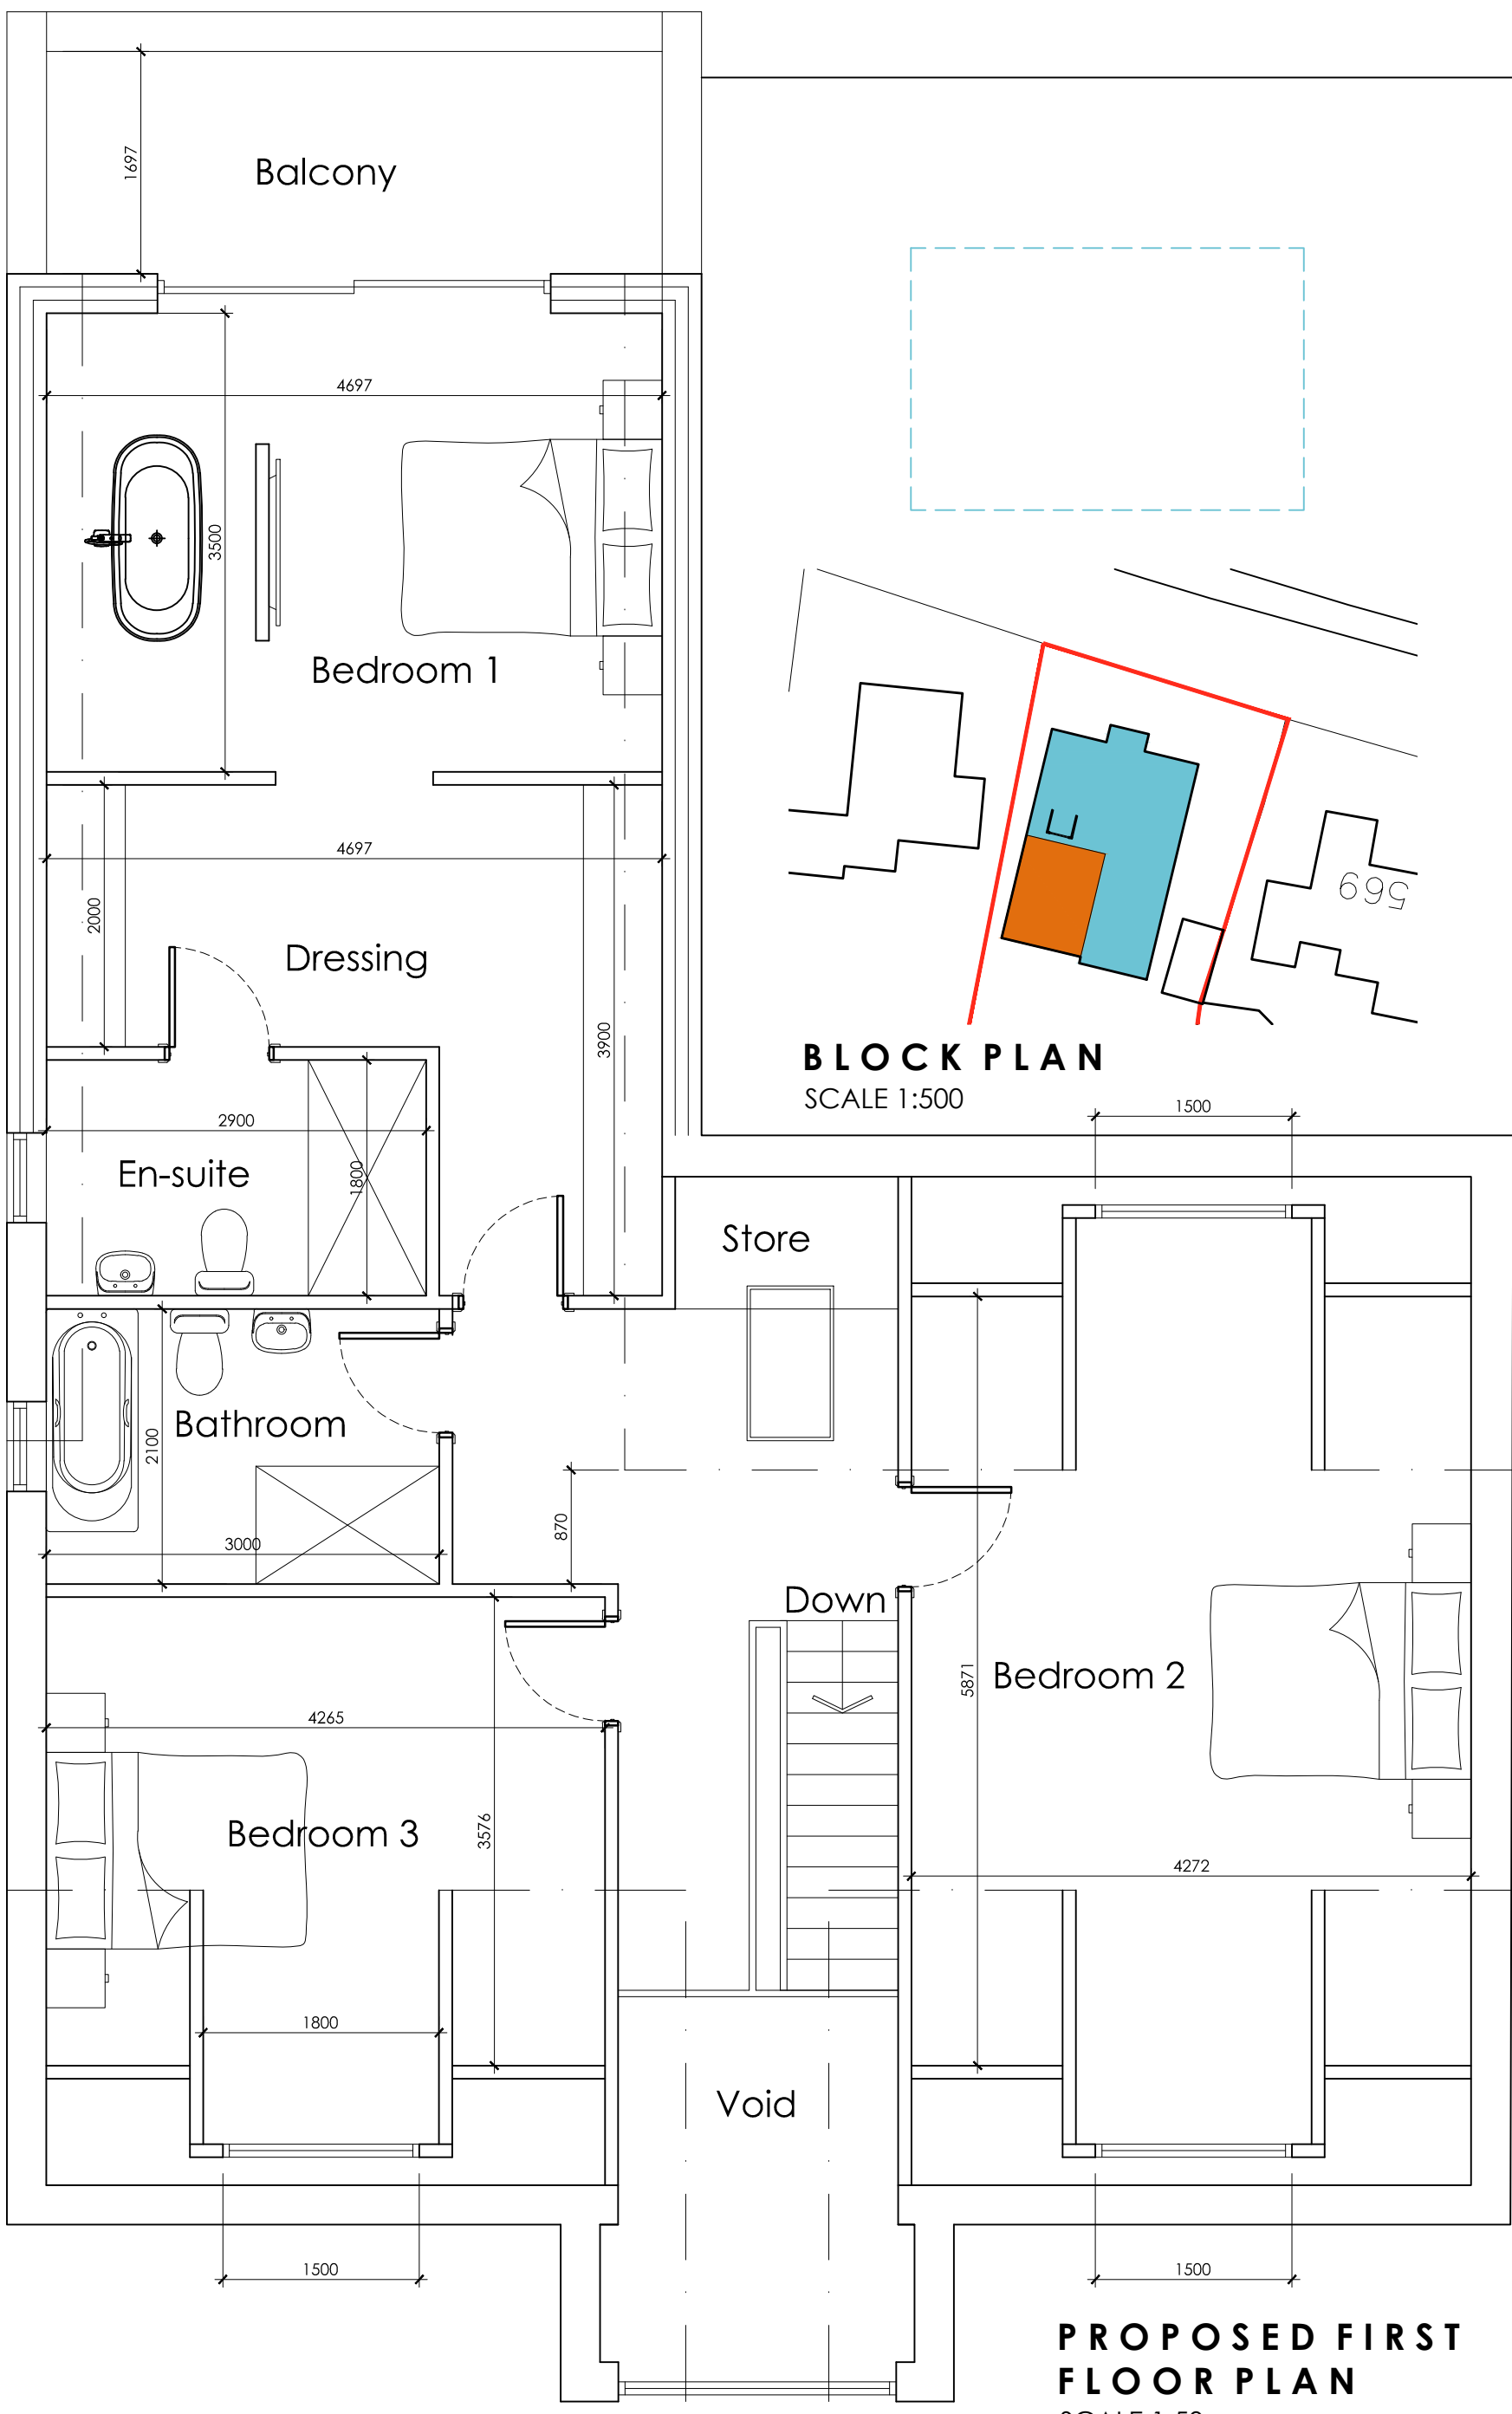

PROPOSED FIRST  
FLOOR PLAN  
SCALE 1:50

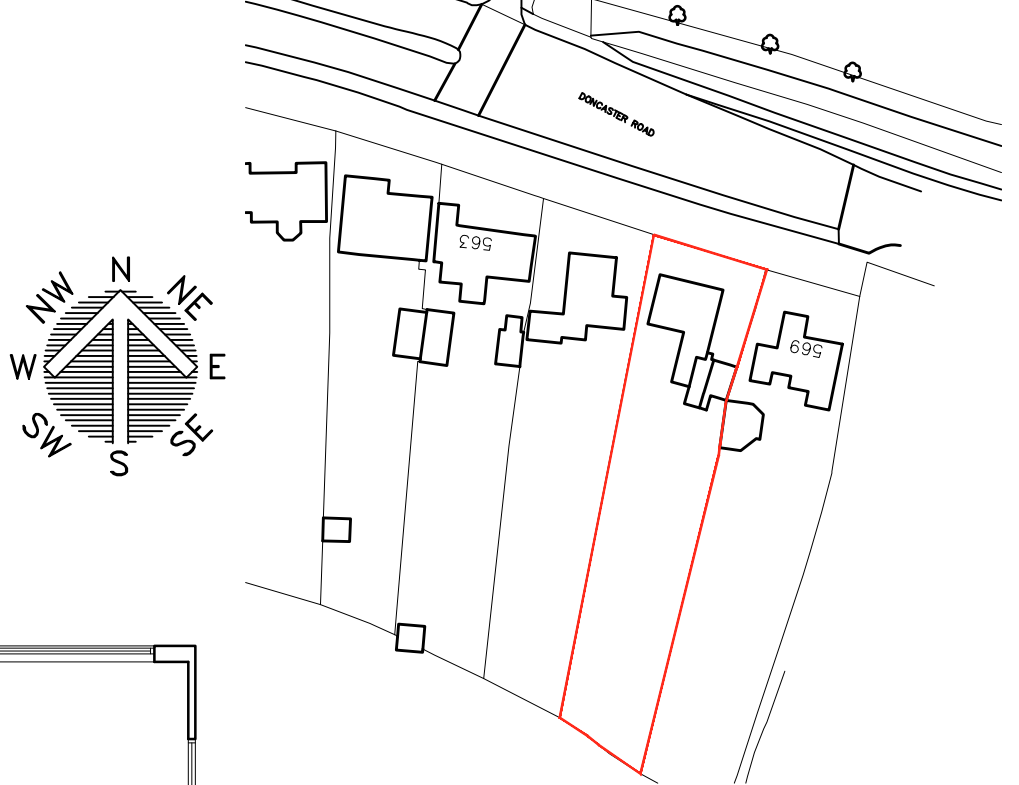

LOCATION PLAN  
SCALE 1:1250

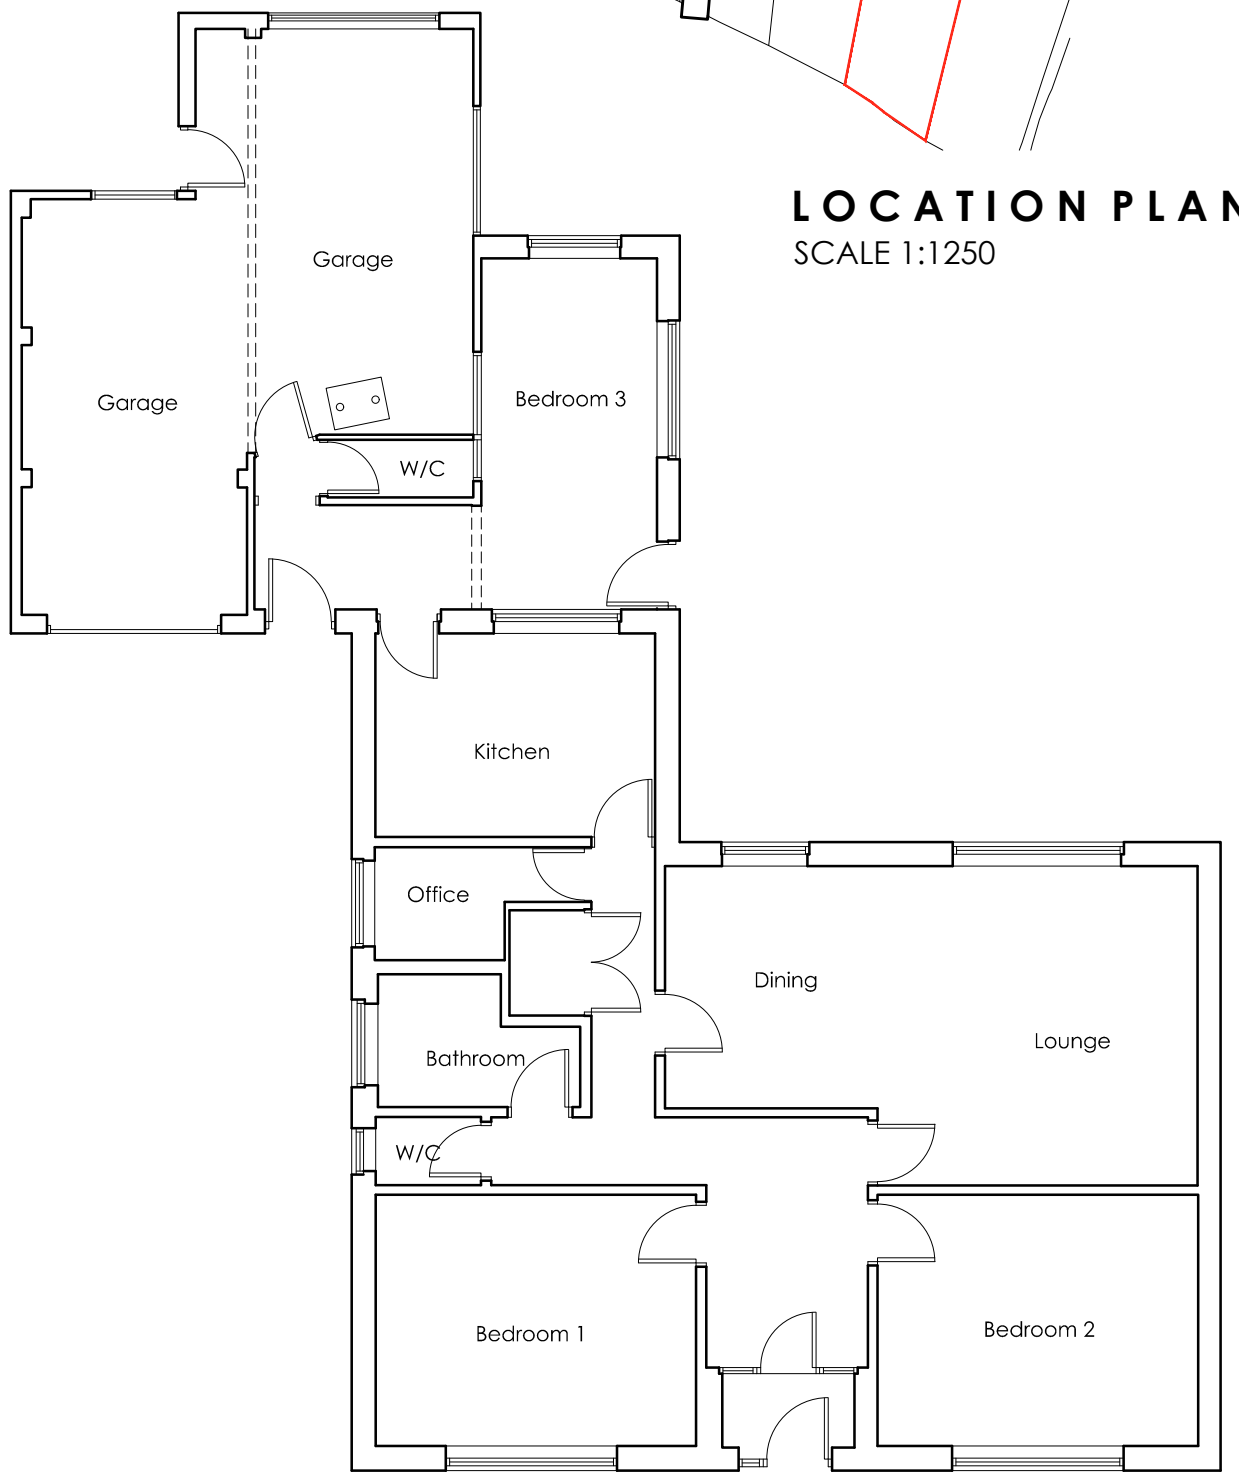

EXISTING FLOOR PLAN  
SCALE 1:100

OFFICE ONE,  
34 VICTORIA ROAD,  
BARNLEY, S71 5ER  
Phone: 01226 208482  
Email: info@whiteaguspartnership.co.uk  
Web: www.whiteaguspartnership.co.uk

|                                                                      |        |                                 |                             |        |              |
|----------------------------------------------------------------------|--------|---------------------------------|-----------------------------|--------|--------------|
| ARCHITECTURAL SERVICES                                               |        |                                 | Client.<br>MR N CLARKE      |        |              |
| Project.<br>PROPOSED WORKS<br>567 DONCASTER ROAD<br>BARNLEY, S71 5ER |        |                                 | Date.<br>AUG 2022           |        |              |
| Drawing Title.<br>PLANS AND ELEVATIONS                               |        |                                 | Scale.<br>1:50 & 1:100 @ A1 |        |              |
| Ref.<br>22-086                                                       |        |                                 | Dwg. No.<br>01              |        |              |
| Rev.<br>F                                                            |        |                                 |                             |        |              |
| Date                                                                 | Suffix | Description                     | Date                        | Suffix | Description  |
| 27/09/2022                                                           | A      | REVISED TO CLIENTS REQUIREMENTS | 02/02/2023                  | F      | ROOF LOWERED |
| 07/10/2022                                                           | B      | REVISED TO CLIENTS REQUIREMENTS |                             |        |              |
| 10/10/2022                                                           | C      | REVISED TO CLIENTS REQUIREMENTS |                             |        |              |
| 10/01/2023                                                           | D      | MATERIALS REVISED               |                             |        |              |
| 18/01/2023                                                           | E      | MATERIALS REVISED               |                             |        |              |