


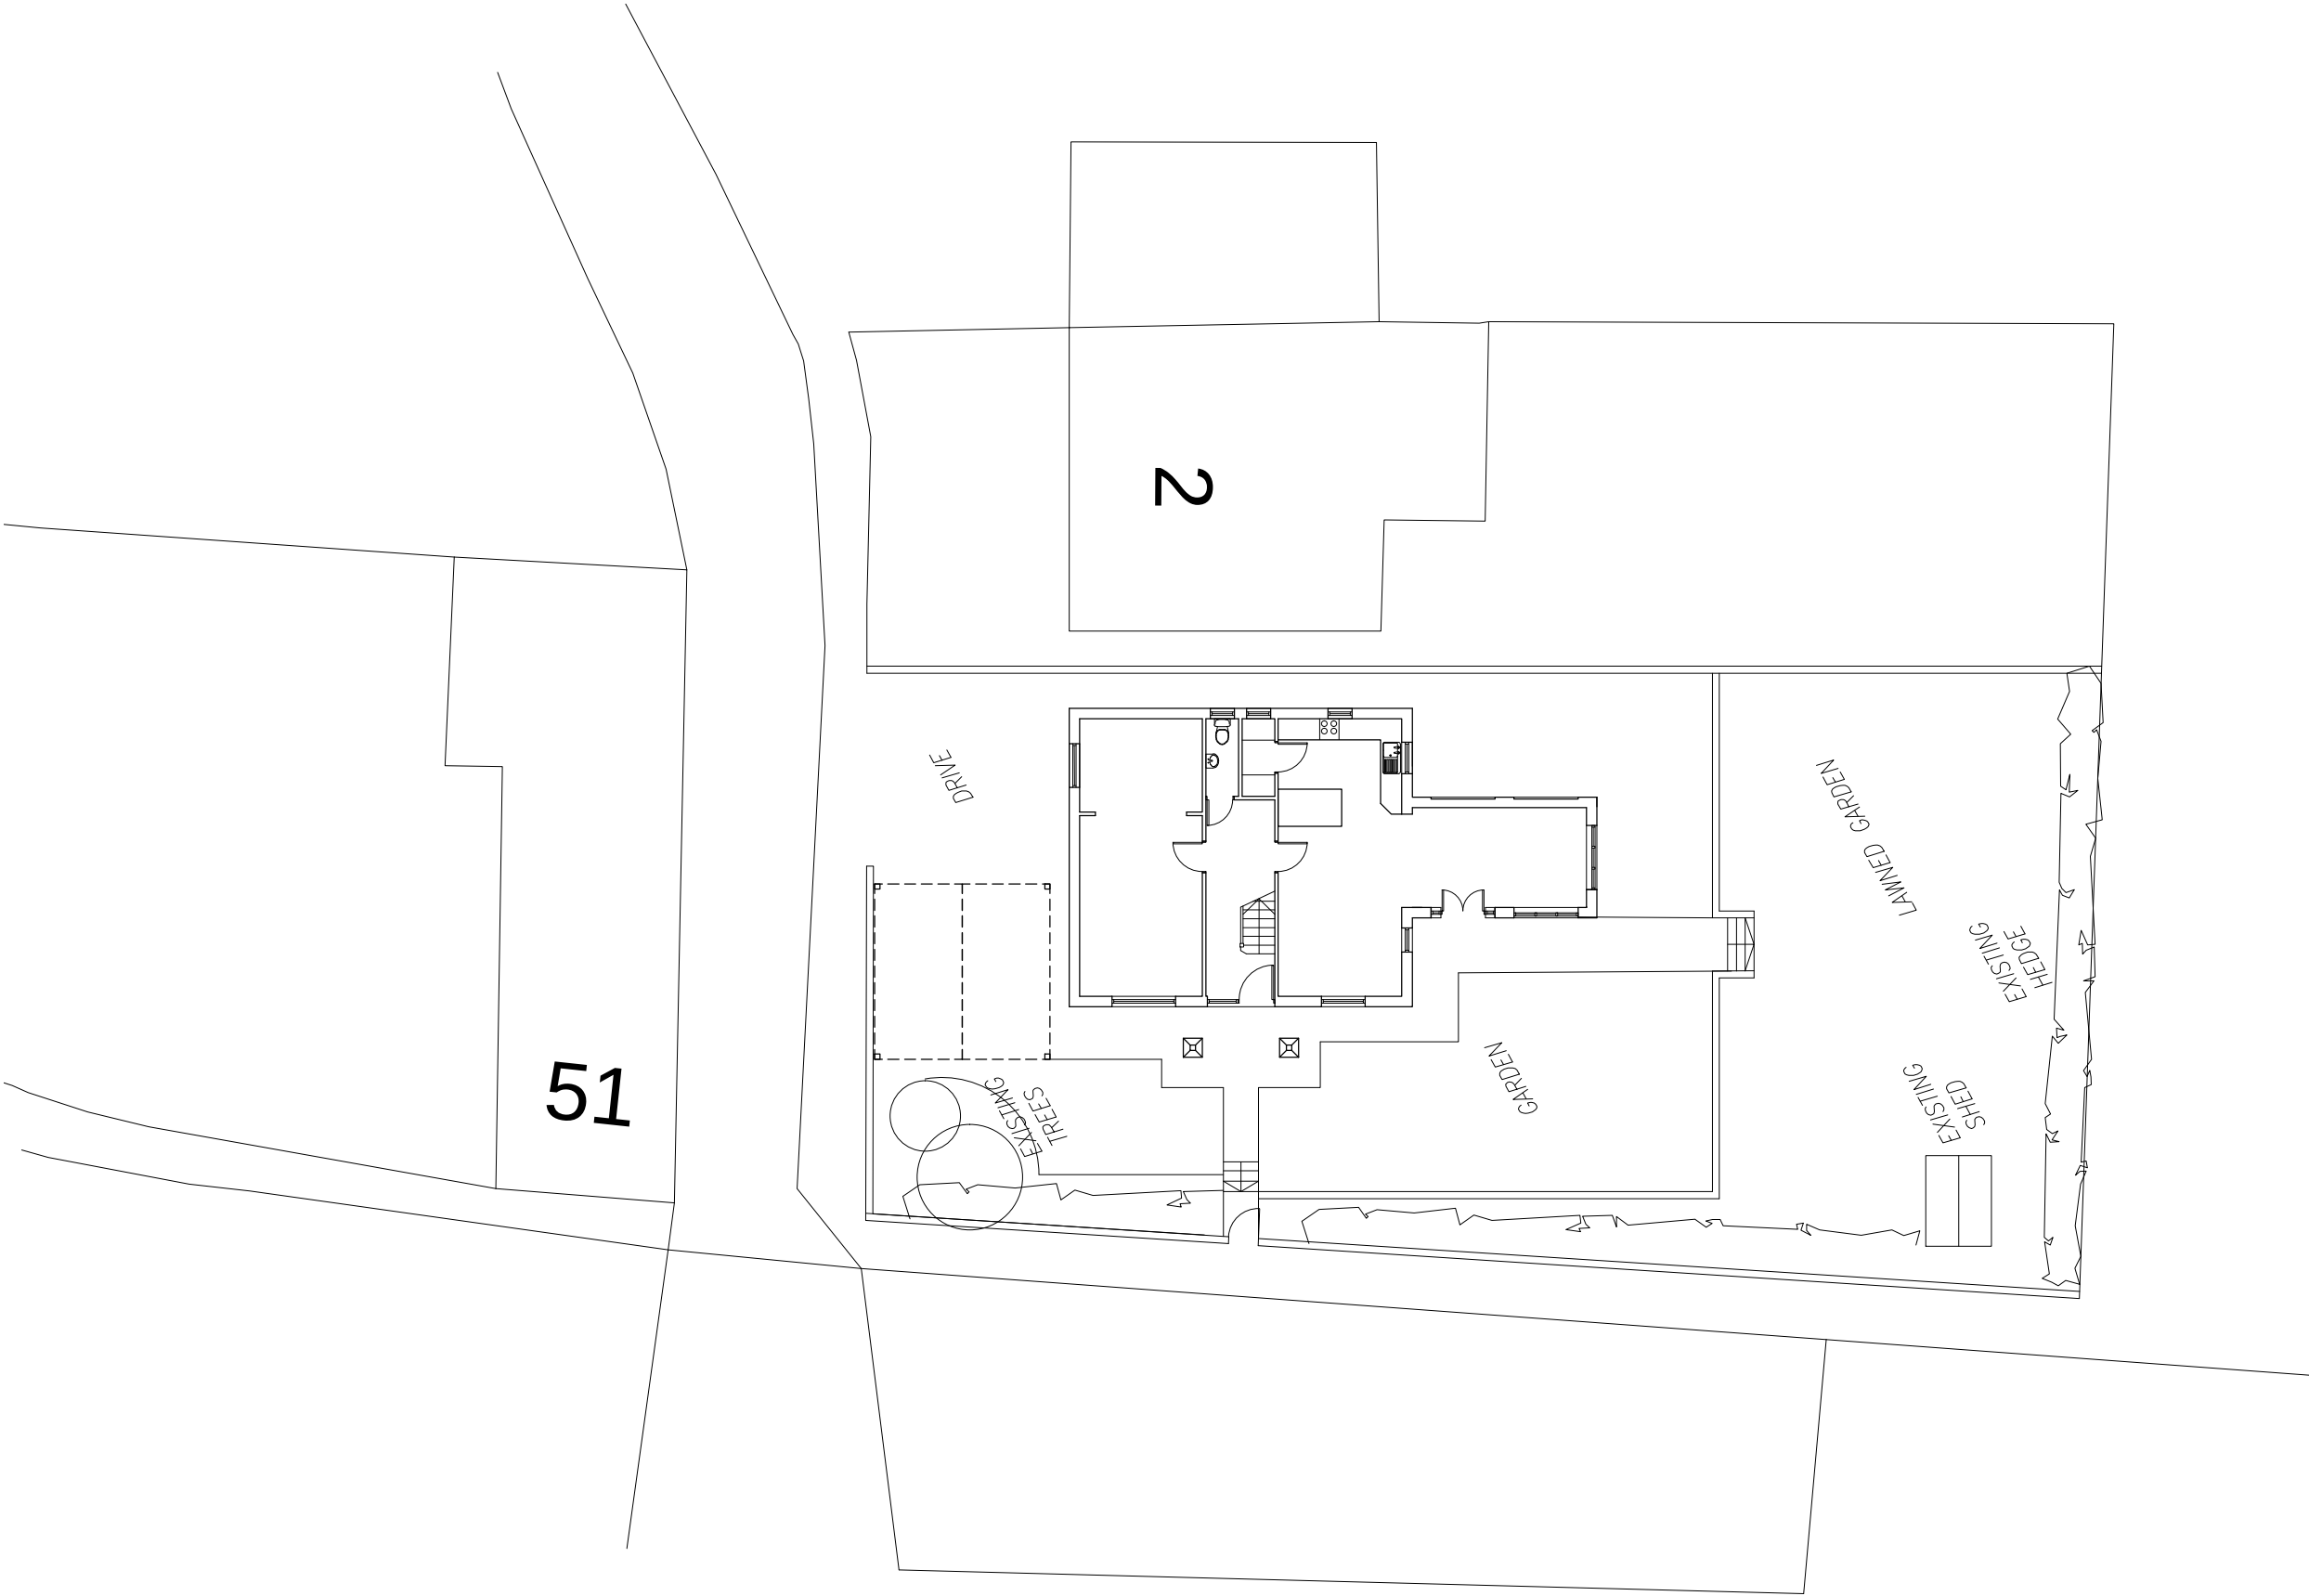

SITE PLAN
SCALE 1:200@A3

client MR PAUL ROBERTSON

project RATTEN HOUSE, RATTEN ROW,
DODWORTH, BARNSELEY

title SITE PLAN

drawing no A13-149/01-1 revision E

scale 1:200@A3 date drawn 11/09/2013

SPACE studio



18 Mylor Road
Sheffield
S11 7PF

Telephone +44 (0) 114 263 1762

Revision D date drawn 13/02/2014 Drawn By AMA

Comments CLIENTS AMENDMENTS ADDED

Revision E date drawn 24/02/2014 Drawn By AMA

Comments WC AMENDED