

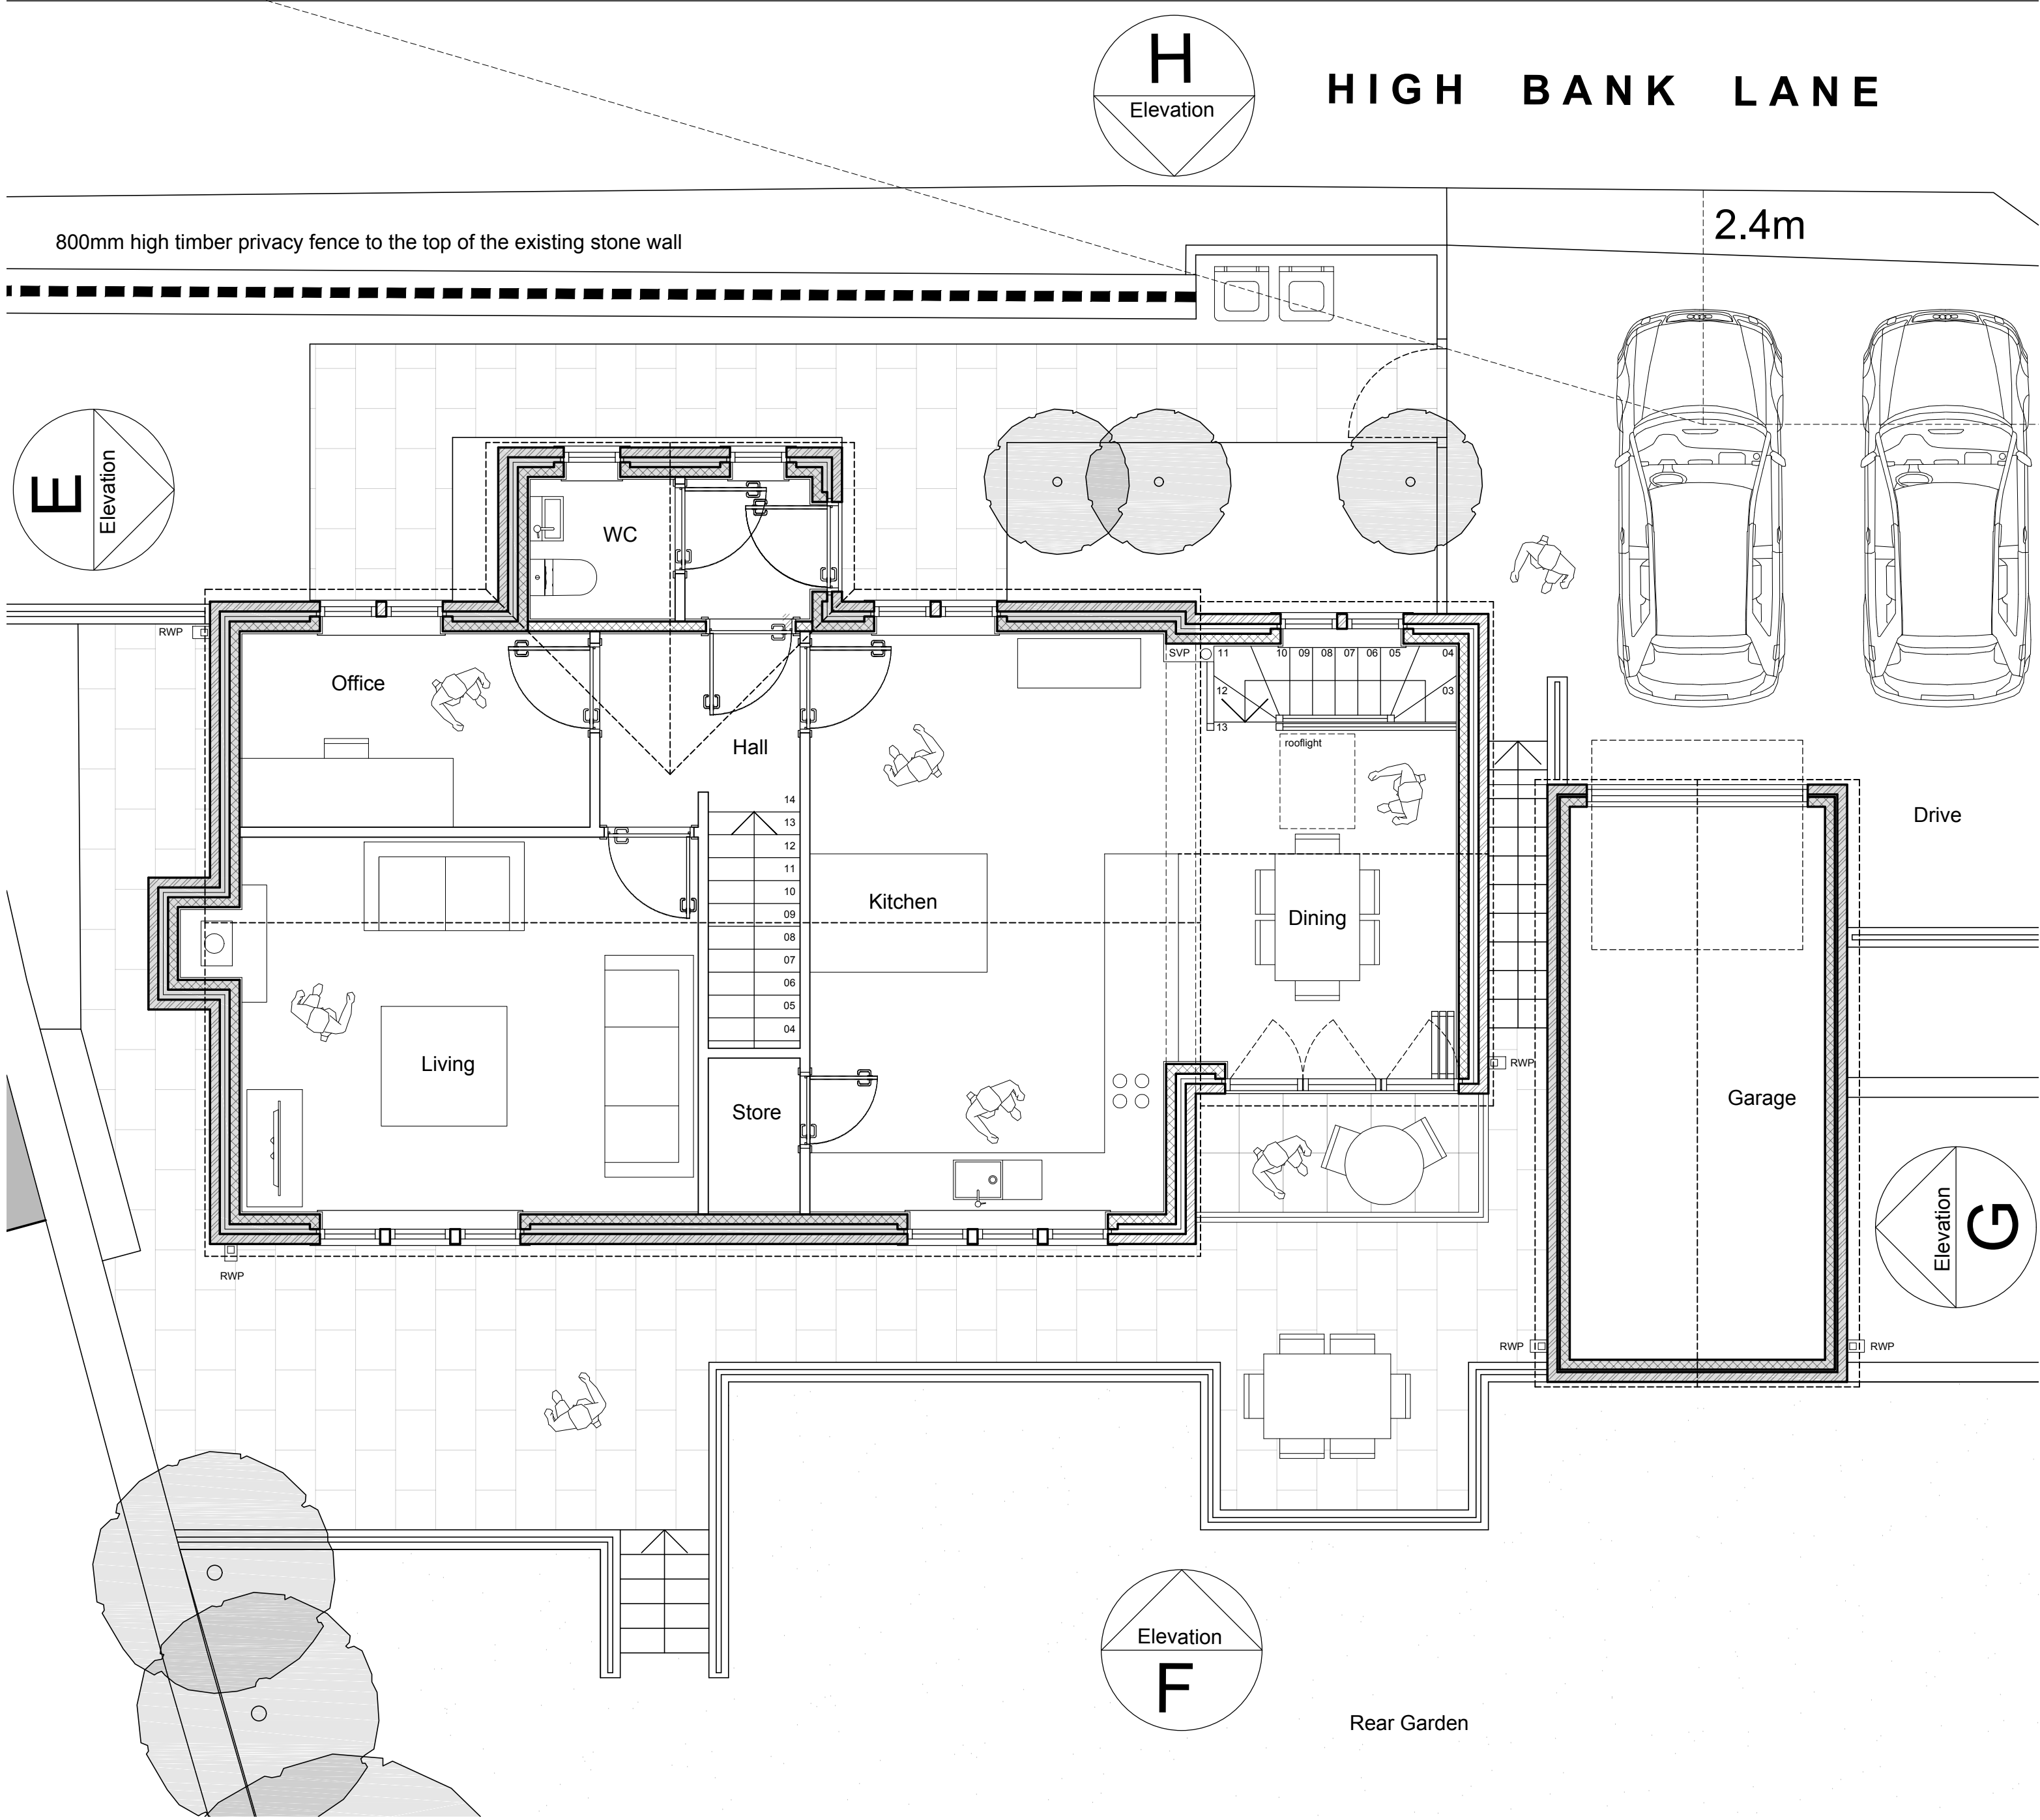


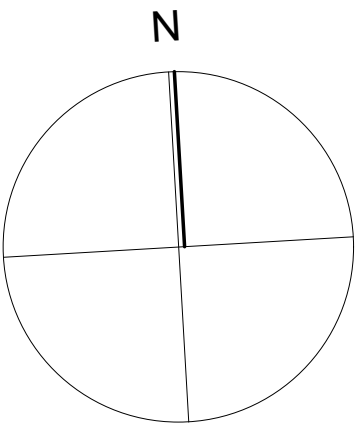


Proposed Ground Floor Plan 1:50 @ A1

*For the purposes of Planning Consent the following applies to any copy of this drawing made by the Local Authority:
This copy has been made by and with the authority of the person required to make the plan and drawing open to public inspection pursuant to Section 47 of the Copyright, Designs and Patents Act 1988. Unless that Act provides a relevant exception to copyright, the copy must not be copied without the prior permission of the copyright owner. If any copy is made under the authority only the whole drawing including the copyright holder's name and this notice, is to be copied."

Drawn Scale 1:50

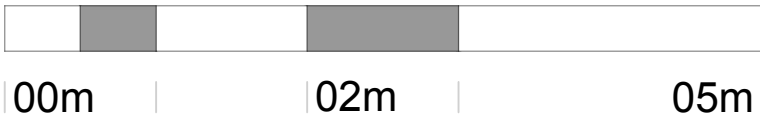

SAFETY HEALTH AND ENVIRONMENTAL INFORMATION
In addition to the hazards / risks normally associated with the types of work detailed on this drawing, note the following significant risks and information.
It is assumed that all works will be carried out by a competent contractor, working where appropriate, to an approved method statement.
CONSTRUCTION
1. Highway retaining wall.
MAINTENANCE
1. Tilt turn windows to second floor and wash and reach system.
DEMOLITION
1. Details required for new structural support forming new openings.
2. Sequence of works to be reviewed.

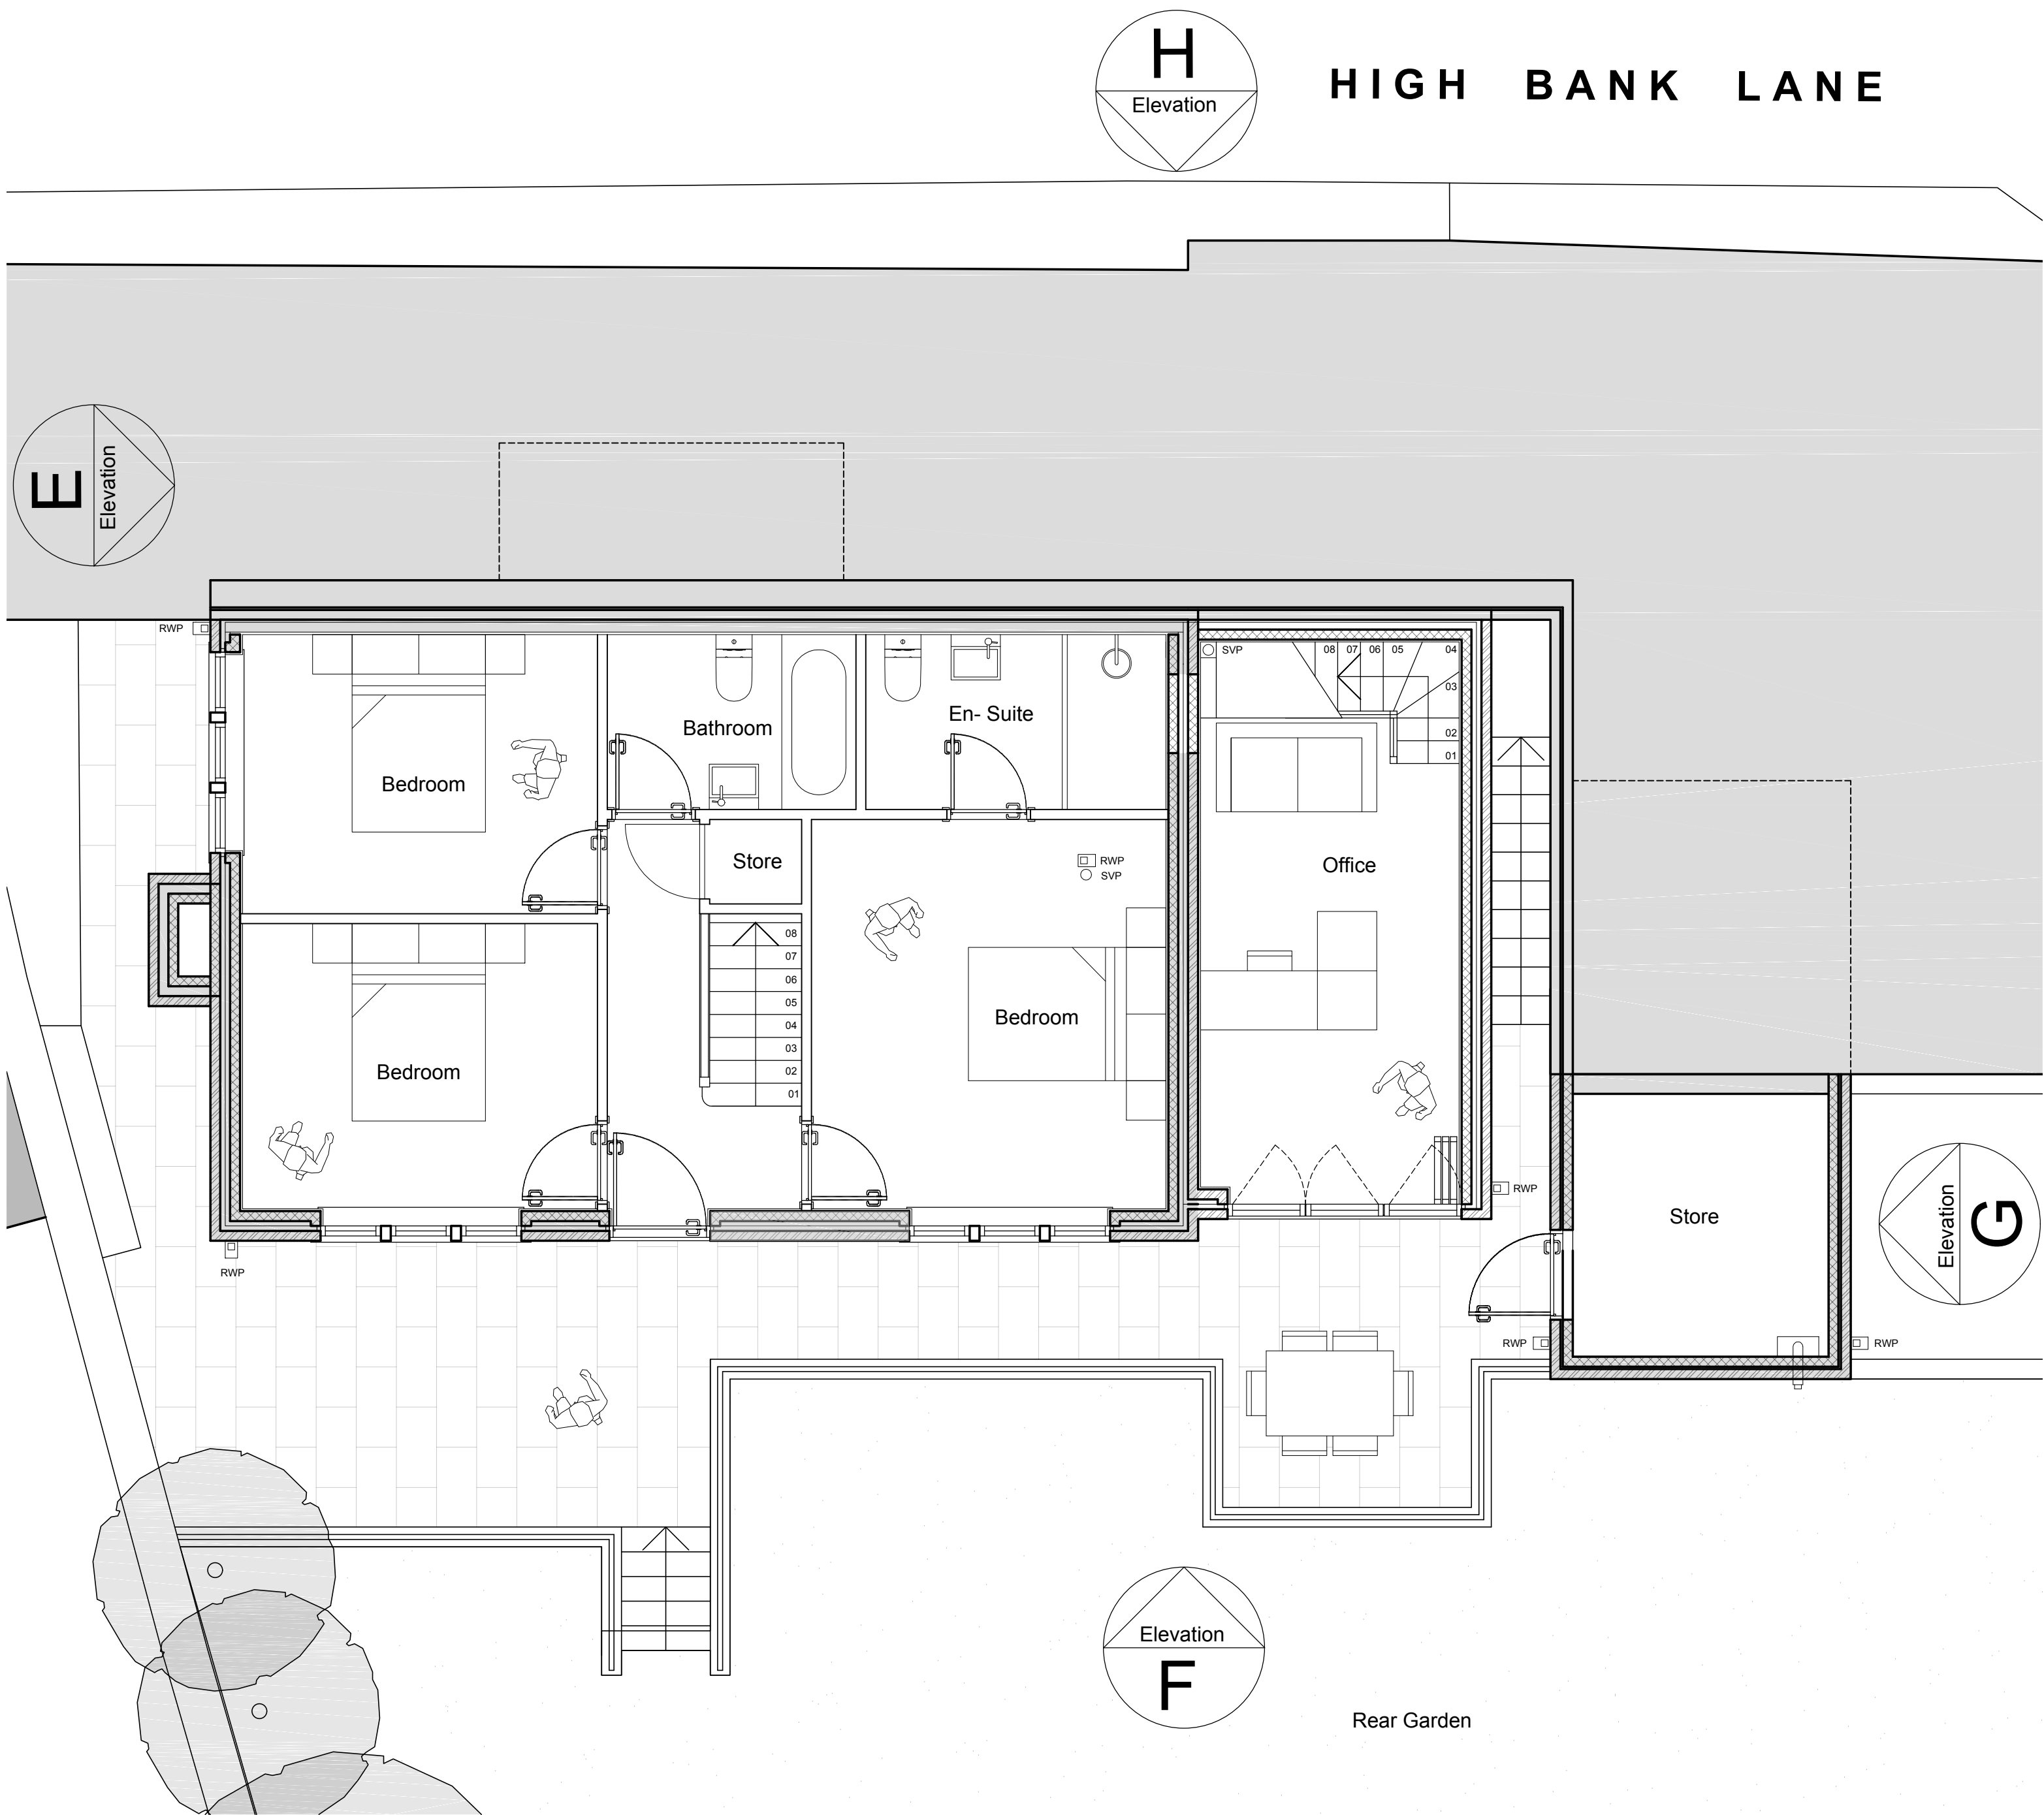

Proposed Lower Ground Floor Plan 1:50 @ A1

Rev A: 05.10.2016 Timber privacy fence and visibility splay shown. Bi-fold doors added, internal wall removed from kitchen and patio area reduced	
Issue Purpose: PLANNING APPLICATION	
AHJ architects The Courtyard 12a Commercial Road Sheilmanthorpe Huddersfield HD8 9AA www.ahjarchitects.co.uk	t 07968944840 e info@ahjarchitects.co.uk
Client Mrs Linda Singleton	Issued From
Project 1586 : Far View House : Domestic Extension	Date September 16
Title Proposed Ground and Lower Ground Floor Plans	Scale 1:50 @ A1
Drawn BH Auth BH	Revision
Drawing Number	1586 - D - 20 - 004 - A
Do not scale from this drawing. Work to be scaled dimensions, and any discrepancy to be reported to the Architect.	Refer to larger scale drawings where available.