





Proposed front elevation
Scale 1:50

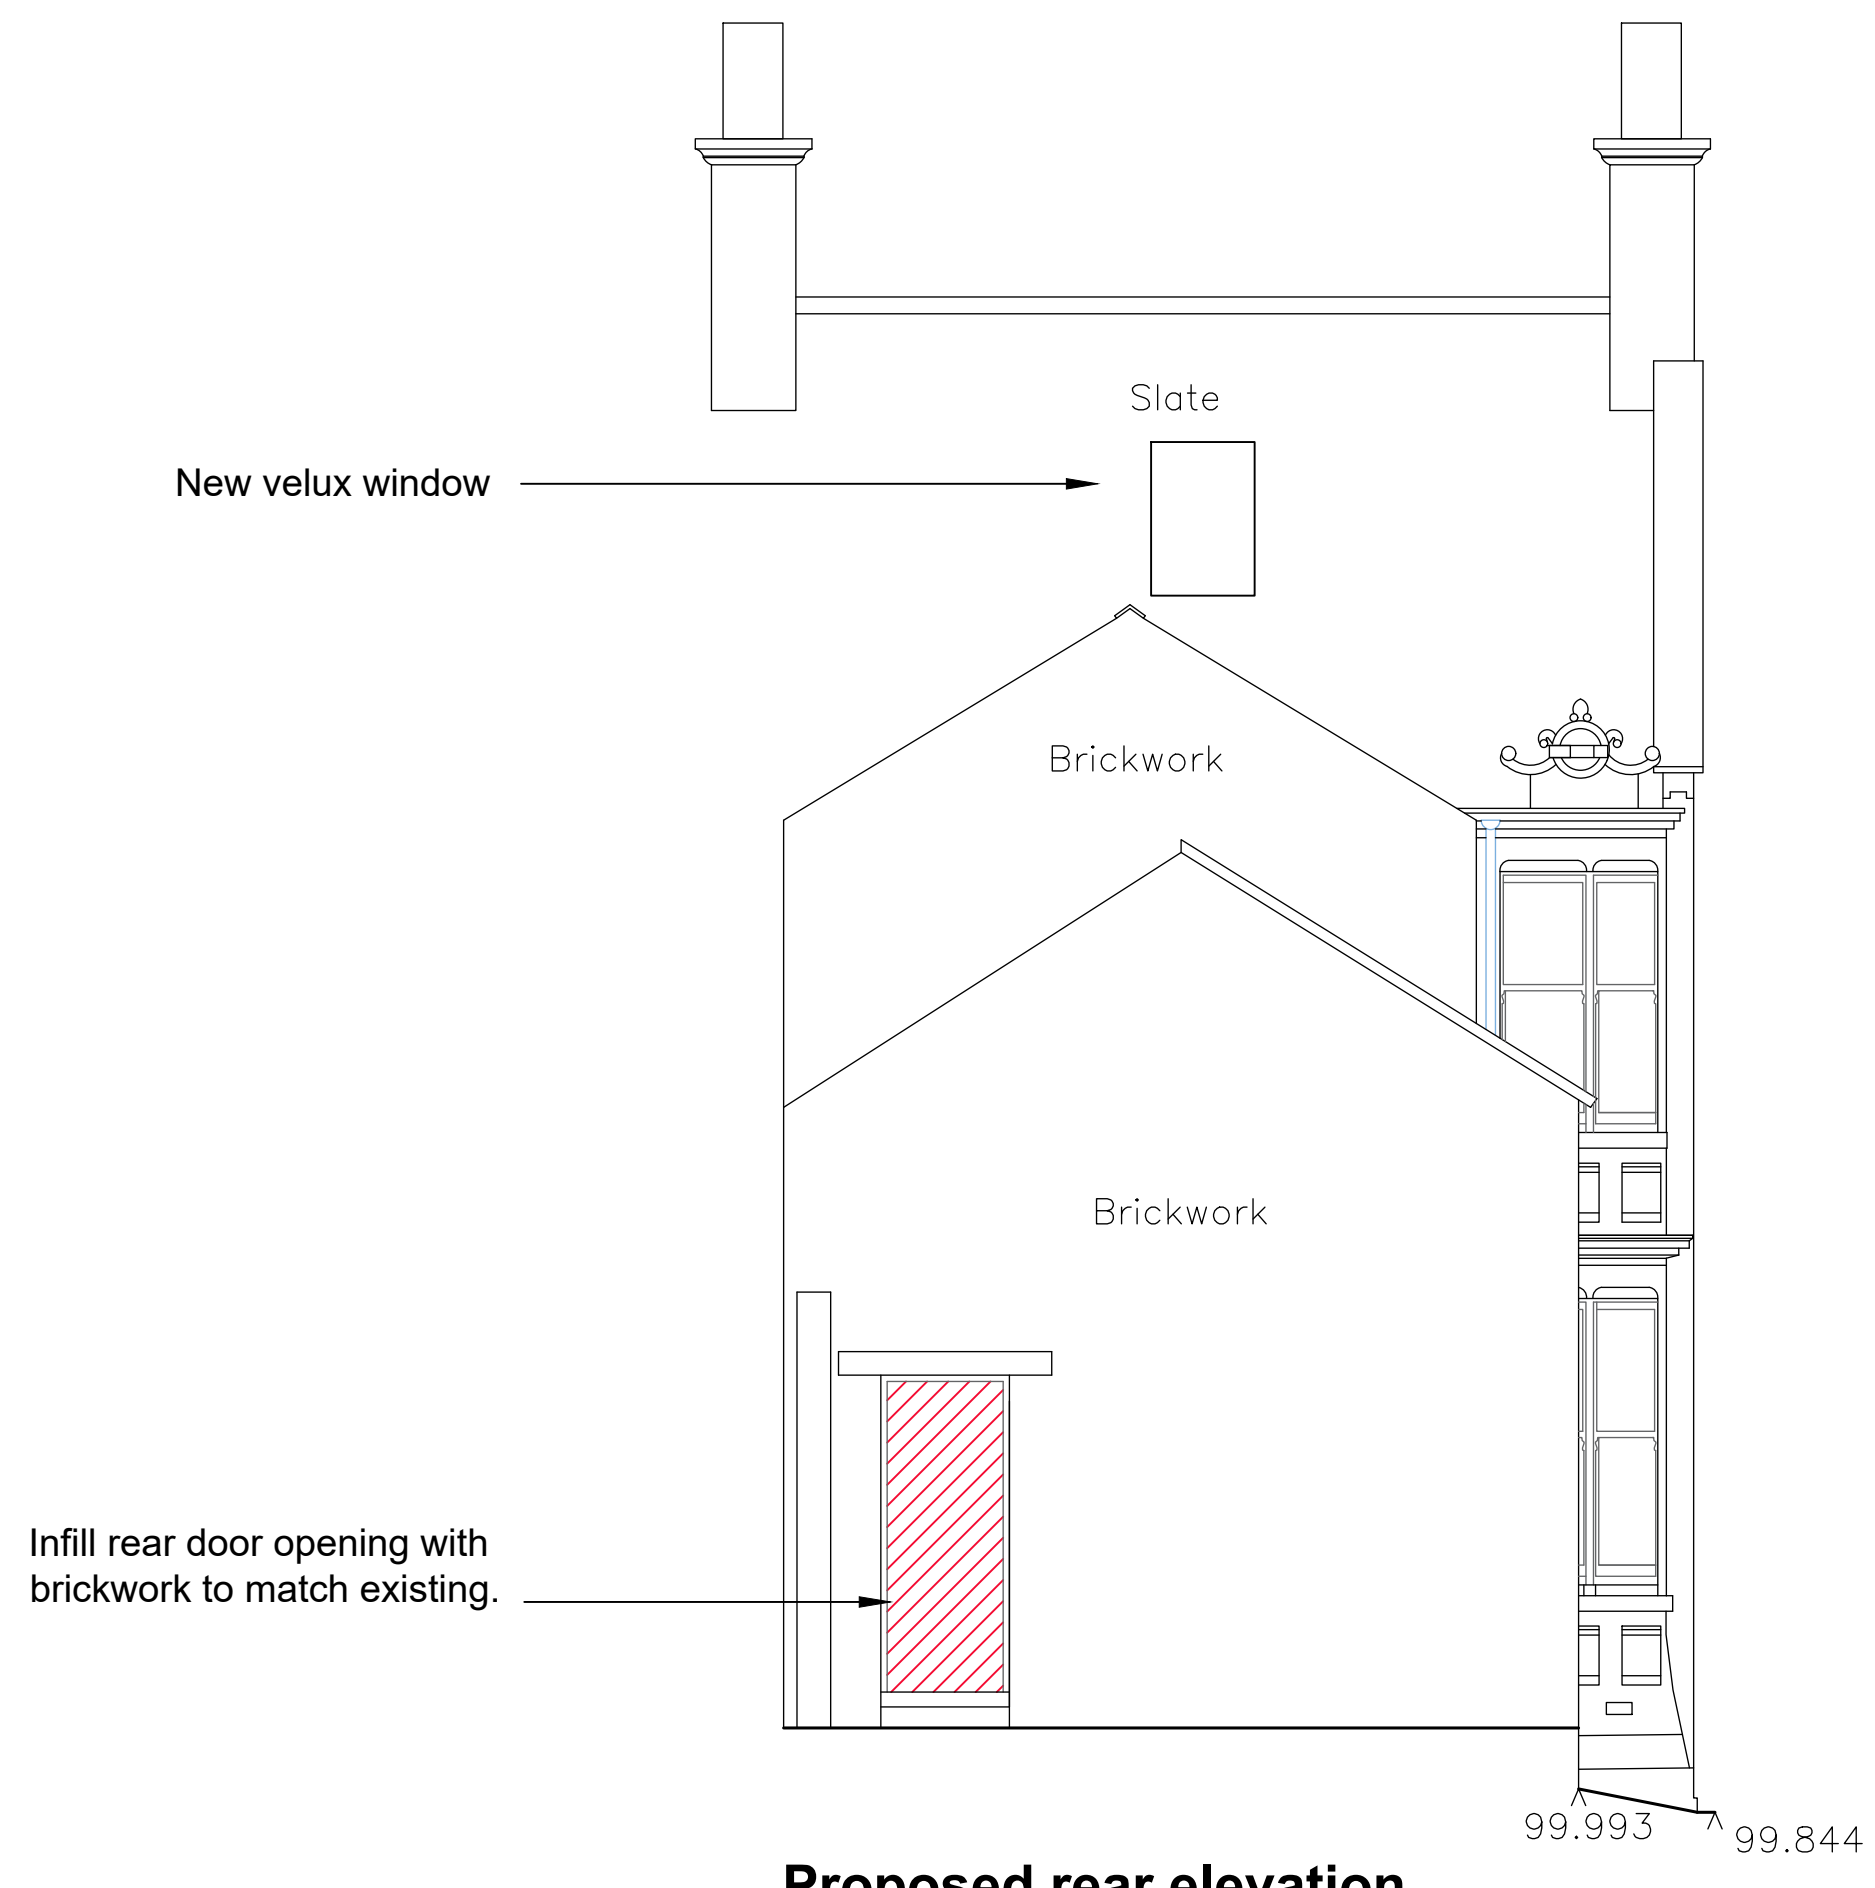

Proposed rear elevation
Scale 1:50



Proposed side elevation
Scale 1:50

 

LEGEND: DO NOT SCALE

Note:
All existing single glazed windows to be replaced with new PVCu double glazed units.

Revision: Date: Description: Drw: Chk:



Project: 139 Doncaster Road
Barnsley
S70 1UF

Drawing Title: Proposed elevations

Client:

Drawn: SC	Checked:	Date: 07.10.20	Scale: 1:50	Paper Size: A1
Job No.: N/A	Dwg No.: 4	Stage: Planning	Revision:	