
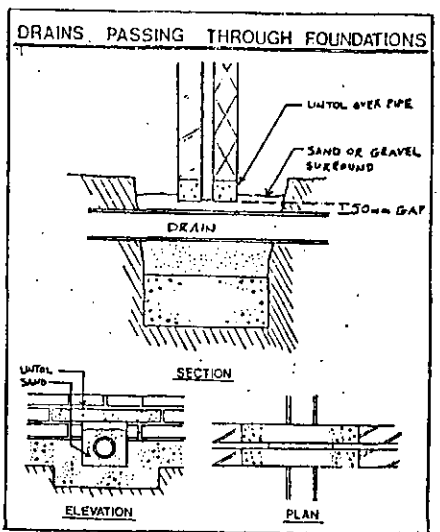


PLANS DRAWN BY
MARK BERRY
ARCHITECTURAL SERVICES
TEL: 01977 643922

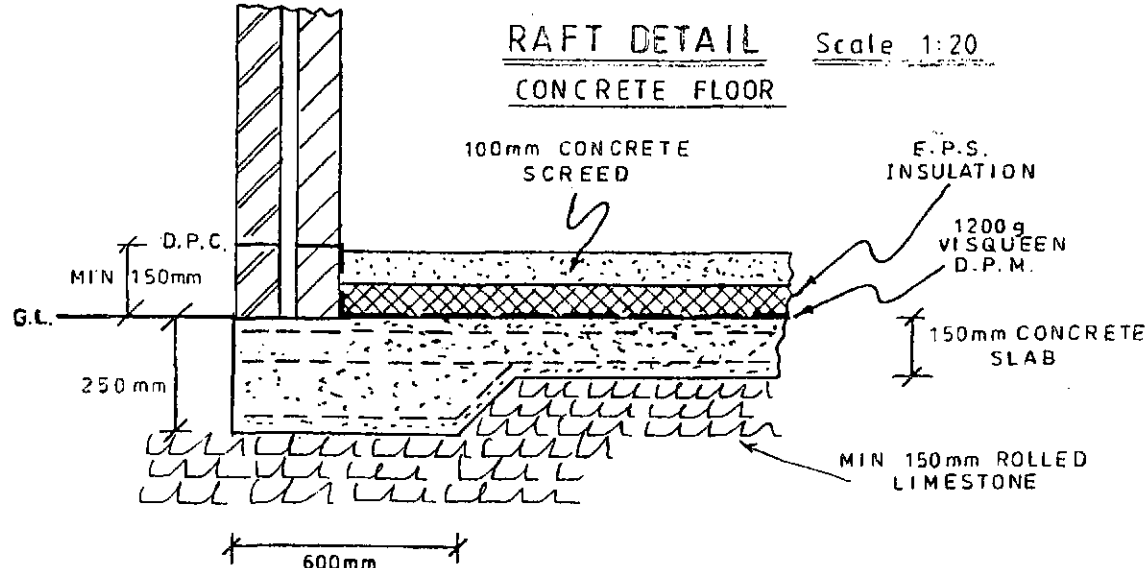


PROPOSED DOUBLE STOREY SIDE/REAR EXTENSION
at No 15 BRAMHAM CROFT, WOMBWELL
for Mr. D. WRIGHT.


SCALE:- PLANS & SECTIONS = 1:50 ELEVATIONS = 1:100

EXISTING






RESUBMISSION APPLICATION No 2020/0373

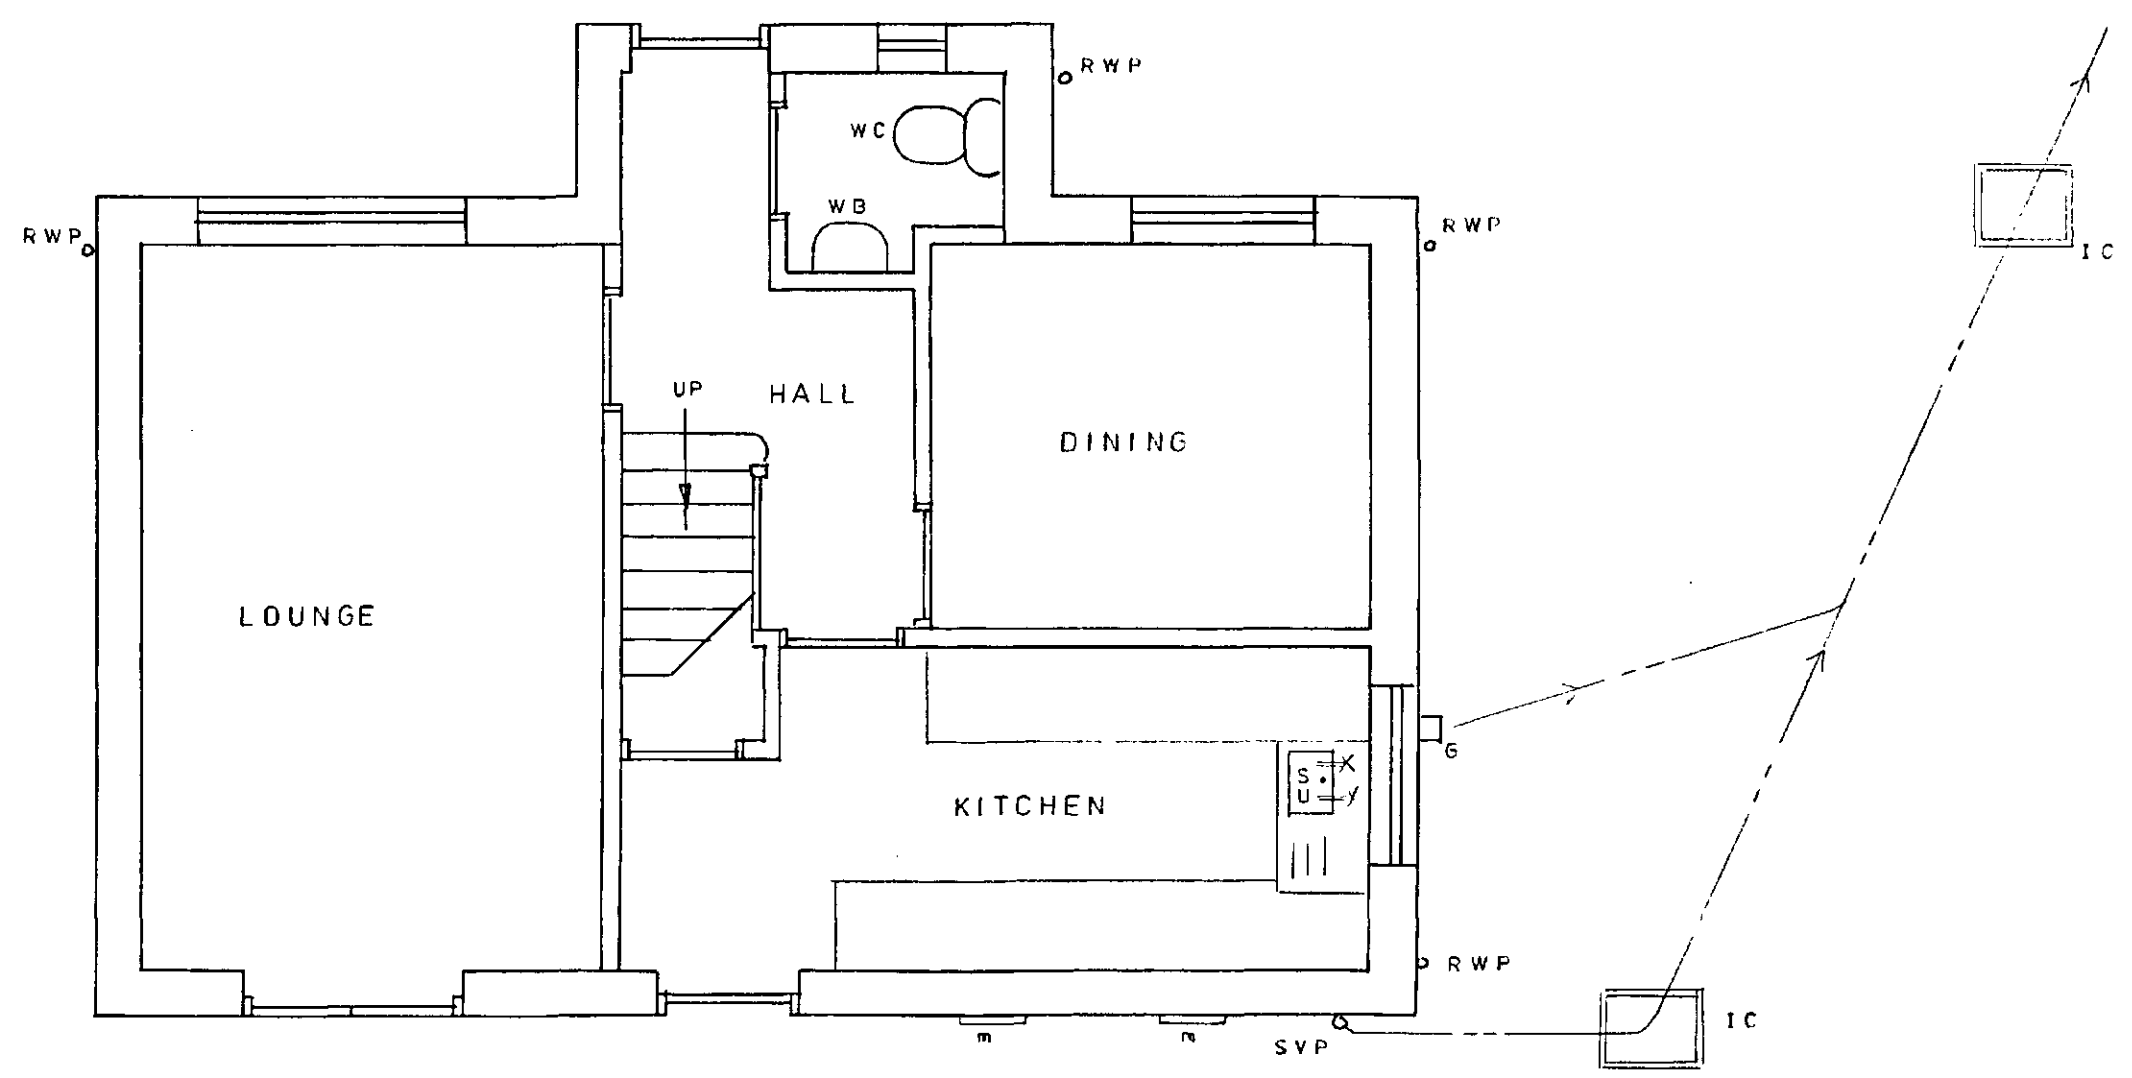

EXISTING GROUND FLOOR PLAN

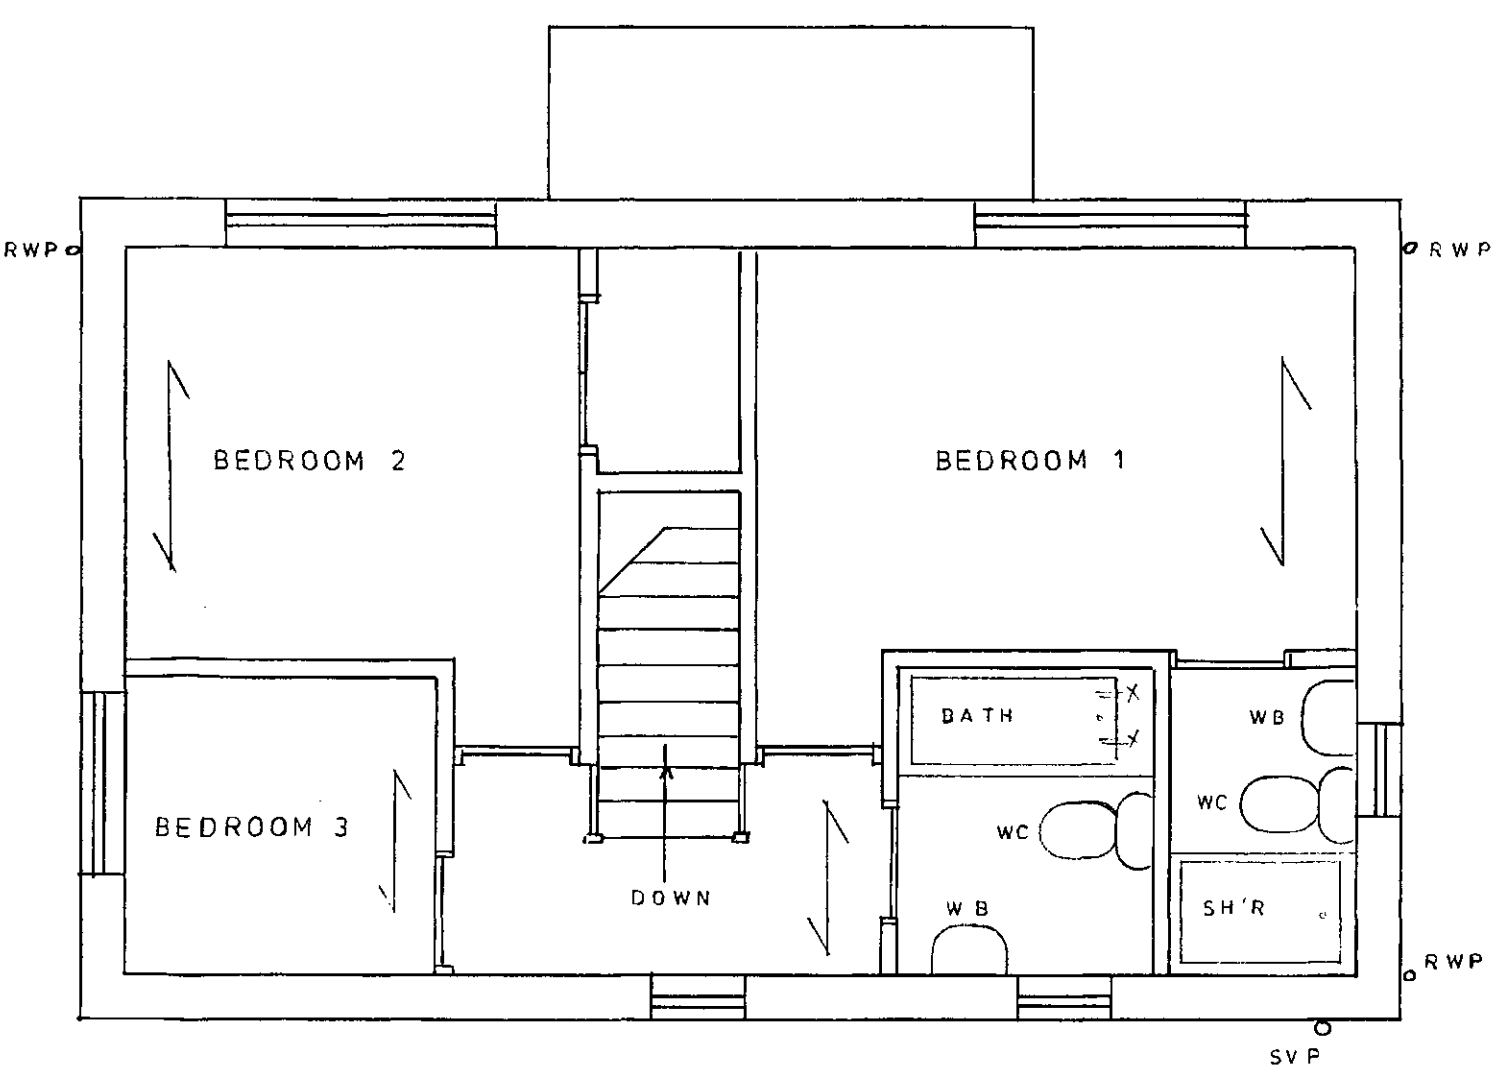

EXISTING FIRST FLOOR PLAN

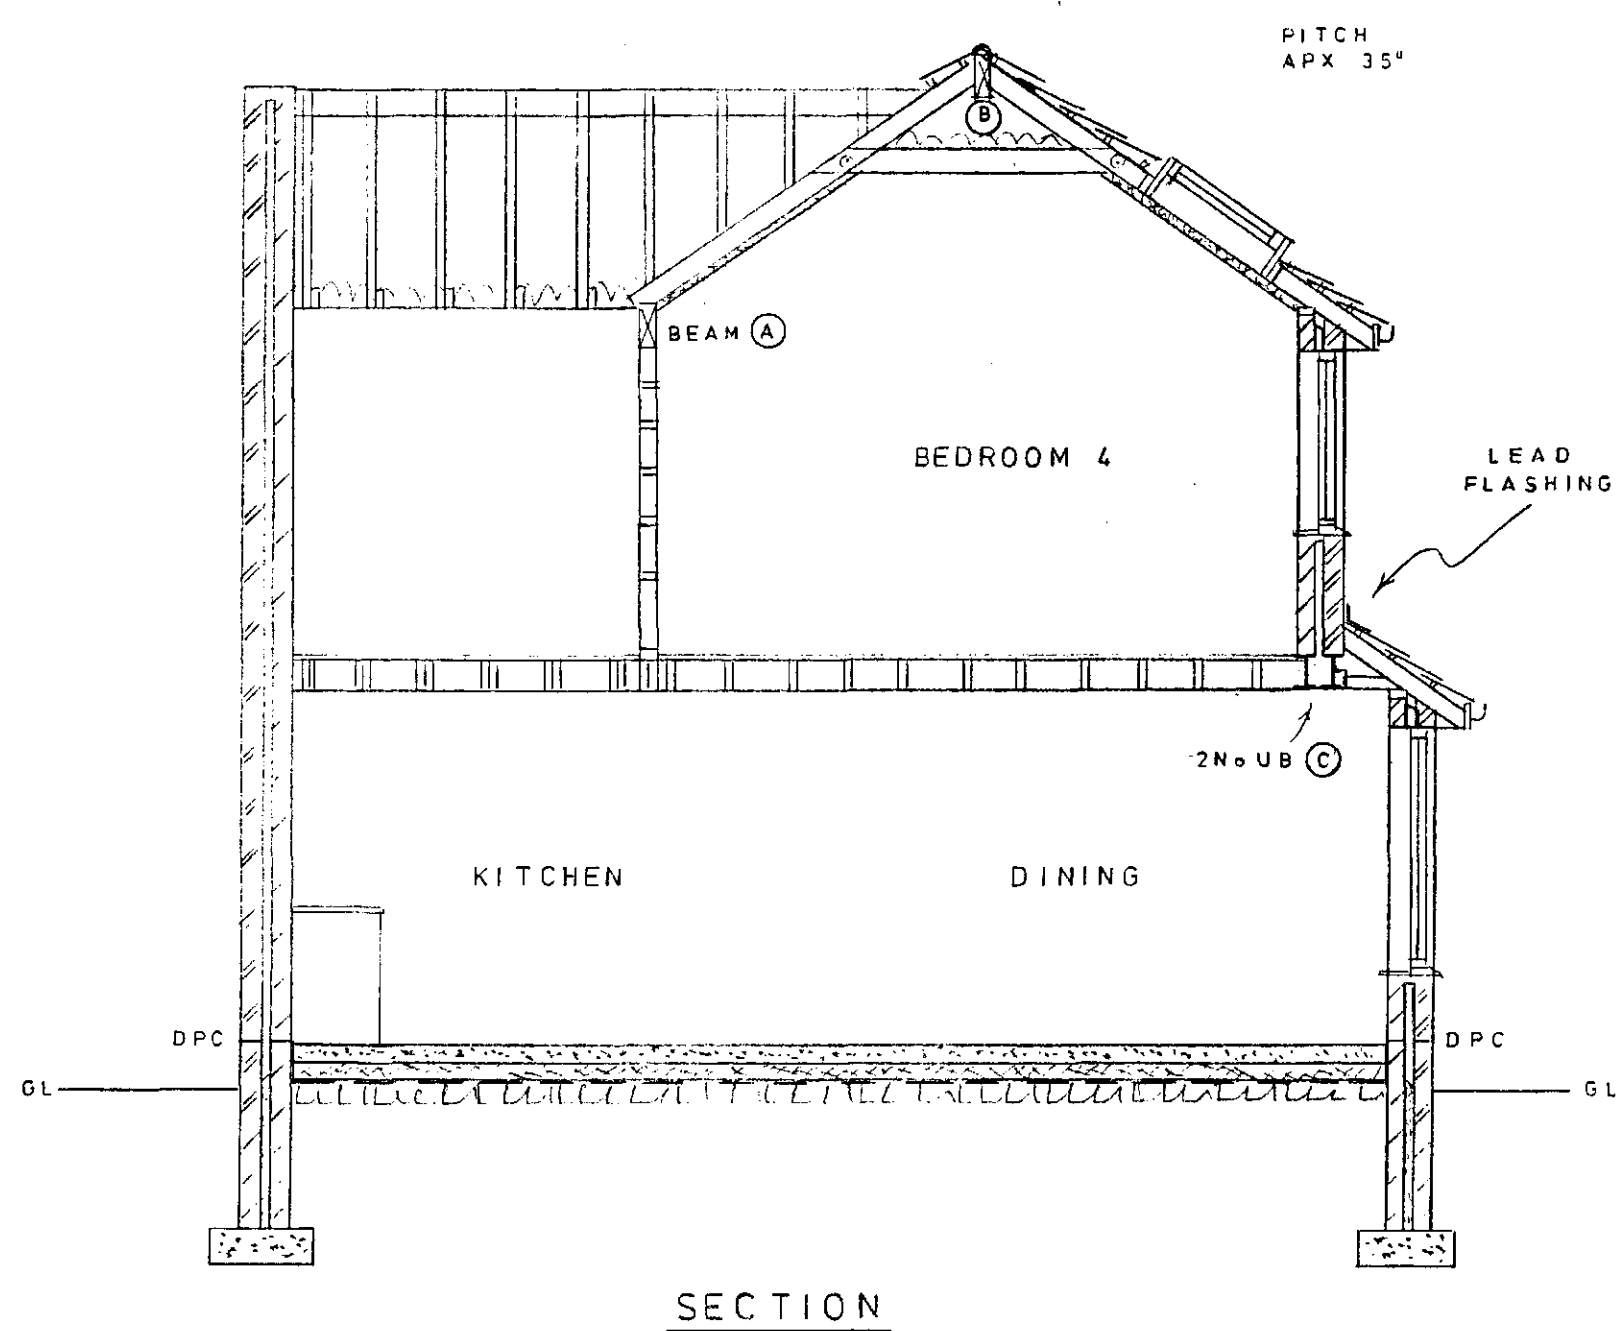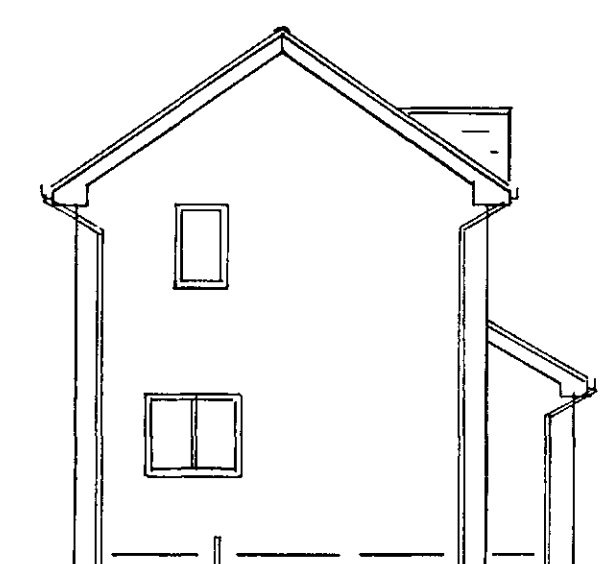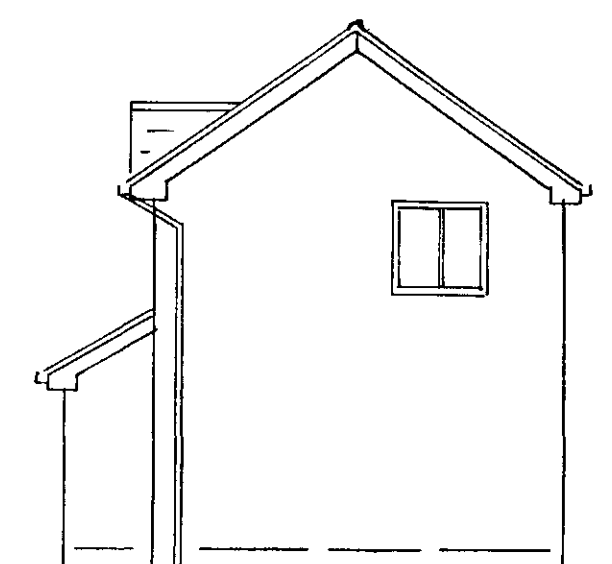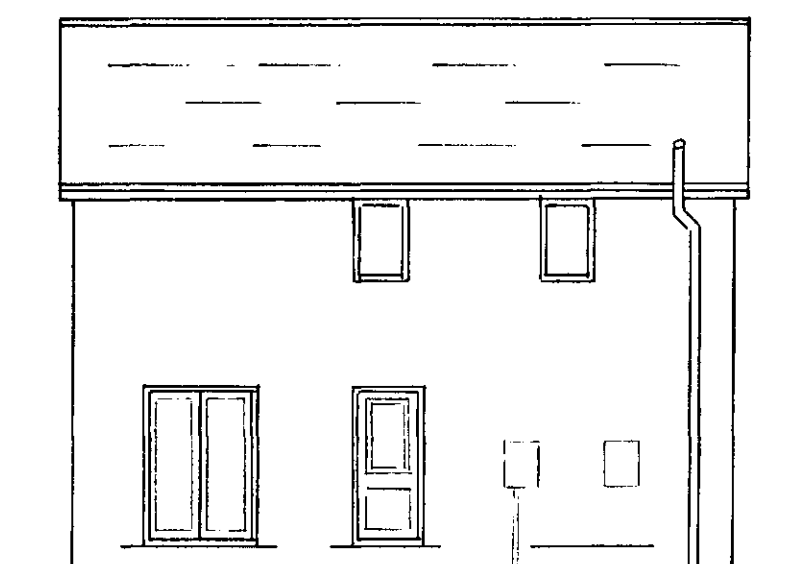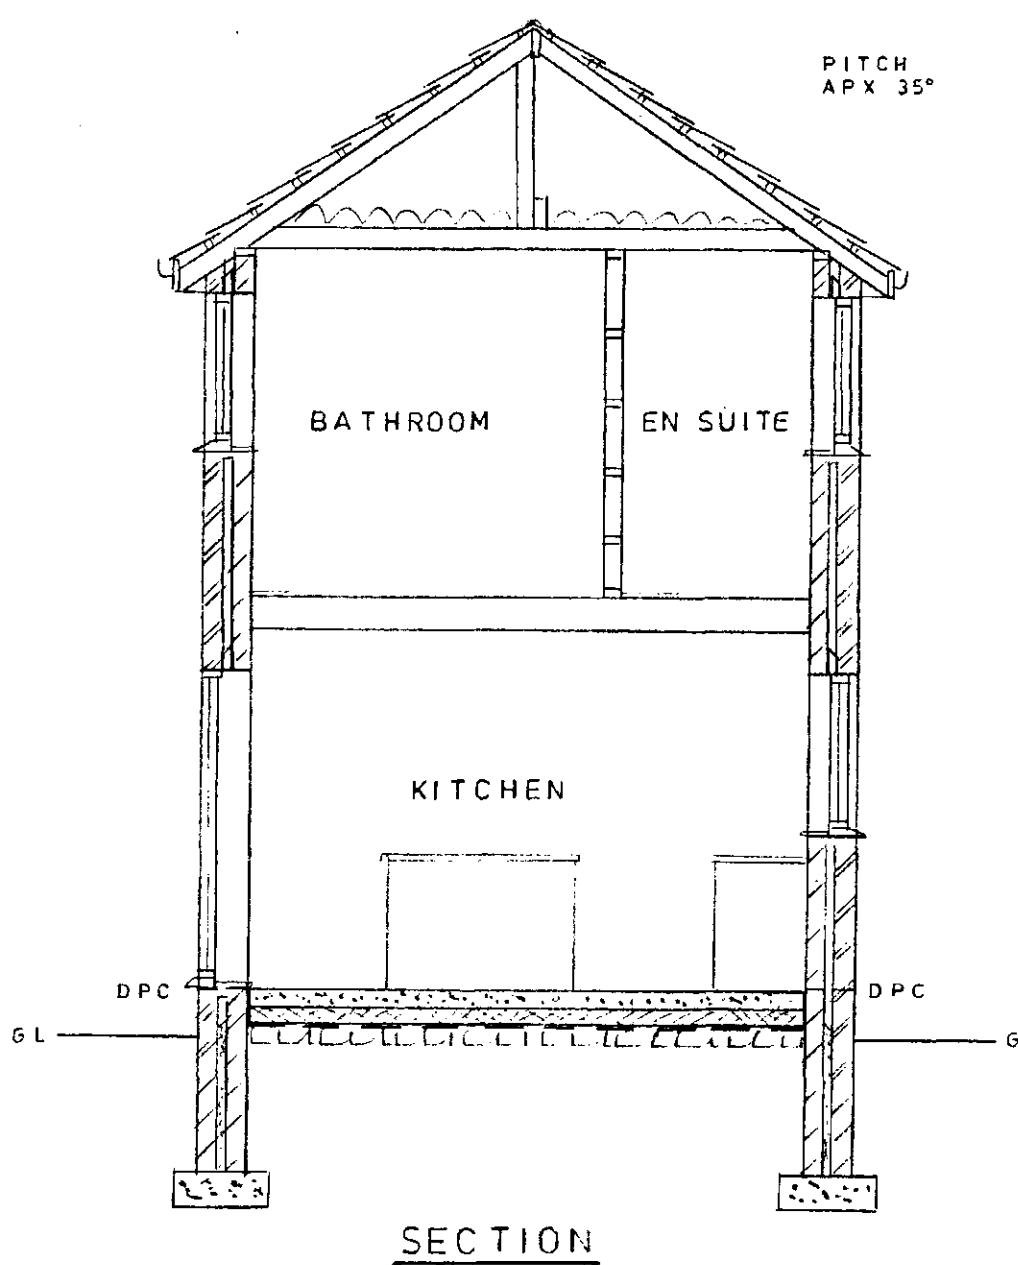

PROPOSED DOUBLE STOREY SIDE / REAR EXTENSION
at No 15 BRAMHAM CROFT, WOMBWELL
for Mr. D. WRIGHT.
SCALE:- PLANS & SECTIONS = 1 : 50 ELEVATIONS = 1 : 100

This architectural floor plan shows a house with the following rooms and features:

- LOUNGE: Located on the left side of the plan.**
- HALL:** Centrally located, containing a staircase labeled "UP" and a door labeled "S".
- WC:** Located at the top left, adjacent to the hall.
- WB:** Located at the top left, below the WC.
- REPOS'N RWP:** Located at the top center, above the dining area.
- DINING:** A large room on the right side, featuring a window labeled "2 No UB (C)".
- UTILITY:** Located below the hall, containing a "NEW WINDOW" and a door labeled "m".
- KITCHEN:** Located at the bottom right, containing a sink labeled "SVP" and a door labeled "RWP".
- Structural Annotations:**
 - "RWP" (Reinforced Wall Pier) is marked at the top left, top center, and bottom right.
 - "SVP" (Structural Vertical Pier) is marked at the bottom center and bottom right.
 - "NEW IC" (New Internal Column) is indicated by dashed lines and circles on the right side of the plan.
 - "2 No UB (C)" indicates two new upper beams in the dining area.
 - "2 No UB" indicates two new upper beams along the central vertical wall.

This architectural drawing shows a side elevation of a building. On the left, a gabled roof section is shown with horizontal siding. Below the roofline, there are two small, square windows. To the right of these is a larger, rectangular window with a decorative frame. Further right, a chimney is depicted with a small, square window at its base. The main body of the building has horizontal siding. On the far right, a large, gabled section of the roof is shown, also with horizontal siding. A small, square window is visible on the wall below this gable. The drawing is a line sketch with some shading to indicate depth and texture.

A technical line drawing of a house facade. The house has horizontal siding. On the left, a chimney is shown with a vertical pipe labeled 'Q' and a horizontal pipe labeled 'P'. There are two windows: a small one above the chimney and a larger one below it. To the right of the lower window is a large double door with a diagonal brace pattern. The roof is gabled, and a downspout is visible on the right side.

A line drawing of a house. On the left is a large rectangular chimney. To its right is a smaller rectangular chimney stack. Further right is a chimney breast with two square windows. To the right of the chimney breast is a gabled roof with horizontal lines. Below the chimney breast is a large rectangular area, possibly a porch or a large window.

SHEET 2 of 2