





front elevation




rear elevation

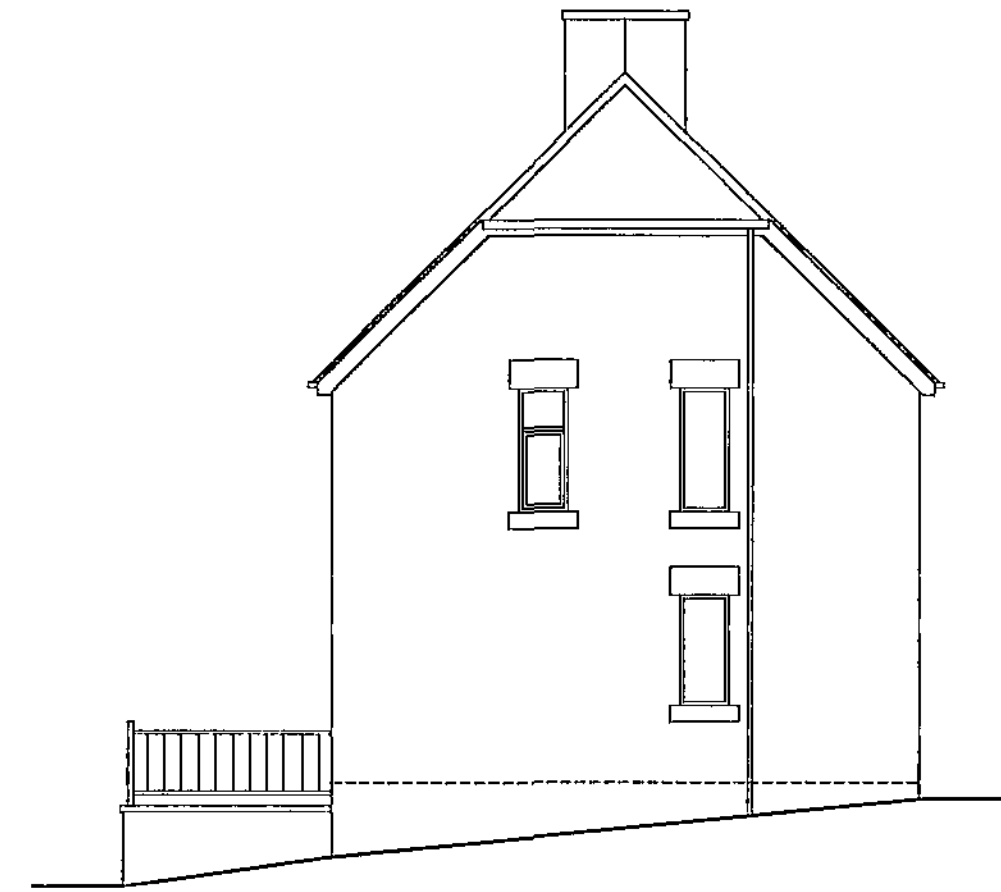


side elevation 1

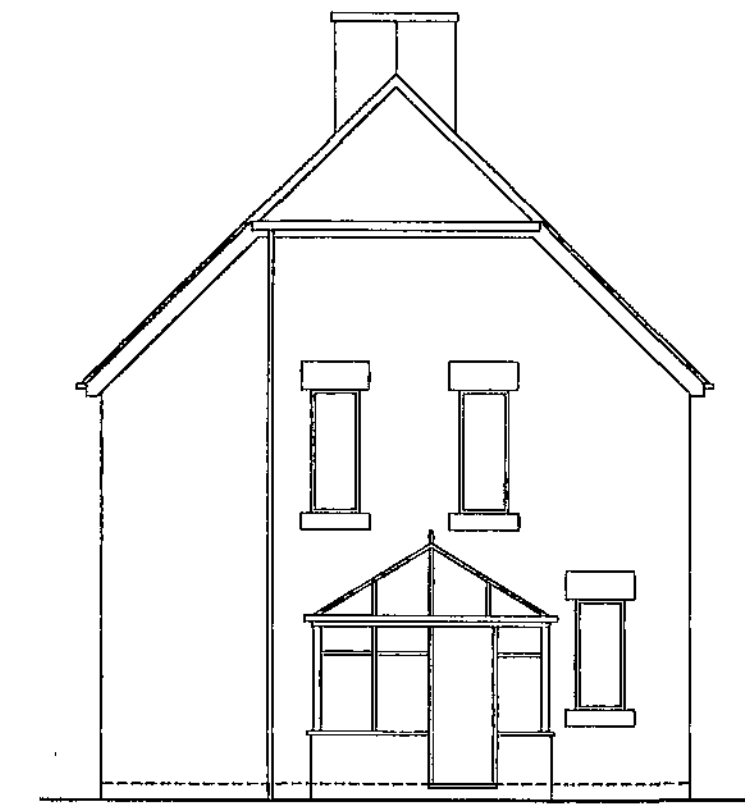



side elevation 2

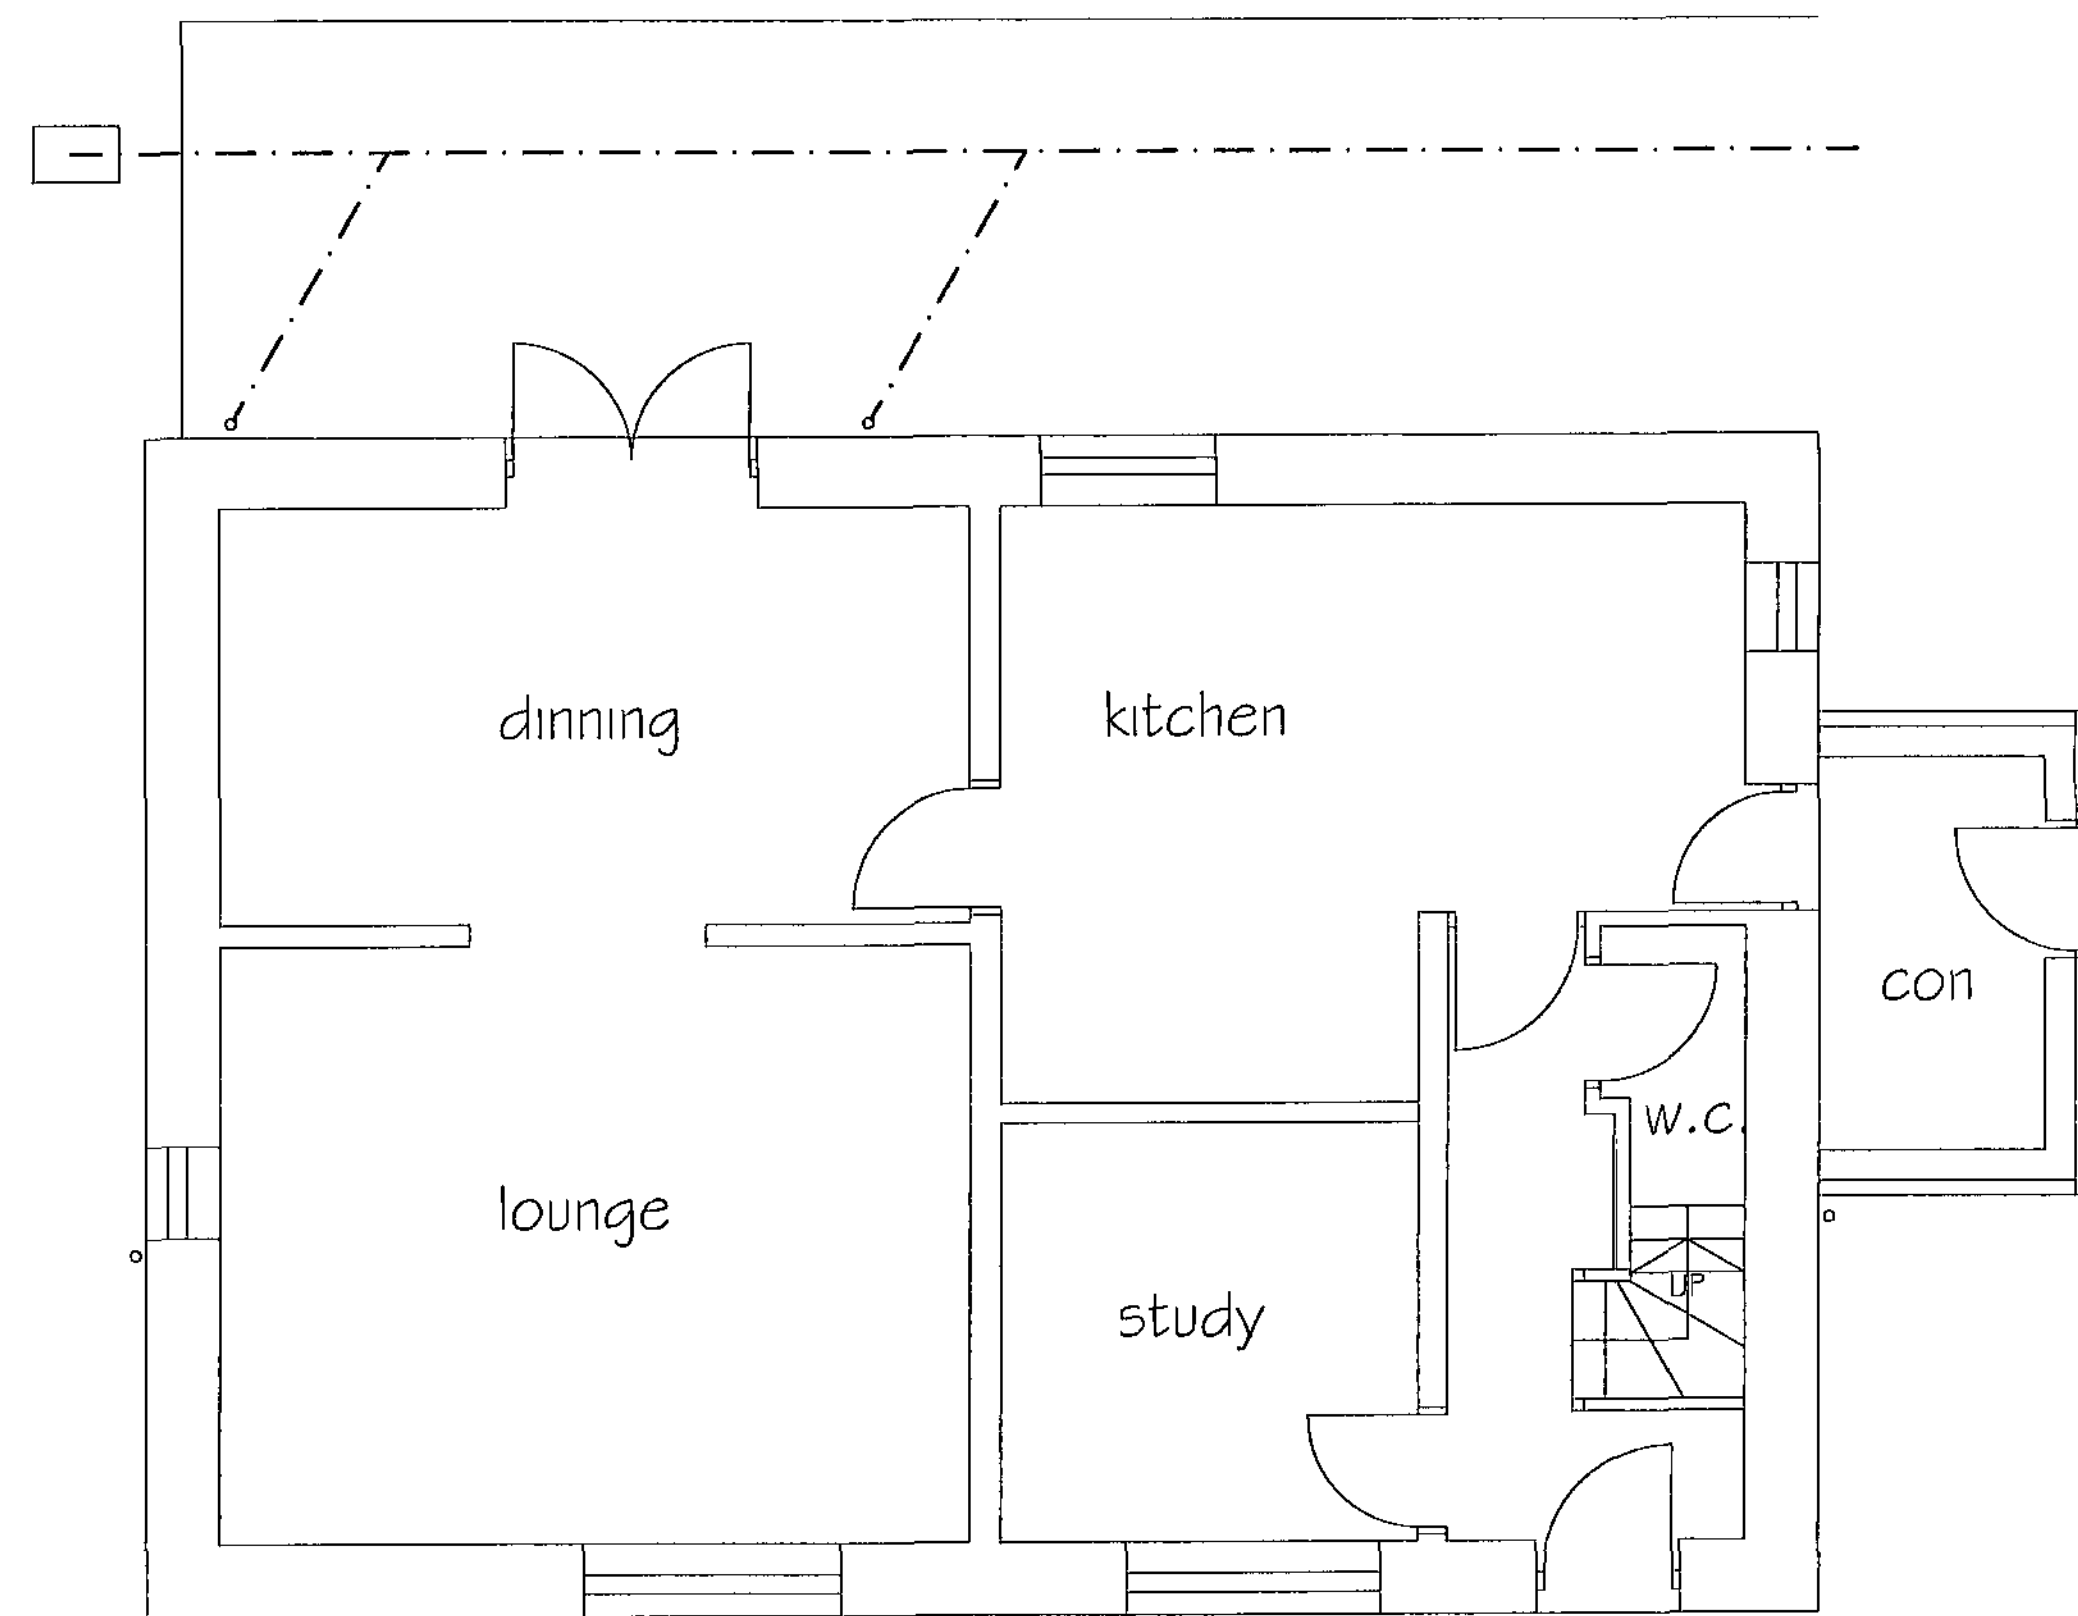

ground floor plan

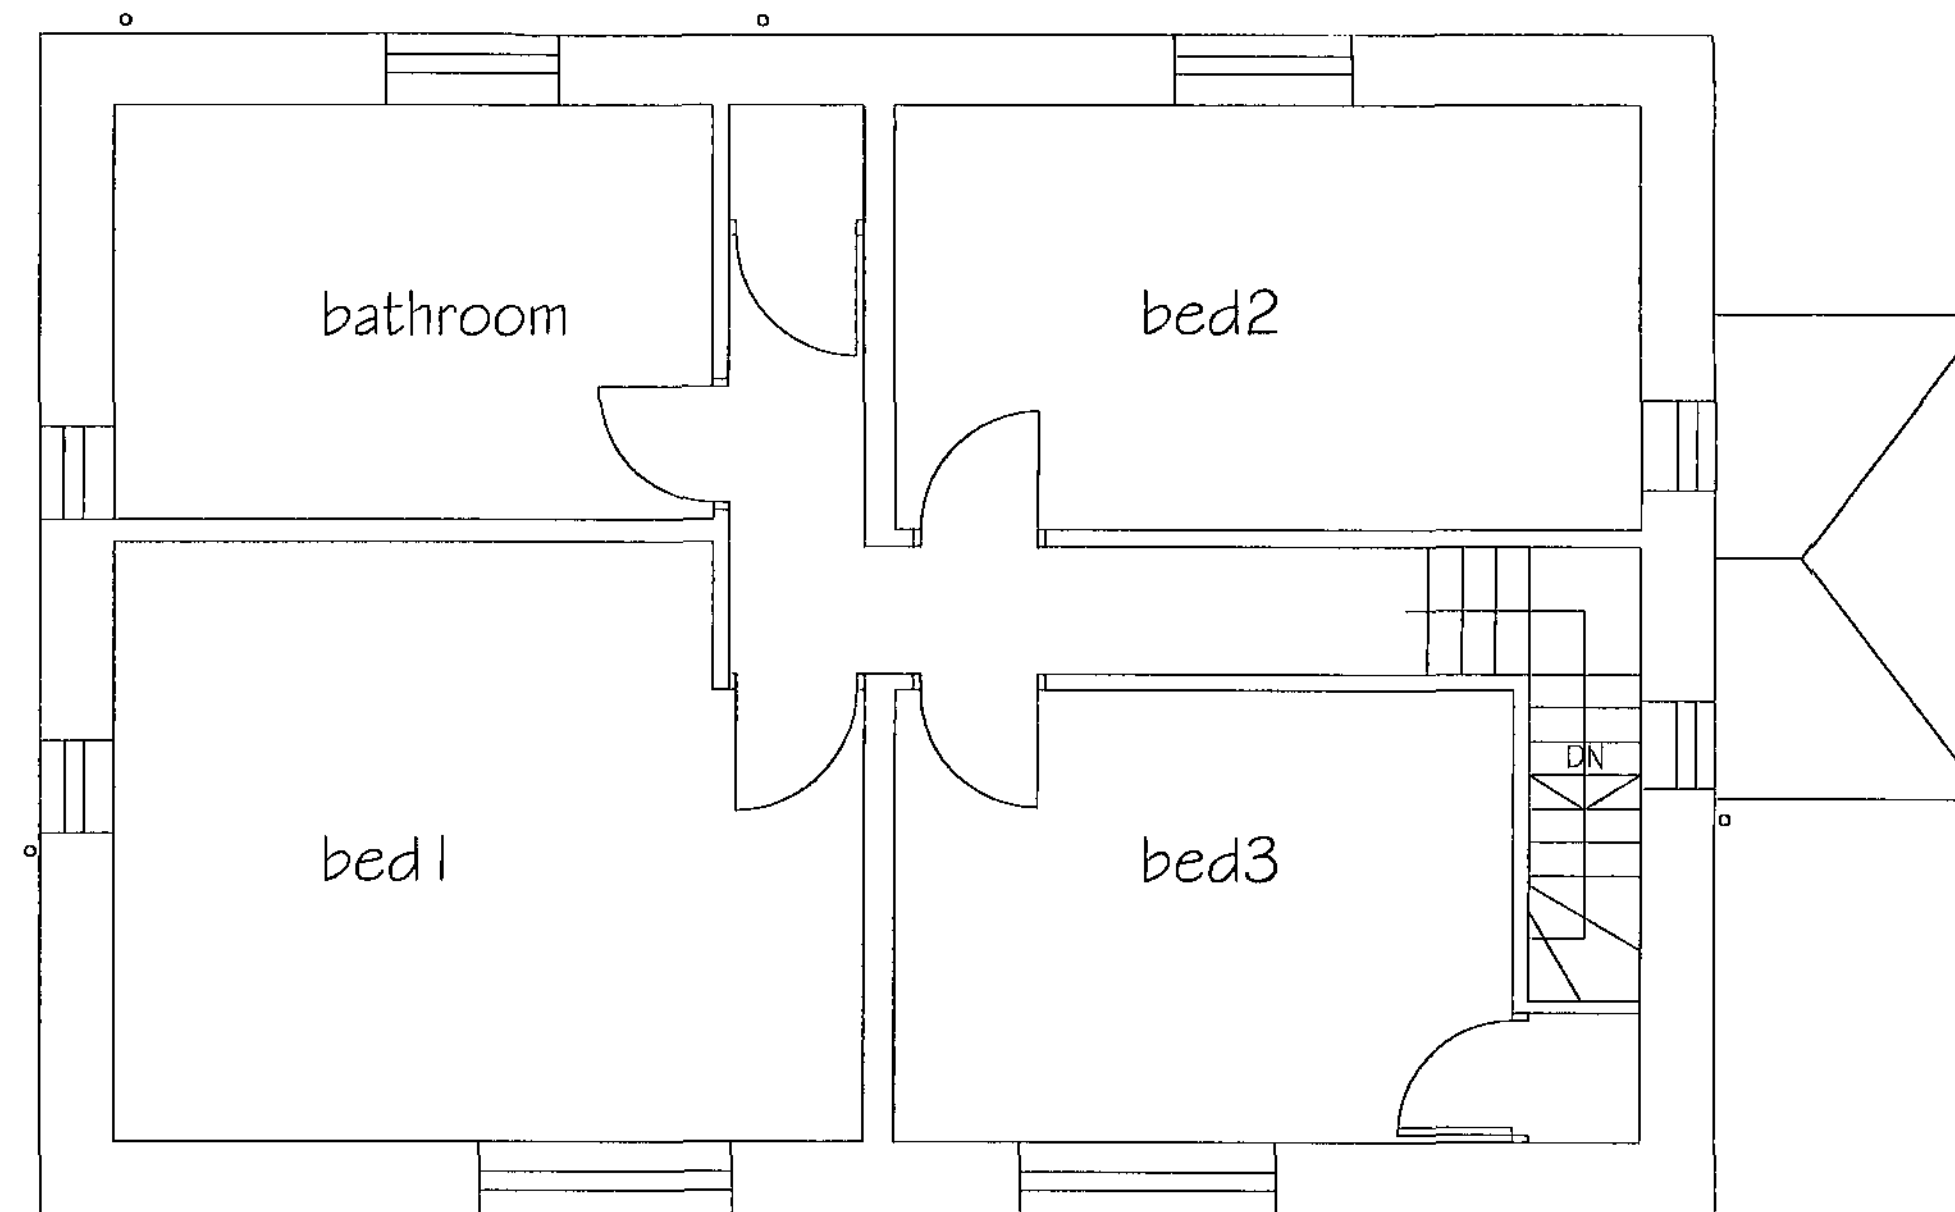

first floor plan

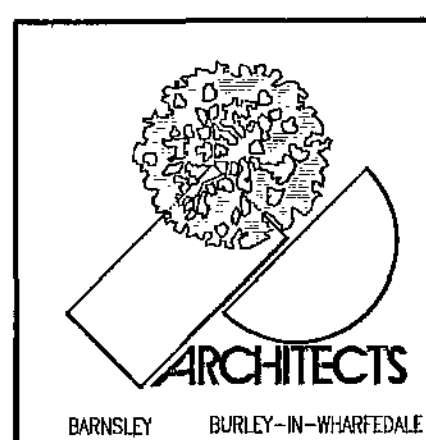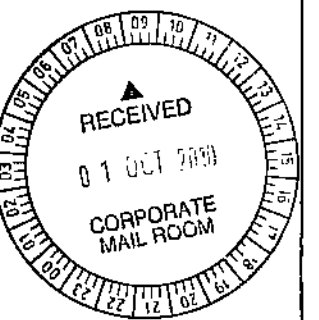

1. THIS DRAWING AND THE COPYRIGHTS AND PATENTS THEREIN ARE THE PROPERTY OF NUTTALL YARWOOD & PARTNERS LIMITED REGISTERED IN ENGLAND AND WALES No. 4531338 AND MAY BE USED OR REPRODUCED ONLY UNDER CONTRACT.
2. CONTRACTORS AND SUB-CONTRACTORS MUST CHECK AND AGREE ALL DIMENSIONS BEFORE PREPARING SHOP DRAWINGS OR COMMENCING WORK ON SITE.
3. CONTRACTORS ARE RESPONSIBLE FOR INFORMING THE ARCHITECT OF ANY DISCREPANCY DISCOVERED ON THIS DRAWING OR BETWEEN THIS DRAWING AND ANY OTHER RELATED DOCUMENT ISSUED UNDER THE STANDARD FORM OF CONTRACT IN RESPECT OF THE WORK.
4. WRITTEN DIMENSIONS ONLY ARE TO BE USED FROM THIS DRAWING. IF IN ANY DOUBT ASK FOR CLARIFICATION.

Notes.

NOTE: BUILDING PLOTTED FROM DRAWINGS PROVIDED BY CLIENT, BUILDINGS HAVE NOT BEEN SURVEYED BY NYP ARCHITECTS, ALL DIMENSIONS TO BE CHECKED ON SITE.










Revisions.

Date	Suffix	Description	Date	Suffix	Description

NUTTALL YARWOOD & PARTNERS LIMITED
CHARTERED ARCHITECTS

■ The Grove, High Street, Dodworth, Barnsley, S75 3RD. Tel: 01226 206771. Fax: 01226 200989. E-mail: nyp.barnsley@btconnect.com
□ 120 Main Street, Burley-in-Wharfedale, LS29 7JX. Tel: 01943 864441. Fax: 01943 862300. E-mail: nyp.bradford@btconnect.com

Project.	PROPOSED EXTENSIONS 126 GINN LANE BARNLEY	Client.	MR S LAYBOURN
Drawing Title.	DRAWING AS EXISTING	Date.	AUGUST 2010
Ref.	41/17	Dwg. No.	01
		Scale.	1:50/1:100
		Rev.	

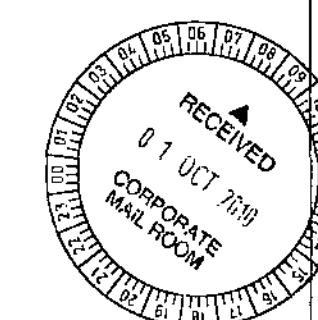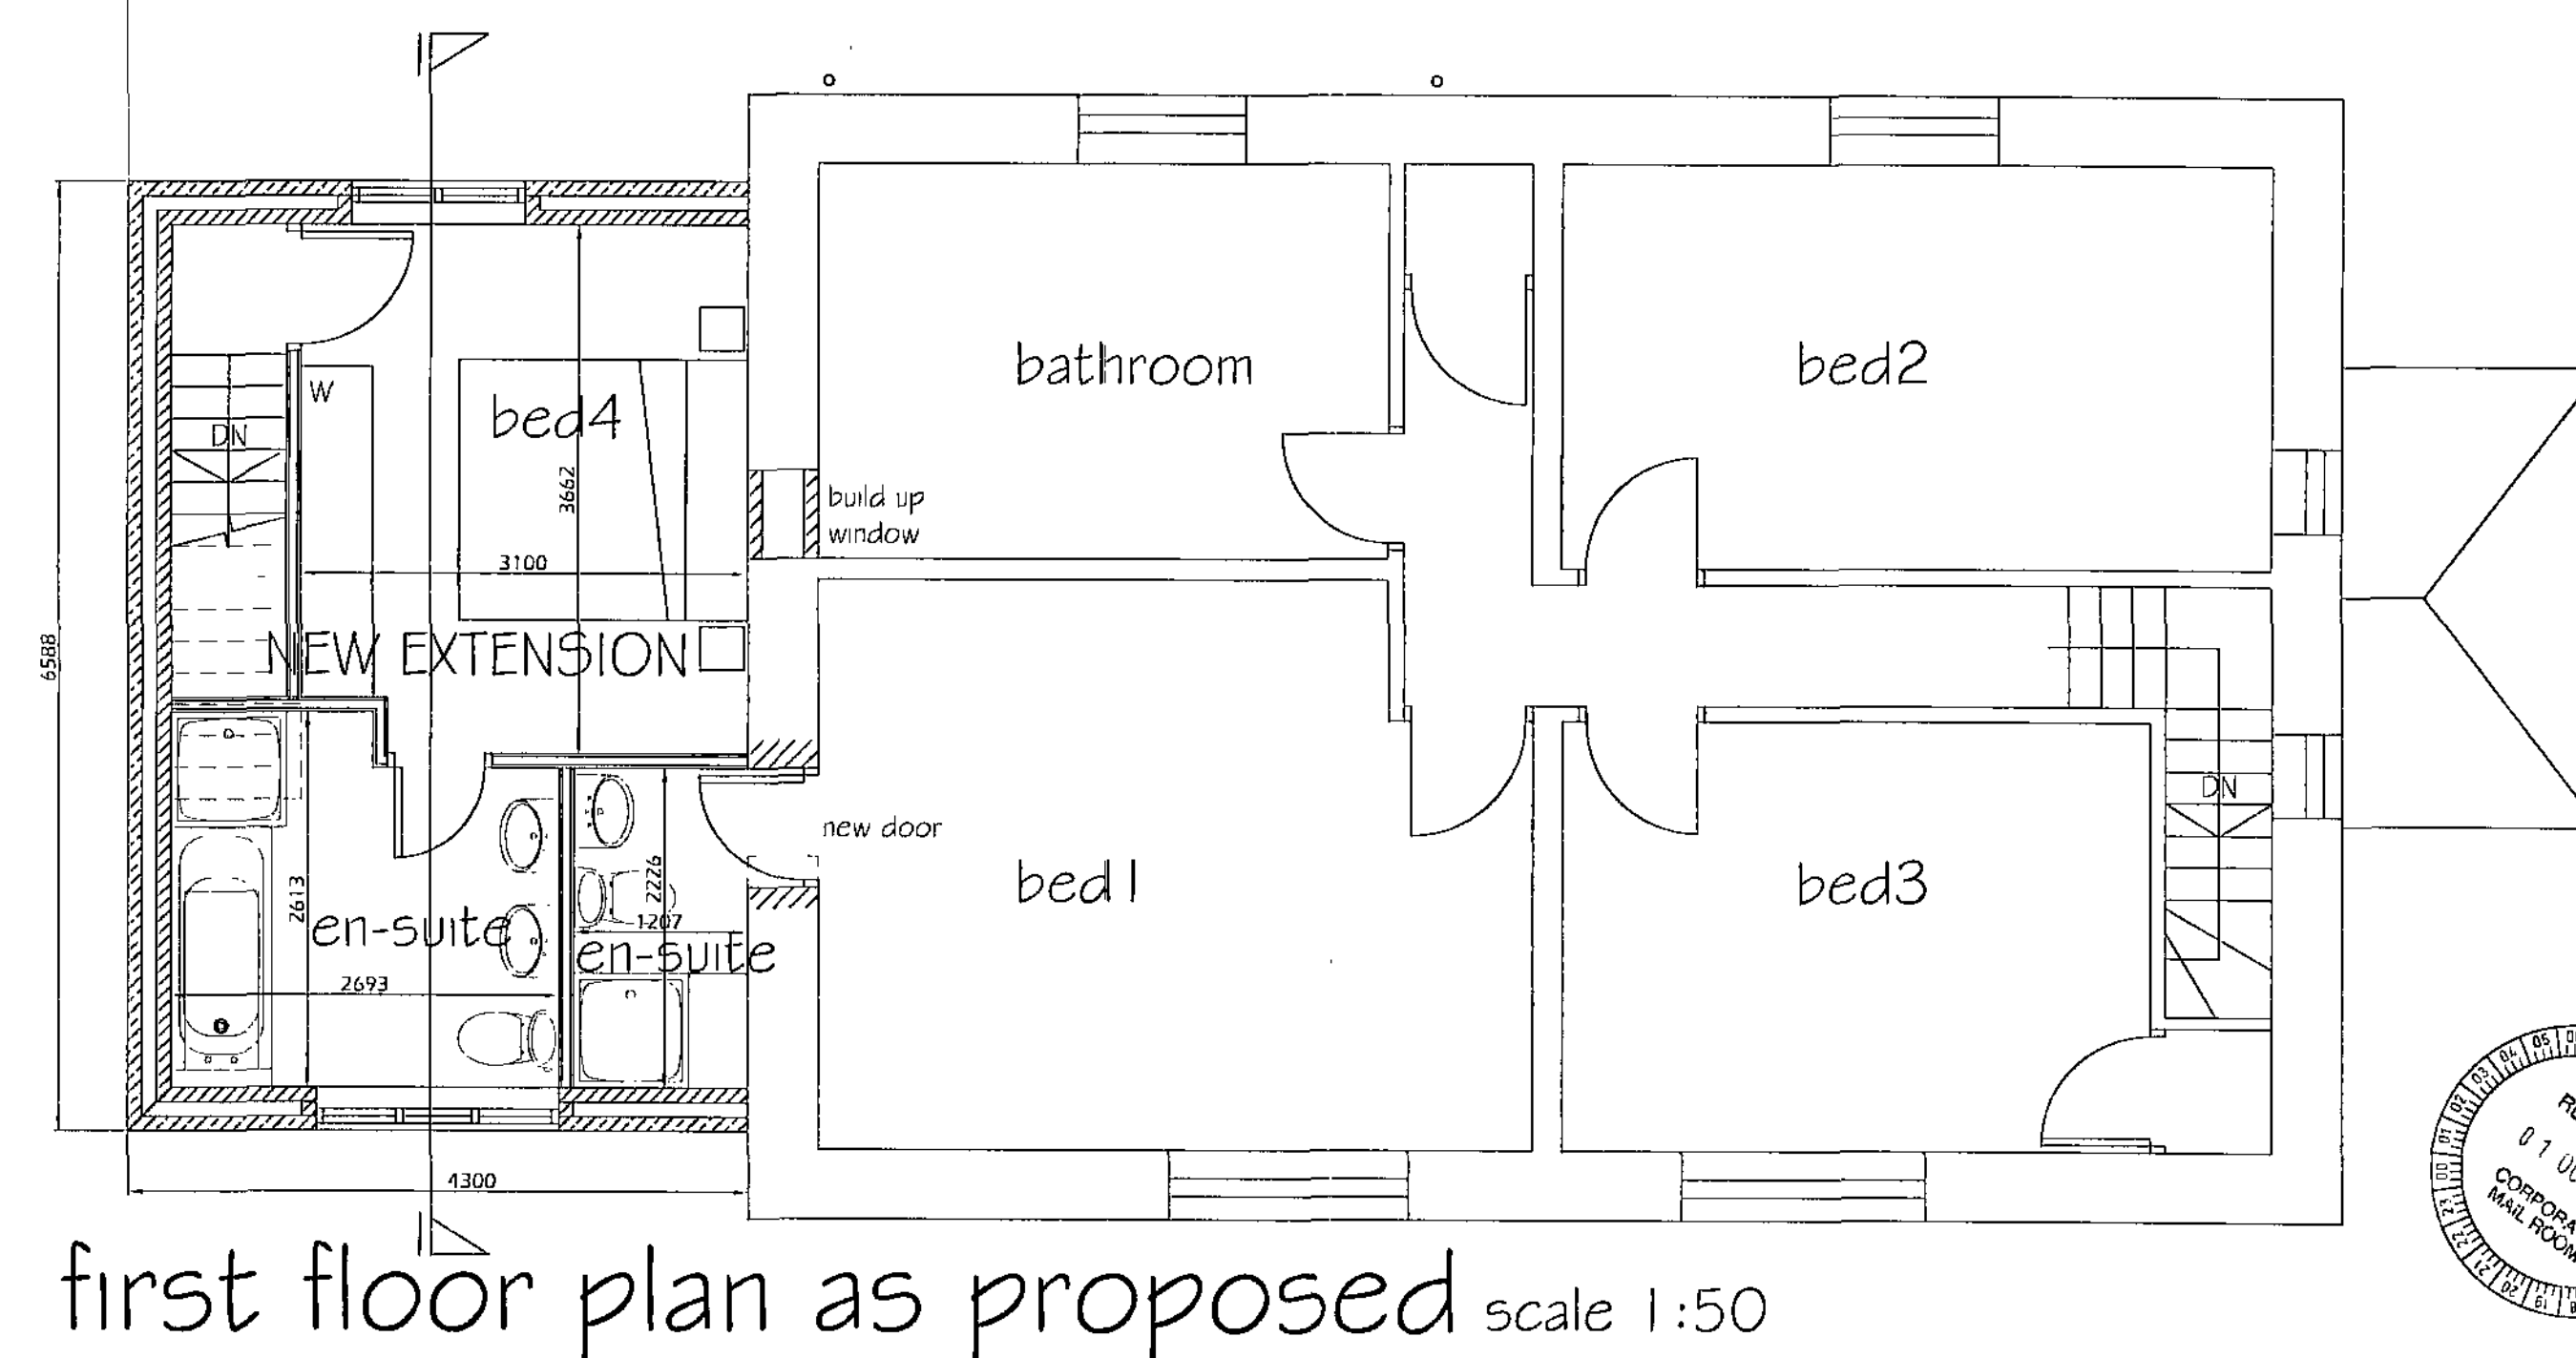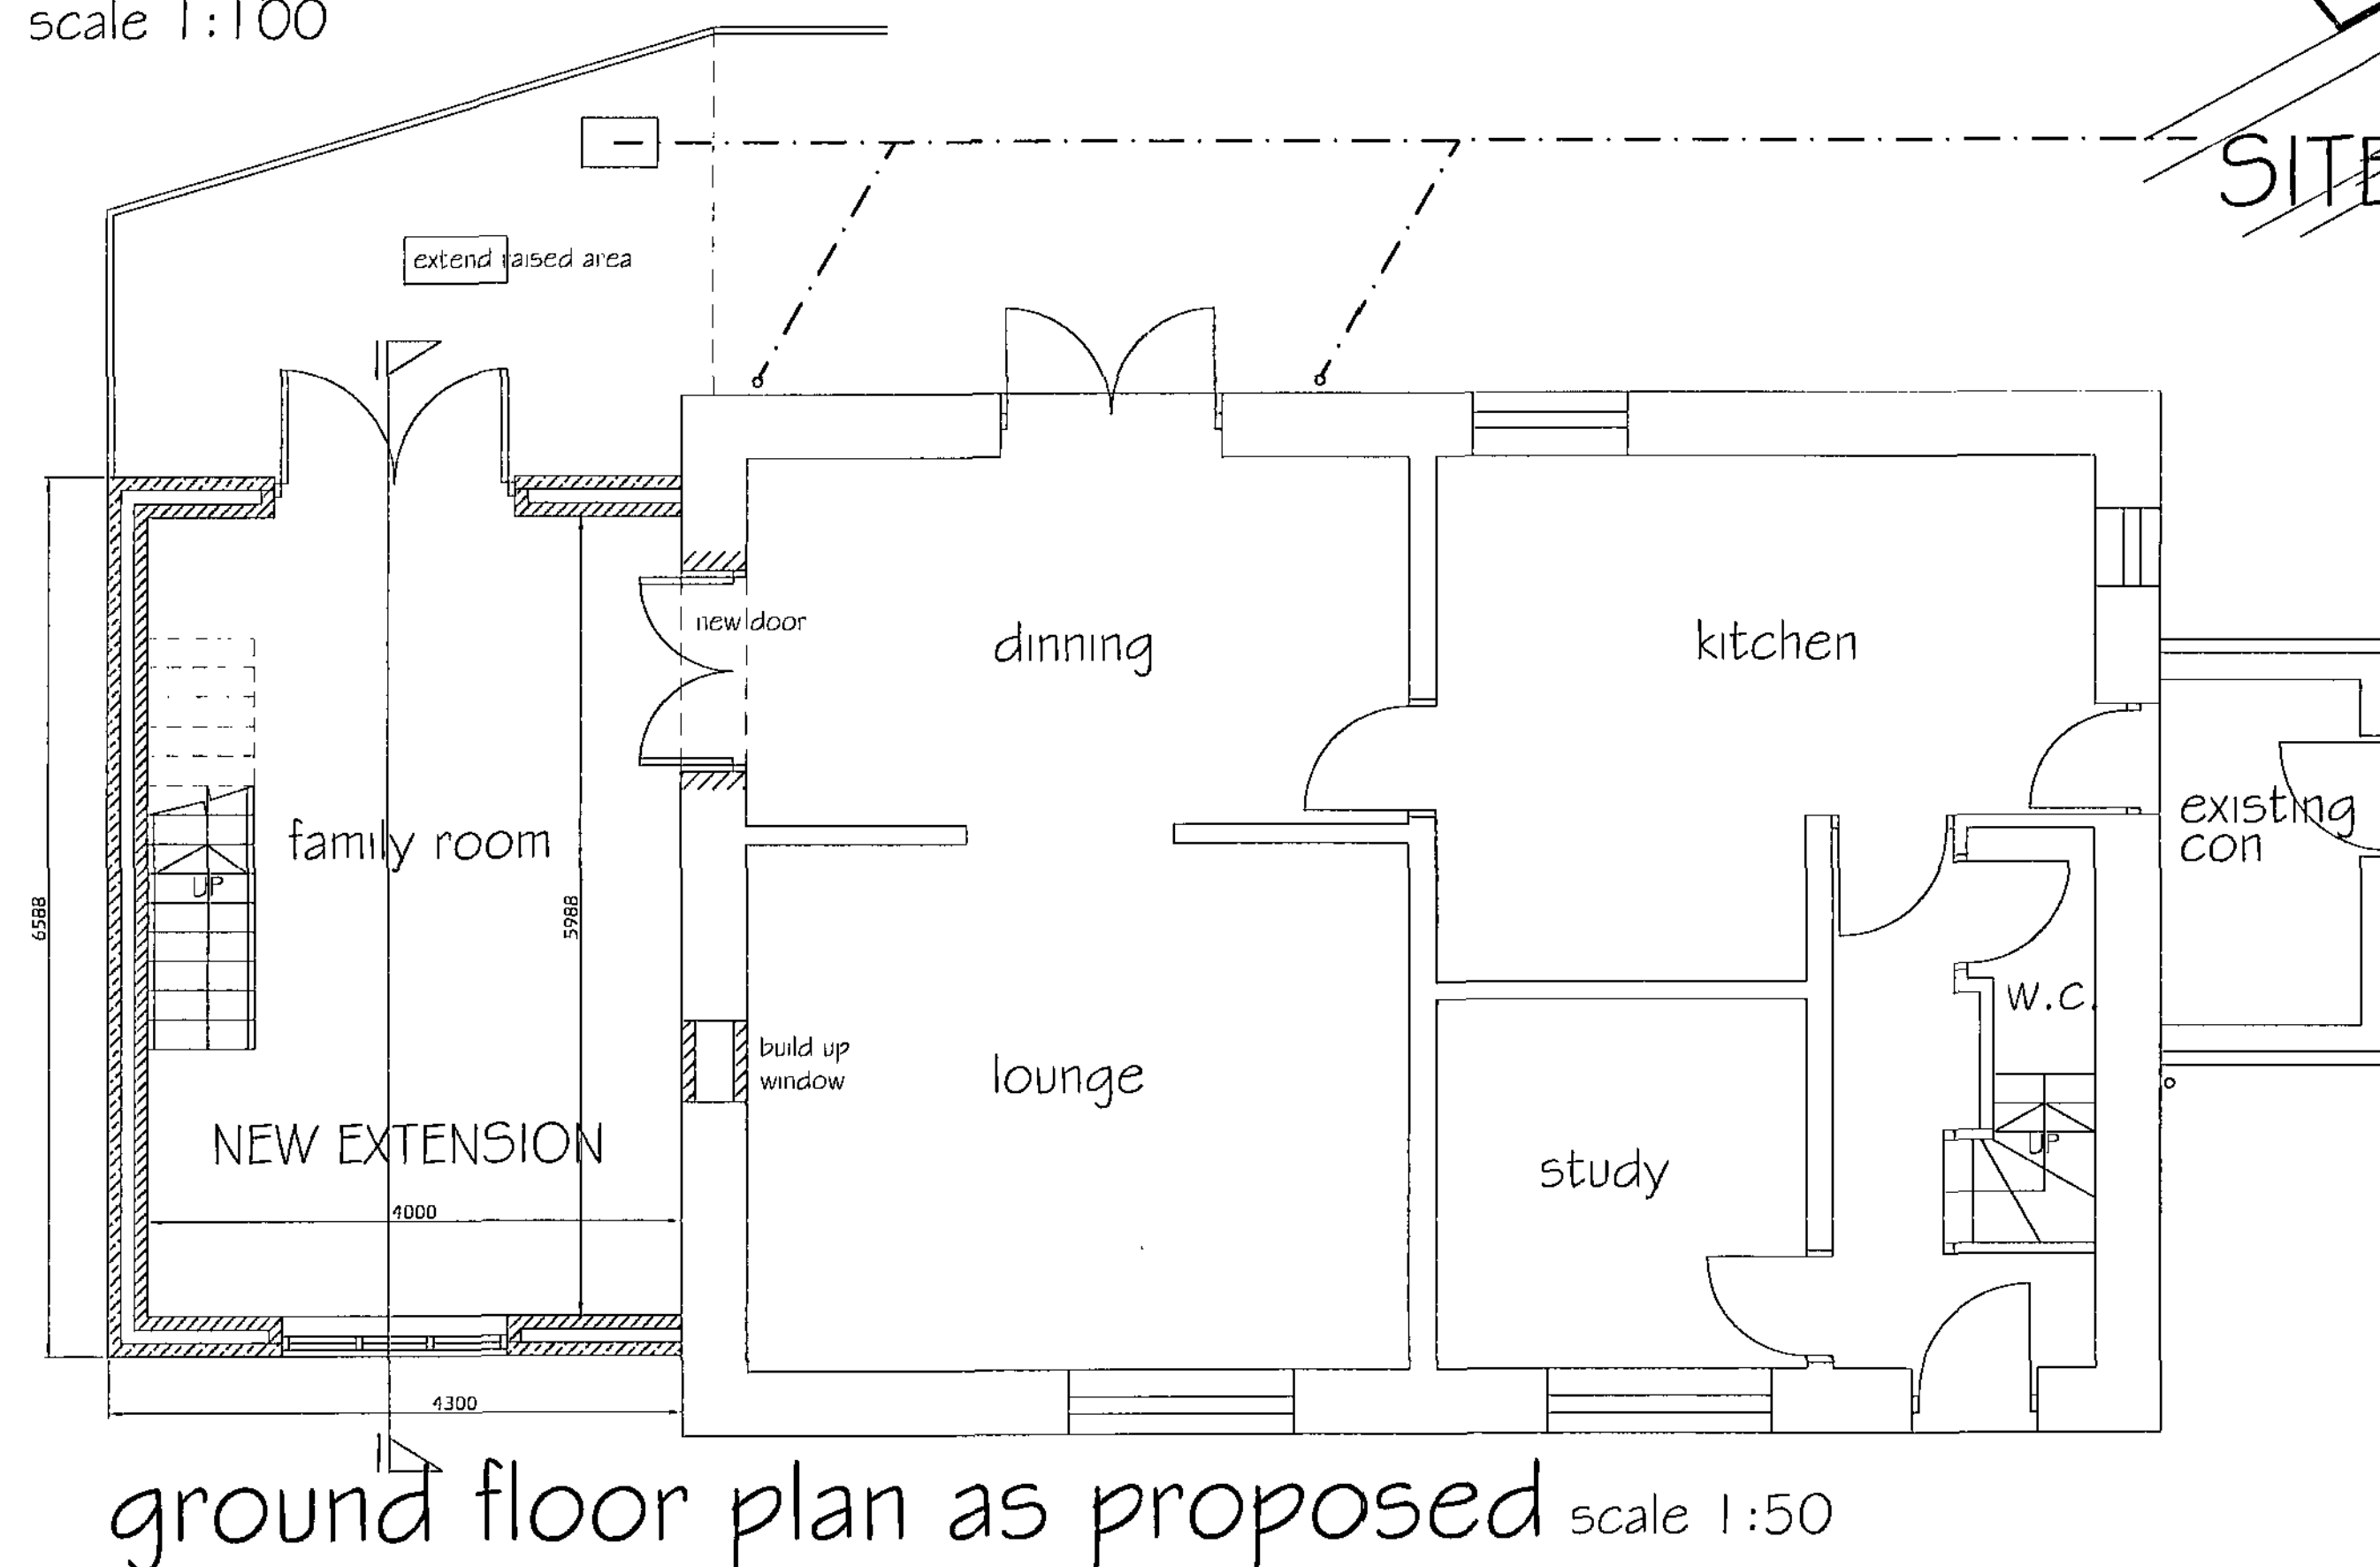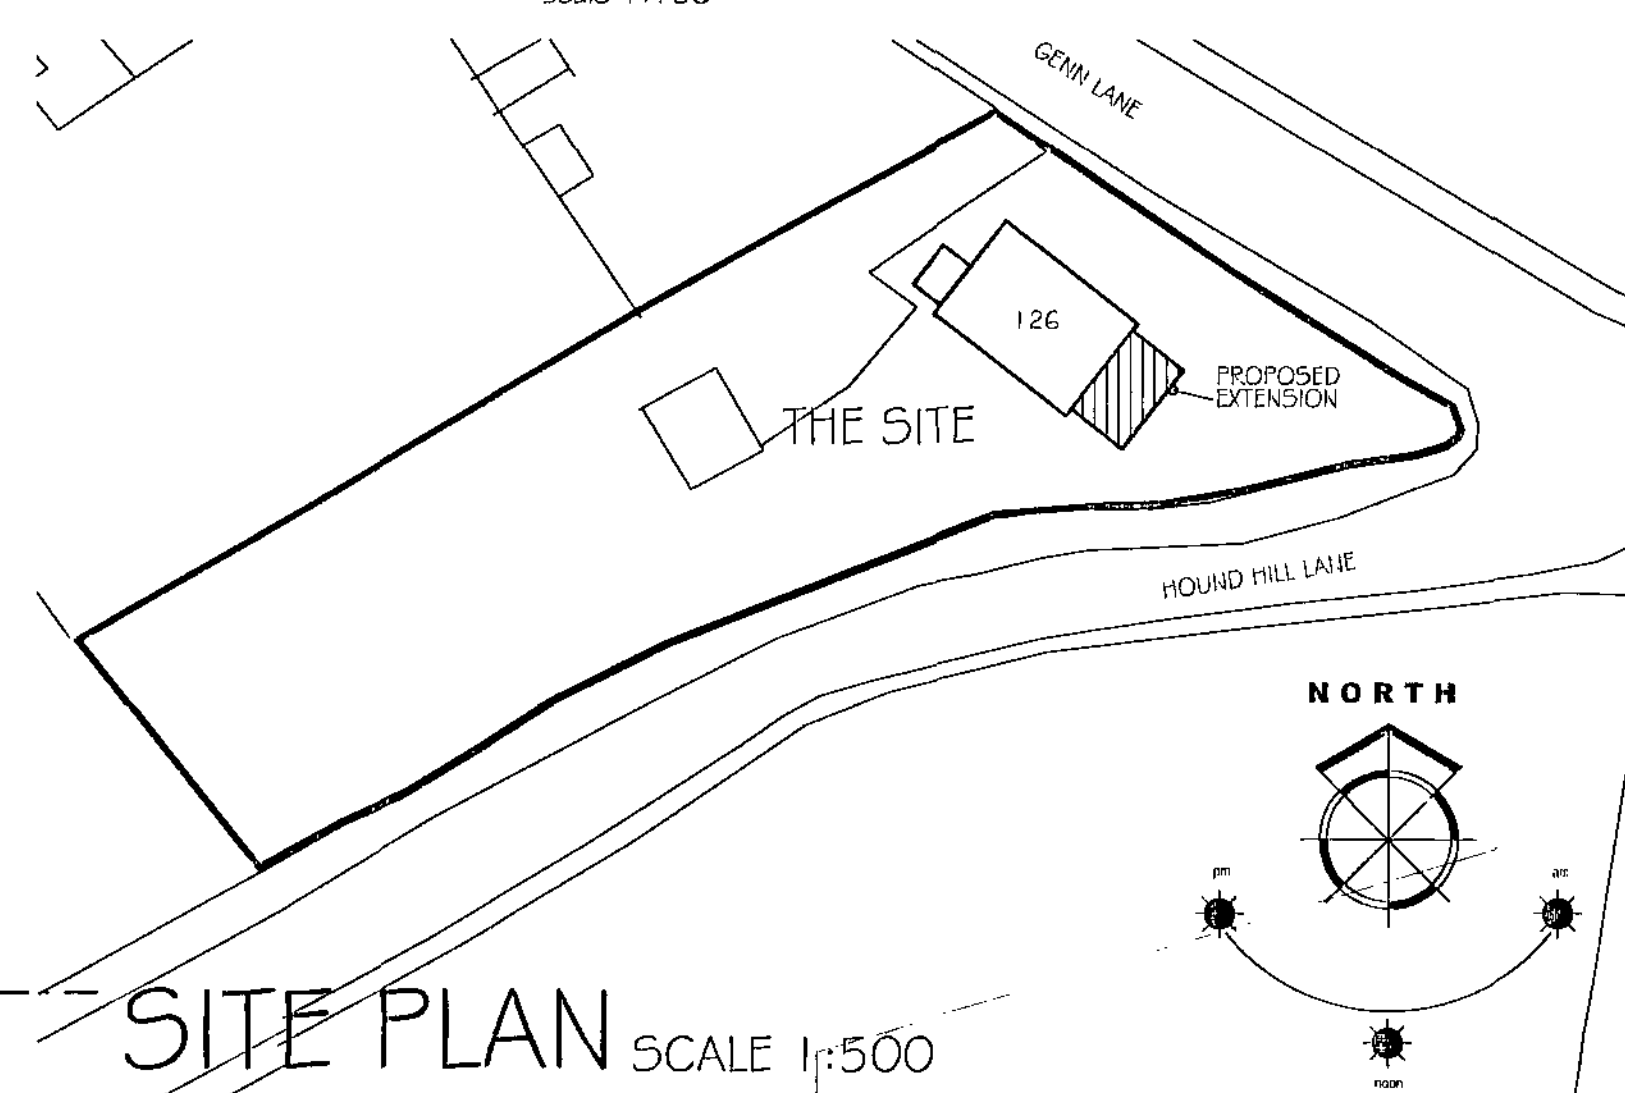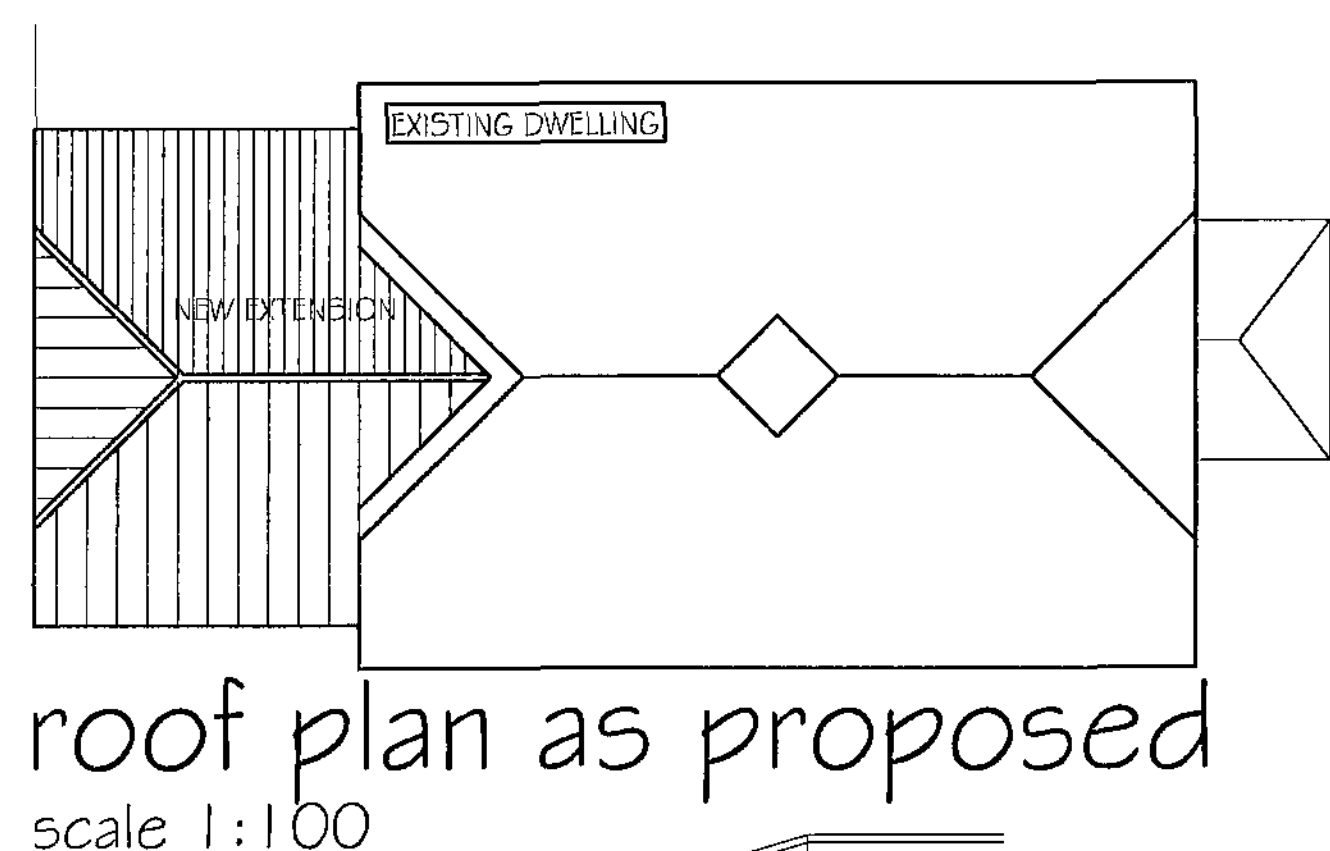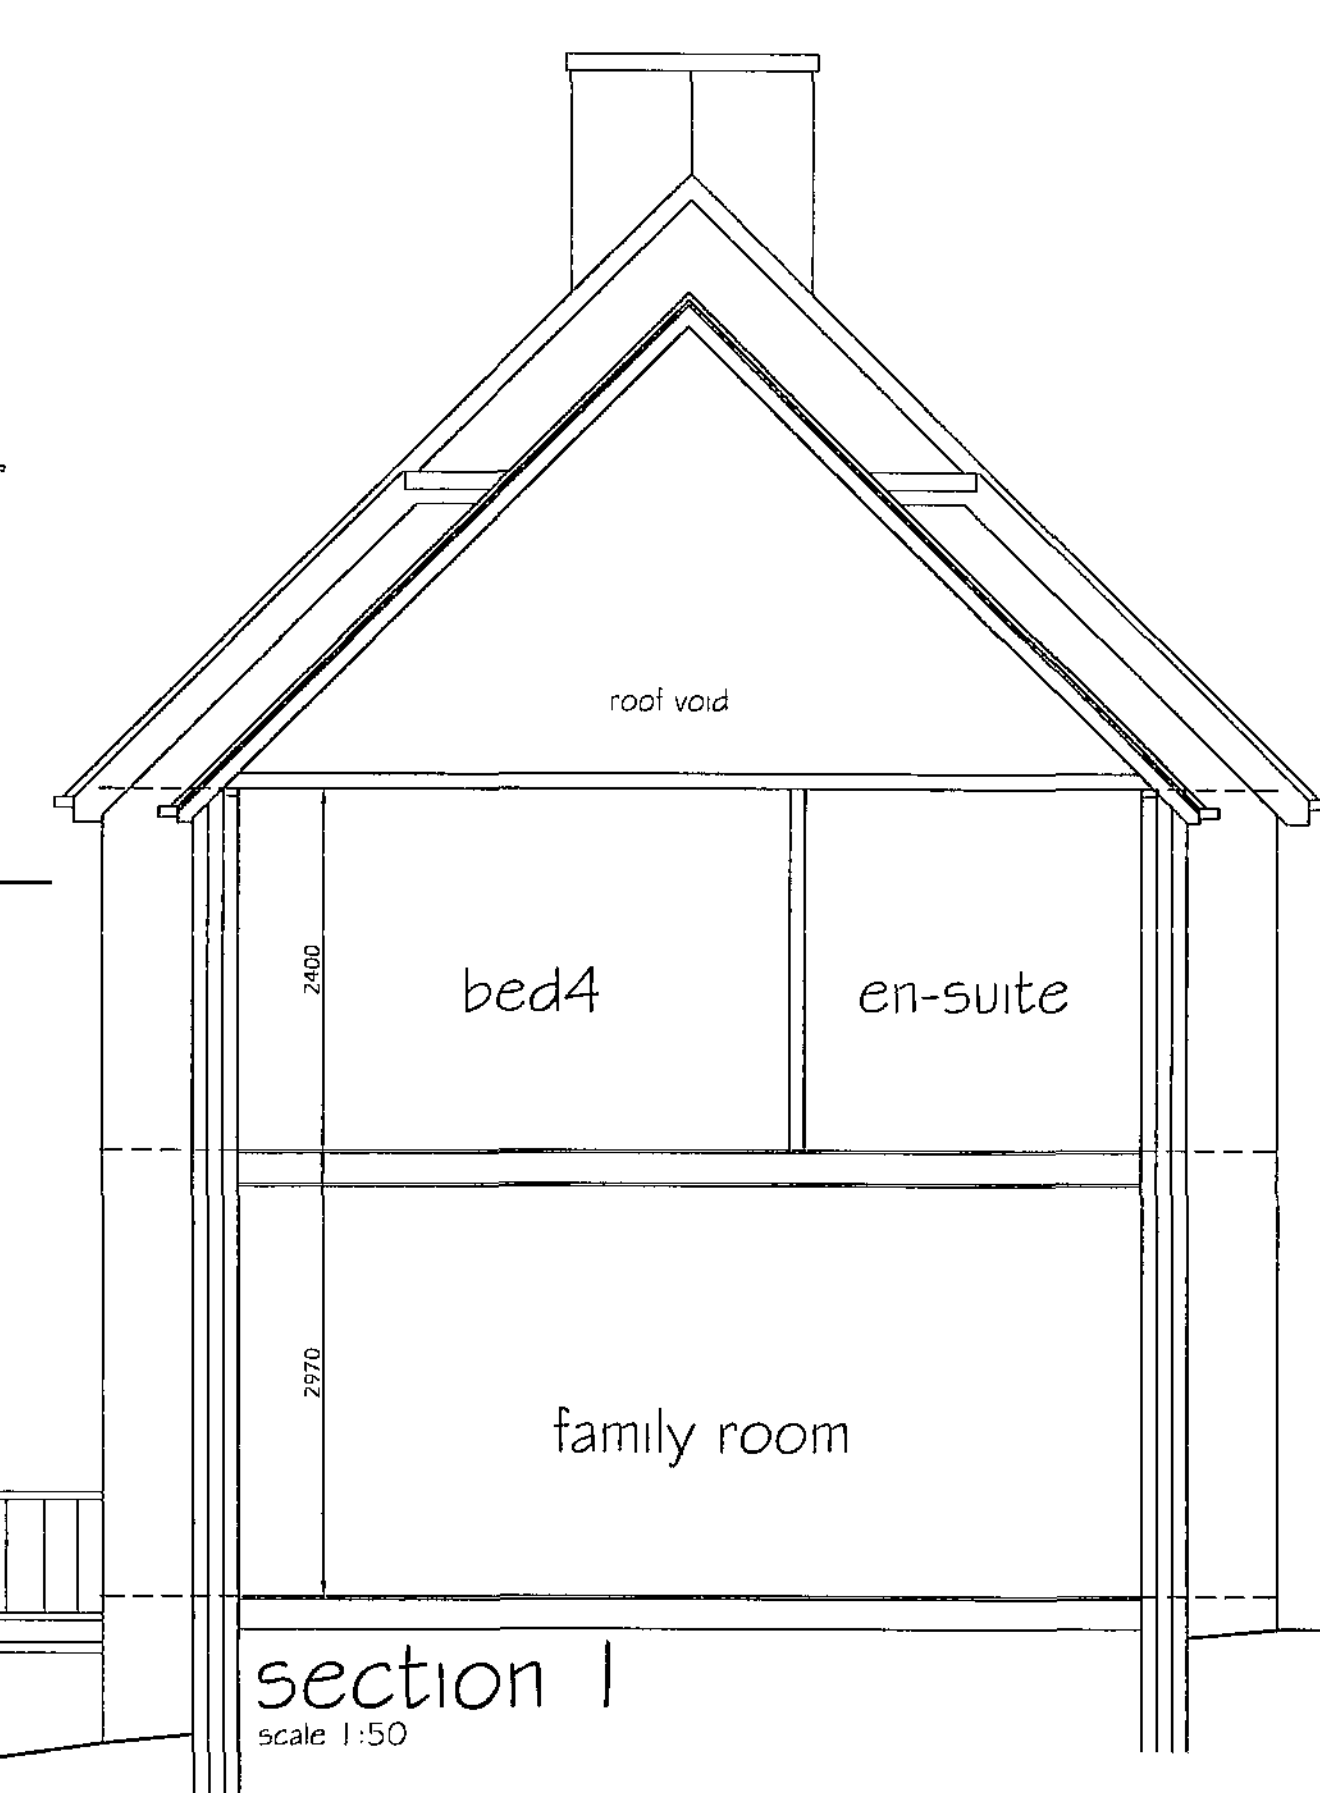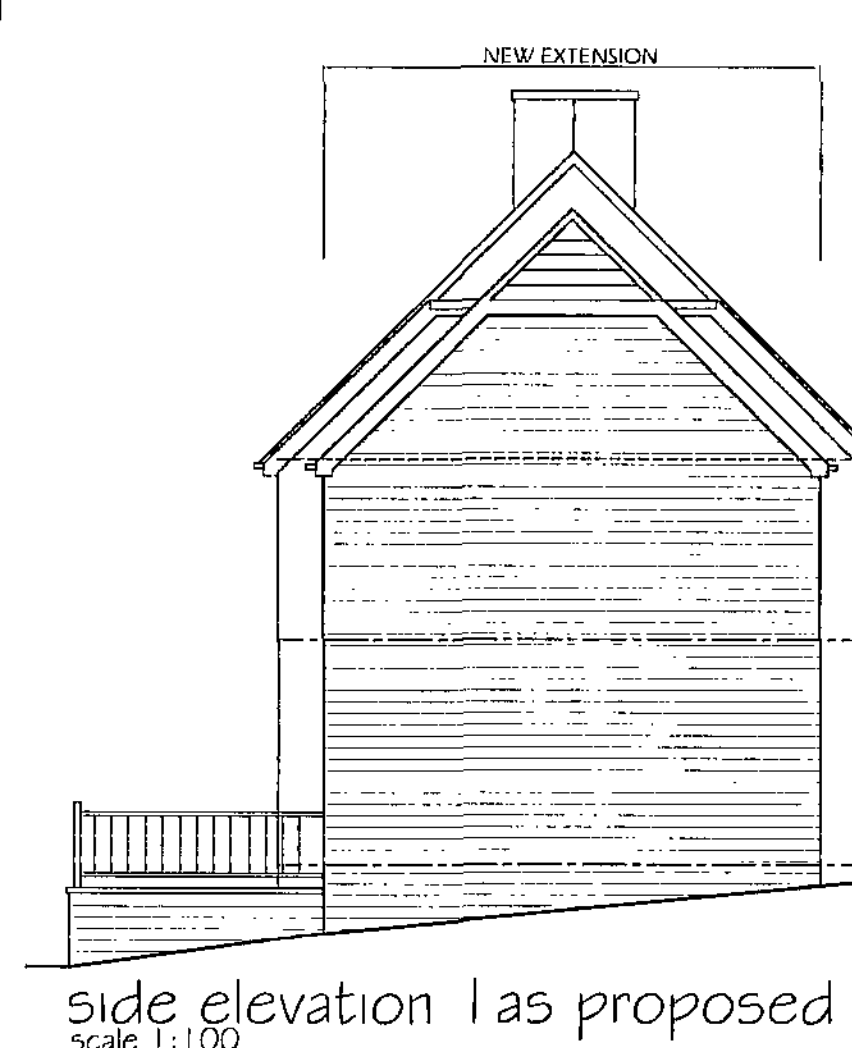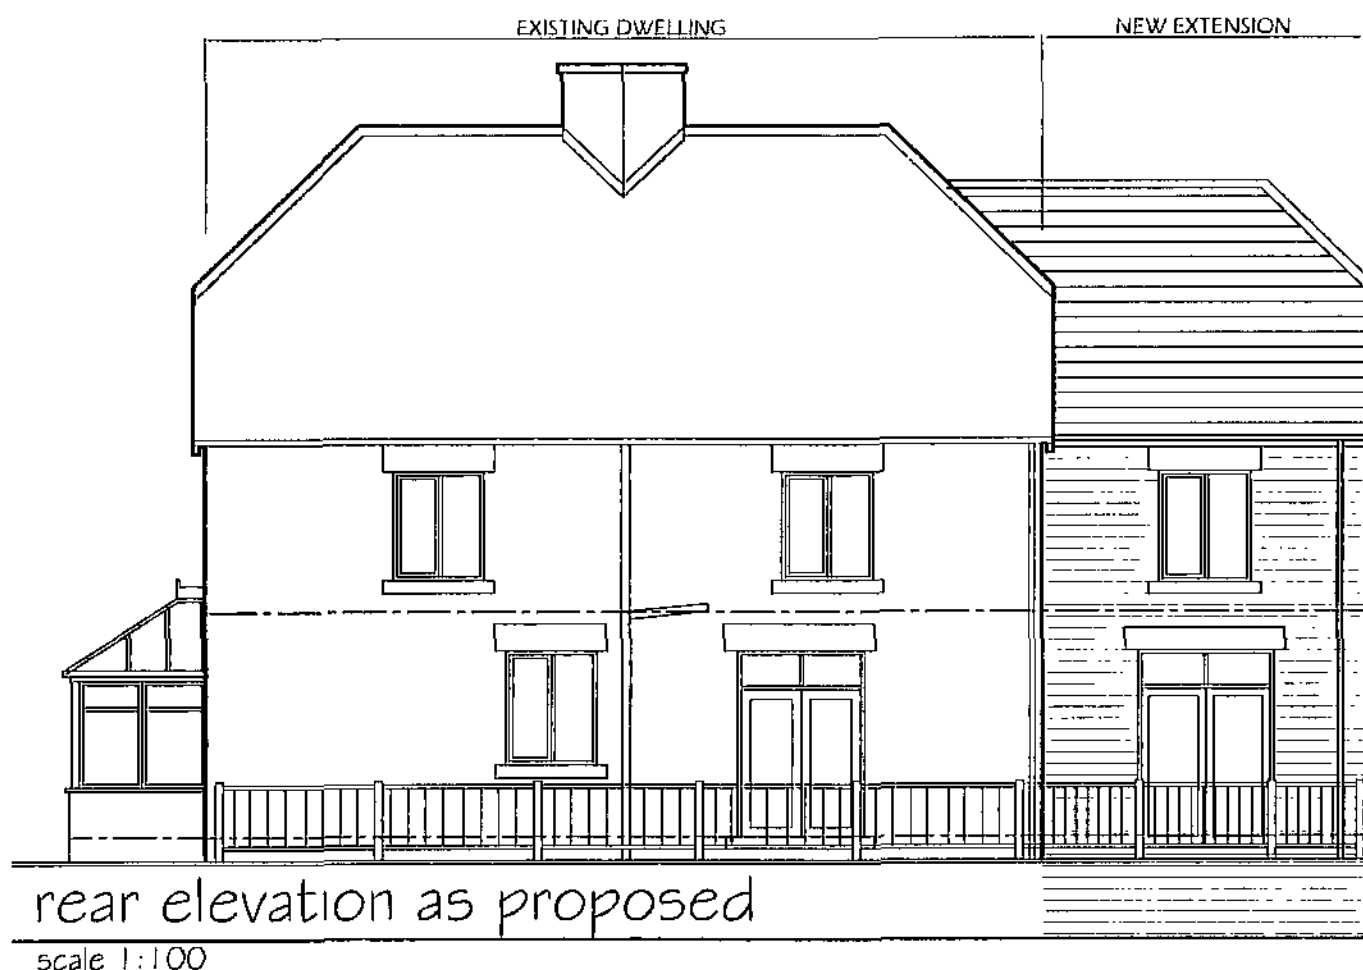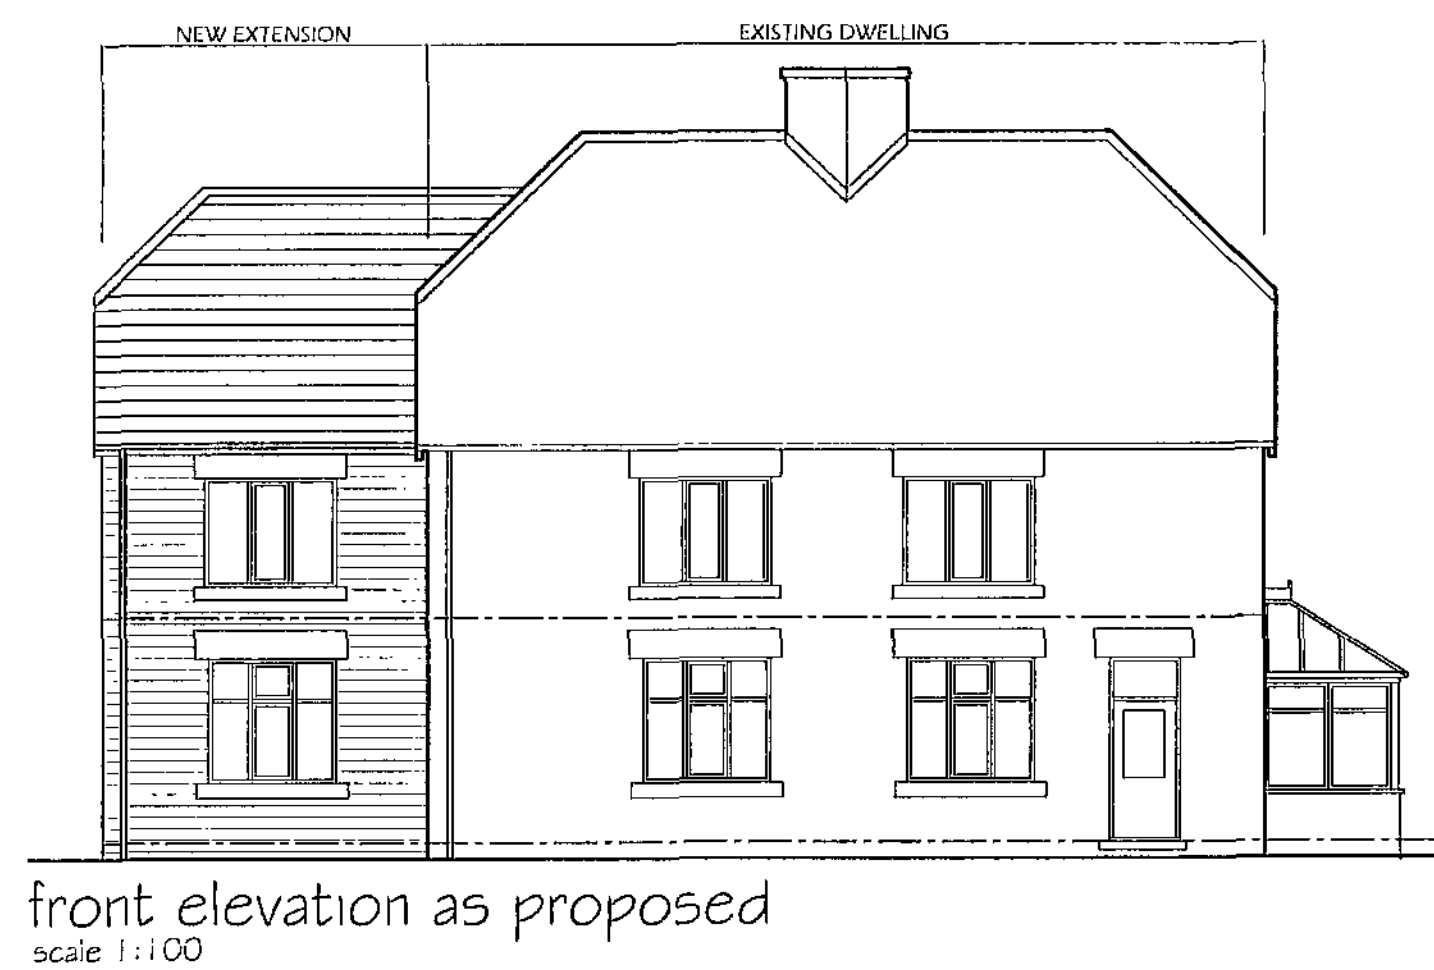

ARCHITECTS
BARNESLEY BURLY-IN-WHARFEDALE

Notes.

MATERIALS: WALLS: NATURAL STONE WORK TO MATCH EXISTING. ROOF: NATURAL STONE SLATES TO MATCH EXISTING. WINDOWS/DOORS: TIMBER STAINED TO MATCH EXISTING. FASCIAS & SOFFITS: TIMBER PAINTED TO MATCH EXISTING. GUTTER & RWPS: UPVC TO MATCH EXISTING.

1. THIS DRAWING AND THE COPYRIGHTS AND PATENTS THEREIN ARE THE PROPERTY OF NUTTALL YARWOOD & PARTNERS LIMITED. IT IS TO BE USED ONLY FOR THE PROJECT AND MAY BE USED OR REPRODUCED ONLY UNDER CONTRACT.

2. CONTRACTORS AND SUB-CONTRACTORS MUST CHECK AND AGREE ALL DIMENSIONS BEFORE PREPARING SHOP DRAWINGS OR COMMENCING WORK ON SITE.

3. CONTRACTORS ARE RESPONSIBLE FOR INFORMING THE ARCHITECT OF ANY DISCREPANCY DISCOVERED ON THIS DRAWING OR BETWEEN THIS DRAWING AND ANY OTHER RELATED DOCUMENT ISSUED UNDER THE STANDARD FORM OF CONTRACT IN RESPECT OF THE WORK.

4. WRITTEN DIMENSIONS ONLY ARE TO BE USED FROM THIS DRAWING. IF IN ANY DOUBT ASK FOR CLARIFICATION.

Revisions.

Date	Suffix	Description

NUTTALL YARWOOD & PARTNERS LIMITED
CHARTERED ARCHITECTS

■ The Grove, High Street, Dodworth, Barnsley, S75 3RQ. Tel: 01228 208771. Fax: 01228 200999. E-mail: nyp.barnsley@btconnect.com
□ 120 Main Street, Burley-in-Wharfedale, LS29 7JX. Tel: 01943 864411. Fax: 01943 862300. E-mail: nyp.bradford@btconnect.com

Project: **PROPOSED EXTENSIONS 126 GENN LANE BARNESLEY** Client: **MR S LAYBOURN**

Drawing Title: **PLANS, SECTIONS & ELEVATIONS AS PROPOSED** Date: **SEPT 2010** Scale: **1:50/1:100**

Ref: **41/17** Dwg. No. **03** Rev.