


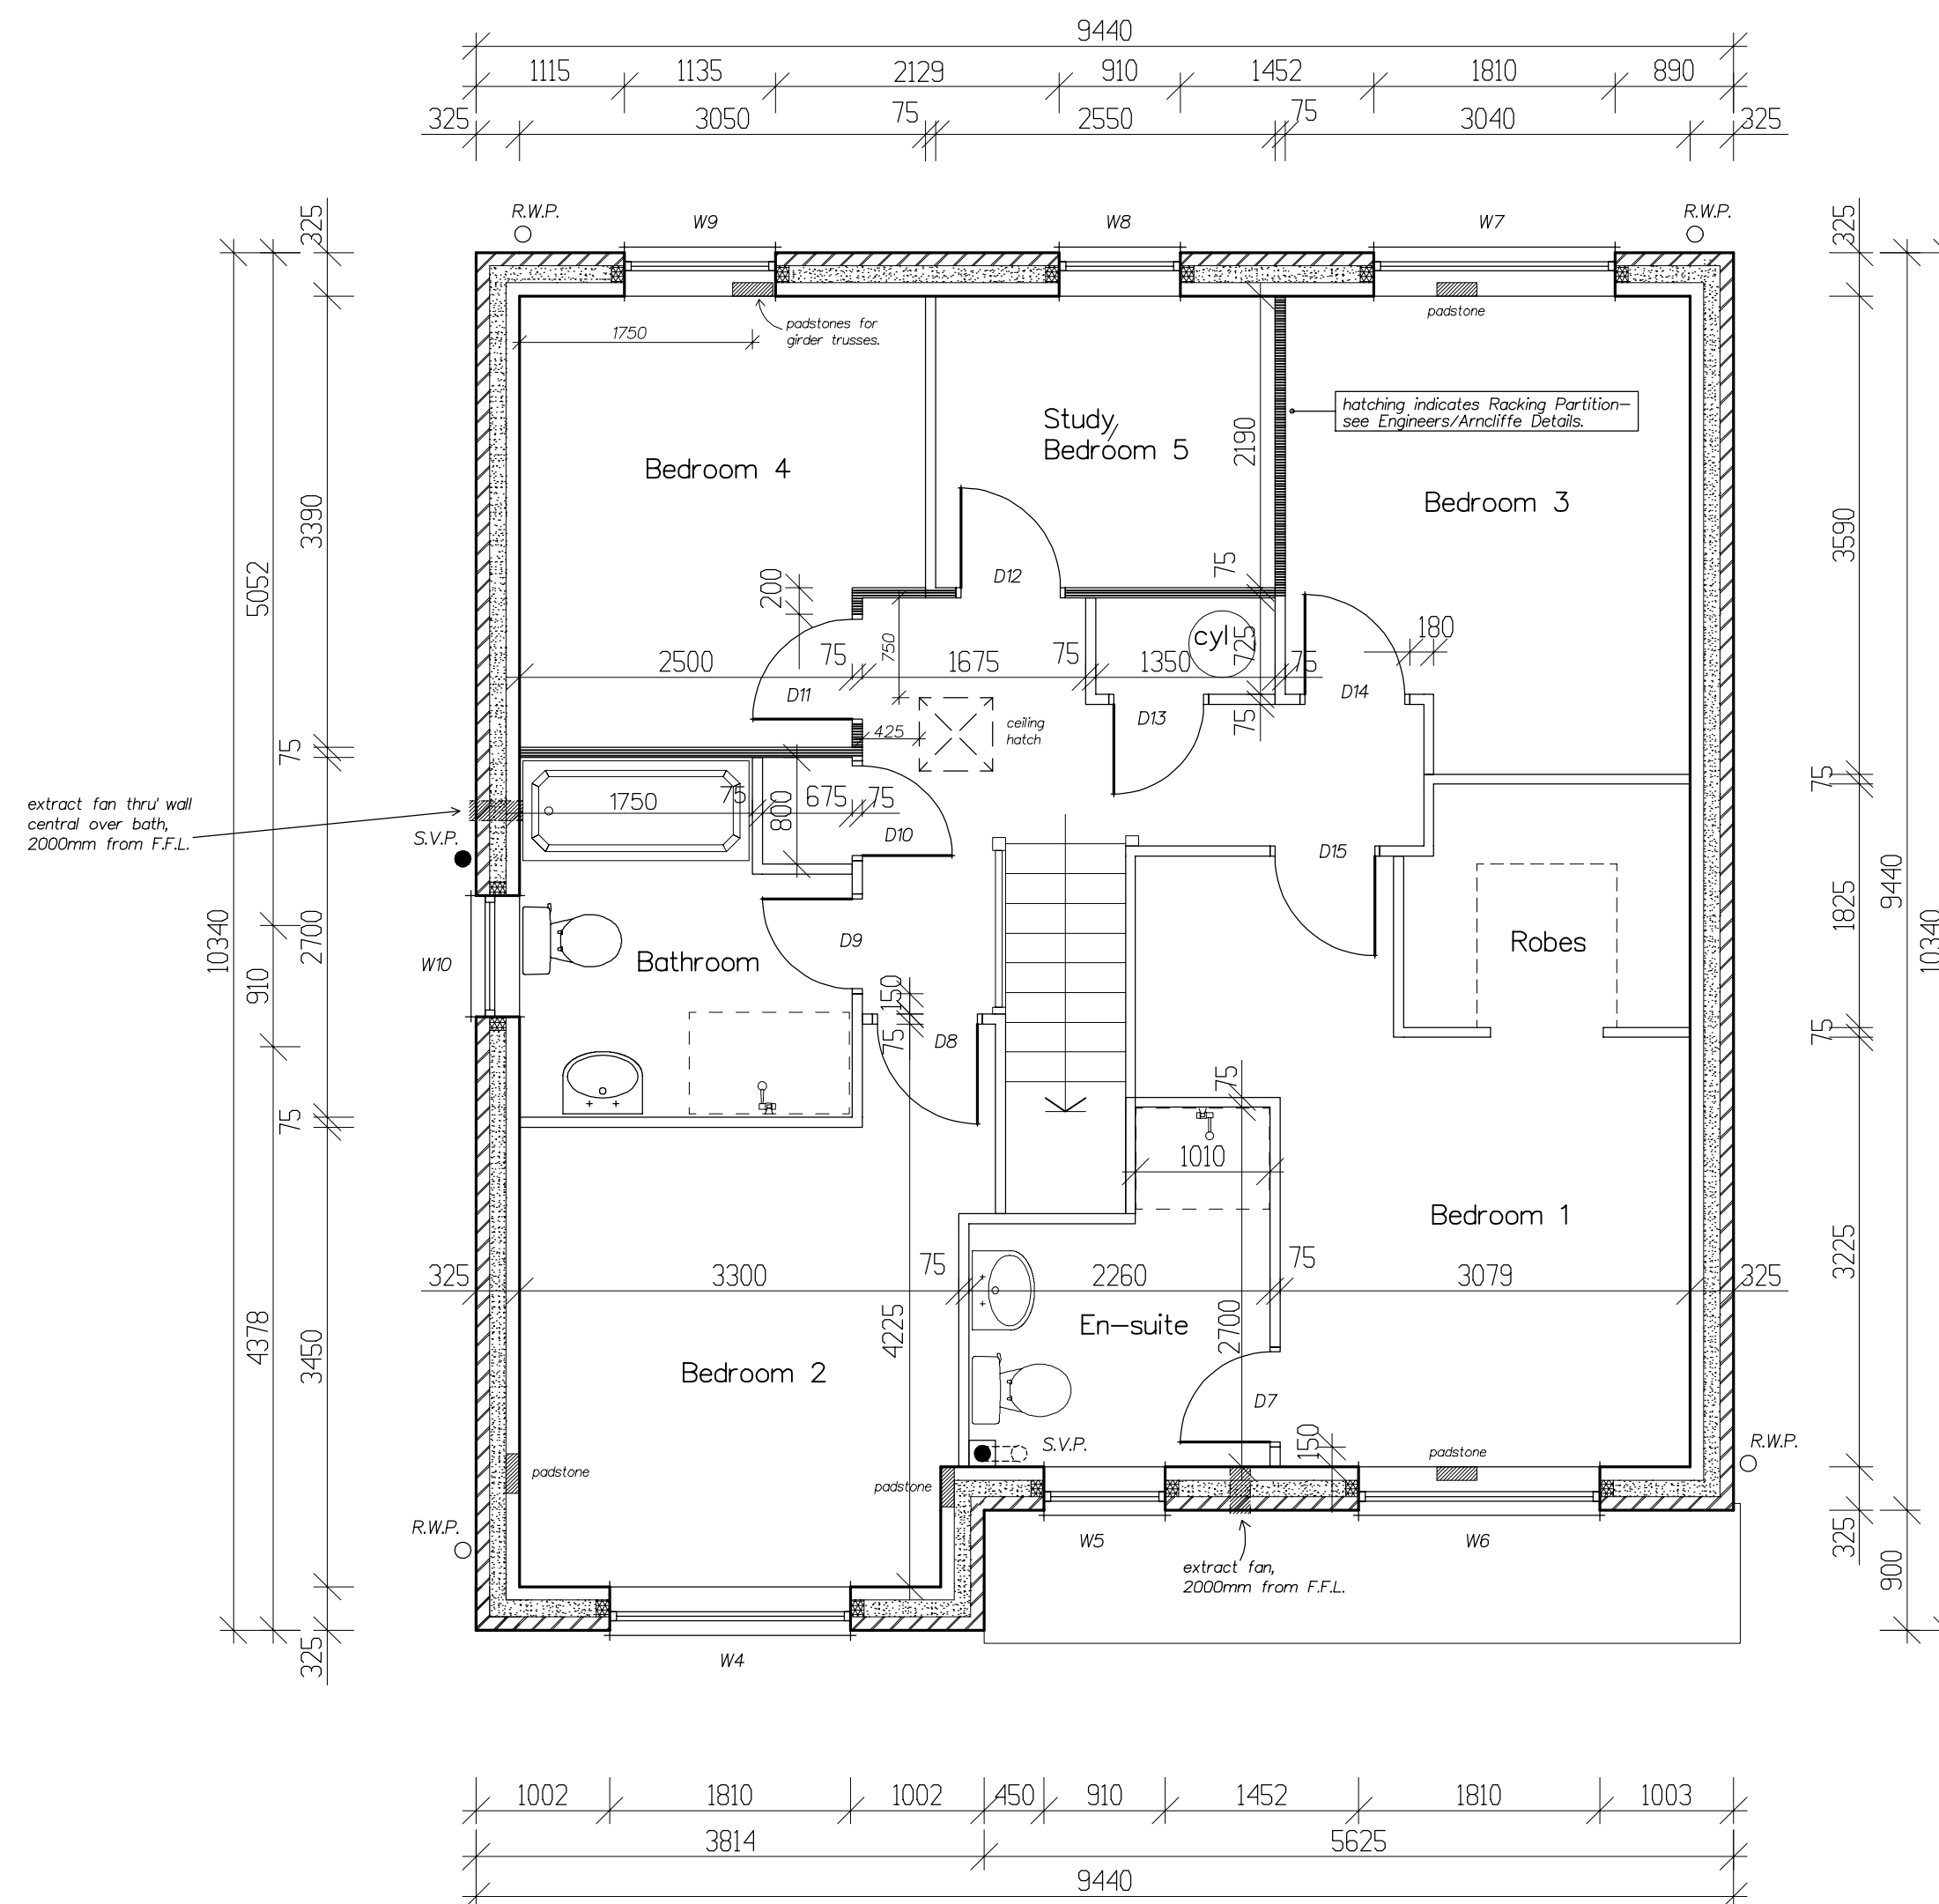

<p><i>Arncliffe</i></p> <p>ARNCLIFFE HOMES LIMITED</p> <p>Arncliffe House, Bramley Grange,</p> <p>Thorner, Leeds LS14 3DW.</p> <p>Tel: 0113 237 5900 Fax: 0113 265 4458</p>	
<p>Proposed Residential Development</p> <p>HALIFAX ROAD,</p> <p>THURGOLAND.</p>	
<p>SUNNINGDALE (1528)</p> <p>FIRST FLOOR PLAN</p>	
<p>SCALE 1:50</p> <p>DATE 10/06/2020 DRAWN IanDi</p>	
<p>DRG. No. 292/SU/2</p>	<p>REV.</p>