



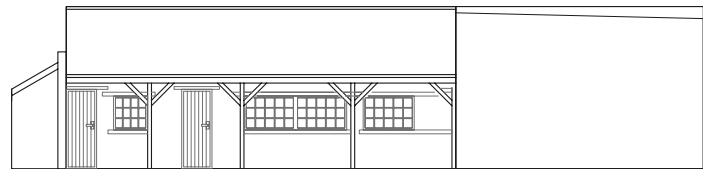


PROPOSED ELEVATION FACING NORTH EAST / COURTYARD

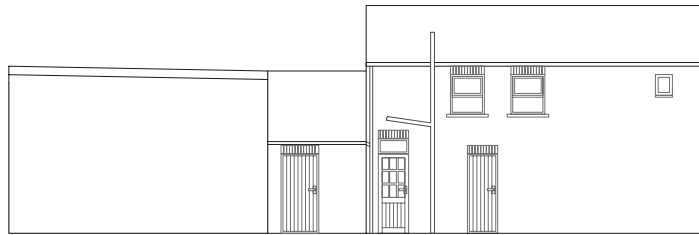


PROPOSED AS EXISTING ELEVATION FACING NORTH WEST / COURTYARD




PROPOSED ELEVATION FACING SOUTH EAST / COURTYARD

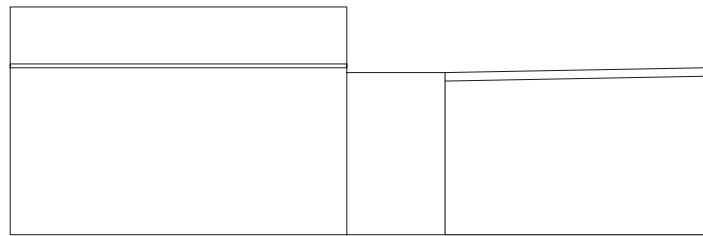


PROPOSED AS EXISTING ELEVATION FACING NORTH WEST TO NEIGHBOURING PROPERTY

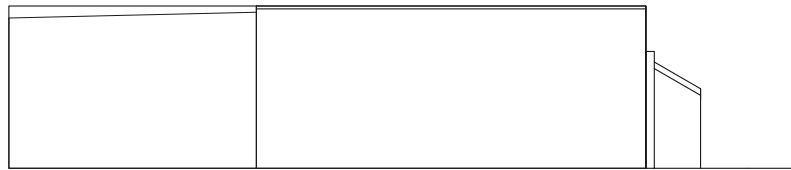

PROPOSED AS EXISTING ELEVATION FACING SOUTH EAST TO CAR PARK

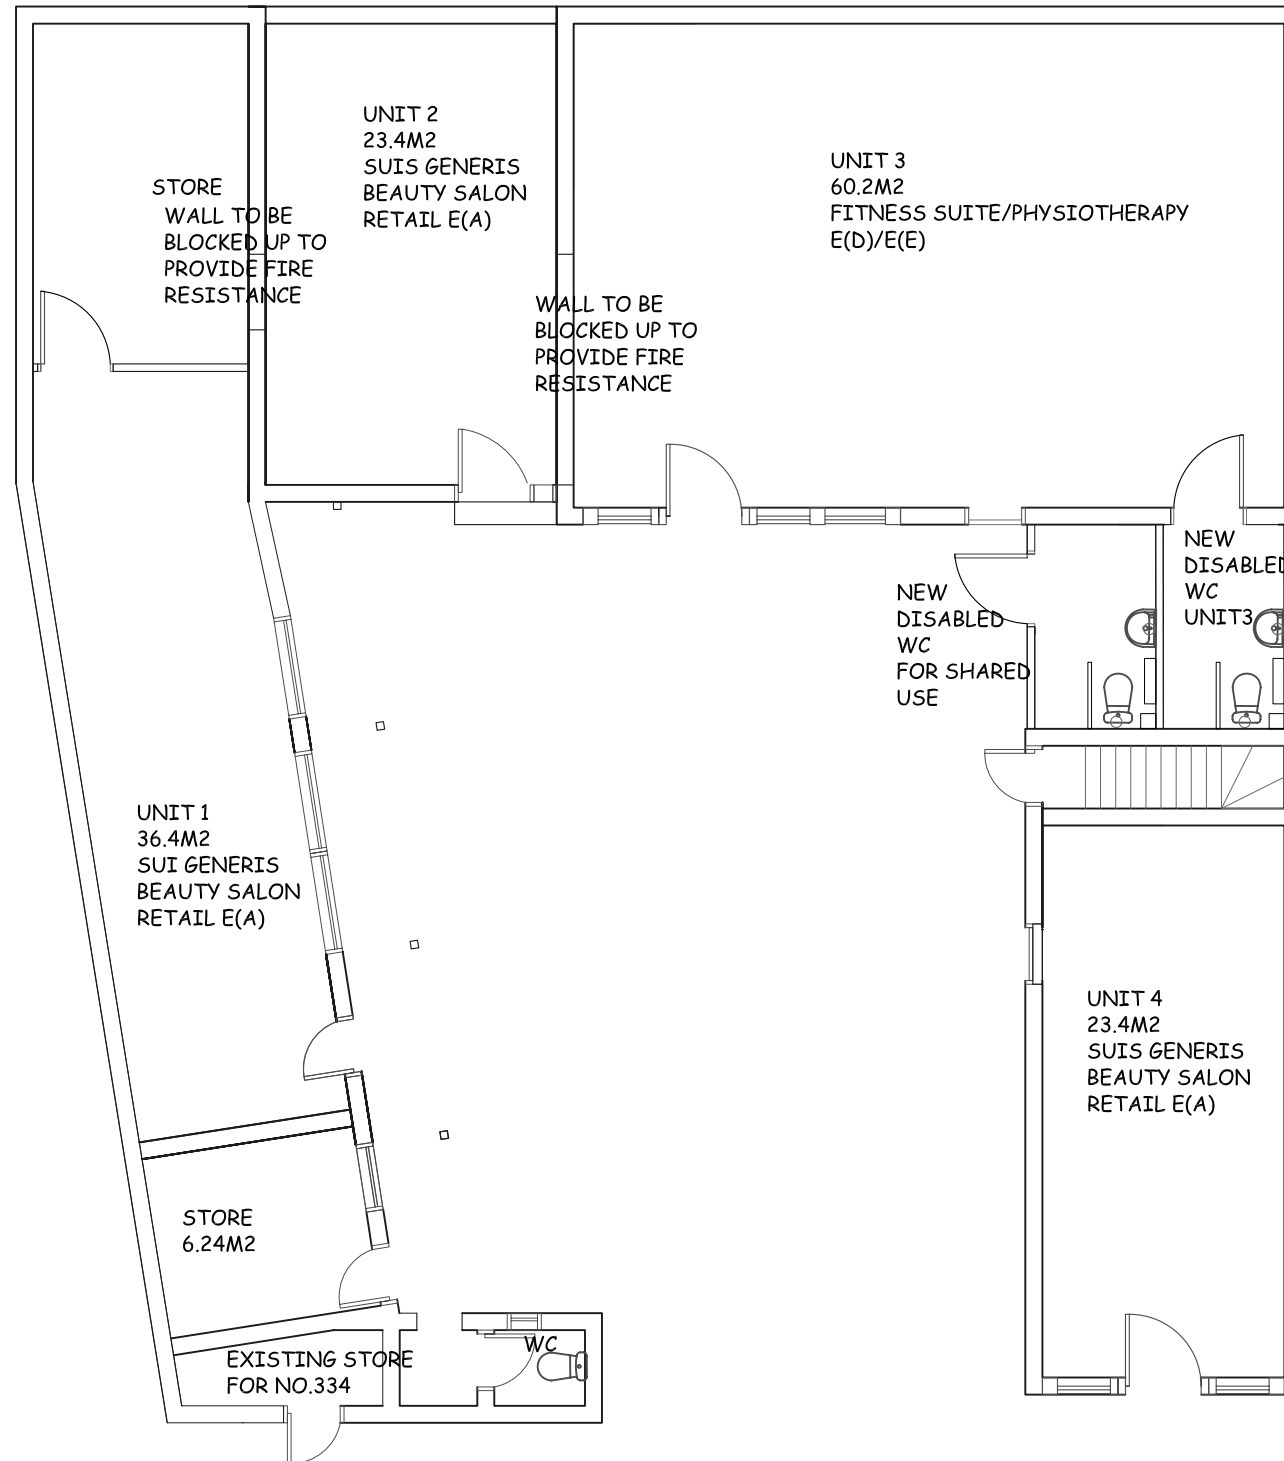

PROPOSED GROUND FLOOR PLAN

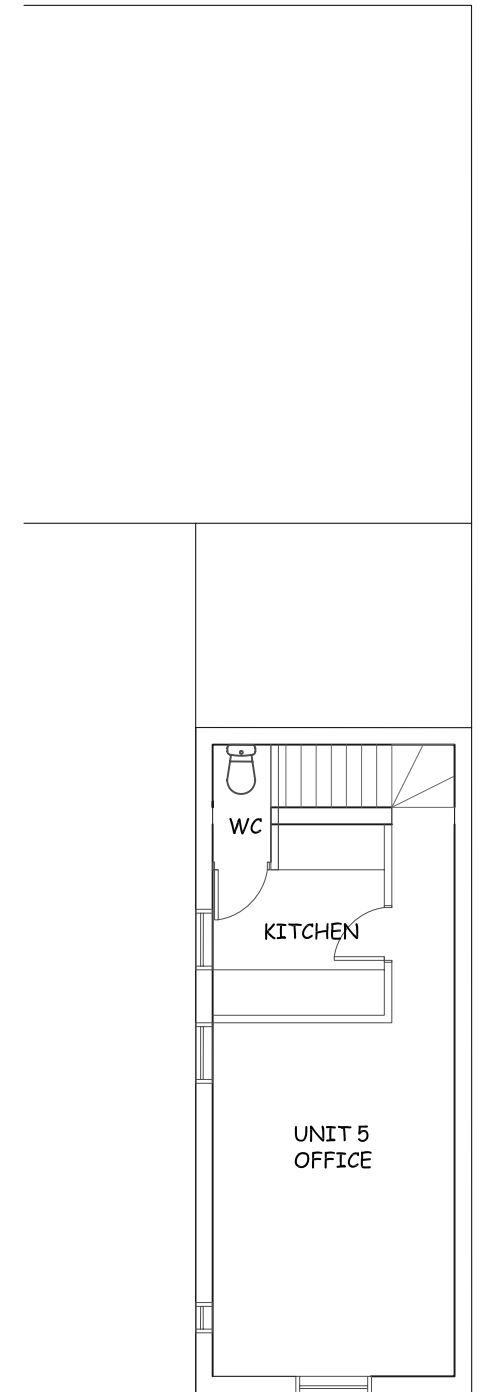

PROPOSED FIRST FLOOR PLAN
TO REMAIN AS EXISTING

SITE
334B SHEFFIELD ROAD, BIRDWELL

PROJECT
PROPOSED RETAIL UNITS

CLIENT
MISS K LINDLEY

DRAWING TITLE
PROPOSED PLANS AND ELEVATIONS

RAWING NO.

40.03

SCALE

$\frac{1}{100}$ & $\frac{1}{200}$

DATE

07.2.2021

REVISION

/