


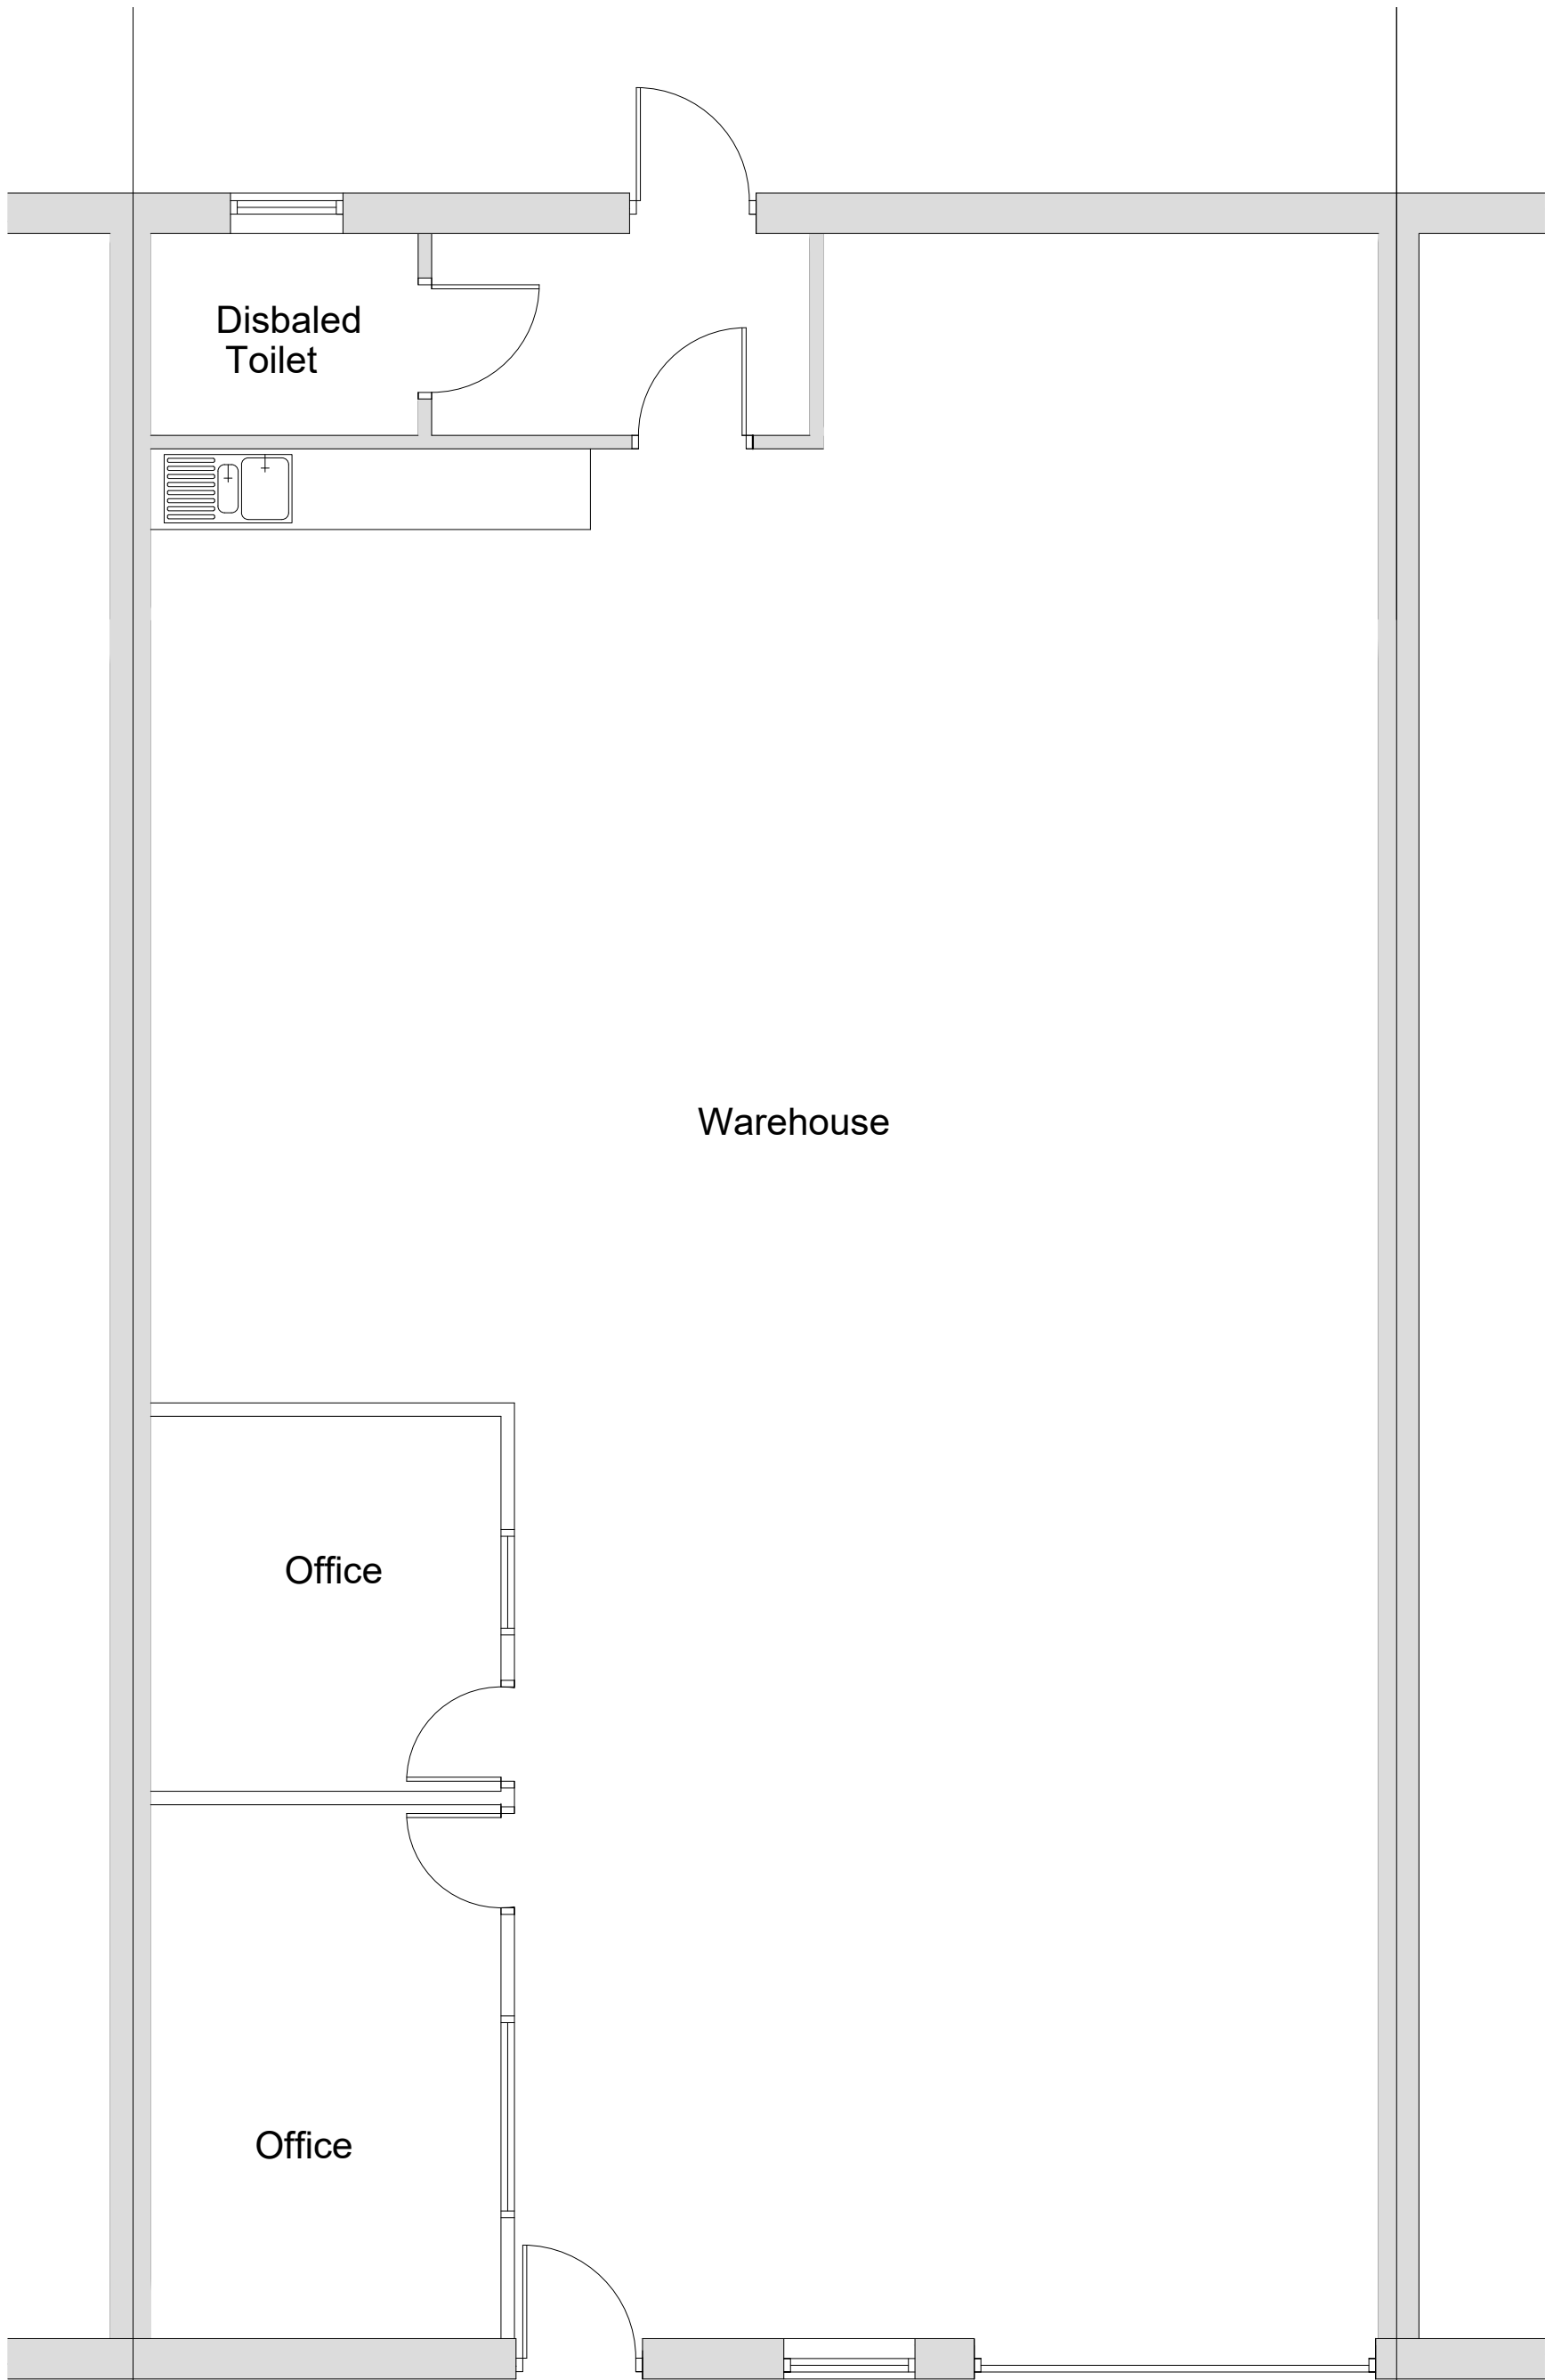
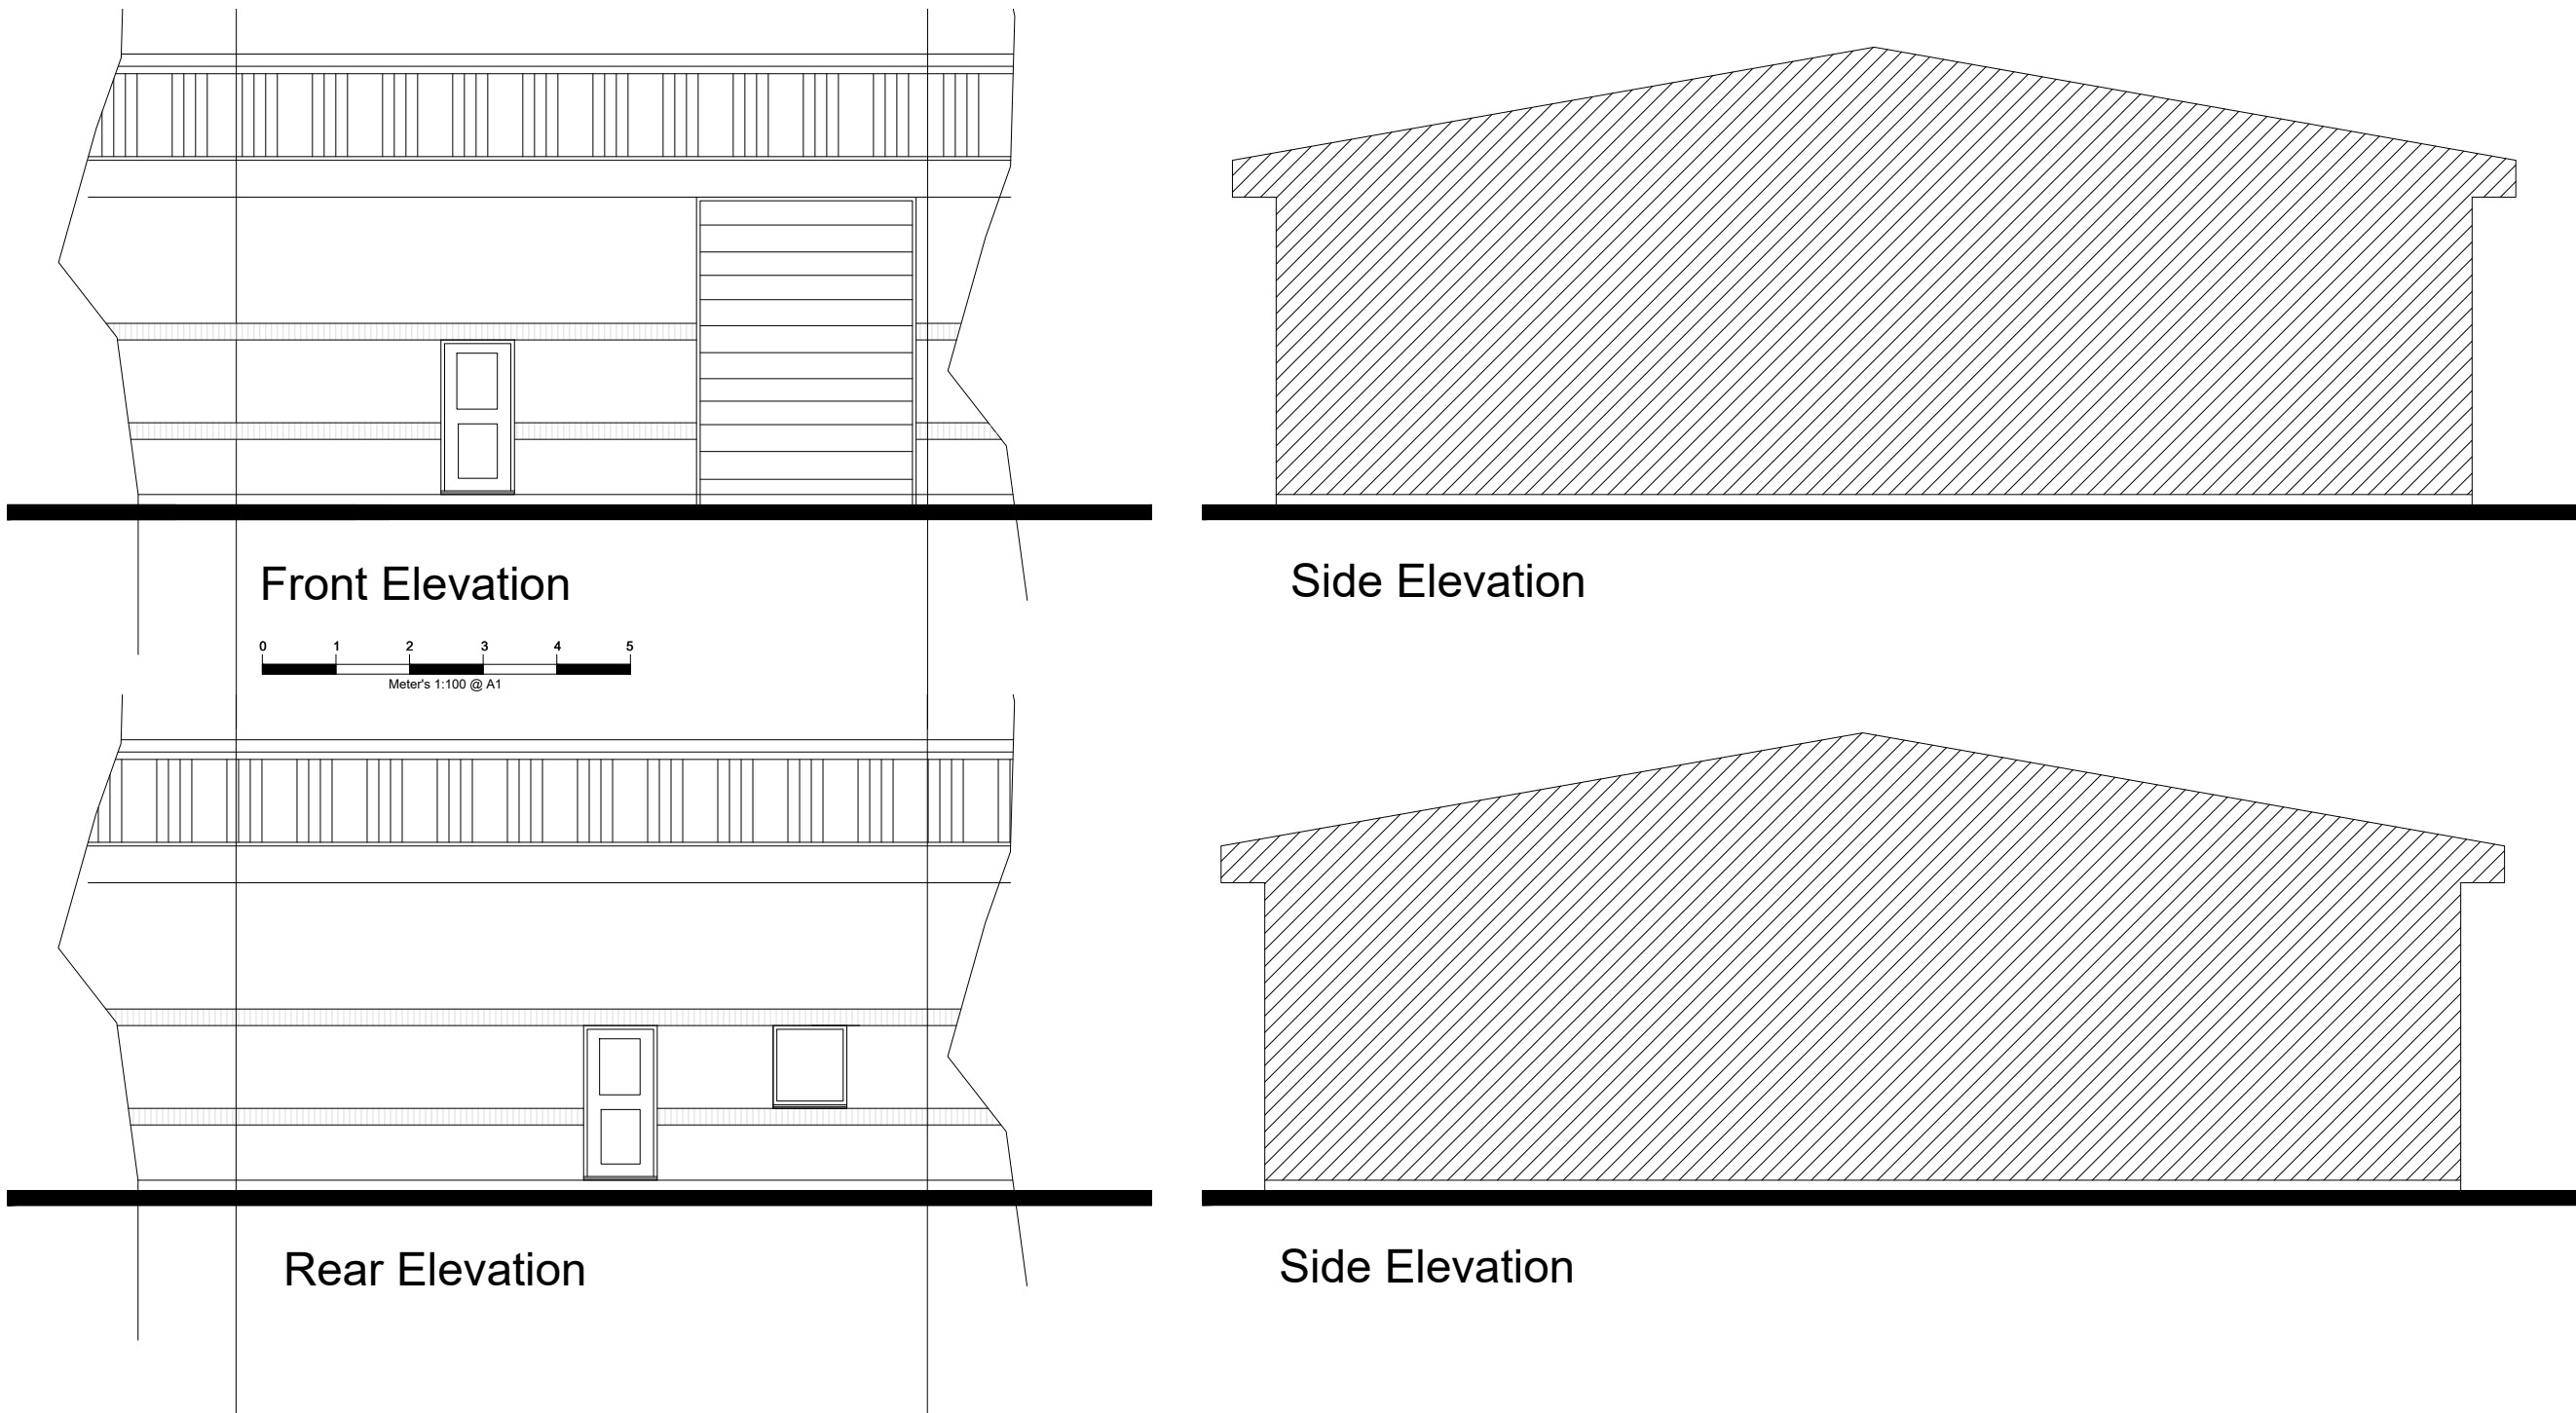
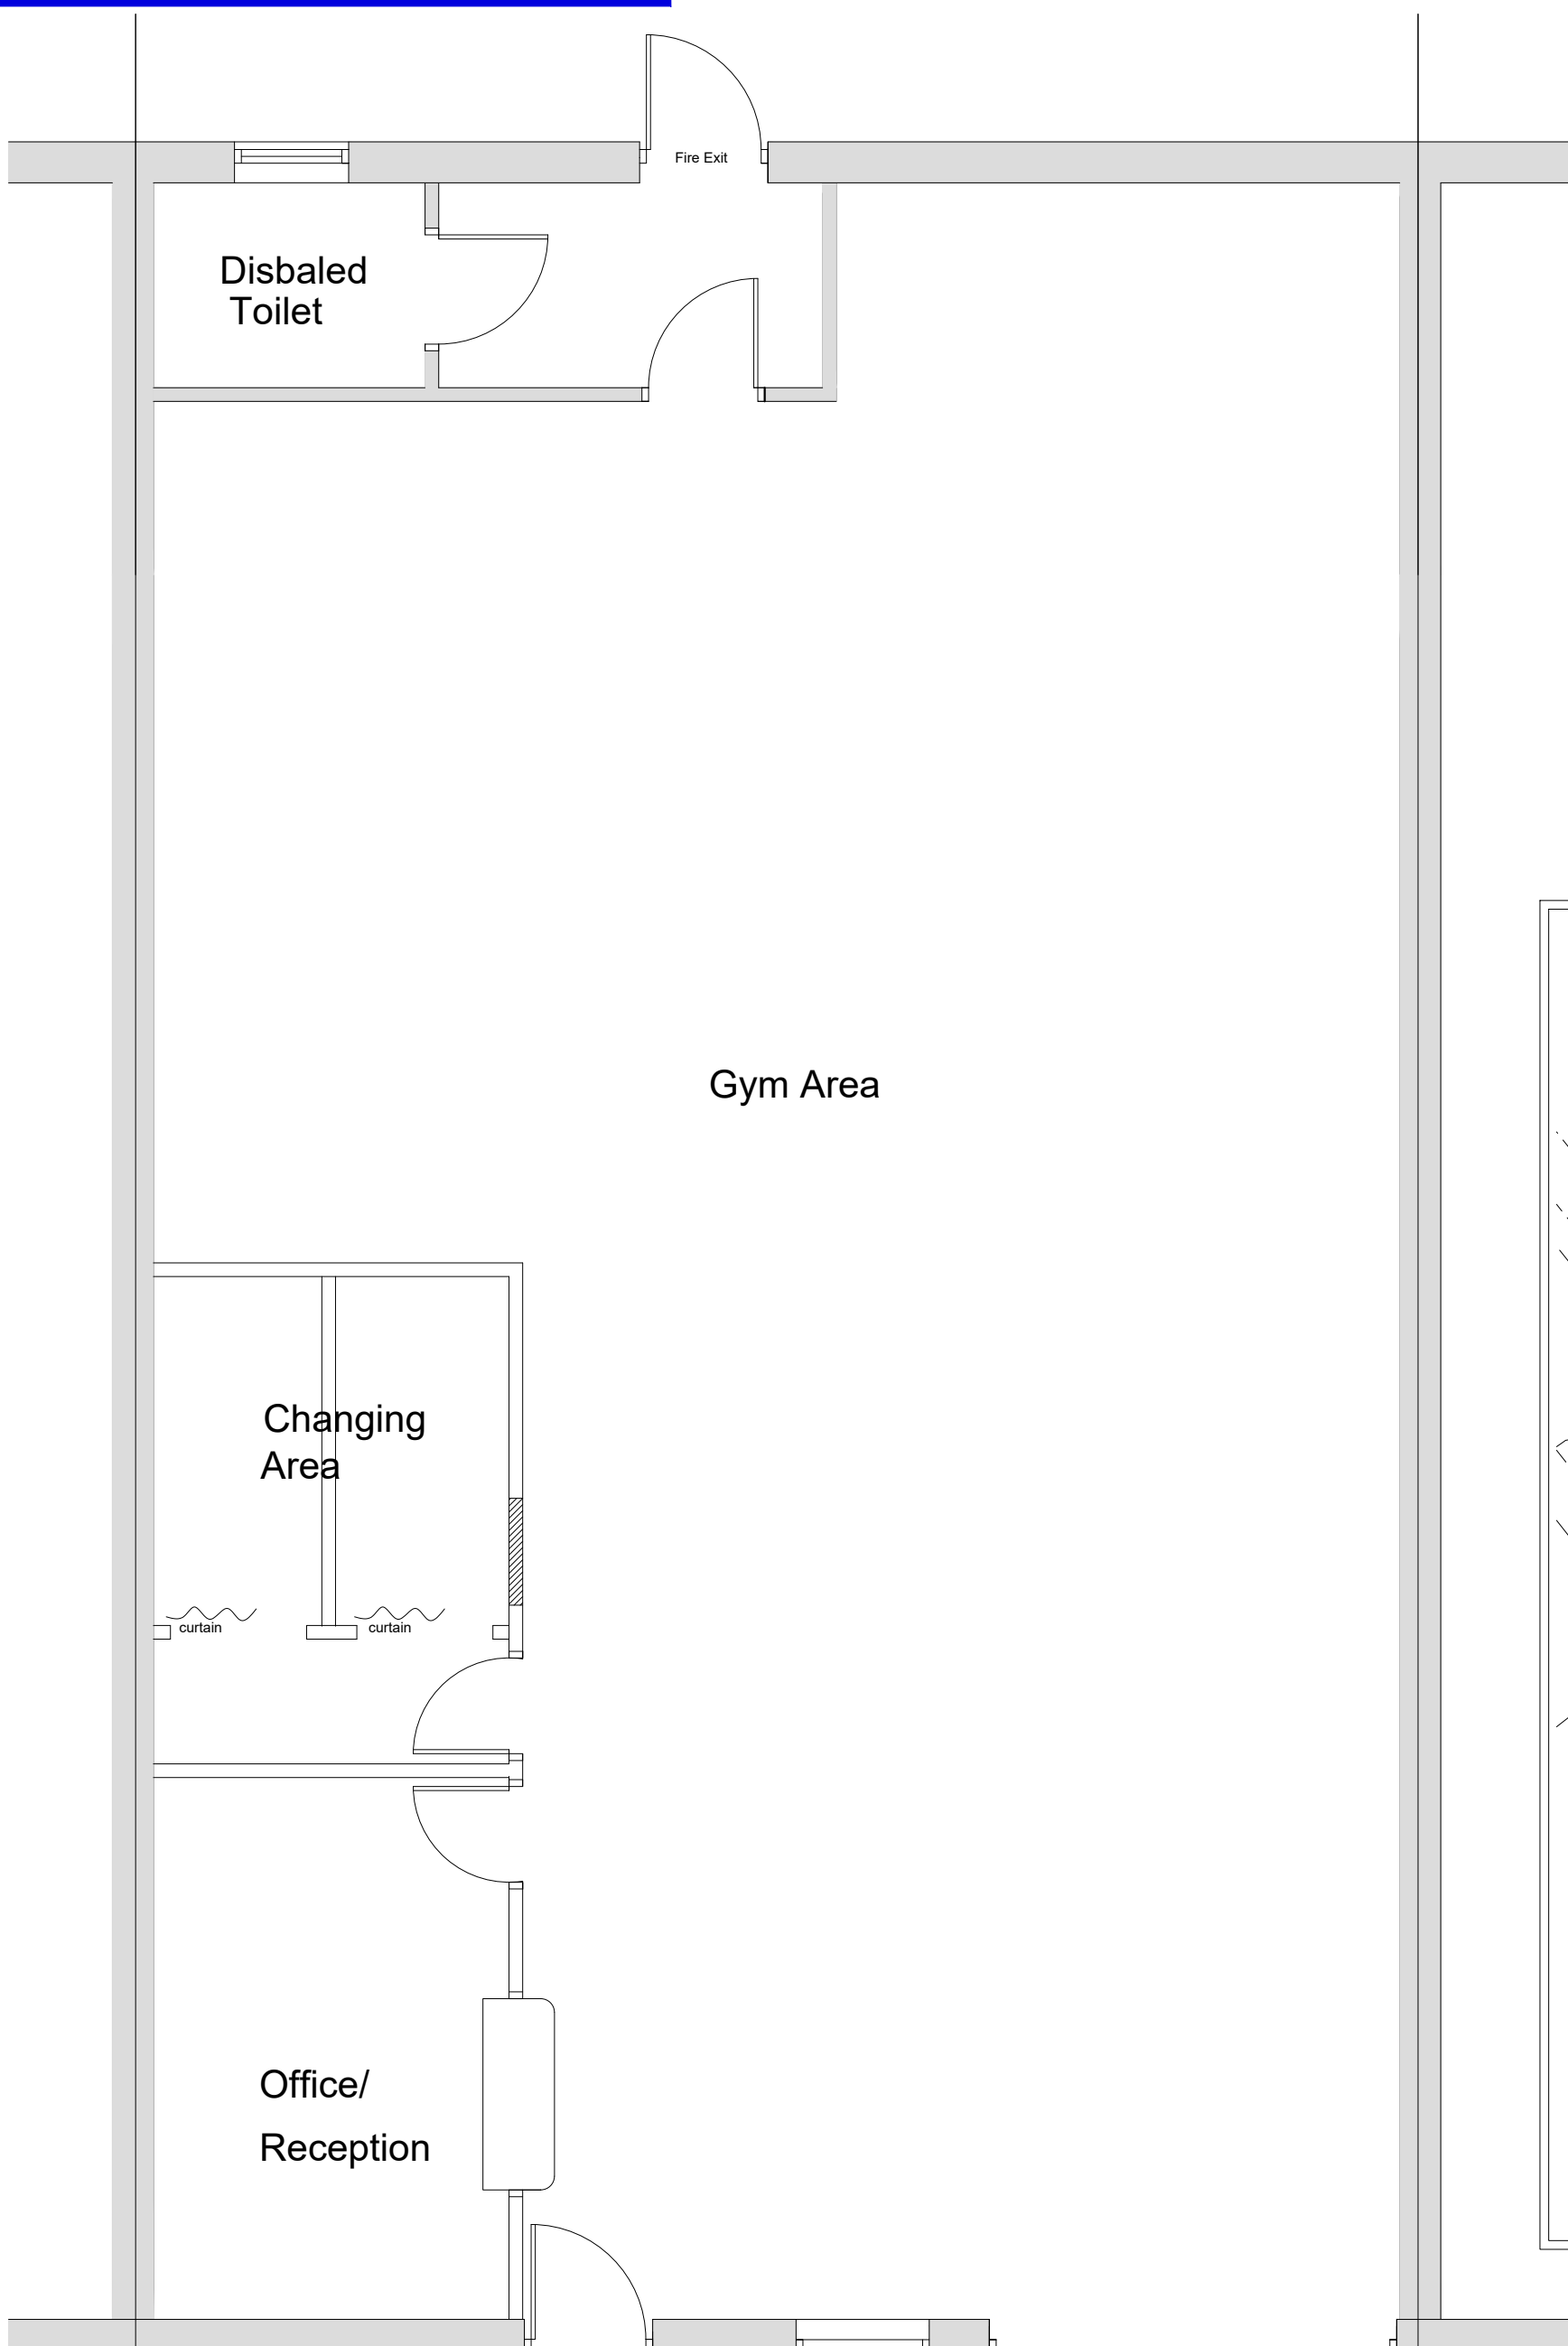
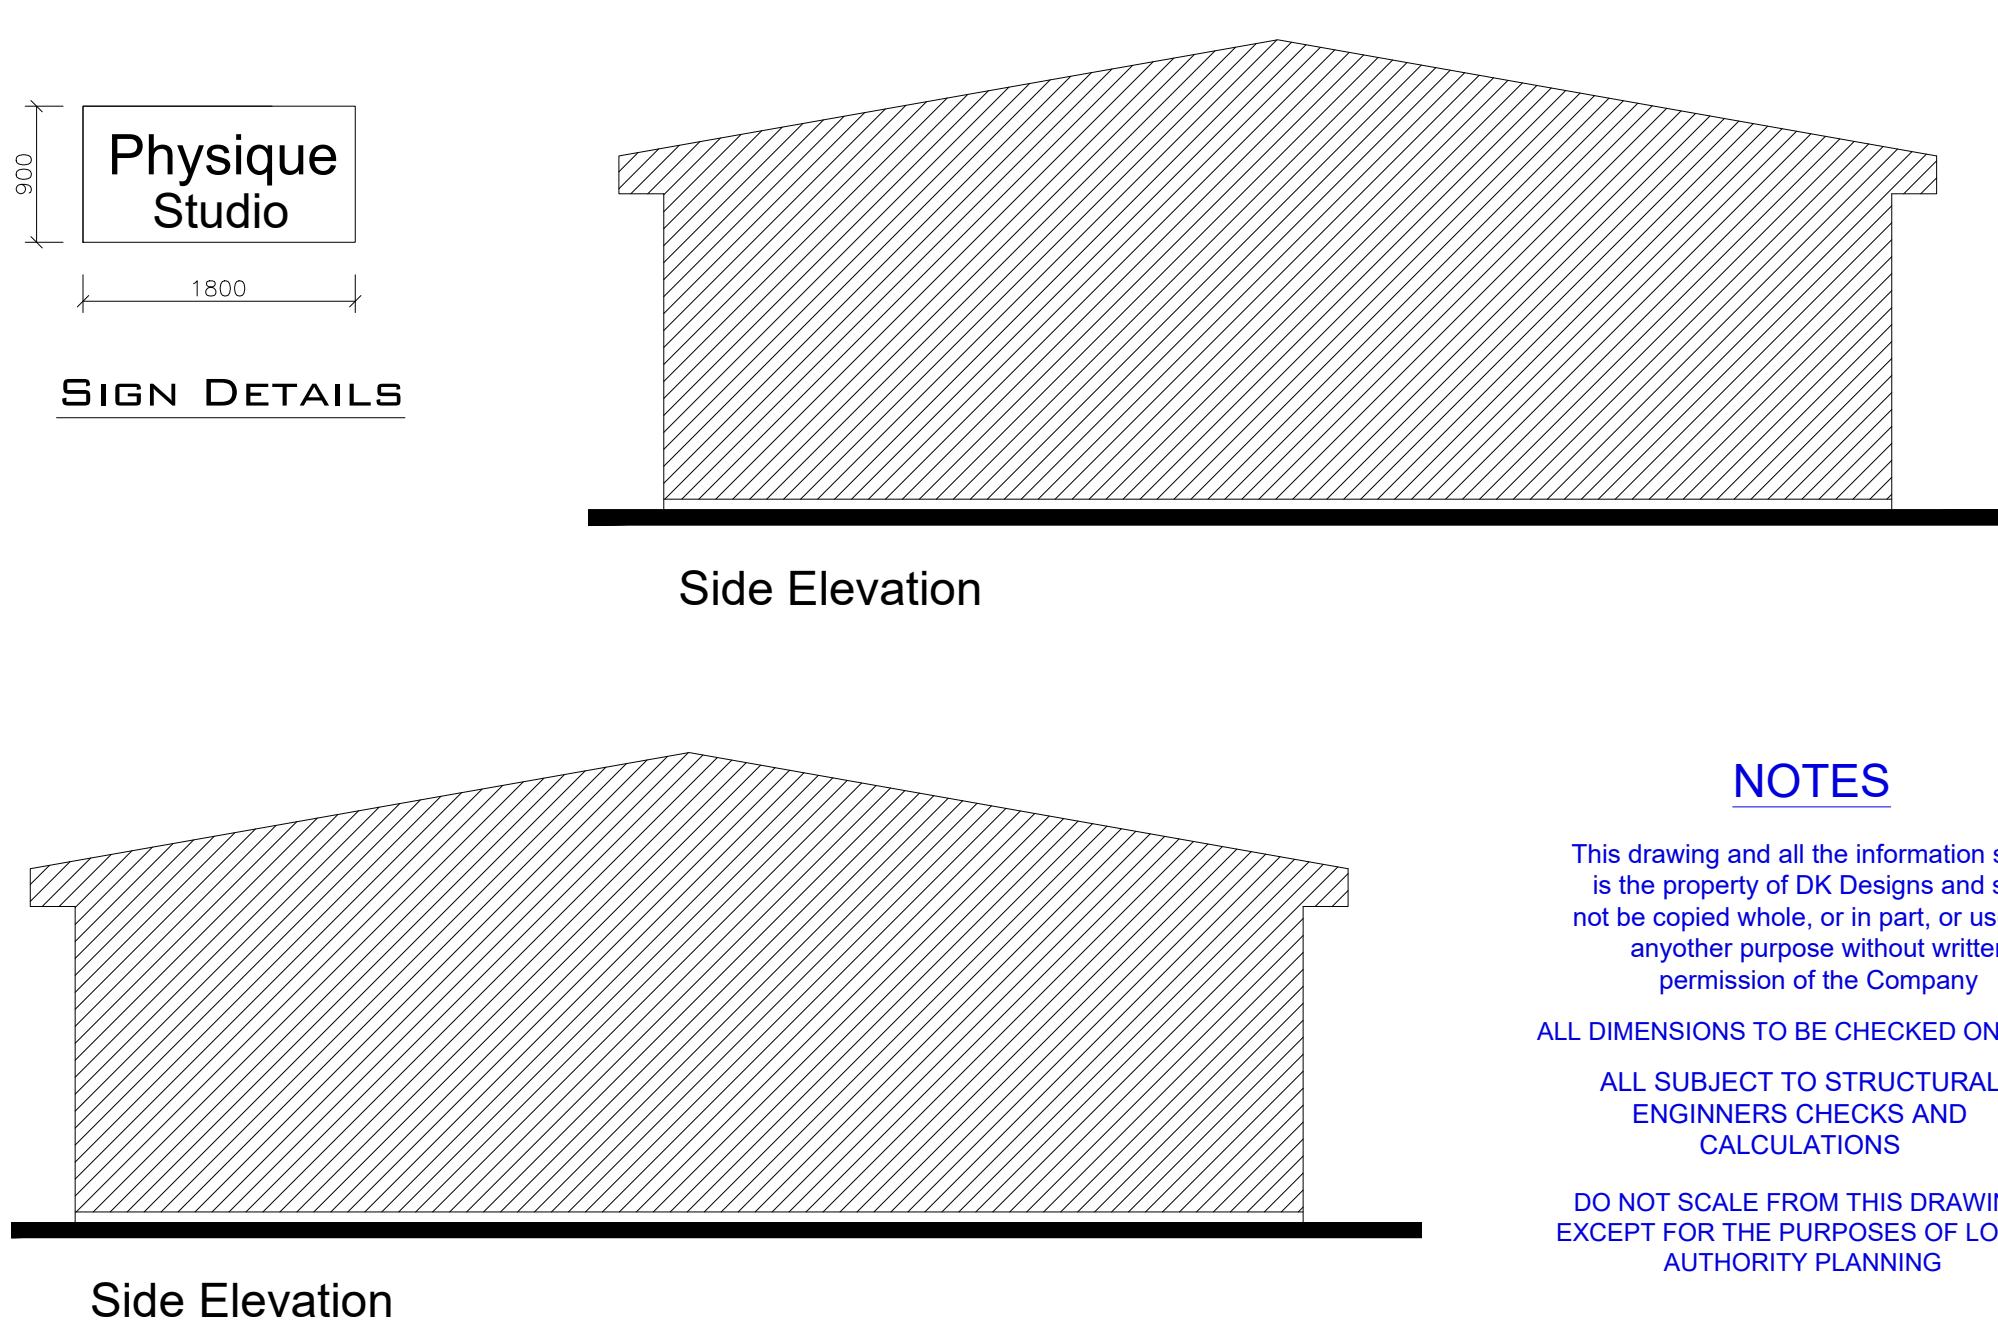
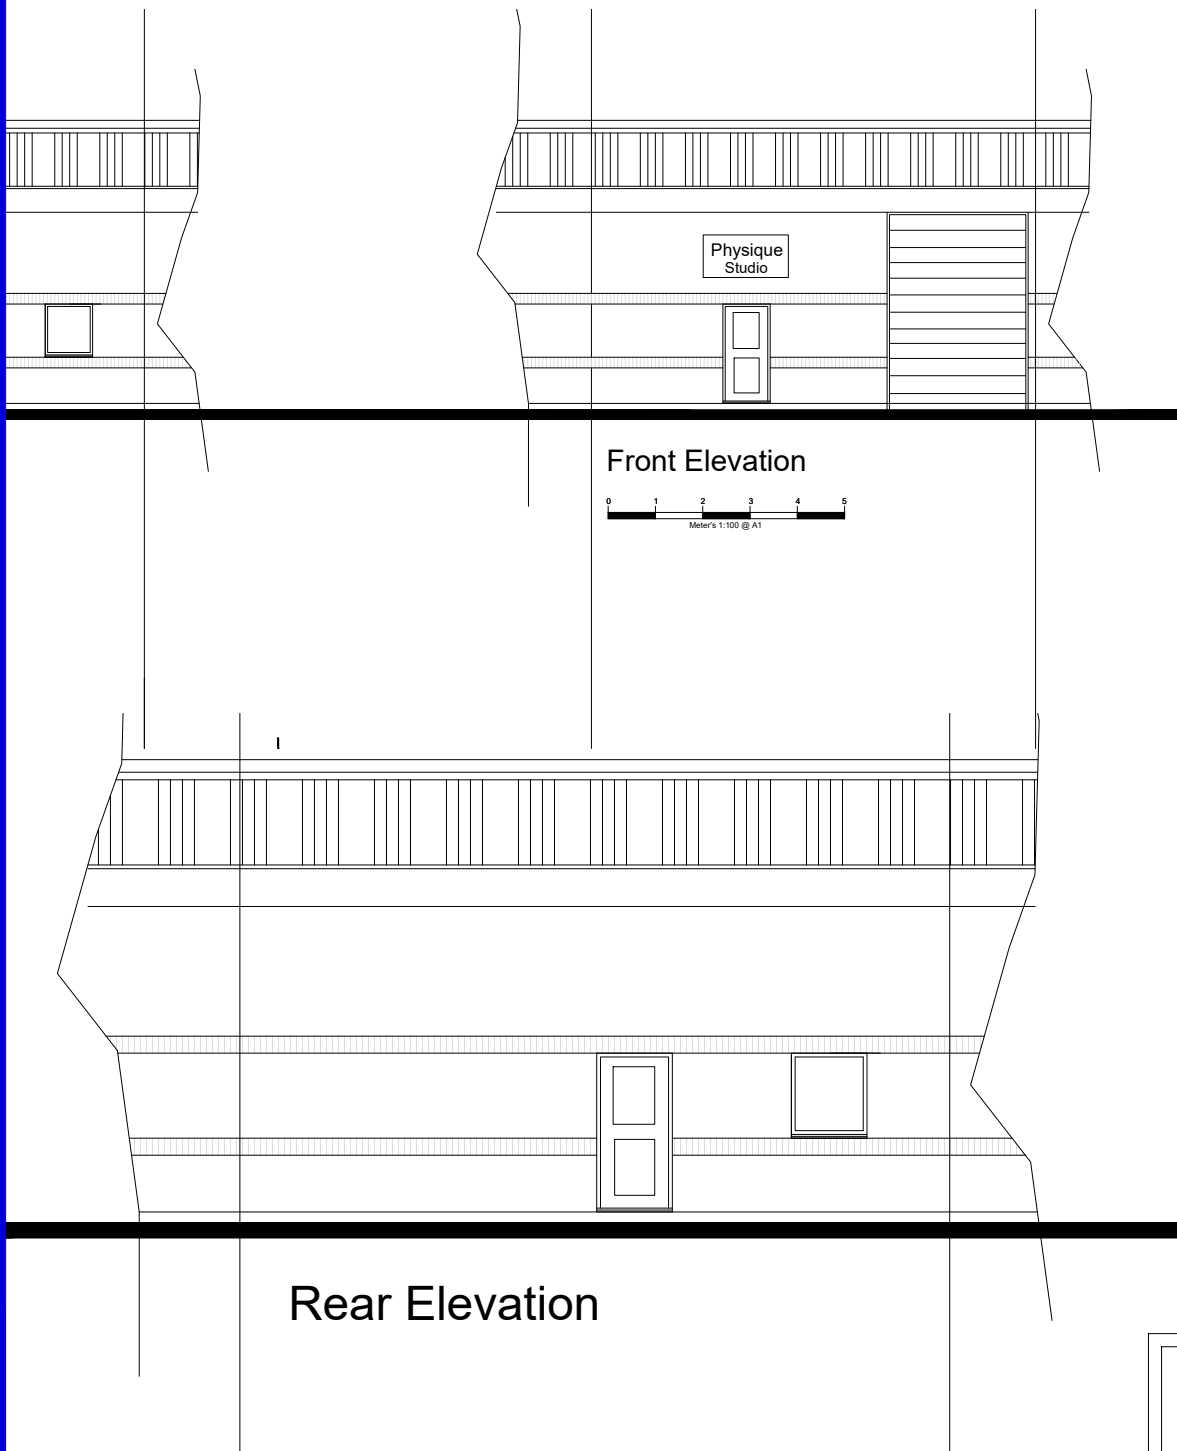


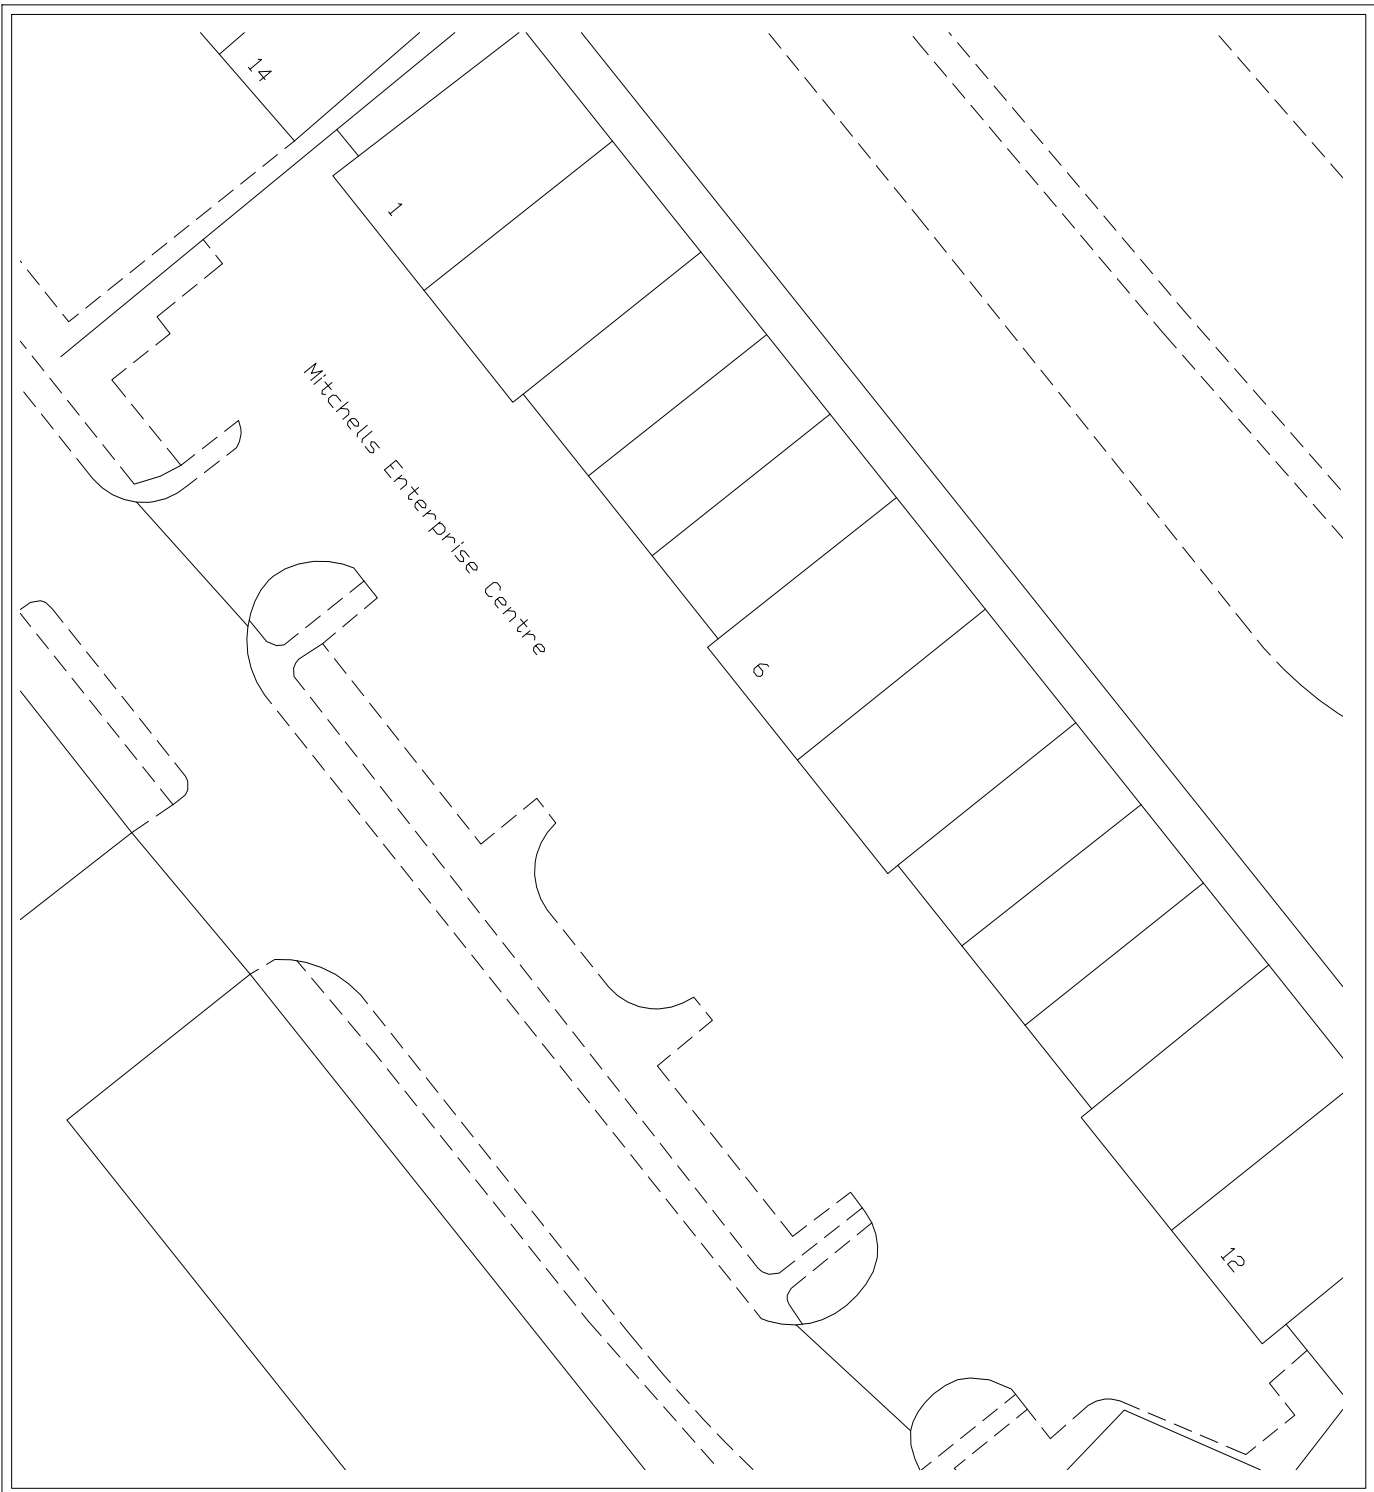

EXISTING PLANS

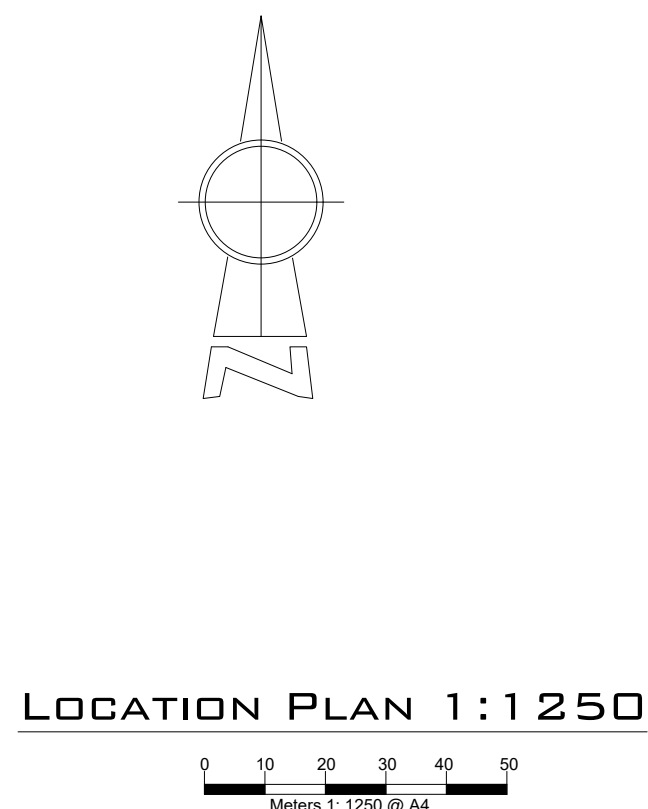

PROPOSED PLANS

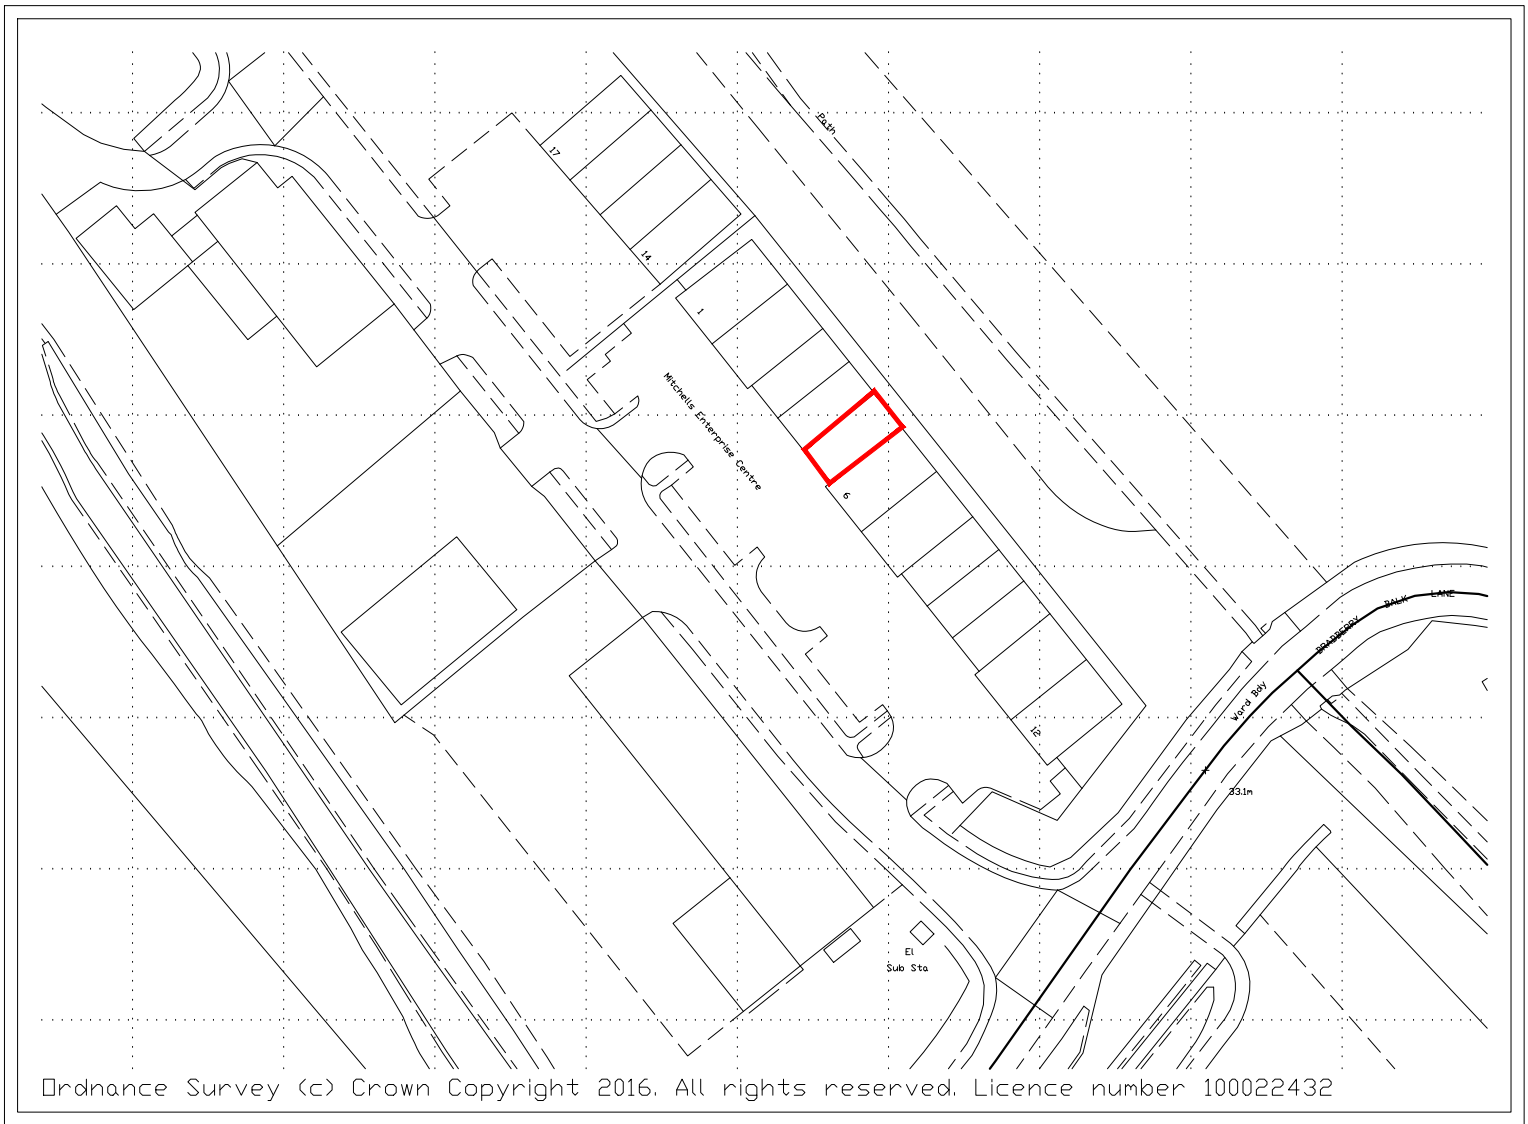

PROPOSED SITE PLAN 1:500

Rev.	Date.	Remarks
DK DESIGNS FUTURE PROJECTS TODAY 96 BLACKBURN DRIVE CHAPELTOWN SHEFFIELD S35 2ZP TEL/FAX:- 0114 2571043 MOB:- 07710 783875 EMAIL :- DESIGNS@DK-DESIGNS.CO.UK WEB:- WWW.DK-DESIGNS.CO.UK		
Client: Mr S Stocks		
Project/Title: Proposed Gym at Unit 7 Mitchells Ind Est Wombwell Existing/Proposed Floor Plans & Elevation Site Plan and Location Plan		
Scales: 1:100 1:50 1:500 1:1250 @ A1		Date: May 16
Drawing Number: 2015/68/01	Revision:	Drawn by: