




1 V07 - Main Crescent
1:1



2 V08 - Looking down Footpath
1:1



3 V05 - Typical Rear Garden
1:1

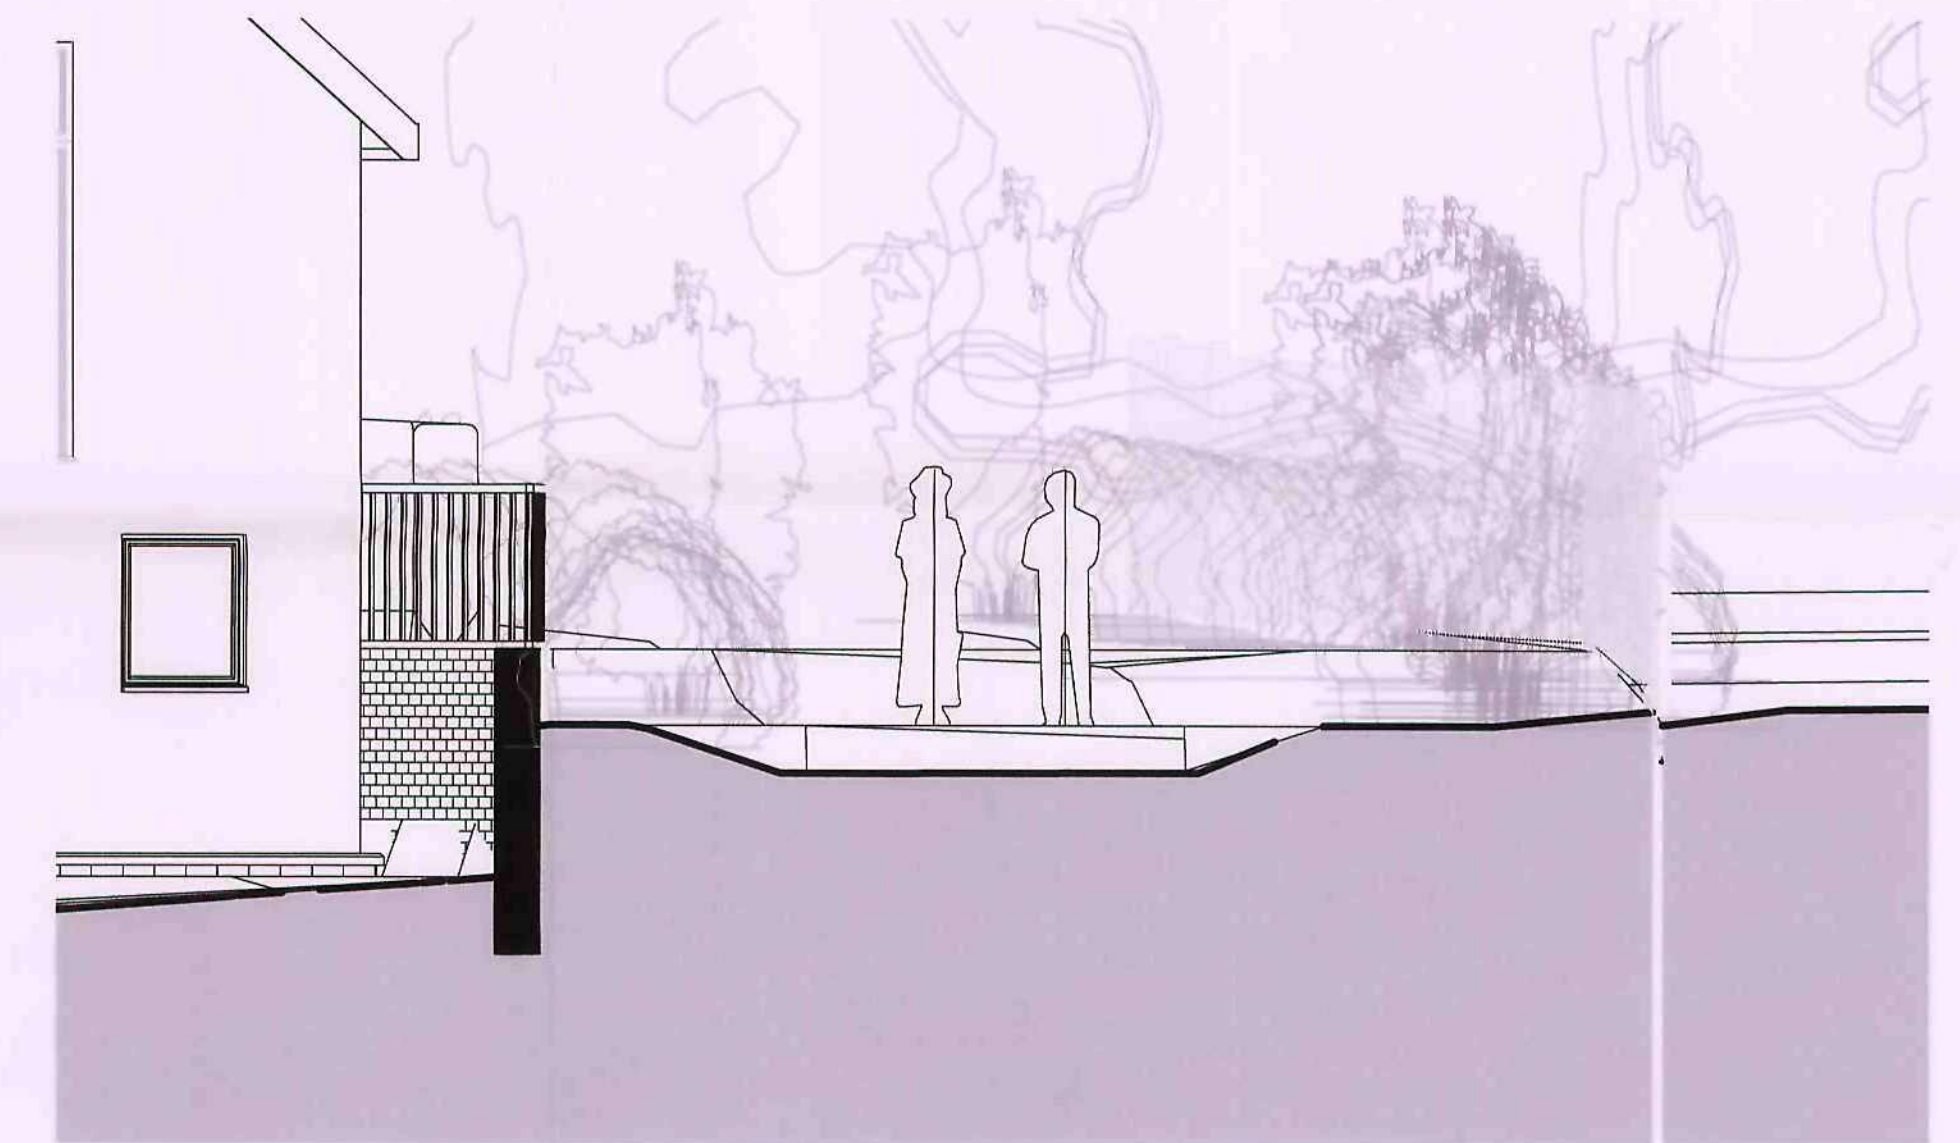

5 Section Through Retaining Wall
1:50




4 V10 - Aerial view from bottom of Bramah
1:1


 South Yorkshire Housing Association SYHA Architects 43 - 47 Wellington St Sheffield S1 4HF 0114 290 0200	
SYHA Development Dept	
Bramah Street, Carlton	
Date:	06.10.09
Drawn:	Author
Job Number:	A0Q1
Drawing Title:- (Pre-App) Proposed Visuals	
Dwg No:	A0Q1 /SK3
Scale:	As indicated

**NB - ALL COLOURS, MATERIALS AND LANDSCAPING ON IMAGES SHOWN INDICATIVE ONLY **



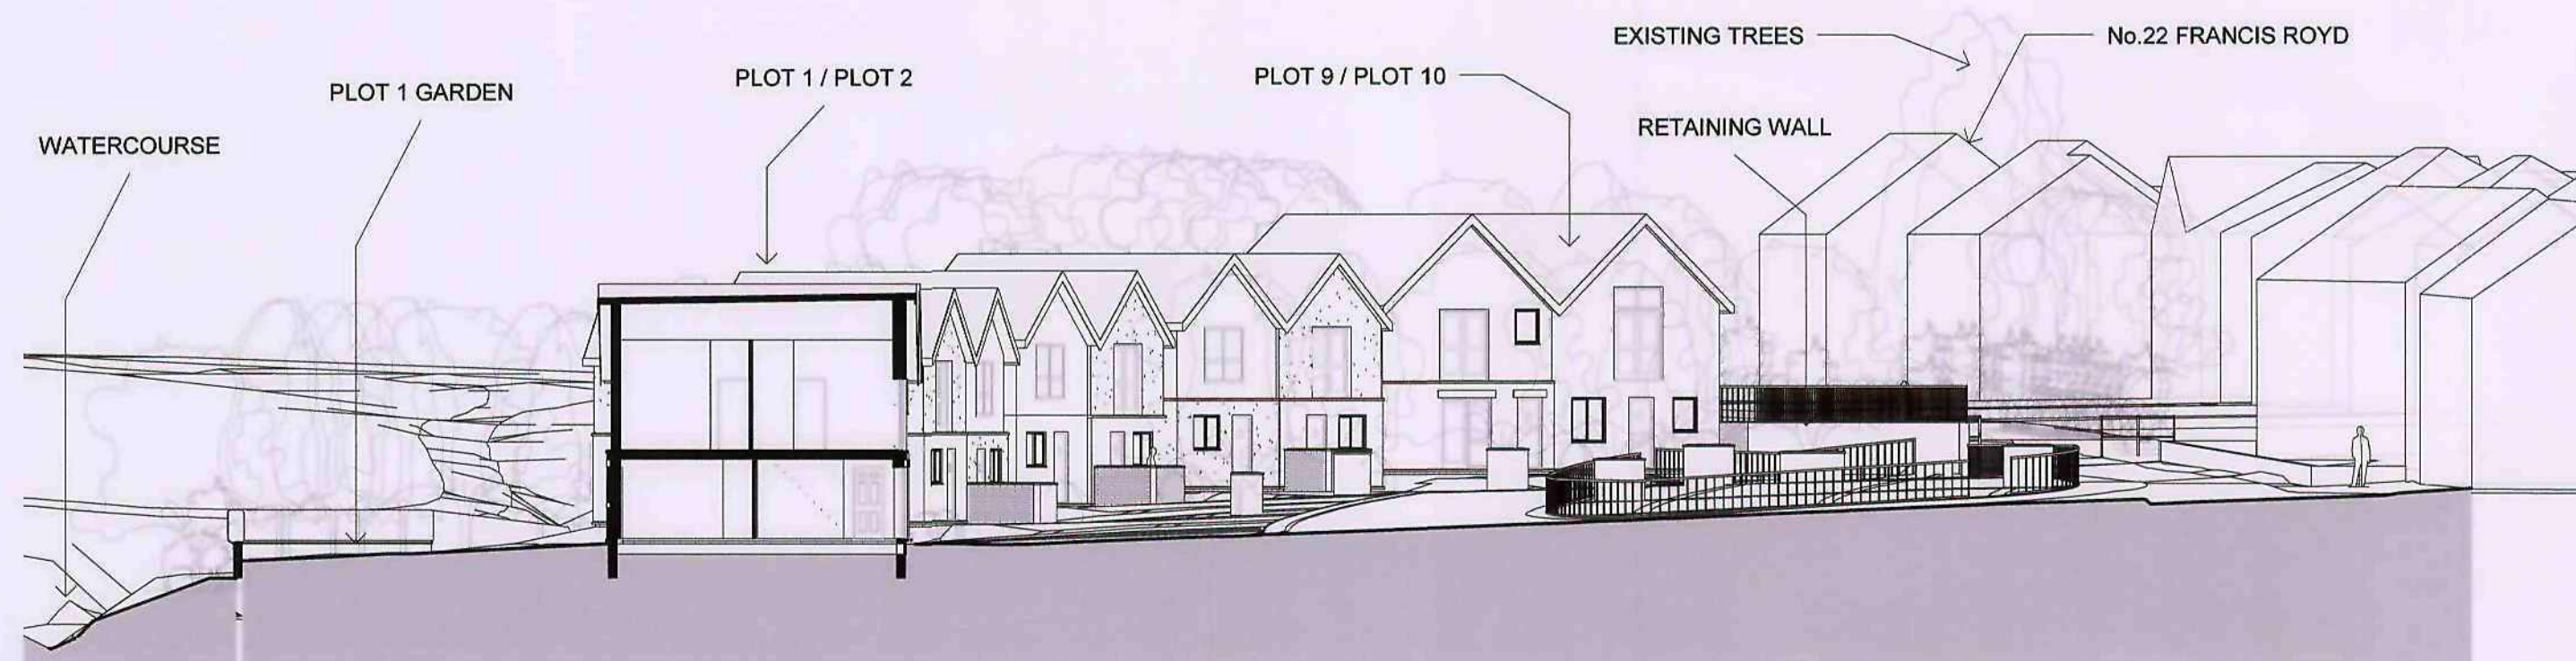

2 Section 1
1 : 200

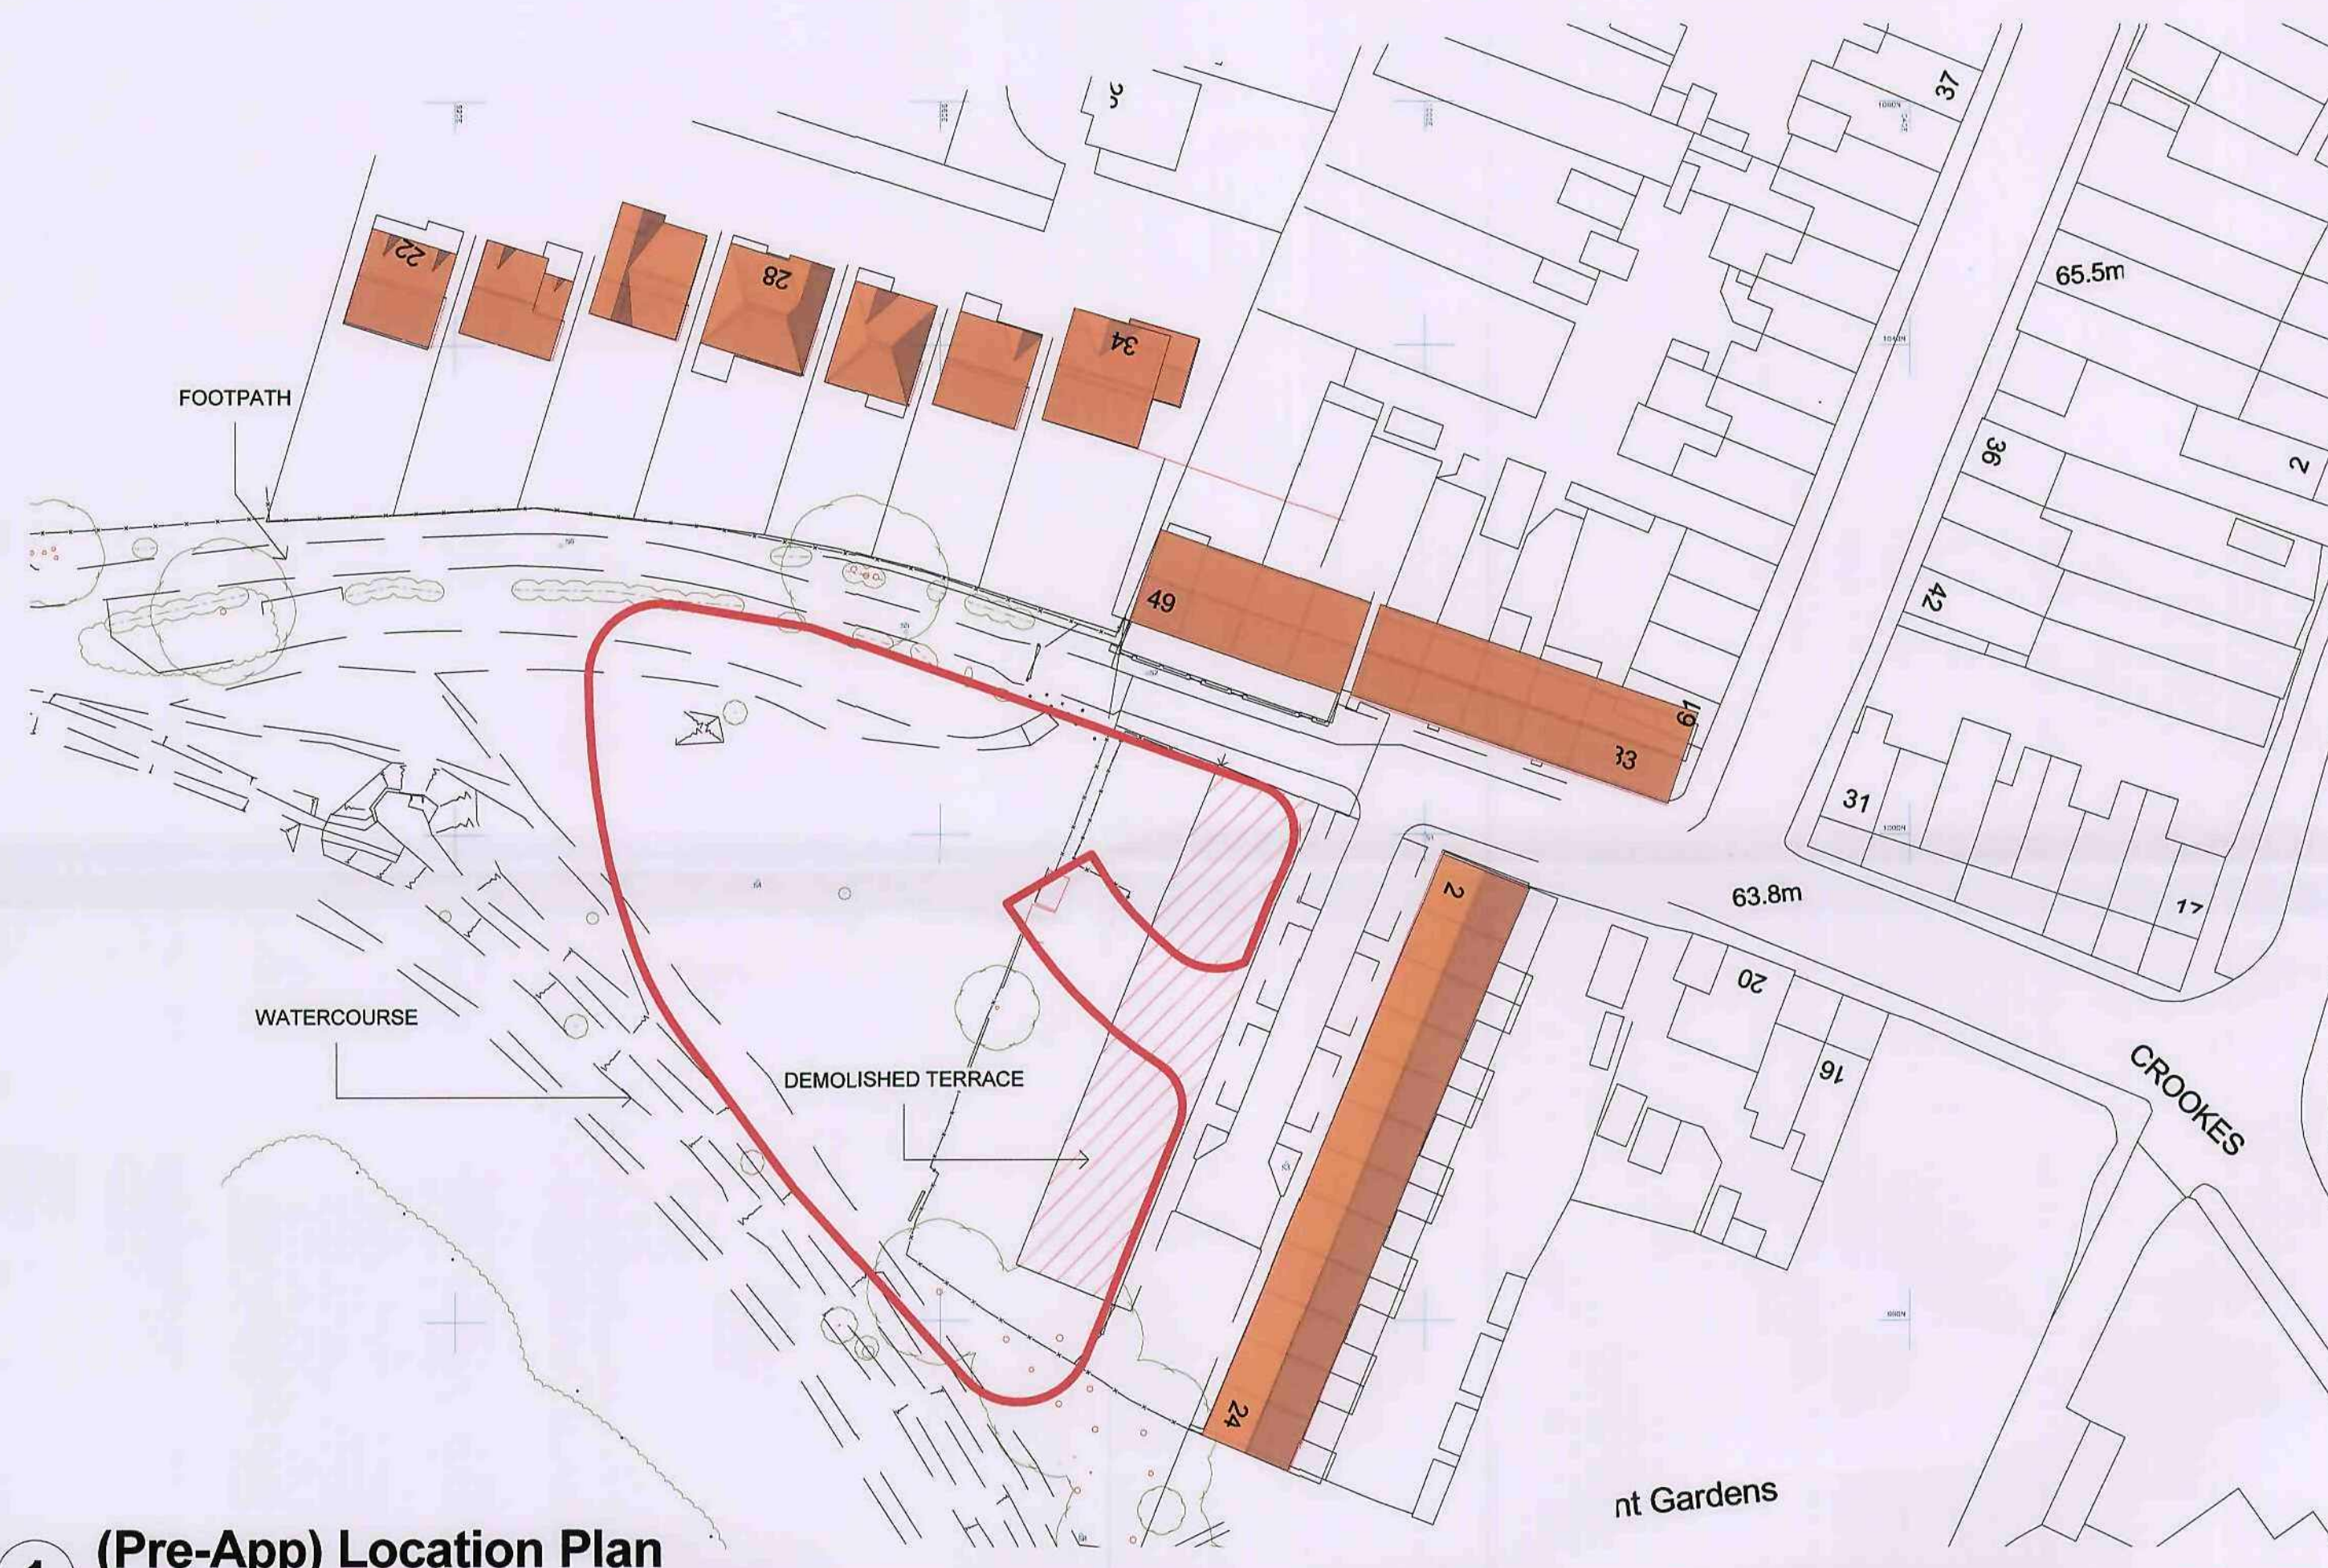

1 (Pre-App) Location Plan
1 : 500



5 V01 - View from Gardens on Francis Royd
1 : 1



3 Section 2
1 : 200



4 V09 - Bottom of Bramah from Bank
1 : 1



6 V02 - Aerial View from behind Crookes
1 : 1

syha
South Yorkshire Housing Association
SYHA Architects|43 - 47 Wellington St|Sheffield
S1 4HF|0114 290 0200

SYHA Development Dept

Bramah Street, Carlton

Date: 06.10.09


Drawn: Author

Job Number: A0Q1


Drawing Title:-
(Pre-App) Location &
Sections

Dwg No: A0Q1 /SK2

Scale: As indicated

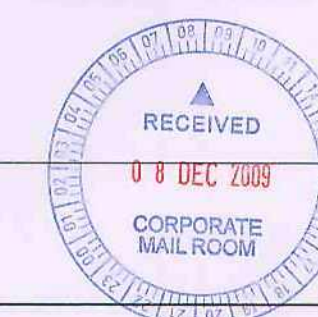

**NB - ALL COLOURS, MATERIALS AND LANDSCAPING ON IMAGES SHOWN INDICATIVE ONLY **

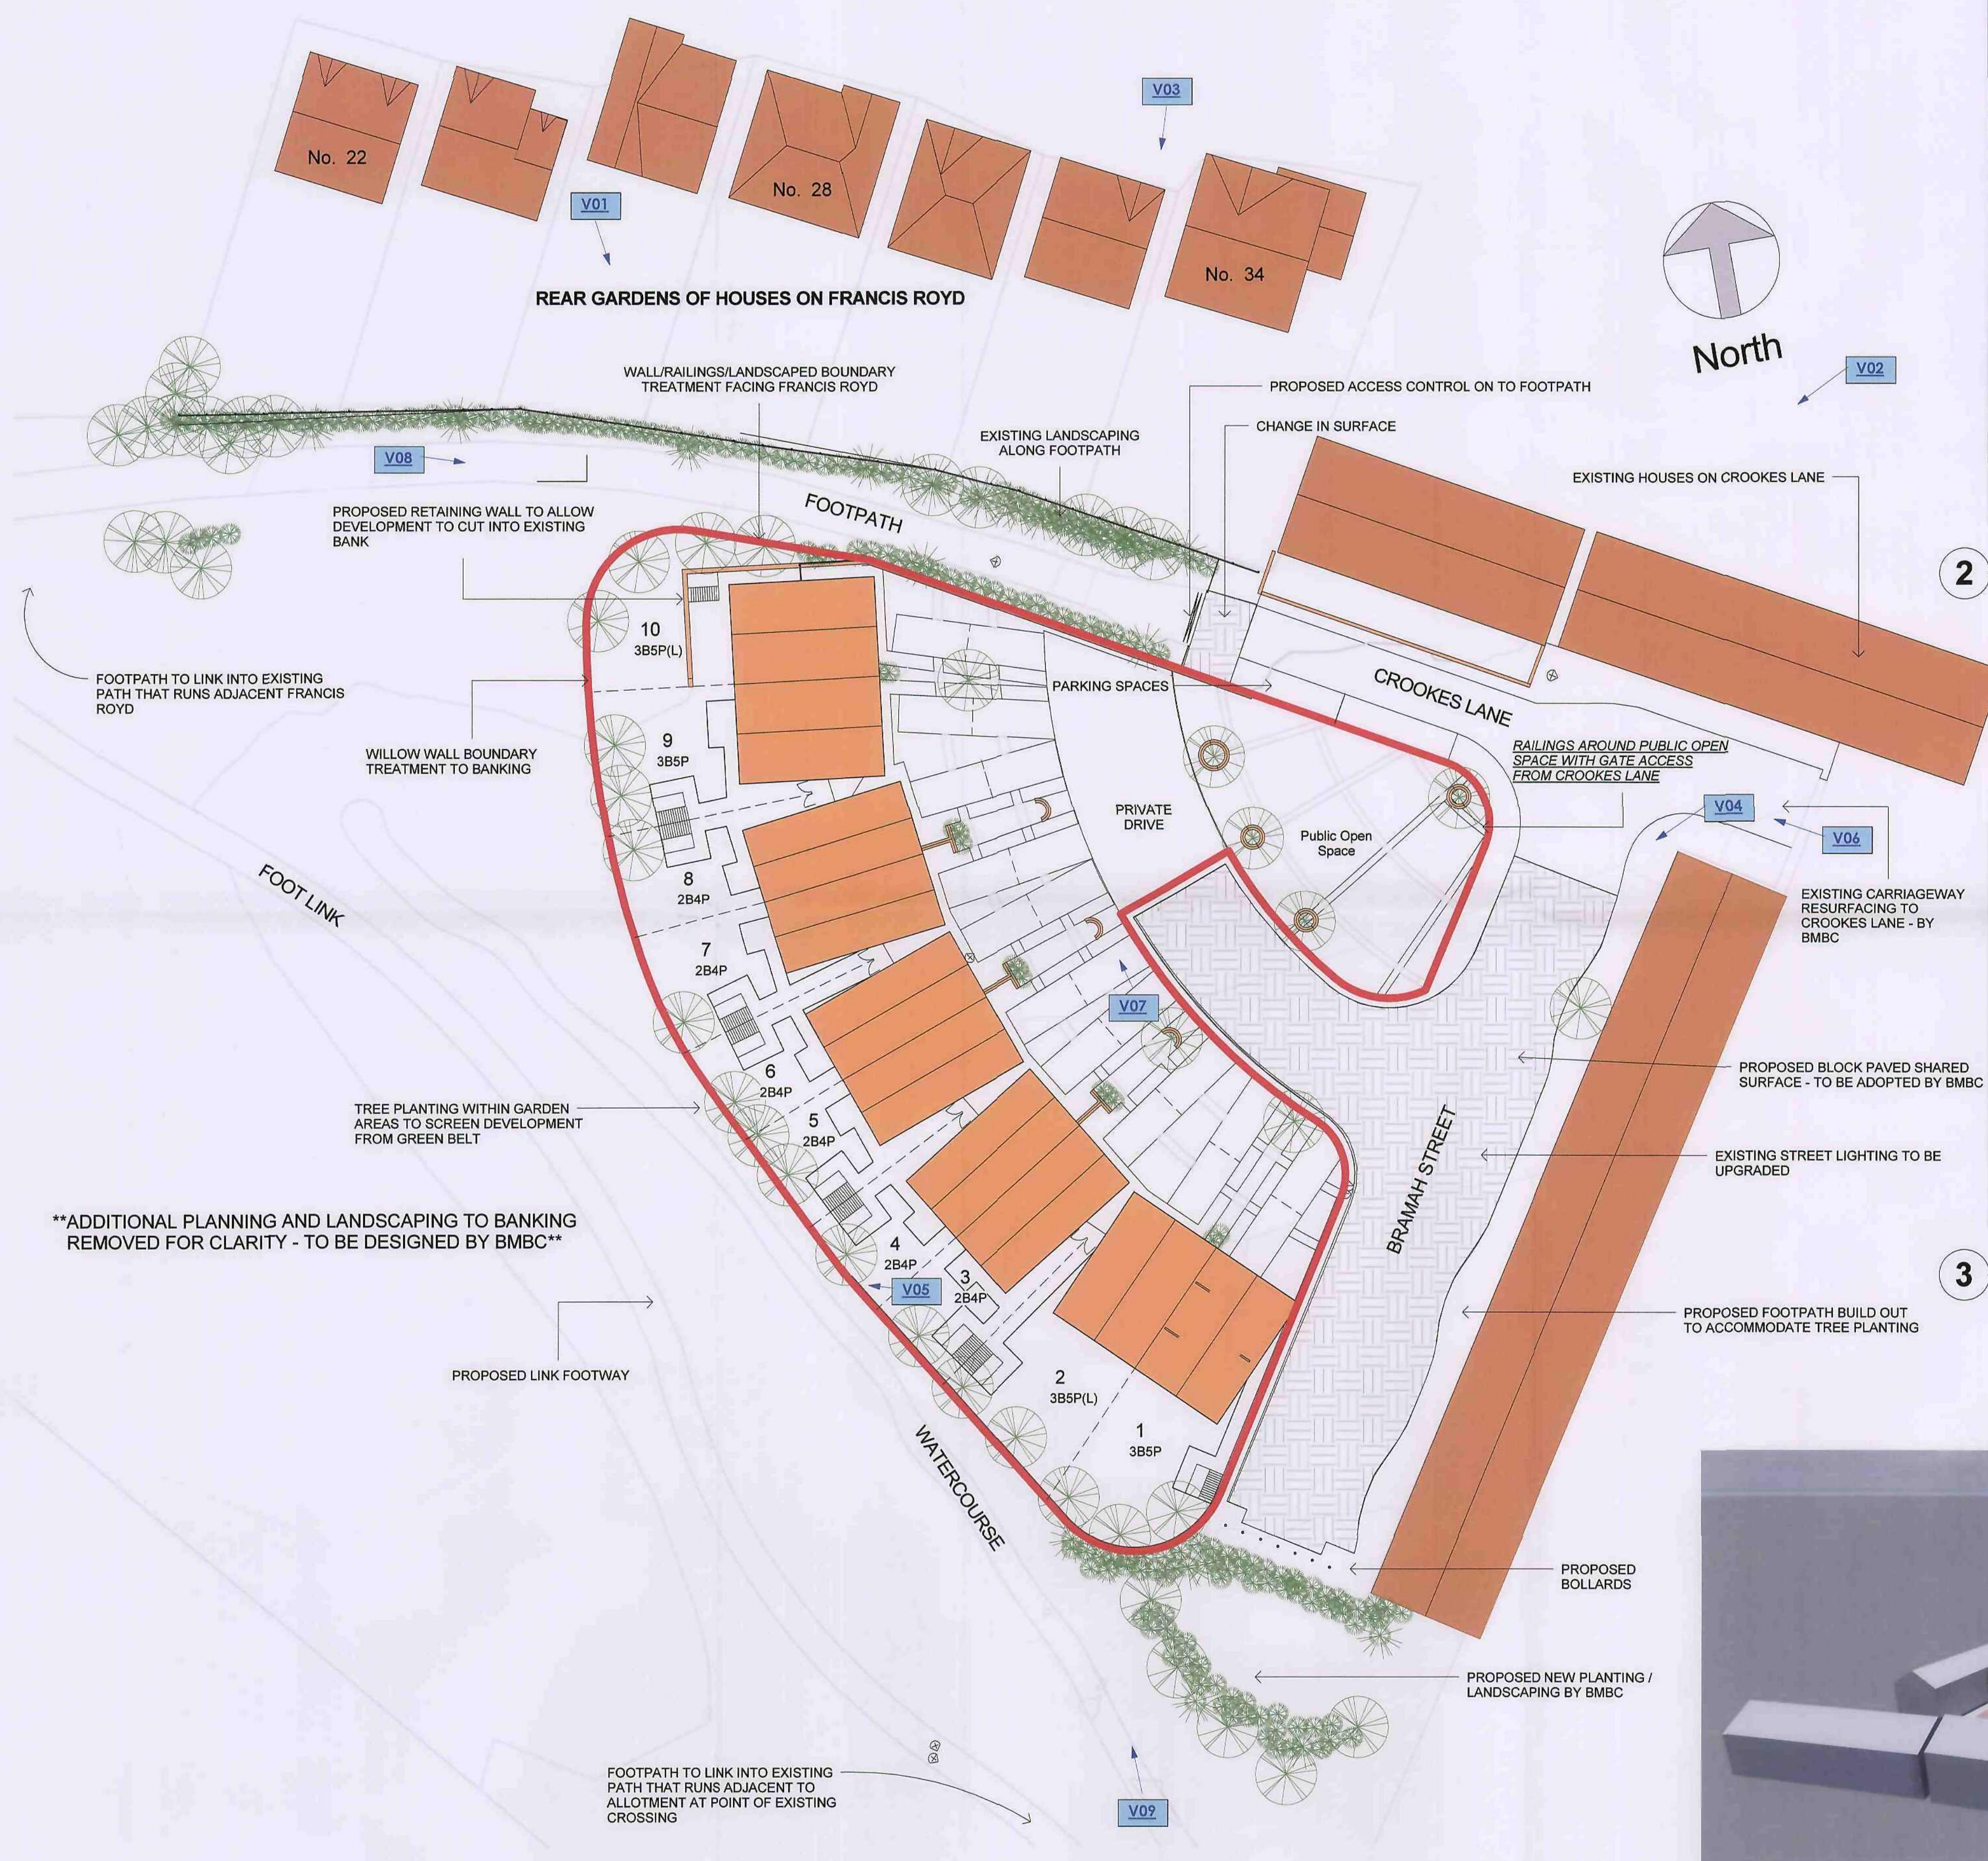

1 (Pre-App) Site Layout
1 : 250

**NB - ALL COLOURS, MATERIALS AND LANDSCAPING ON IMAGES SHOWN INDICATIVE ONLY **



2 V04 - Looking down Bramah Street
1 : 1



3 V06 - Looking up Crookes Lane
1 : 1




4 V03 - Aerial View from Francis Royd
1 : 1



South Yorkshire Housing Association
SYHA Architects|43 - 47 Wellington St|Sheffield
S1 4HF|0114 290 0200

SYHA Development Dept	
Bramah Street, Carlton	
Date:	06.10.09
Drawn:	SJK
Job Number:	A0Q1
Drawing Title:- (Pre-App) Proposed Site Plan	
Dwg No:	A0Q1 /SK1
Scale:	As indicated



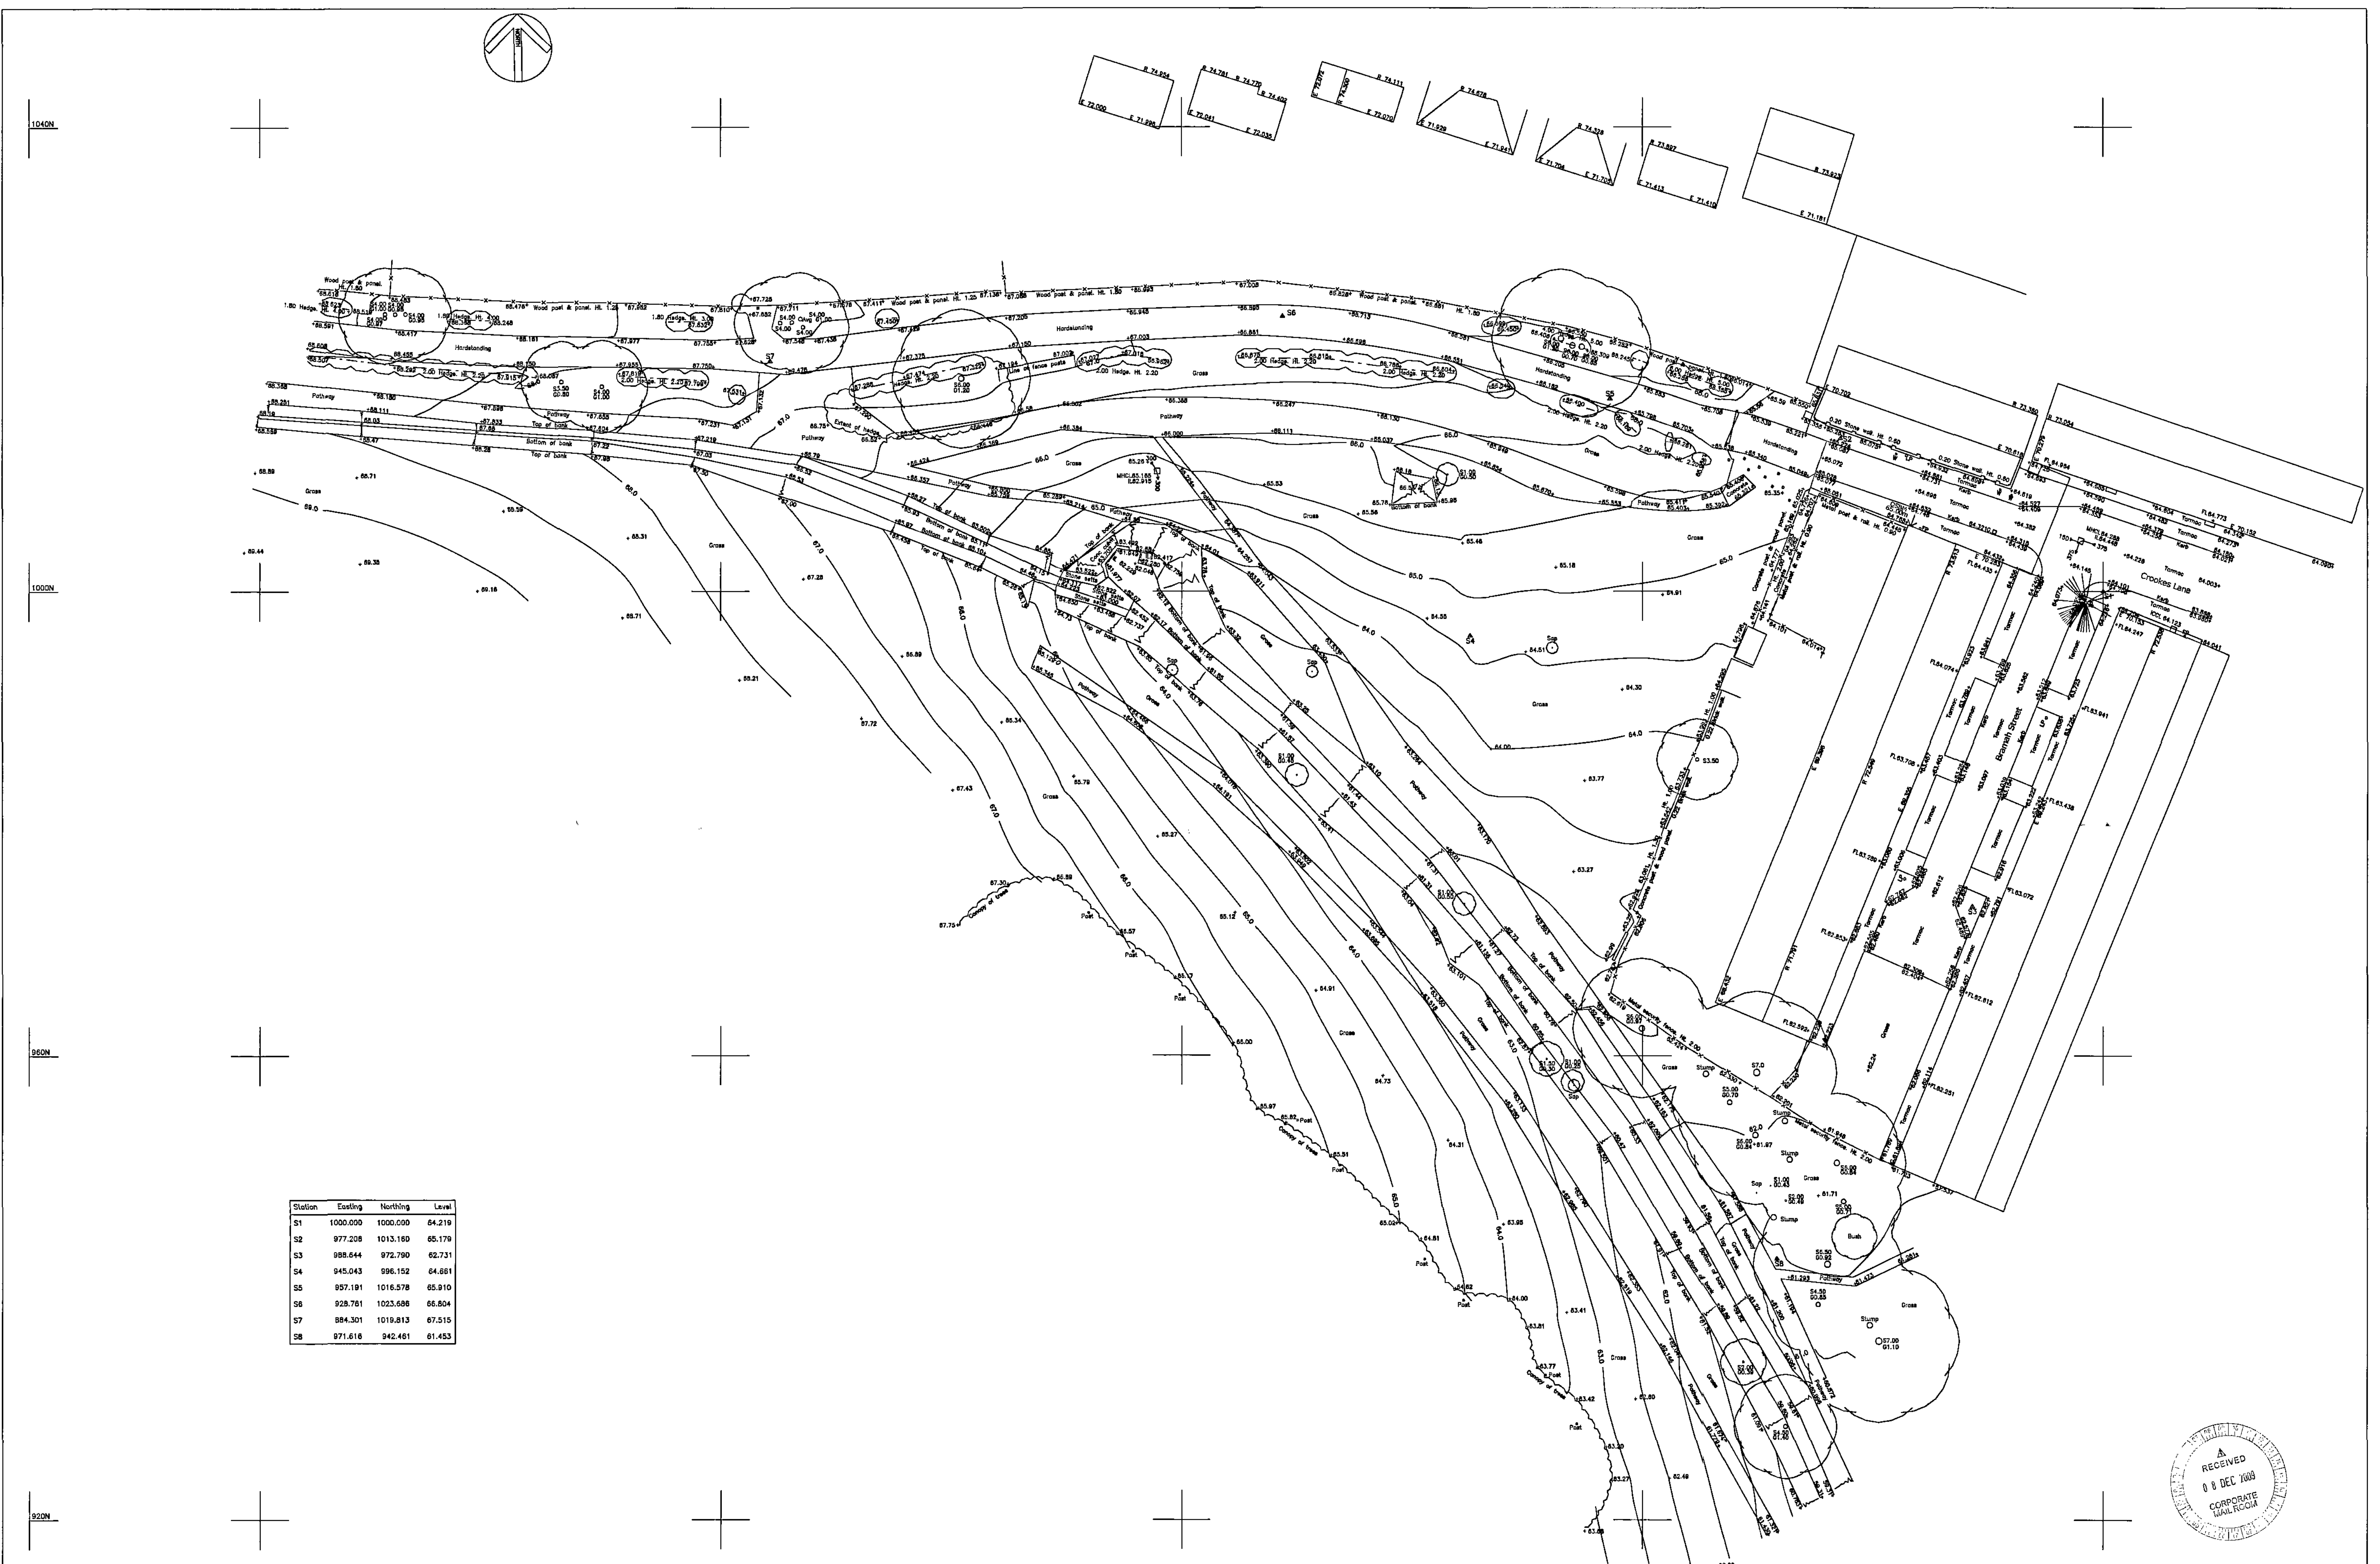

Station	Easting	Northing	Level
S1	1000.000	1000.000	64.219
S2	977.208	1013.160	65.179
S3	988.644	972.790	62.731
S4	945.043	996.152	64.661
S5	957.191	1016.578	65.910
S6	928.761	1023.686	66.804
S7	884.301	1019.813	67.515
S8	971.616	942.461	61.453

General Notes

1) To be read in conjunction with Specification / Project Drawings.
2) Do not scale from this drawing. Check all dimensions on site and report any discrepancies to the architect.
3) All structural and drainage works to be to the satisfaction of DMS on site.
4) If in doubt, ask.

Drawing Status
Feasibility

Revisions

BY	DATE
----	------

SYHA Architects

43-47 Watlington Street
Bath BA1 2JH
Tel: 01423 200 278
Fax: 01423 200 290
Web: www.syha.co.uk

Project Name
Strawbury Tarn, Bath

Client
Strawbury Tarn, Bath

Scale
1:250

Drawn
AT

Check
AT

Rev
001

08 DEC 2009

RECEIVED

CORPORATE

MAIL ROOM

