

Contractor must verify all dimensions on site before commencing any work or shop drawings. If this drawing exceeds the quantities taken in any way, the building designers are to be informed before the work is initiated.

Only figured dimensions to be taken from this drawing. Do not scale off this drawing.

Drawing based on Ordnance Survey and/or existing record drawings - design and drawing content subject to Site Survey, Structural Survey, Site Investigations, Planning and Statutory Requirements and Approvals.

All drainage layouts are schematic and invert levels must be established prior to construction.



Front Elevation 1:50



Side Elevation 1:50




Rear Elevation 1:50

Material Key:

1. Red brickwork.
2. Black windows and doors.
3. Brown plain roof tiles
4. Rooflight
5. White through colour render
6. Horizontally laid black timber effect cladding
7. Horizontally laid western cedar timber effect cladding
8. Stone headers and sills
9. Brown timber detailing

Note: All black gutters and rainwater pipes.

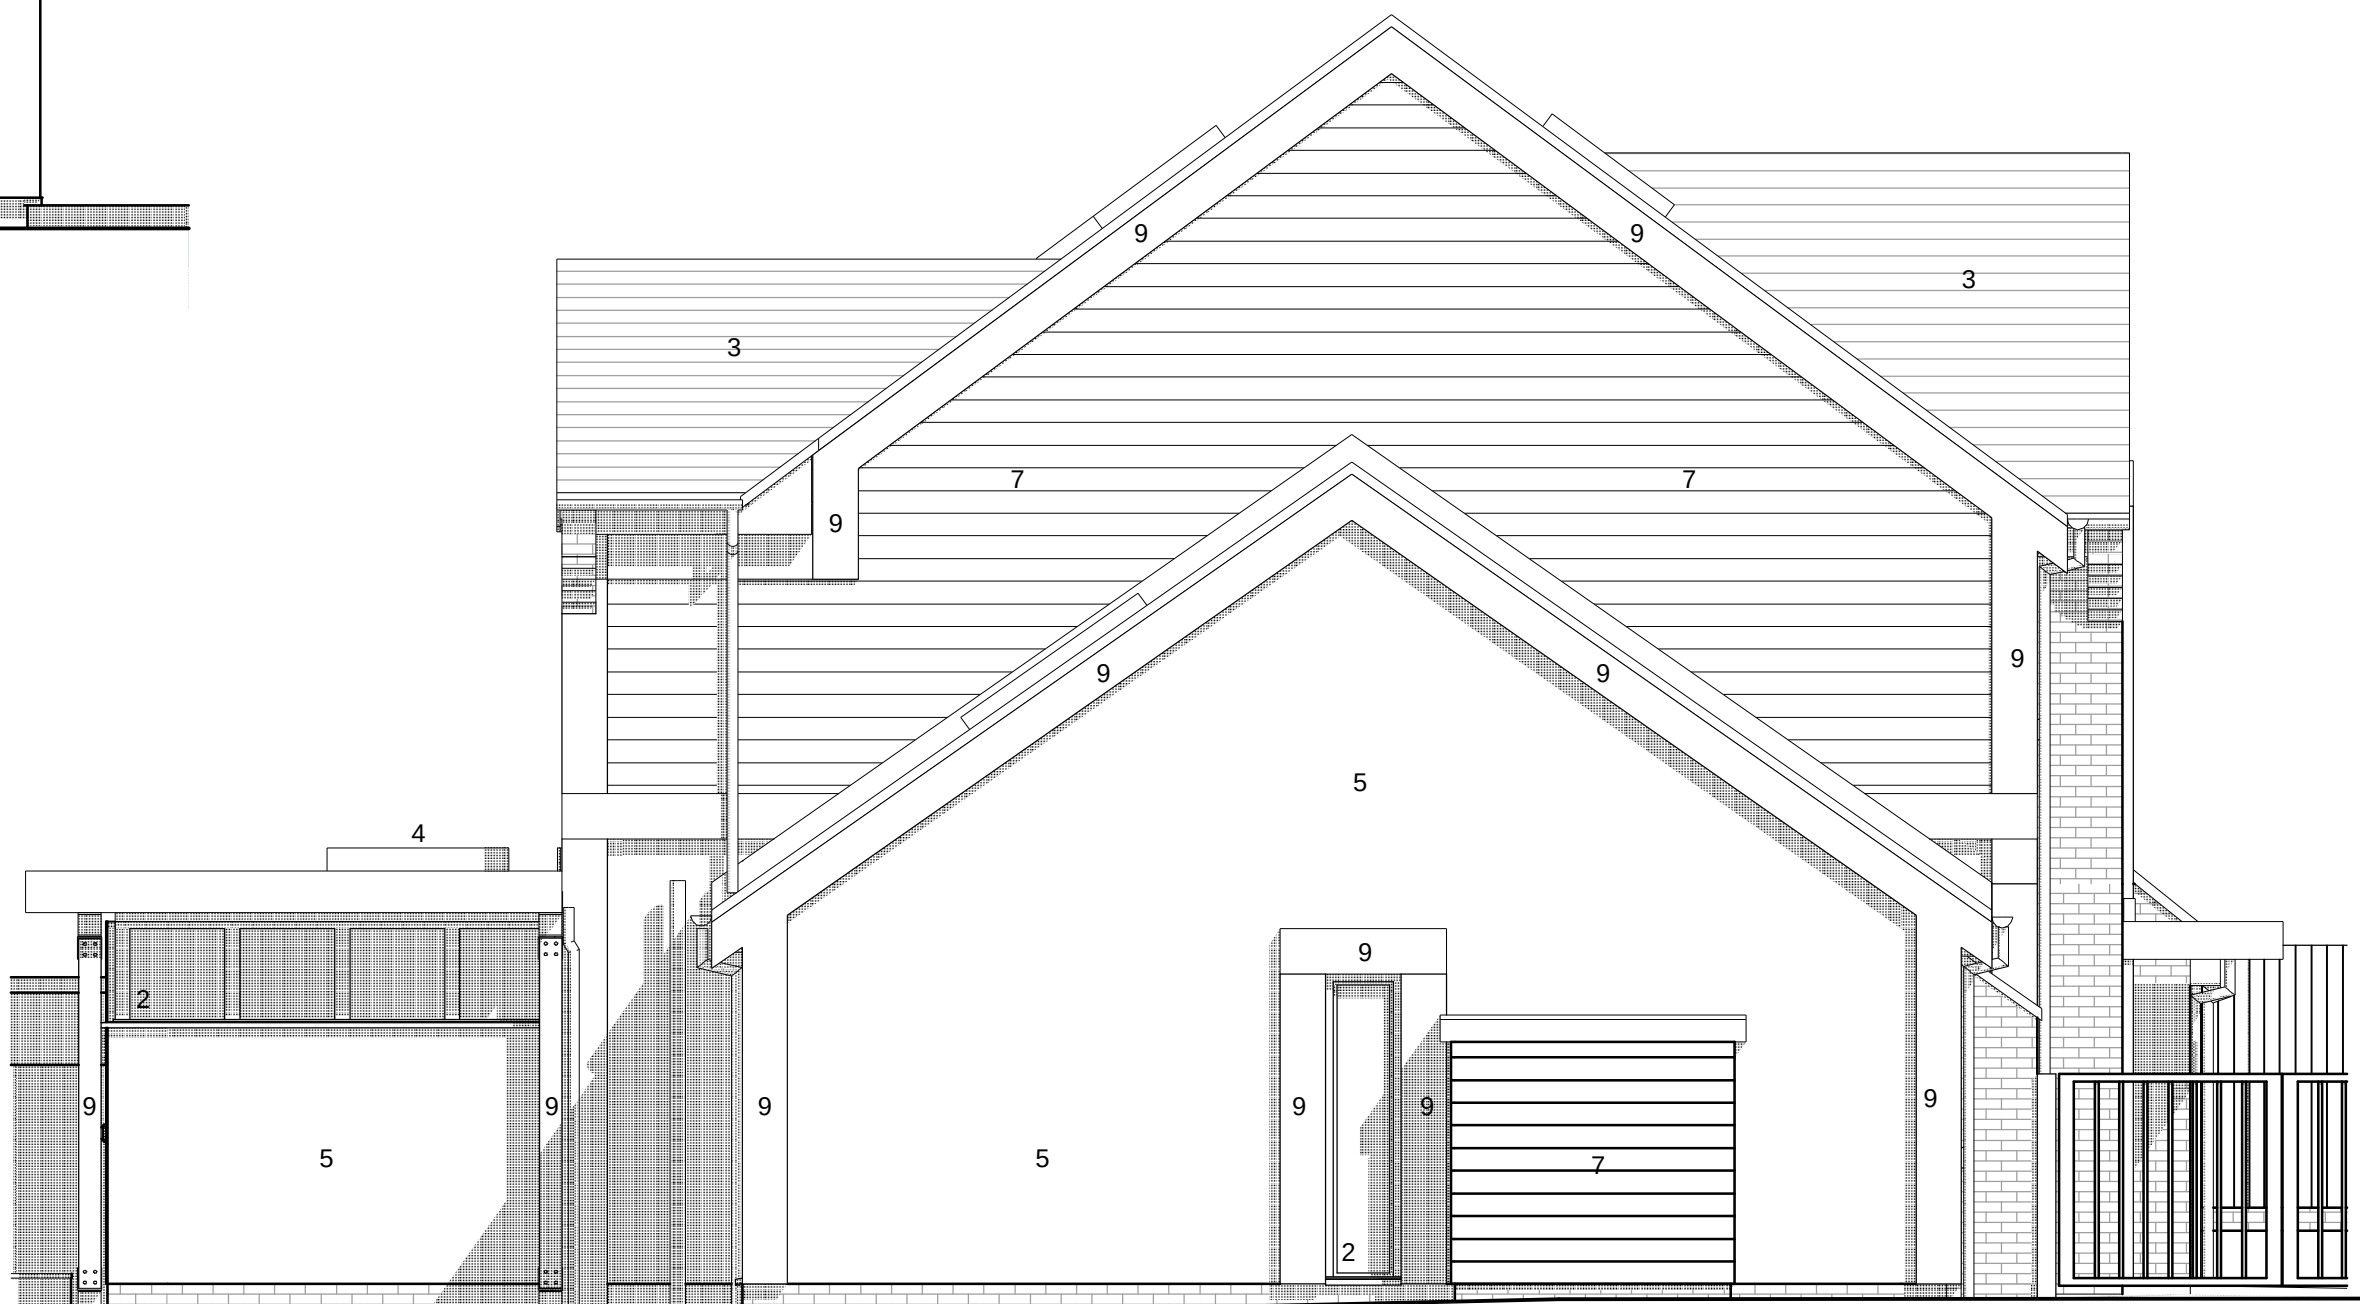

Side Elevation 1:50

Project Status:	PLANNING ONLY
ita transform architects... Defining problems with beautiful solutions...	
4 Rushmead Court, Ossett, WF5 0NZ tel: 01924 265 080 - fax: 0871 66 11 003 web: www.transformarchitects.co.uk email: info@transformarchitects.co.uk	
Project Address:	4 Wharfedale Road, Barnsley, South Yorkshire, S75 2LJ
Client:	Mr & Mrs Matthews
Drawing Title:	Prop Elevations A1
Scale:	1:100, 1:50
Date:	15.10.2015
Drawn By:	MNB
Drawing Number:	T733 - PL03
Revision:	Nil