


15 Medway Close
Barugh Green
Barnsley
S75 1NY

07762656187
steven@drawit.biz
www.drawit.biz

WAKEFIELD ROAD

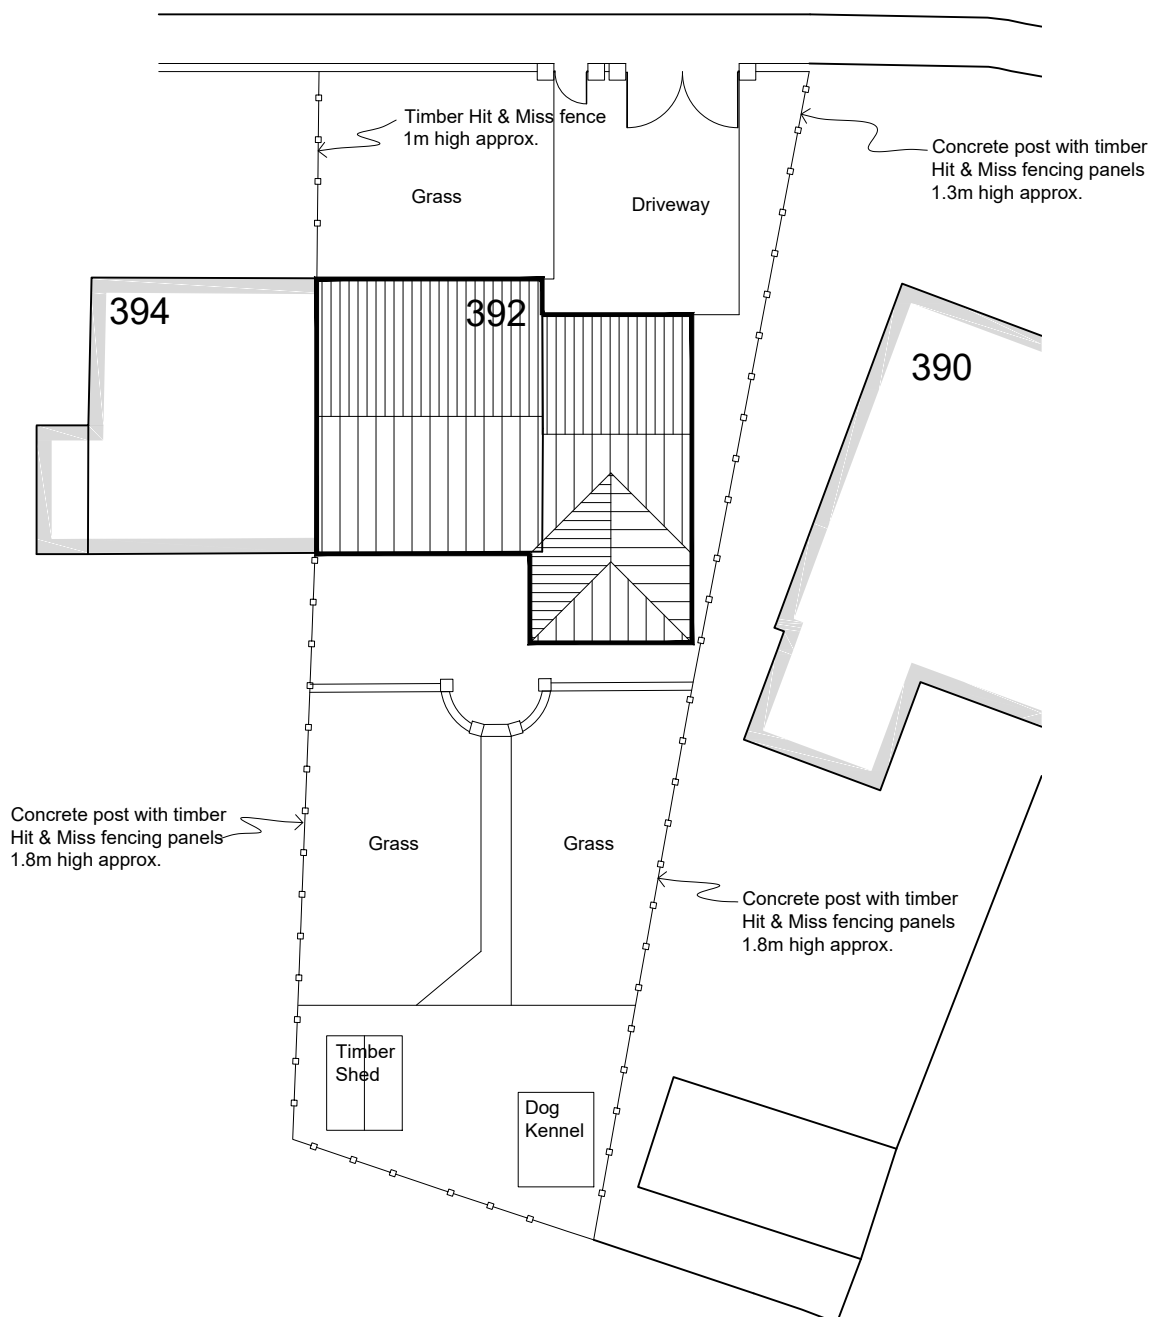

SITE PLAN
Scale: 1:200

PLANNING

Rev:	Date:	Description:	By:

CLIENT:
Mr A Addy

PROJECT: Proposed two storey side extension

DWG OF:
Site Plan

SITE ADDRESS: 392 Wakefield Road, Barnsley
Barnsley, S71 1RP

Drawn by: SH	Scale: 1:200	Date: 10/10/2015
Dwg No: 1501_102	rev	

A4 Sheet

© Copyright Draw it 2015