



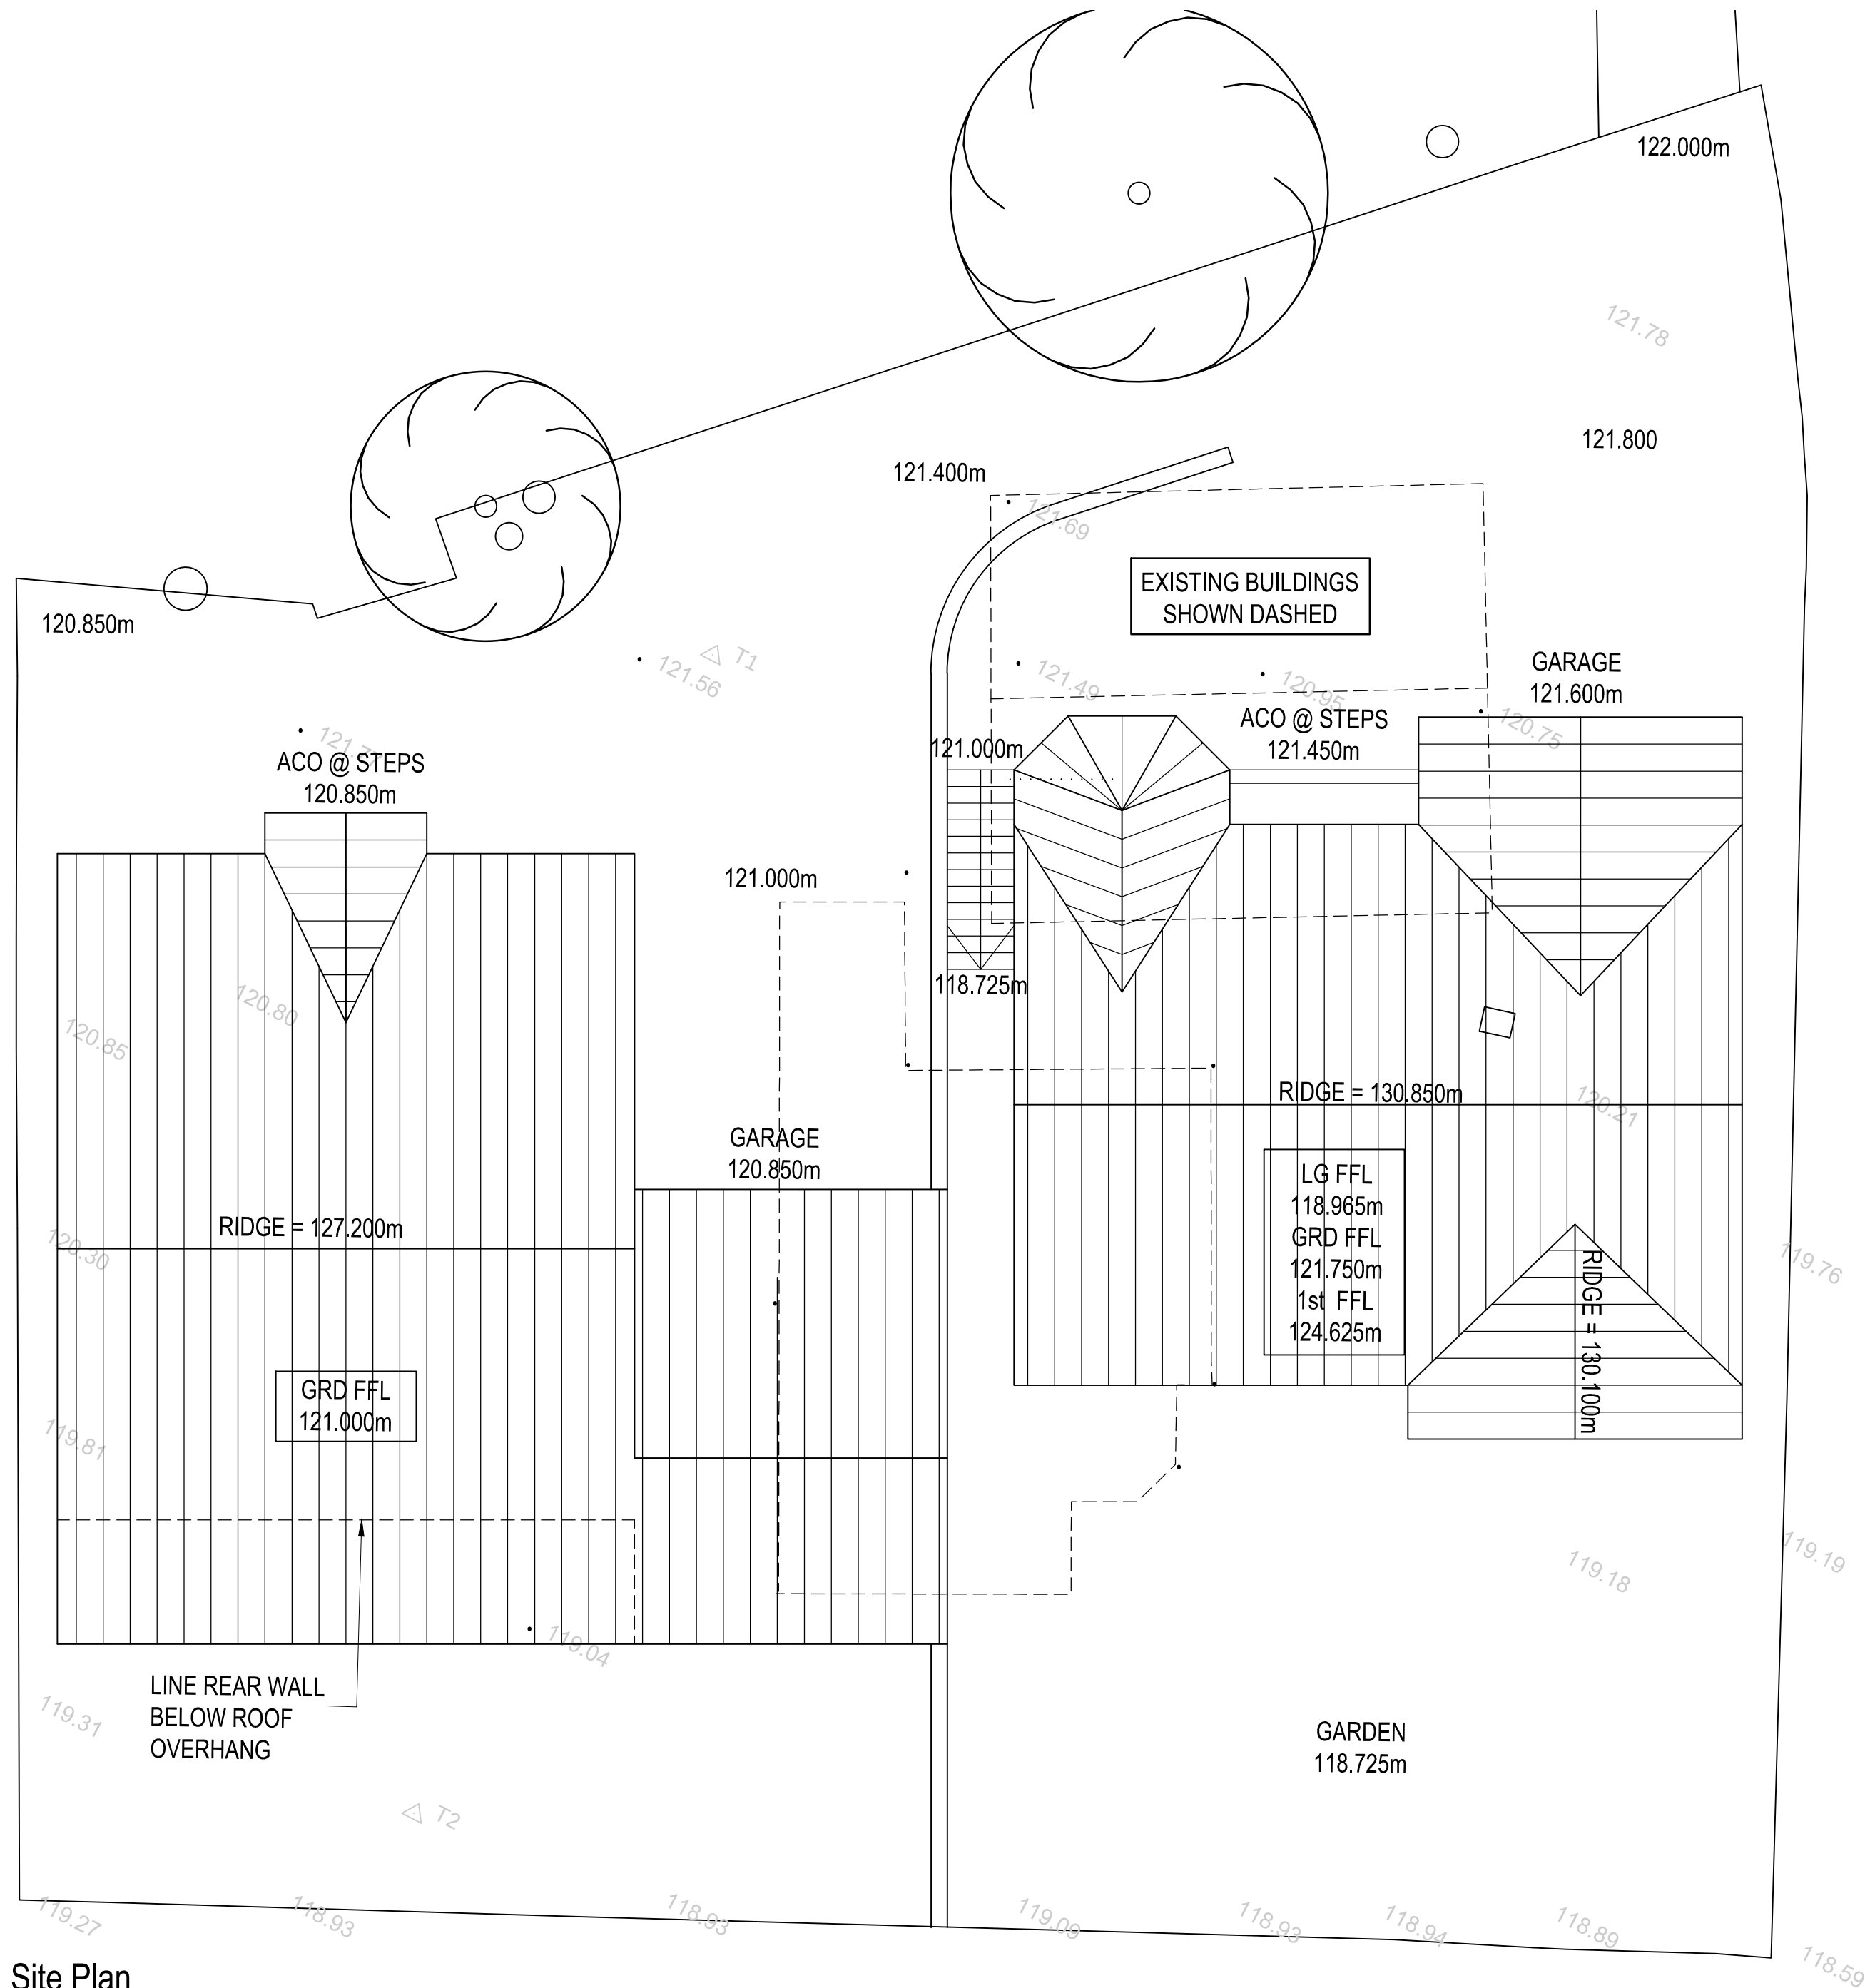

Site Plan
Scale 1:100

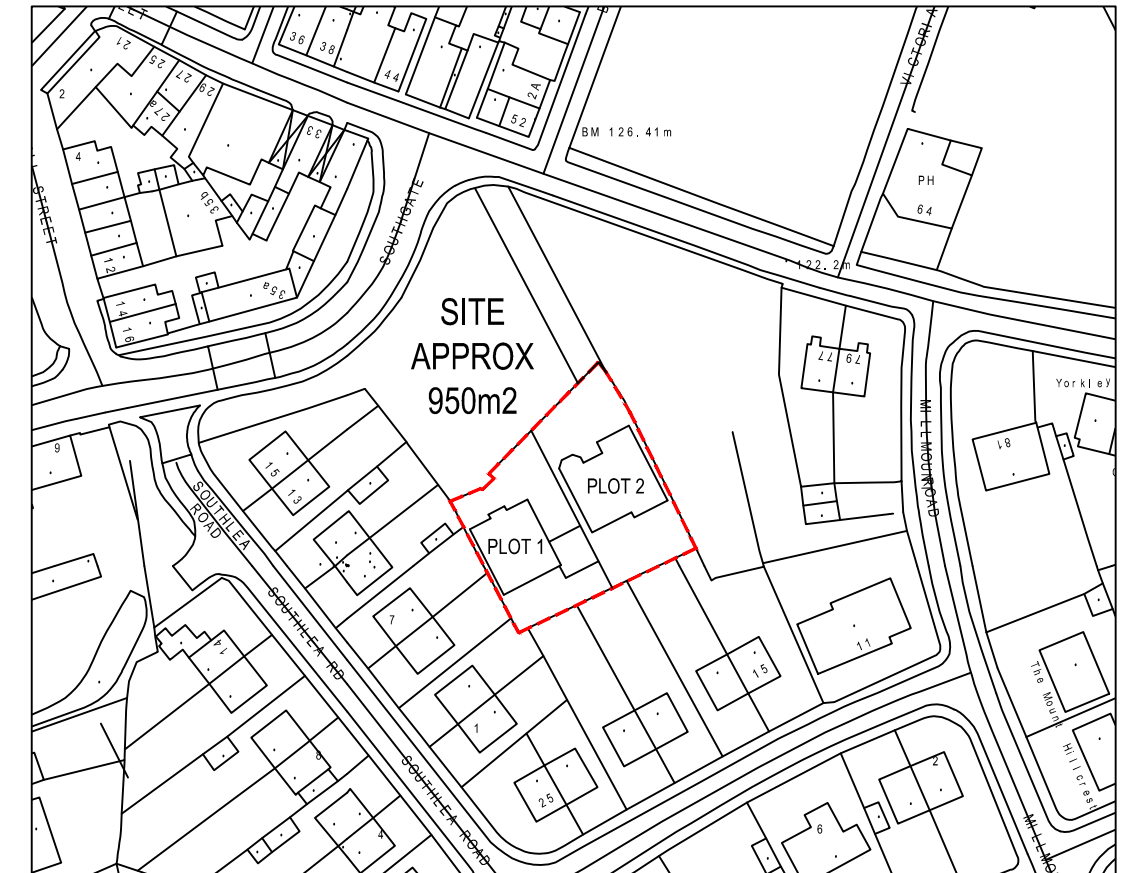

Location Plan
Scale 1:1250

E2A Designs Ltd
8 Pennine View
Blacker Hill
Barnsley
South Yorkshire
S74 0FL
Tel/Fax: 01226 889841
Mobile: 079 406 5744




PROJECT:
Proposed Residential Development
49 King Street, Hoyland,
Barnsley, South Yorkshire, S74 9JU

CLIENT:
Mr Hardy

TITLE:
Site and Location Plan

SCALE: AS SHOWN @ A2	DRAWN BY: CY	CHECKED BY: CY	DRAWING No: P-01	REV: -
DATE: Jan 2013				

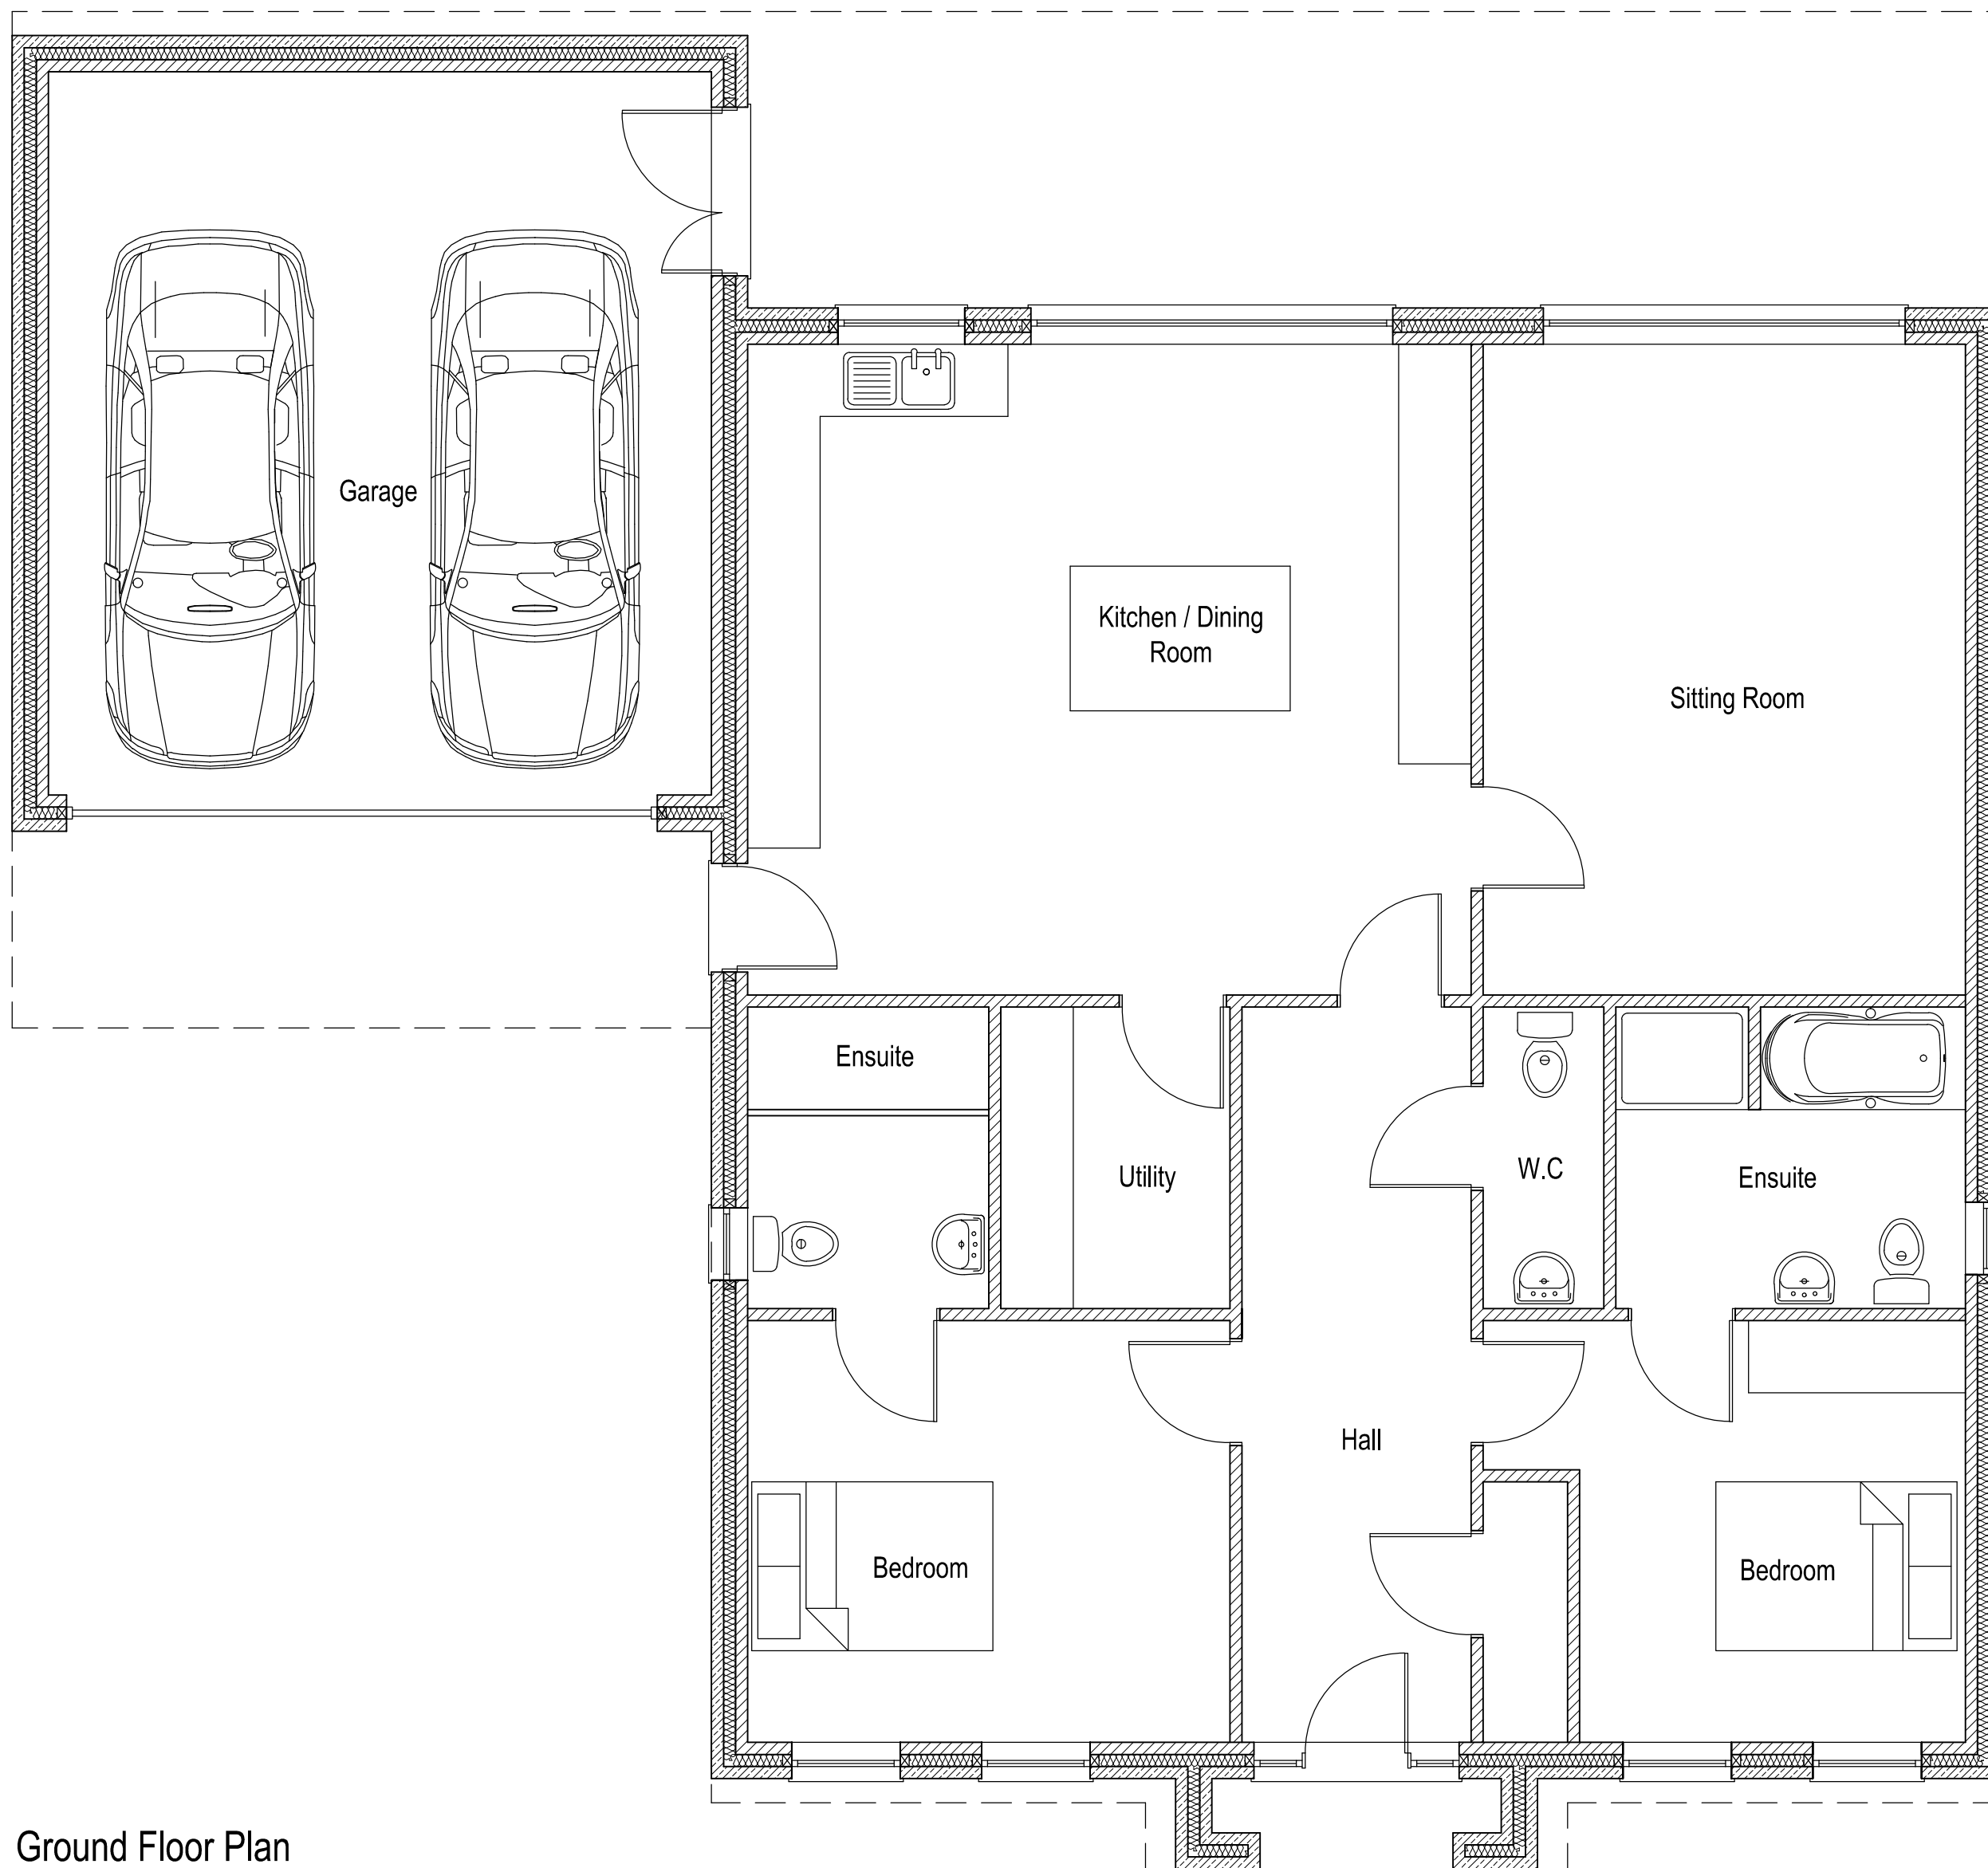

Ground Floor Plan
Scale 1:50

E2A Designs Ltd
8 Pennine View
Blacker Hill
Barnsley
South Yorkshire
S74 0FL
Tel/Fax: 01226 889841
Mobile: 079 406 5744



PROJECT:
Proposed Residential Development
49 King Street, Hoyland,
Barnsley, South Yorkshire, S74 9JU

CLIENT:
Mr Hardy

TITLE:
Plot 1 - Ground Floor Plan


SCALE: 1:50 @ A2	DRAWN BY: CY	CHECKED BY: CY	DRAWING No.: P-02	REV.: -
DATE: Jan 2013				




Front Elevation
Scale 1:75



West Elevation
Scale 1:75

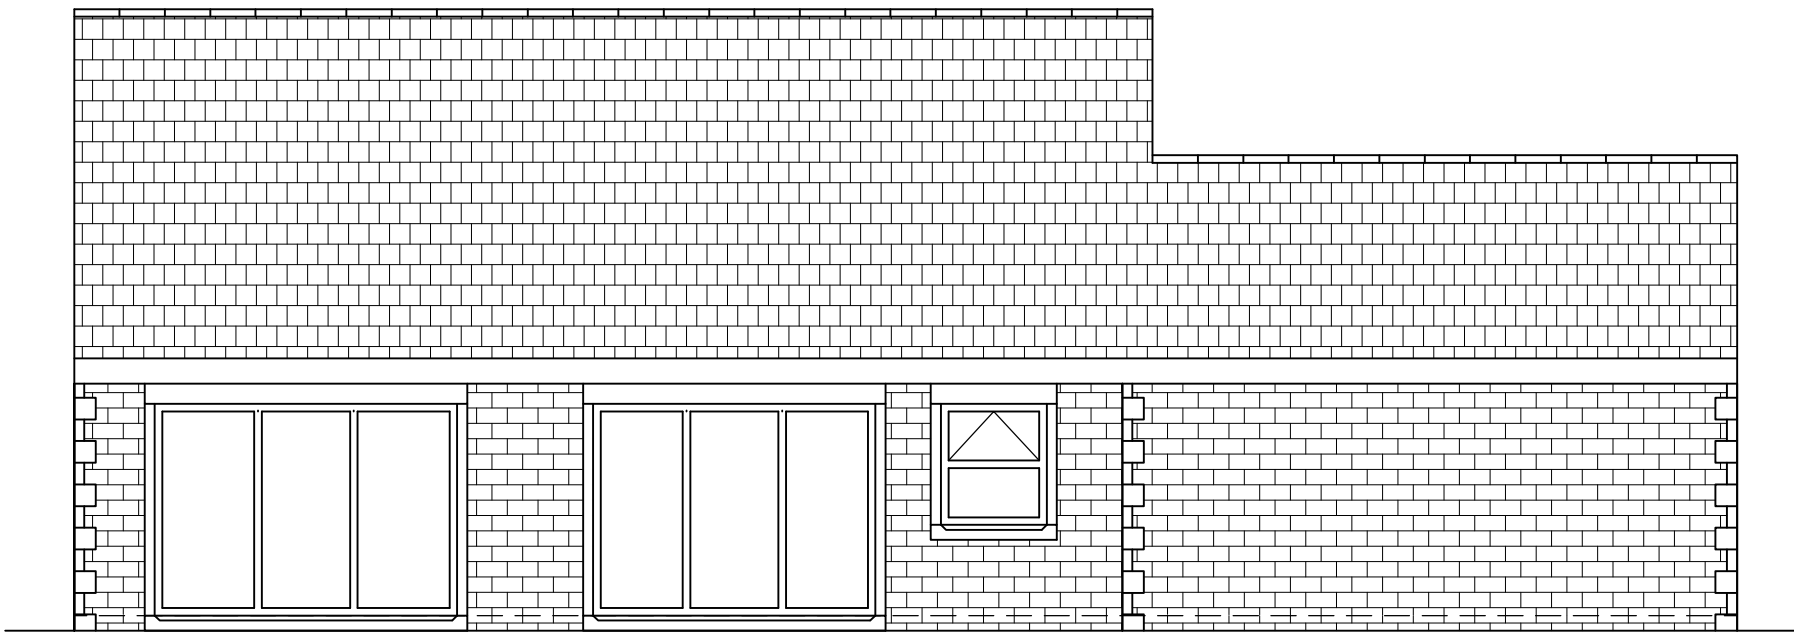

Rear Elevation
Scale 1:75

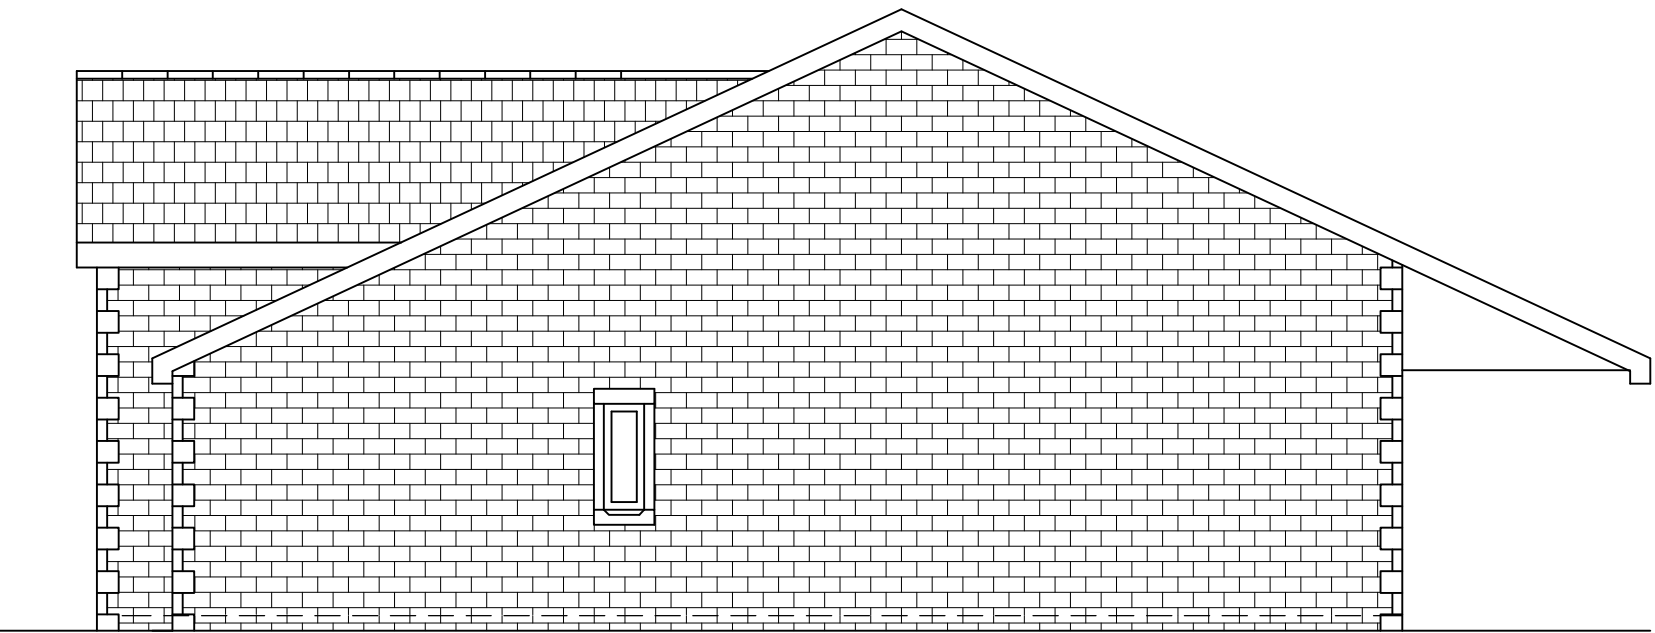

East Elevation
Scale 1:75

E2A Designs Ltd
8 Pennine View
Blacker Hill
Barnsley
South Yorkshire
S74 0FL
Tel/Fax: 01226 889841
Mobile: 079 406 5744



PROJECT:

Proposed Residential Development
49 King Street, Hoyland,
Barnsley, South Yorkshire, S74 9JU


CLIENT:

Mr Hardy

TITLE:

Plot 1 - Elevations

SCALE: 1:50 @ A2	DRAWN BY: CY	CHECKED BY: CY	DRAWING No.: P-02	REV.: -
DATE: Jan 2013				

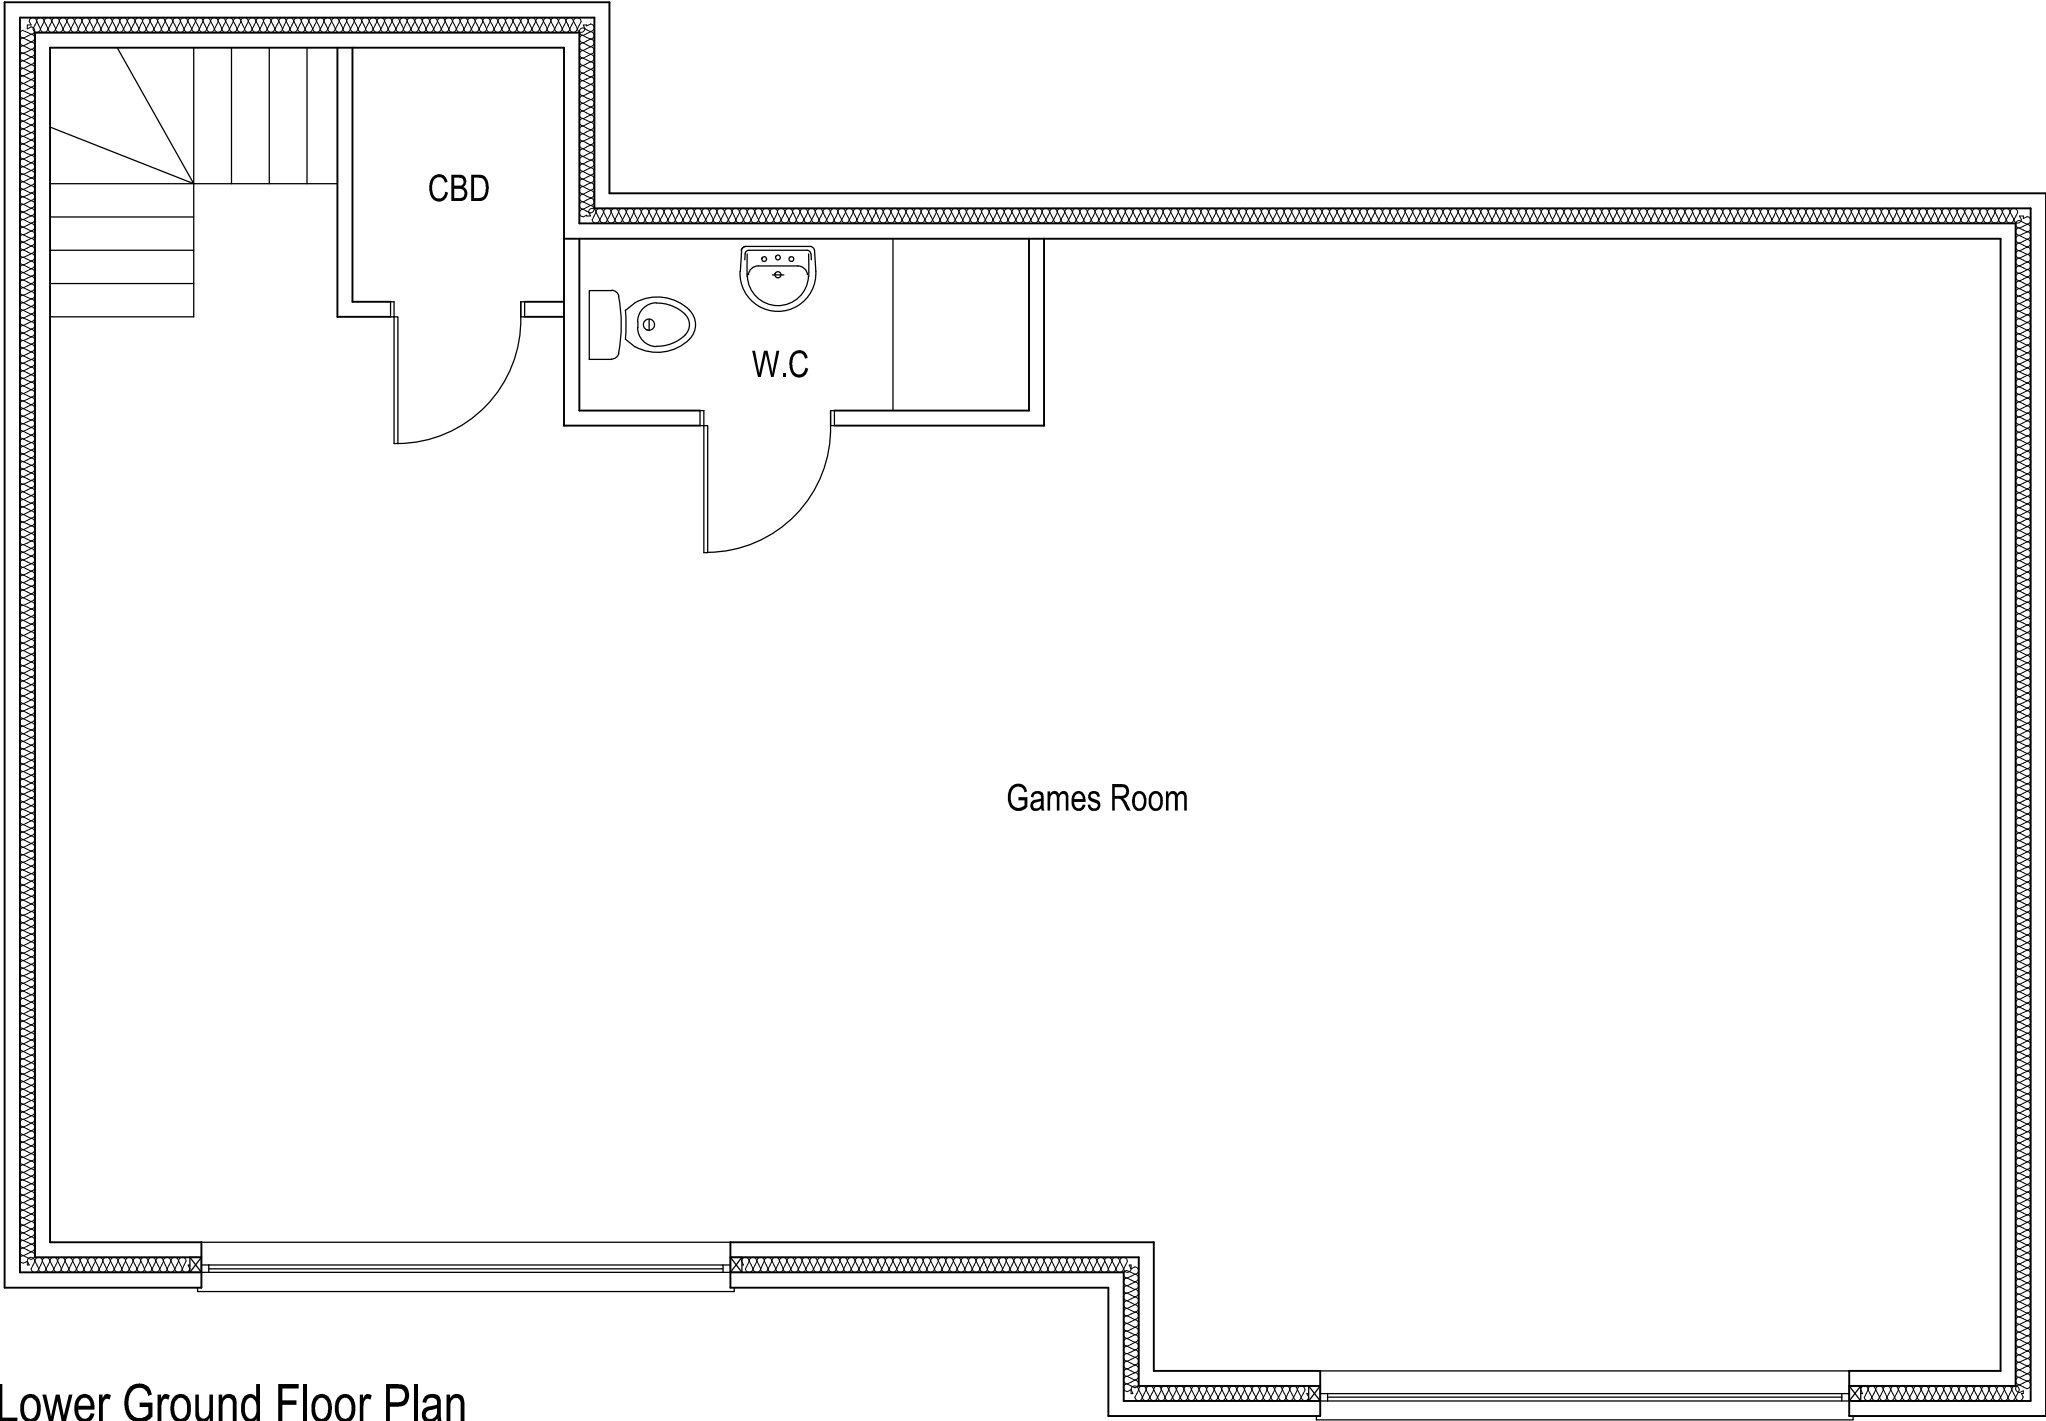

Lower Ground Floor Plan

Scale 1:50

E2A Designs Ltd
8 Pennine View
Blacker Hill
Barnsley
South Yorkshire
S74 0FL
Tel/Fax: 01226 889841
Mobile: 079 406 5744




PROJECT:
Proposed Residential Development
49 King Street, Hoyland,
Barnsley, South Yorkshire, S74 9JU

CLIENT:
Mr Hardy

TITLE:
Plot 2 - Lower Ground Floor Plan

SCALE: 1:50 @ A2	DRAWN BY: CY	CHECKED BY: CY	DRAWING No.: P-04	REV.: -
DATE: Jan 2013				

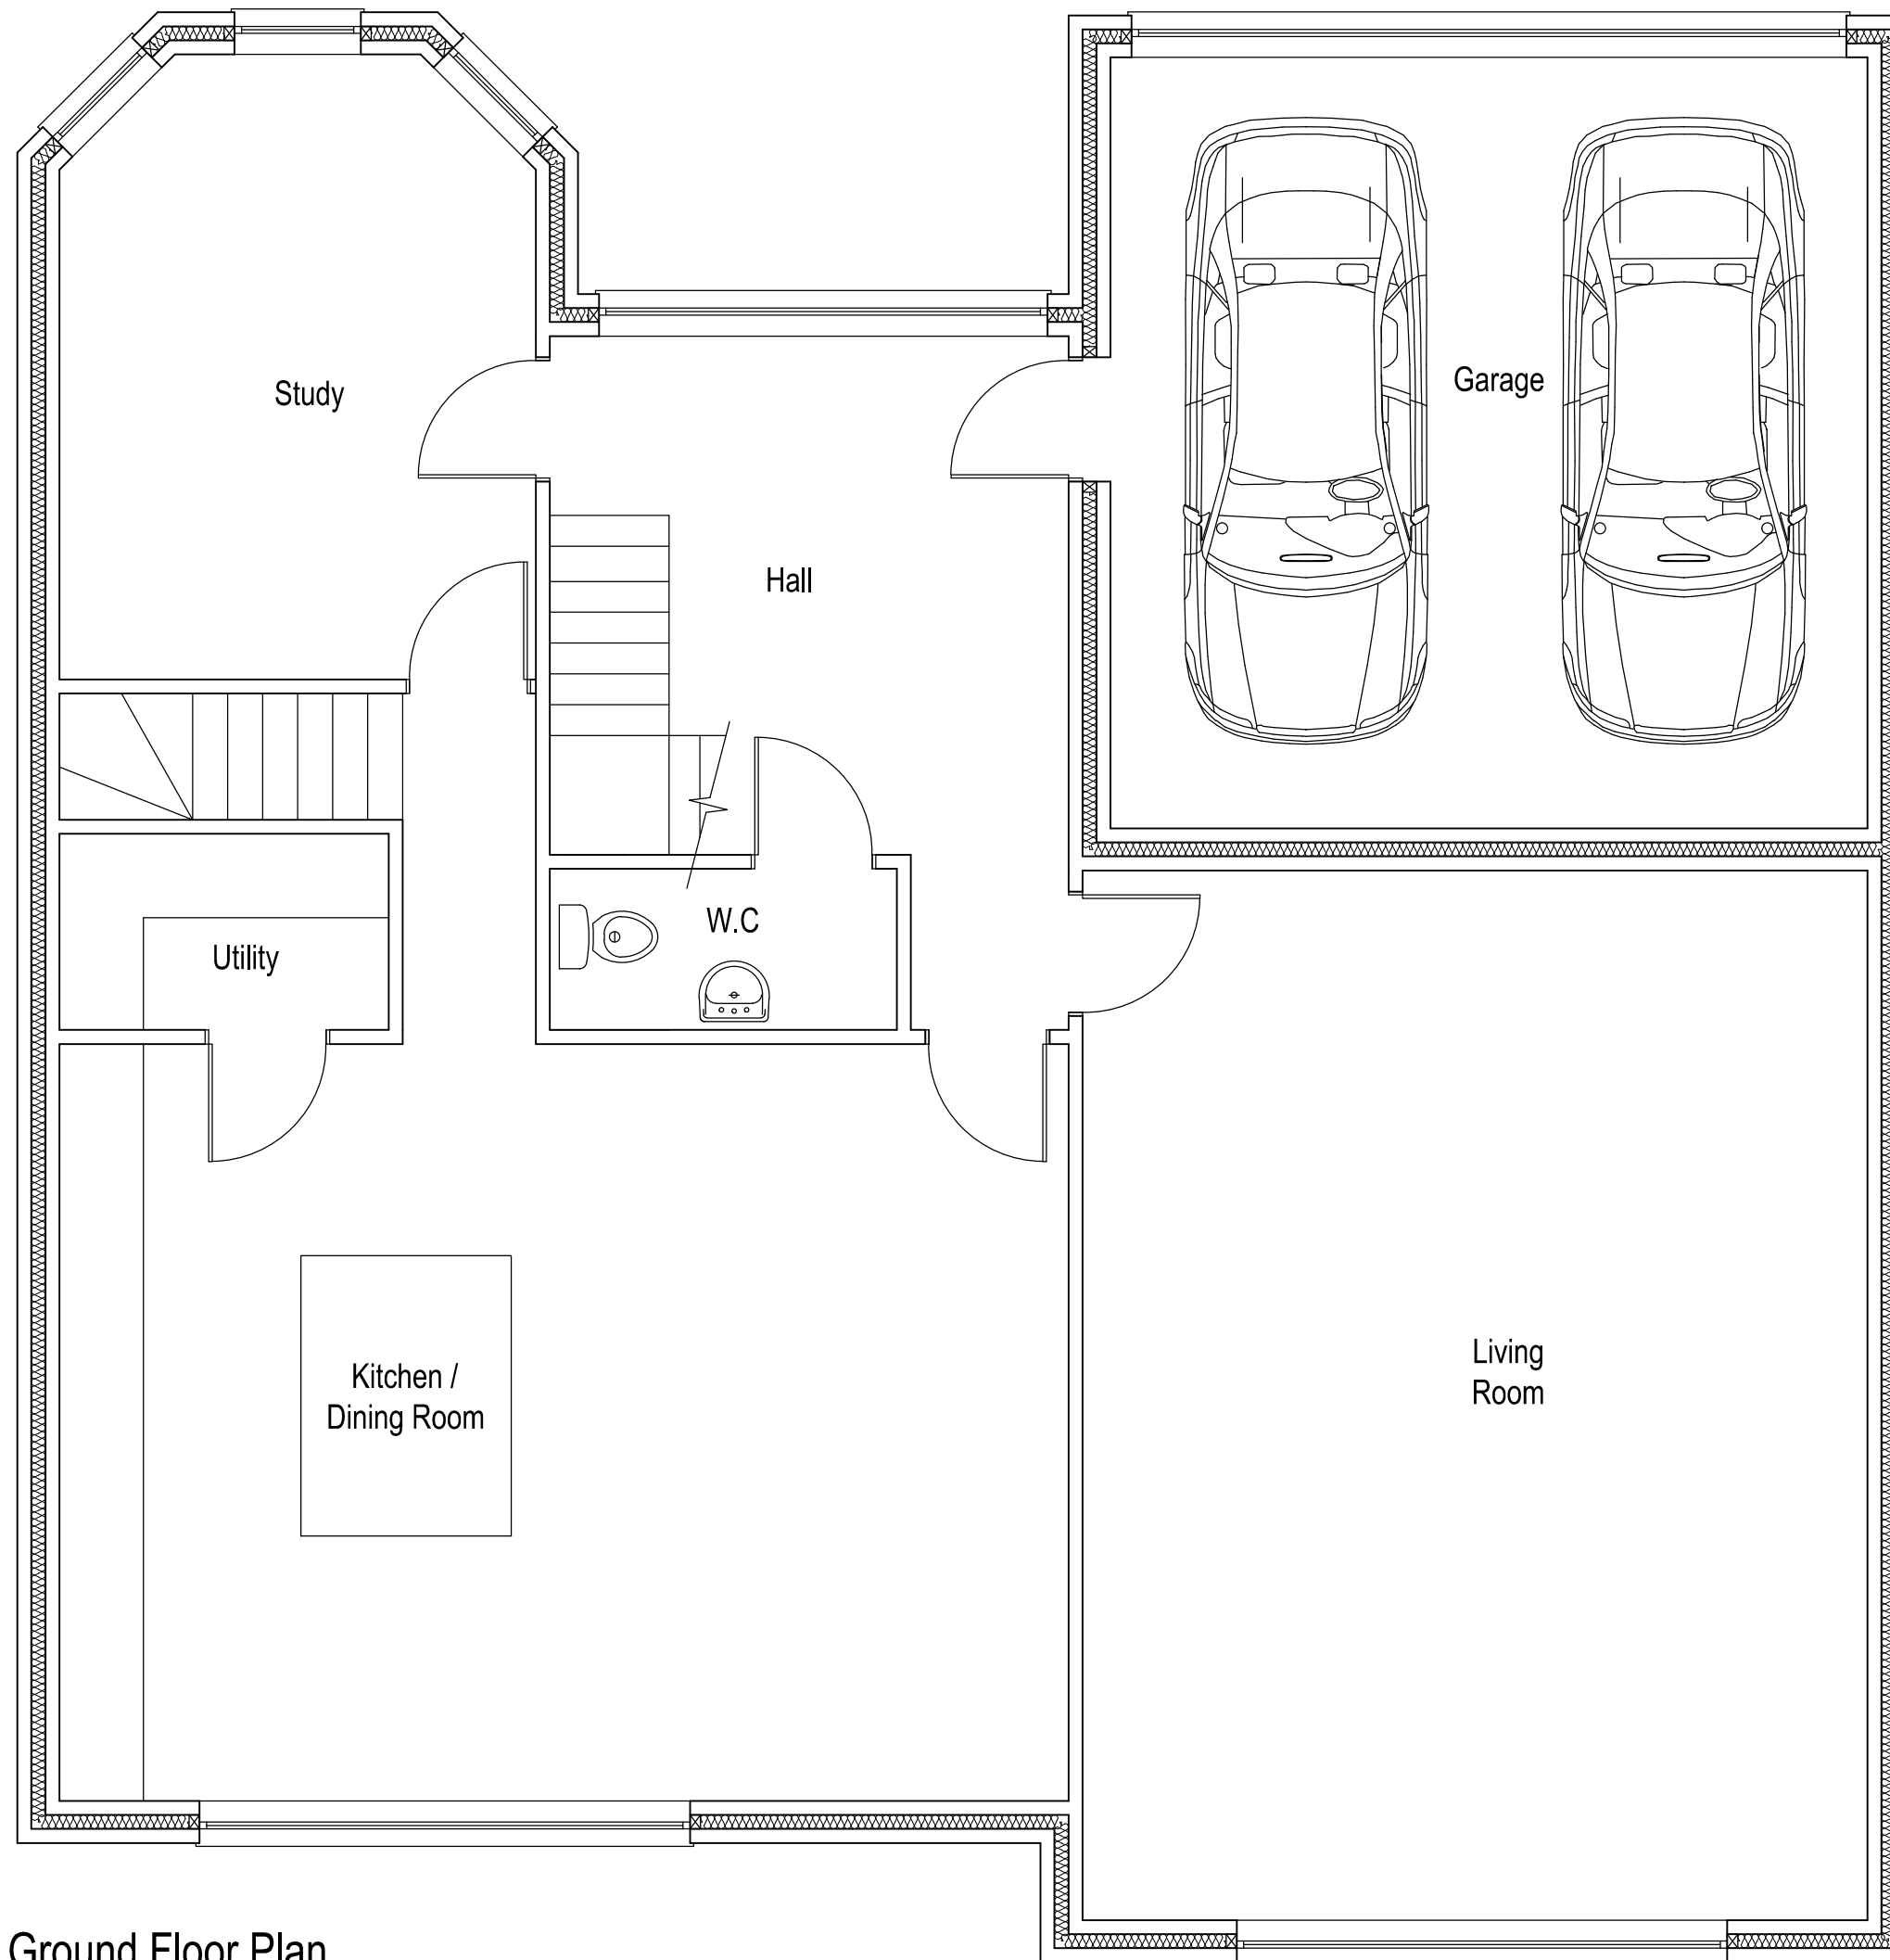

Ground Floor Plan
Scale 1:50

E2A Designs Ltd
8 Pennine View
Blacker Hill
Barnsley
South Yorkshire
S74 0FL
Tel/Fax: 01226 889841
Mobile: 079 406 5744



PROJECT:
Proposed Residential Development
49 King Street, Hoyland,
Barnsley, South Yorkshire, S74 9JU

CLIENT:
Mr Hardy

TITLE:
Plot 2 - Ground Floor Plan

SCALE: 1:50 @ A2	DRAWN BY: CY	CHECKED BY: CY	DRAWING No.: P-05	REV.: -
DATE: Jan 2013				



First Floor Plan
Scale 1:50

E2A Designs Ltd 8 Pennine View Blacker Hill Barnsley South Yorkshire S74 0FL Tel/Fax: 01226 889841 Mobile: 079 406 5744 e2a				
PROJECT: Proposed Residential Development 49 King Street, Hoyland, Barnsley, South Yorkshire, S74 9JU				
CLIENT: Mr Hardy				
TITLE: Plot 2 - First Floor Plan				
SCALE: 1:50 @ A2	DRAWN BY: CY	CHECKED BY: CY	DRAWING No.: P-06	REV.: -
DATE: Jan 2013				




Front Elevation

Scale 1:75




Rear Elevation

Scale 1:75

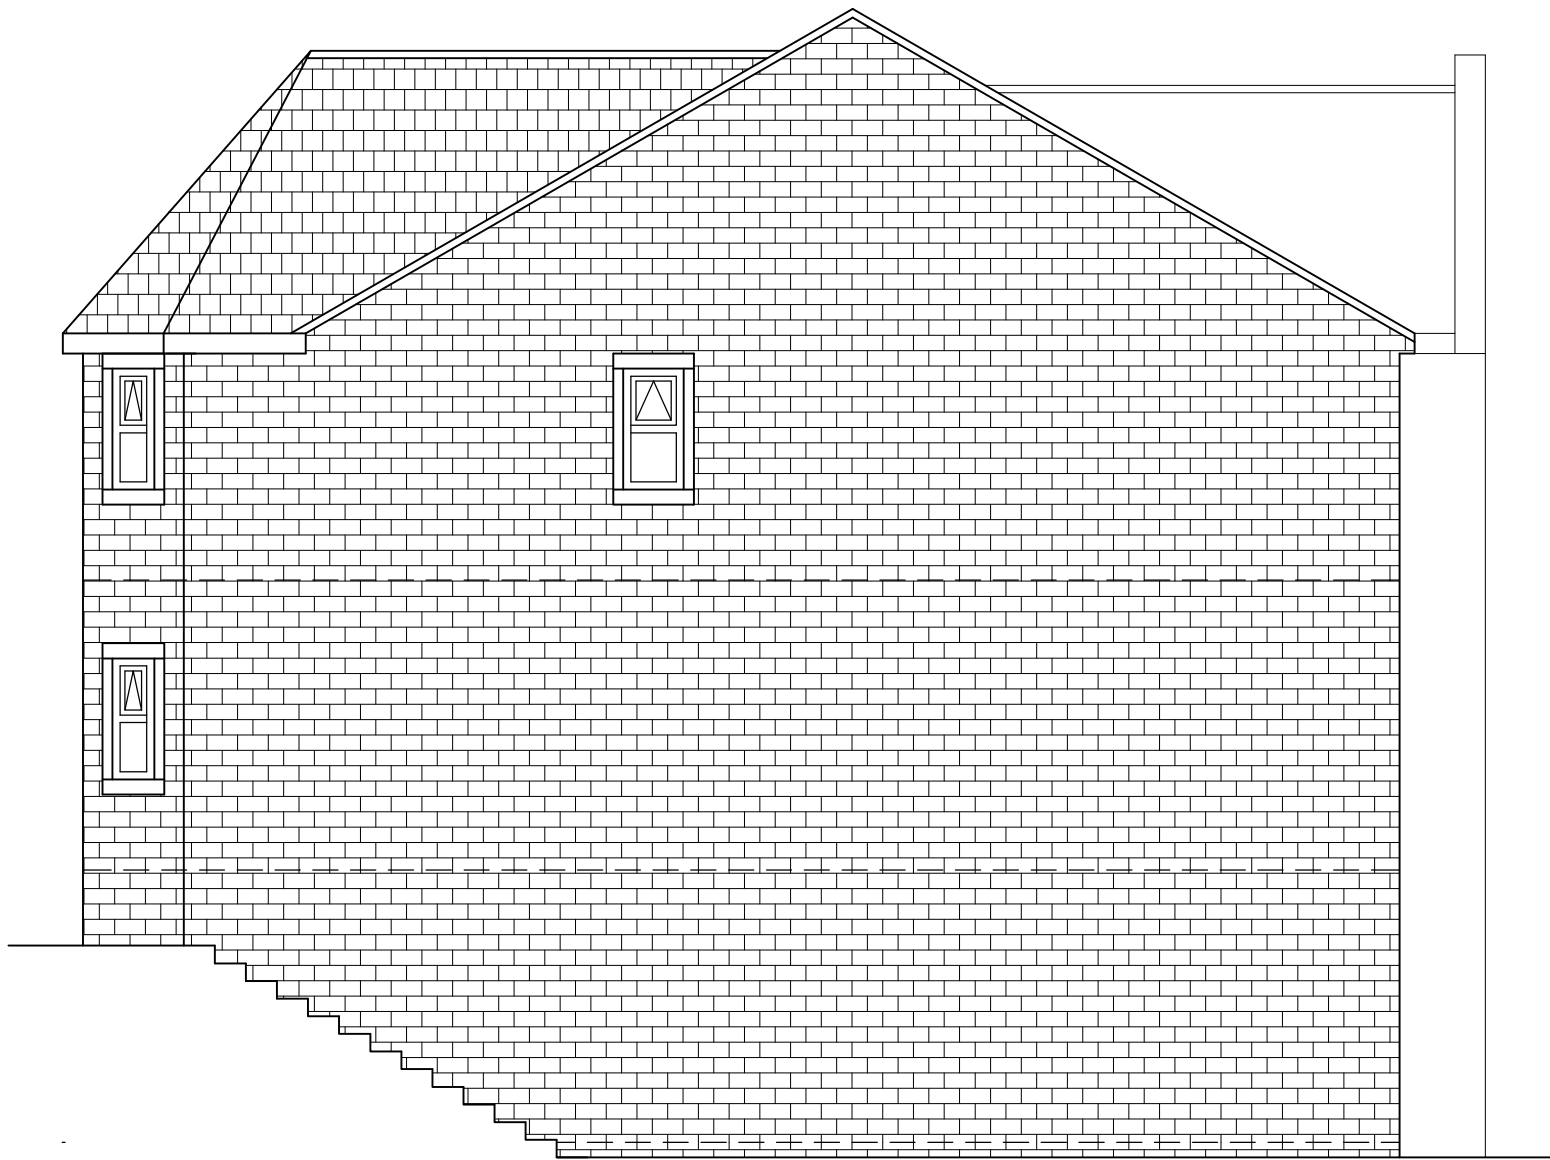

West Elevation

Scale 1:75

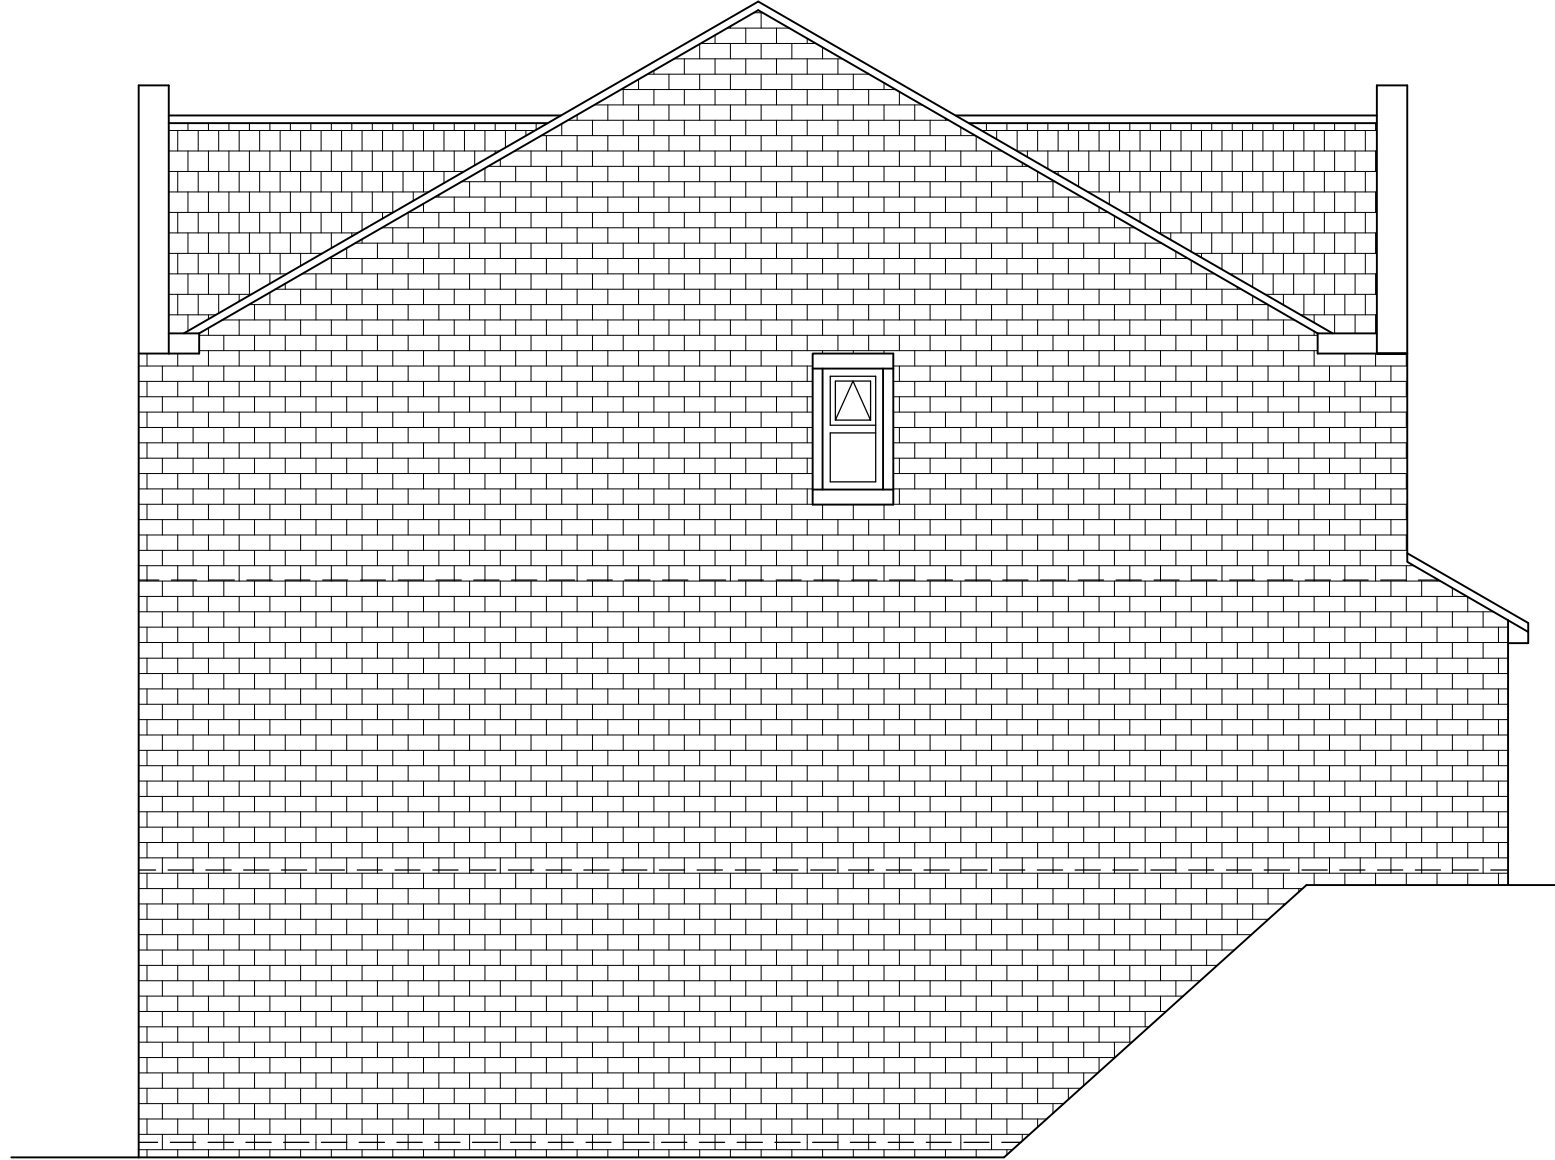

East Elevation

Scale 1:75

E2A Designs Ltd
8 Pennine View
Blacker Hill
Barnsley
South Yorkshire
S74 0FL
Tel/Fax: 01226 889841
Mobile: 079 406 5744



PROJECT:

Proposed Residential Development
49 King Street, Hoyland,
Barnsley, South Yorkshire, S74 9JU

CLIENT:

Mr Hardy

TITLE:

Plot 2 - Elevations

SCALE: 1:50 @ A2
DATE: Jan 2013

DRAWN BY:
CY

CHECKED BY:
CY

DRAWING No.:
P-07

REV.:
-