


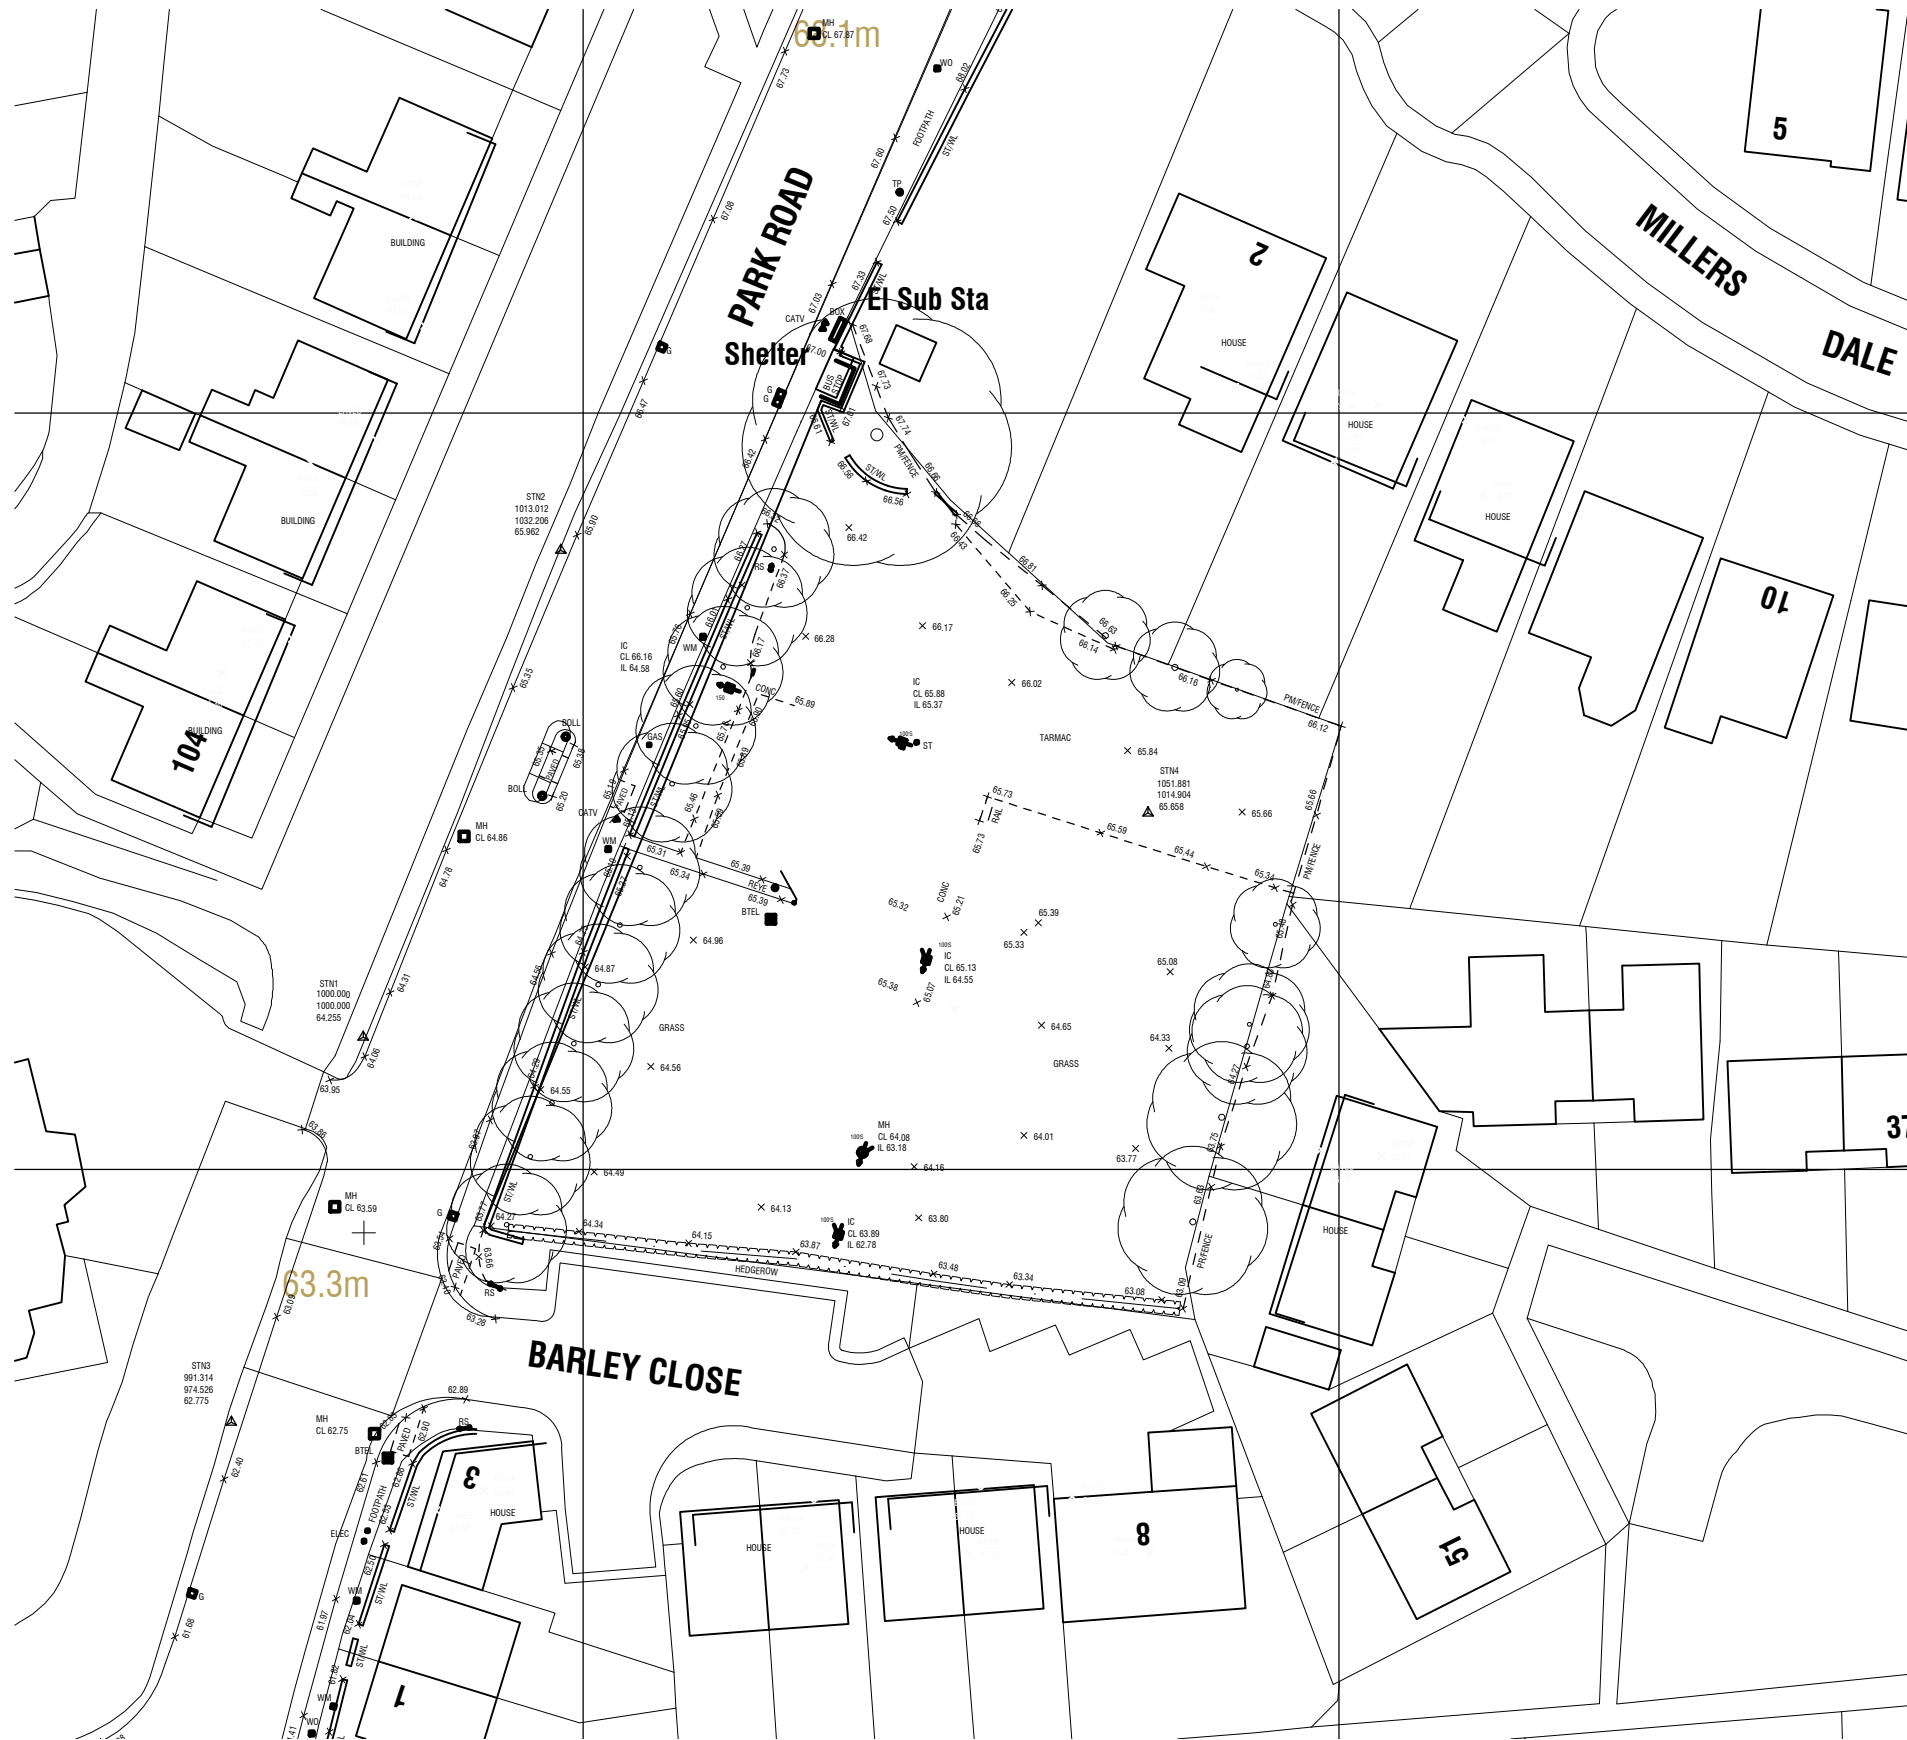

SITE PLAN AS EXISTING 1:500



Notes

Figured dimensions only to be taken from this drawing.
Do not scale. If in doubt ask.

Rev	Date	Drawn	Description
-	-	-	-

MaxDesign

Architecture | Planning | Consultancy

The White House, 278 Bawtry Road, Doncaster DN4 7PD

t: 01302 867509 m: 07734 939 044
e: design@maxdesignconsultancy.co.uk w: maxdesignconsultancy.co.uk

status:

PLANNING

client:

Imperial Homes Yorkshire Ltd

project:

Park Rd. Worsborough

title:

Site Plan as Existing

scale:

As shown@A3

date:

JUN 2020

project no.:	drawn:	number:	rev:
2066	ZY	005	-