


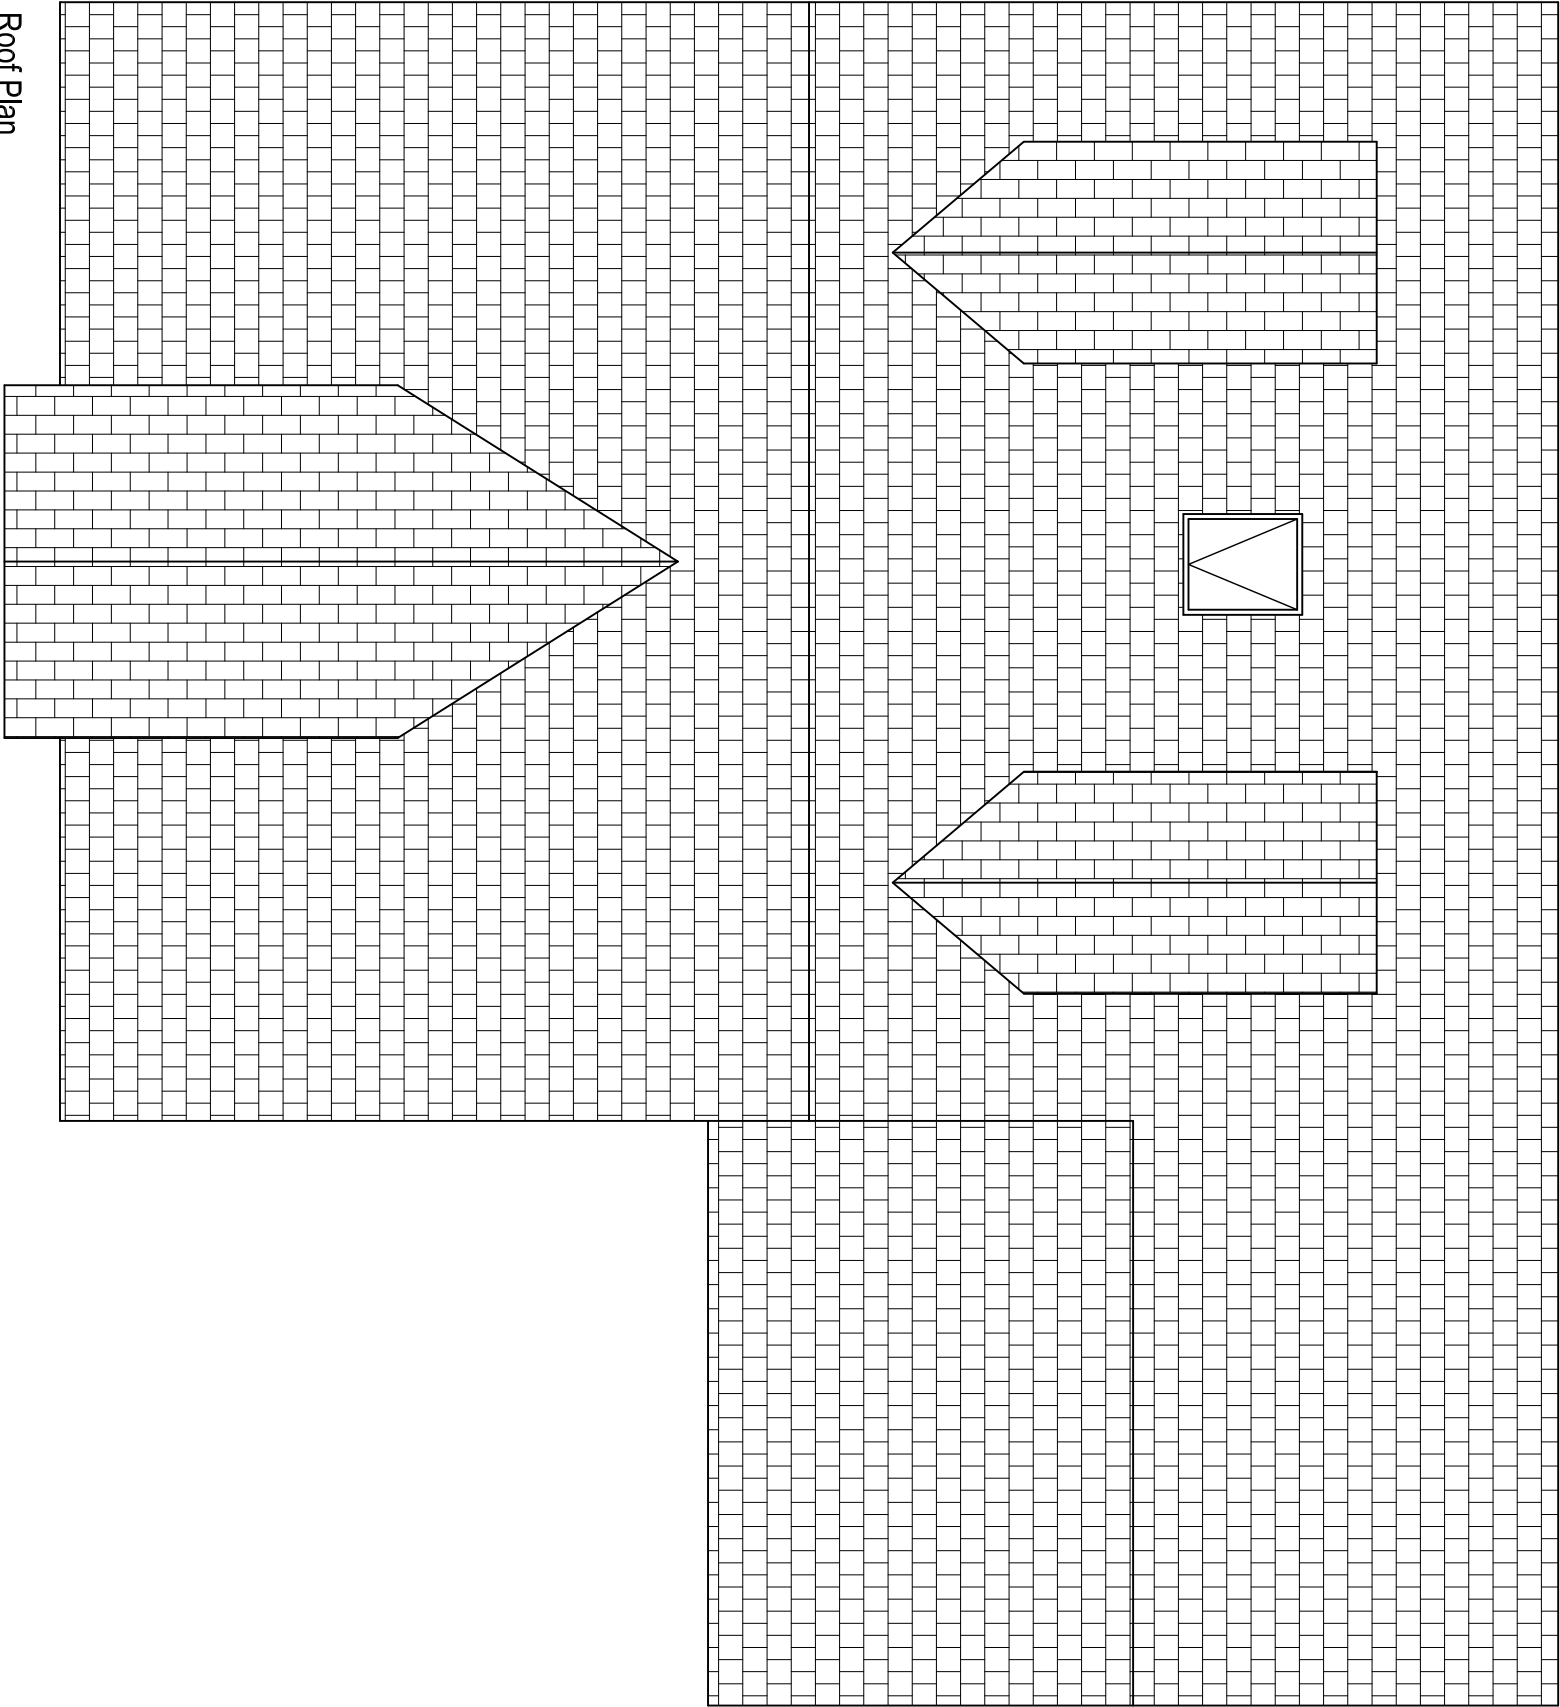

Roof Plan
Scale 1:75

				Client Mr and Mrs Hardy				Job Title Proposed New Dwelling Woodroyd Gardens Wood Walk, Wombwell		 E2A Designs Ltd 8 Pennine View Barnsley, S. Yorks, S74 0FL +44 (0) 1226 889 841 www.e2a-designs.co.uk		Drawing Title Plot 4 Roof Plan			
								Drawing Status PLANNING ISSUE							
								Job No 1000		Drawing No P-02A		Issue -			
				Planning Issue				Scale at A3 1:75							
				Issue				Date		By		Chkd		Appd	

Do not scale