




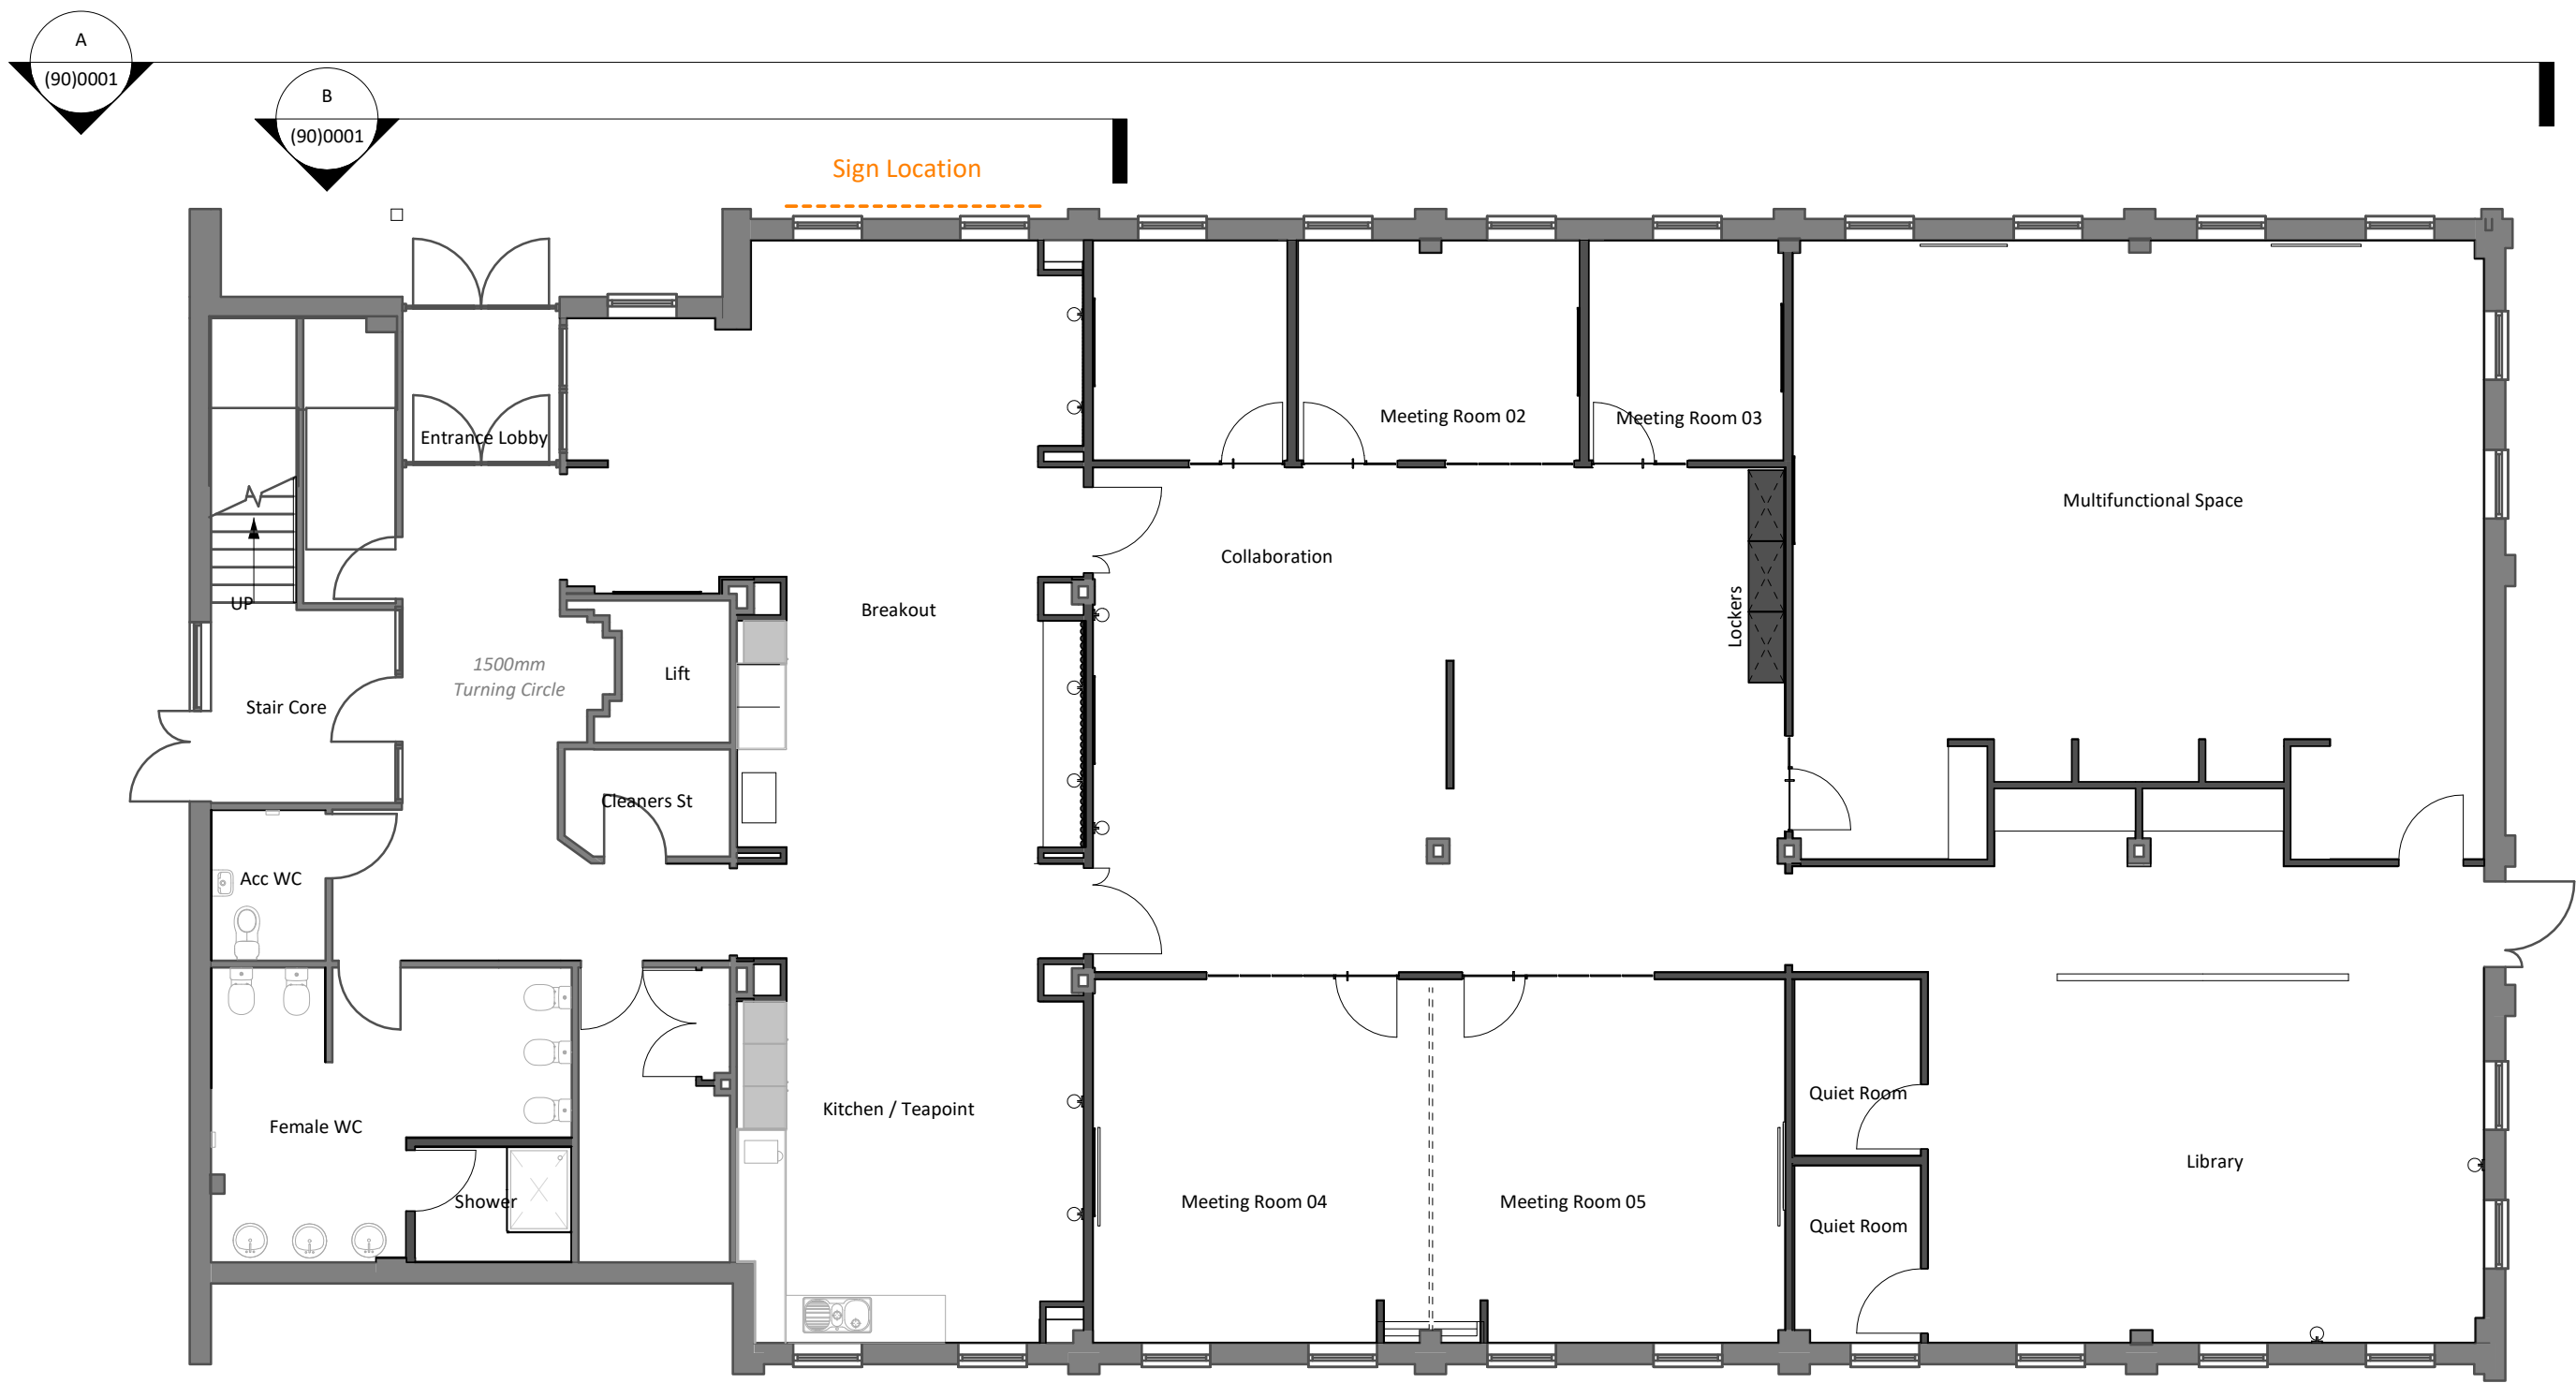

Signage Location Plan
Scale:- 1 : 100

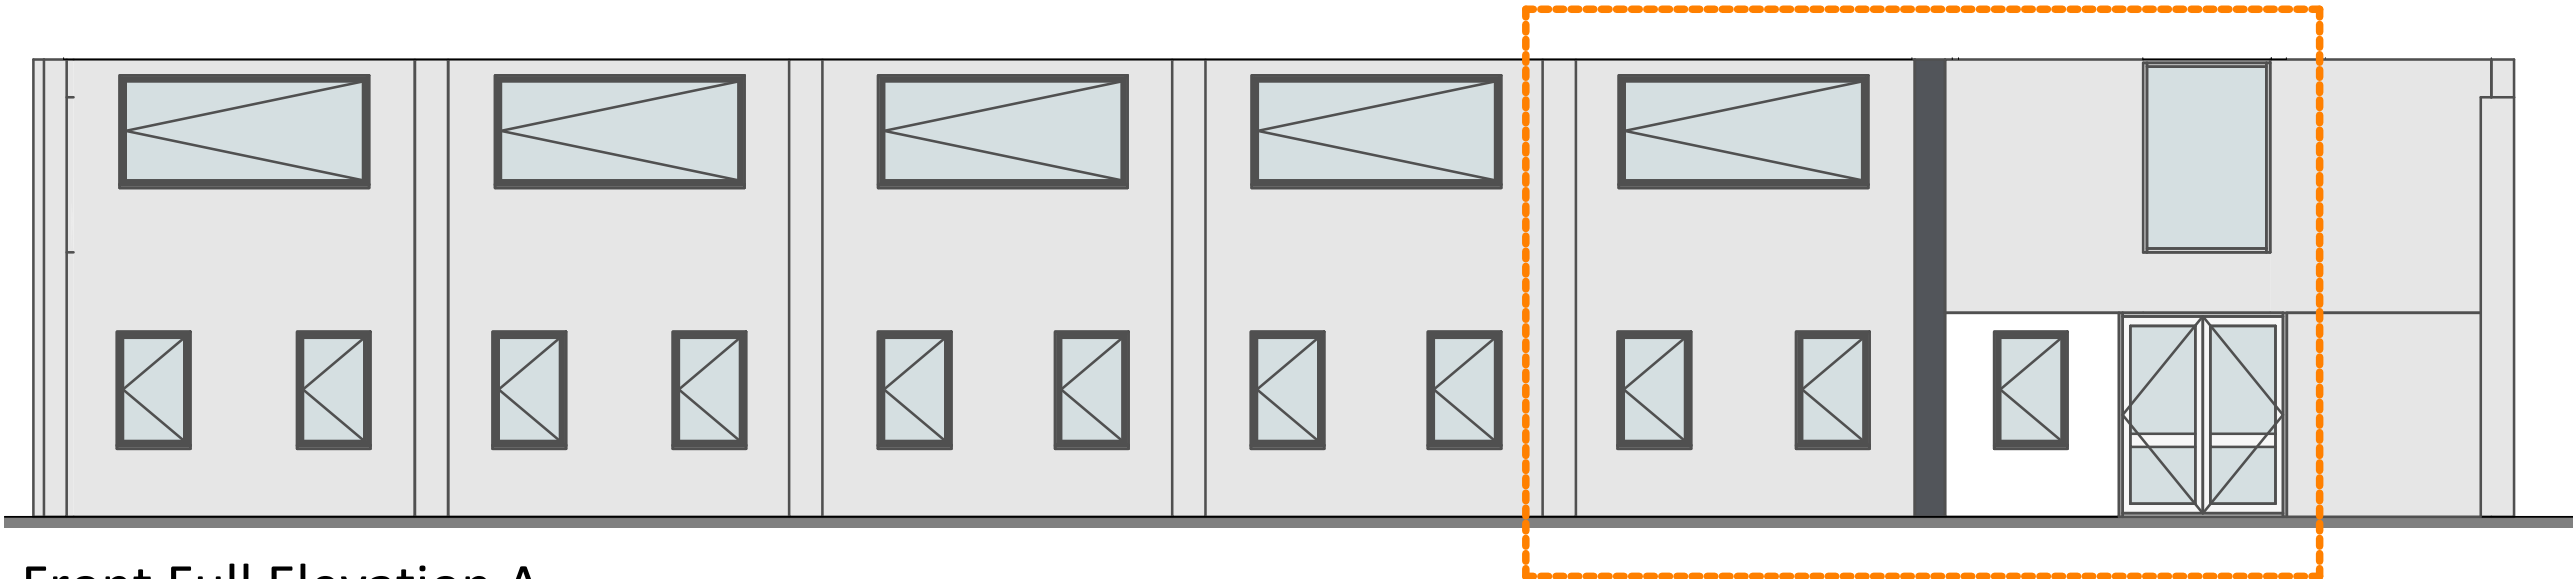


Front Full Elevation A
Scale:- 1 : 100

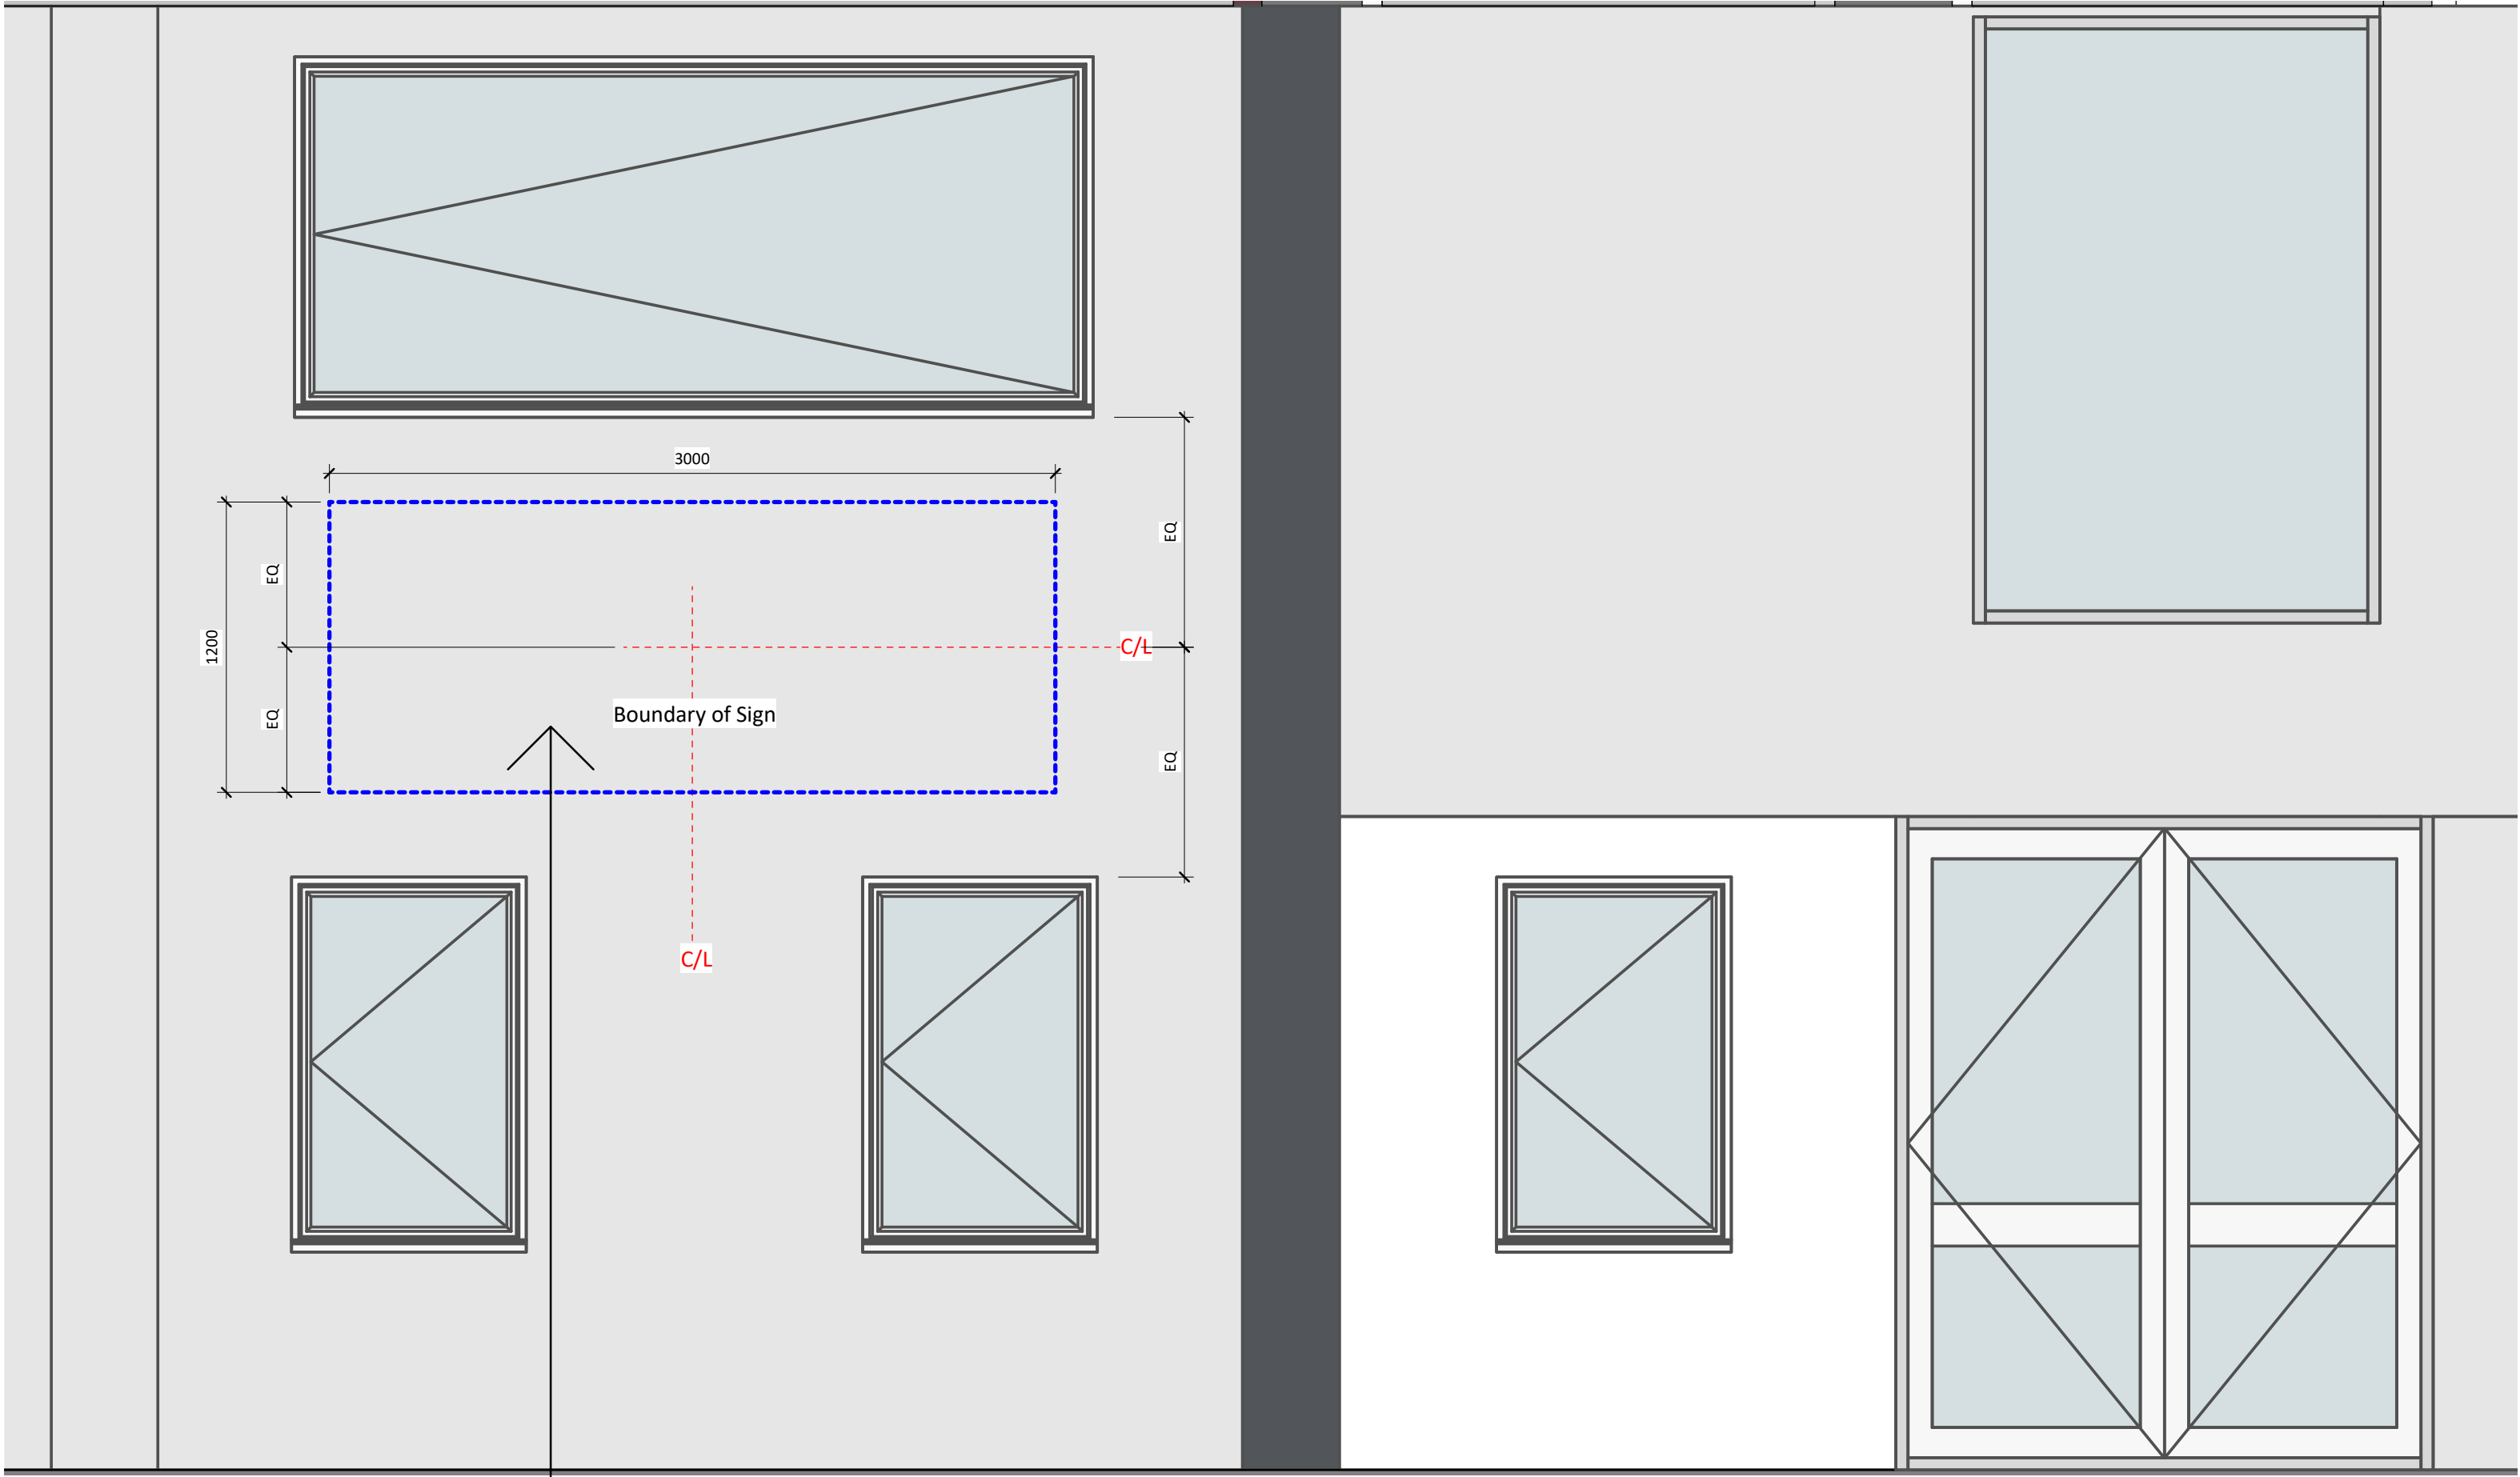

Front Elevation B
Scale:- 1 : 25




LOGO - As above, supplied by client.
Black and Purple as shown in image. Exact colours to be confirmed.

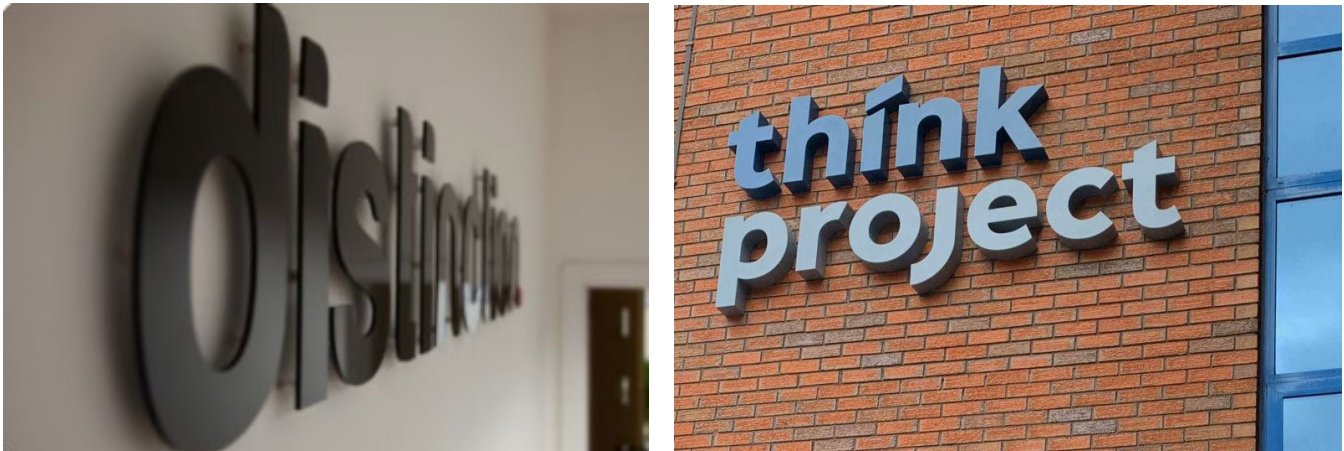

PRECEDENT - As above, Letters and shapes cut out individually.
No white background. Each shape/letter fixed directly onto brickwork.

This information has been based upon information supplied by third parties and as such its accuracy cannot be guaranteed. All features are approximate and subject to clarification.

Do not scale this drawing. Use figured dimensions in all cases. Check all dimensions on site. Report any discrepancies to GT3 Architects before proceeding.

 

GENERAL NOTES:

Drawings of the existing building are based on '170605_17034_AD 101 - EXISTING GROUND FLOOR' and '170605_17034_AD 102 - EXISTING FIRST FLOOR' received from South Yorkshire Pensions Authority.

Please note:
This external elevation is indicative.
Please do not scale.

Sub-contractor to supply specifications.
Fitting as per manufacturers guidance.
Sign to be weatherproof.



SITE PHOTOGRAPHS

Stage 4 Issue		CST	09/06/21	
Rev.	Description	Issued	Checked	Date
SYPA				
SYPA Oakwell House				
Oakwell House				
2 Beevor Court				
Pontefract Road				
Barnsley				
S71 1HG				
External Signage Drawing				
GT3 PROJECT NO:		20034		
DWG NO:		20034 - GT3 - 00 - ZZ - DR - A - (90)0001 -		
SCALE:		As indicated		
SHEET SIZE:		A1		
DRAWING STATUS:		Preliminary		
Newcastle				
0191 2817700				
Nottingham				
0115 9470800				
www.gt3architects.com				
info@gt3architects.com				

