


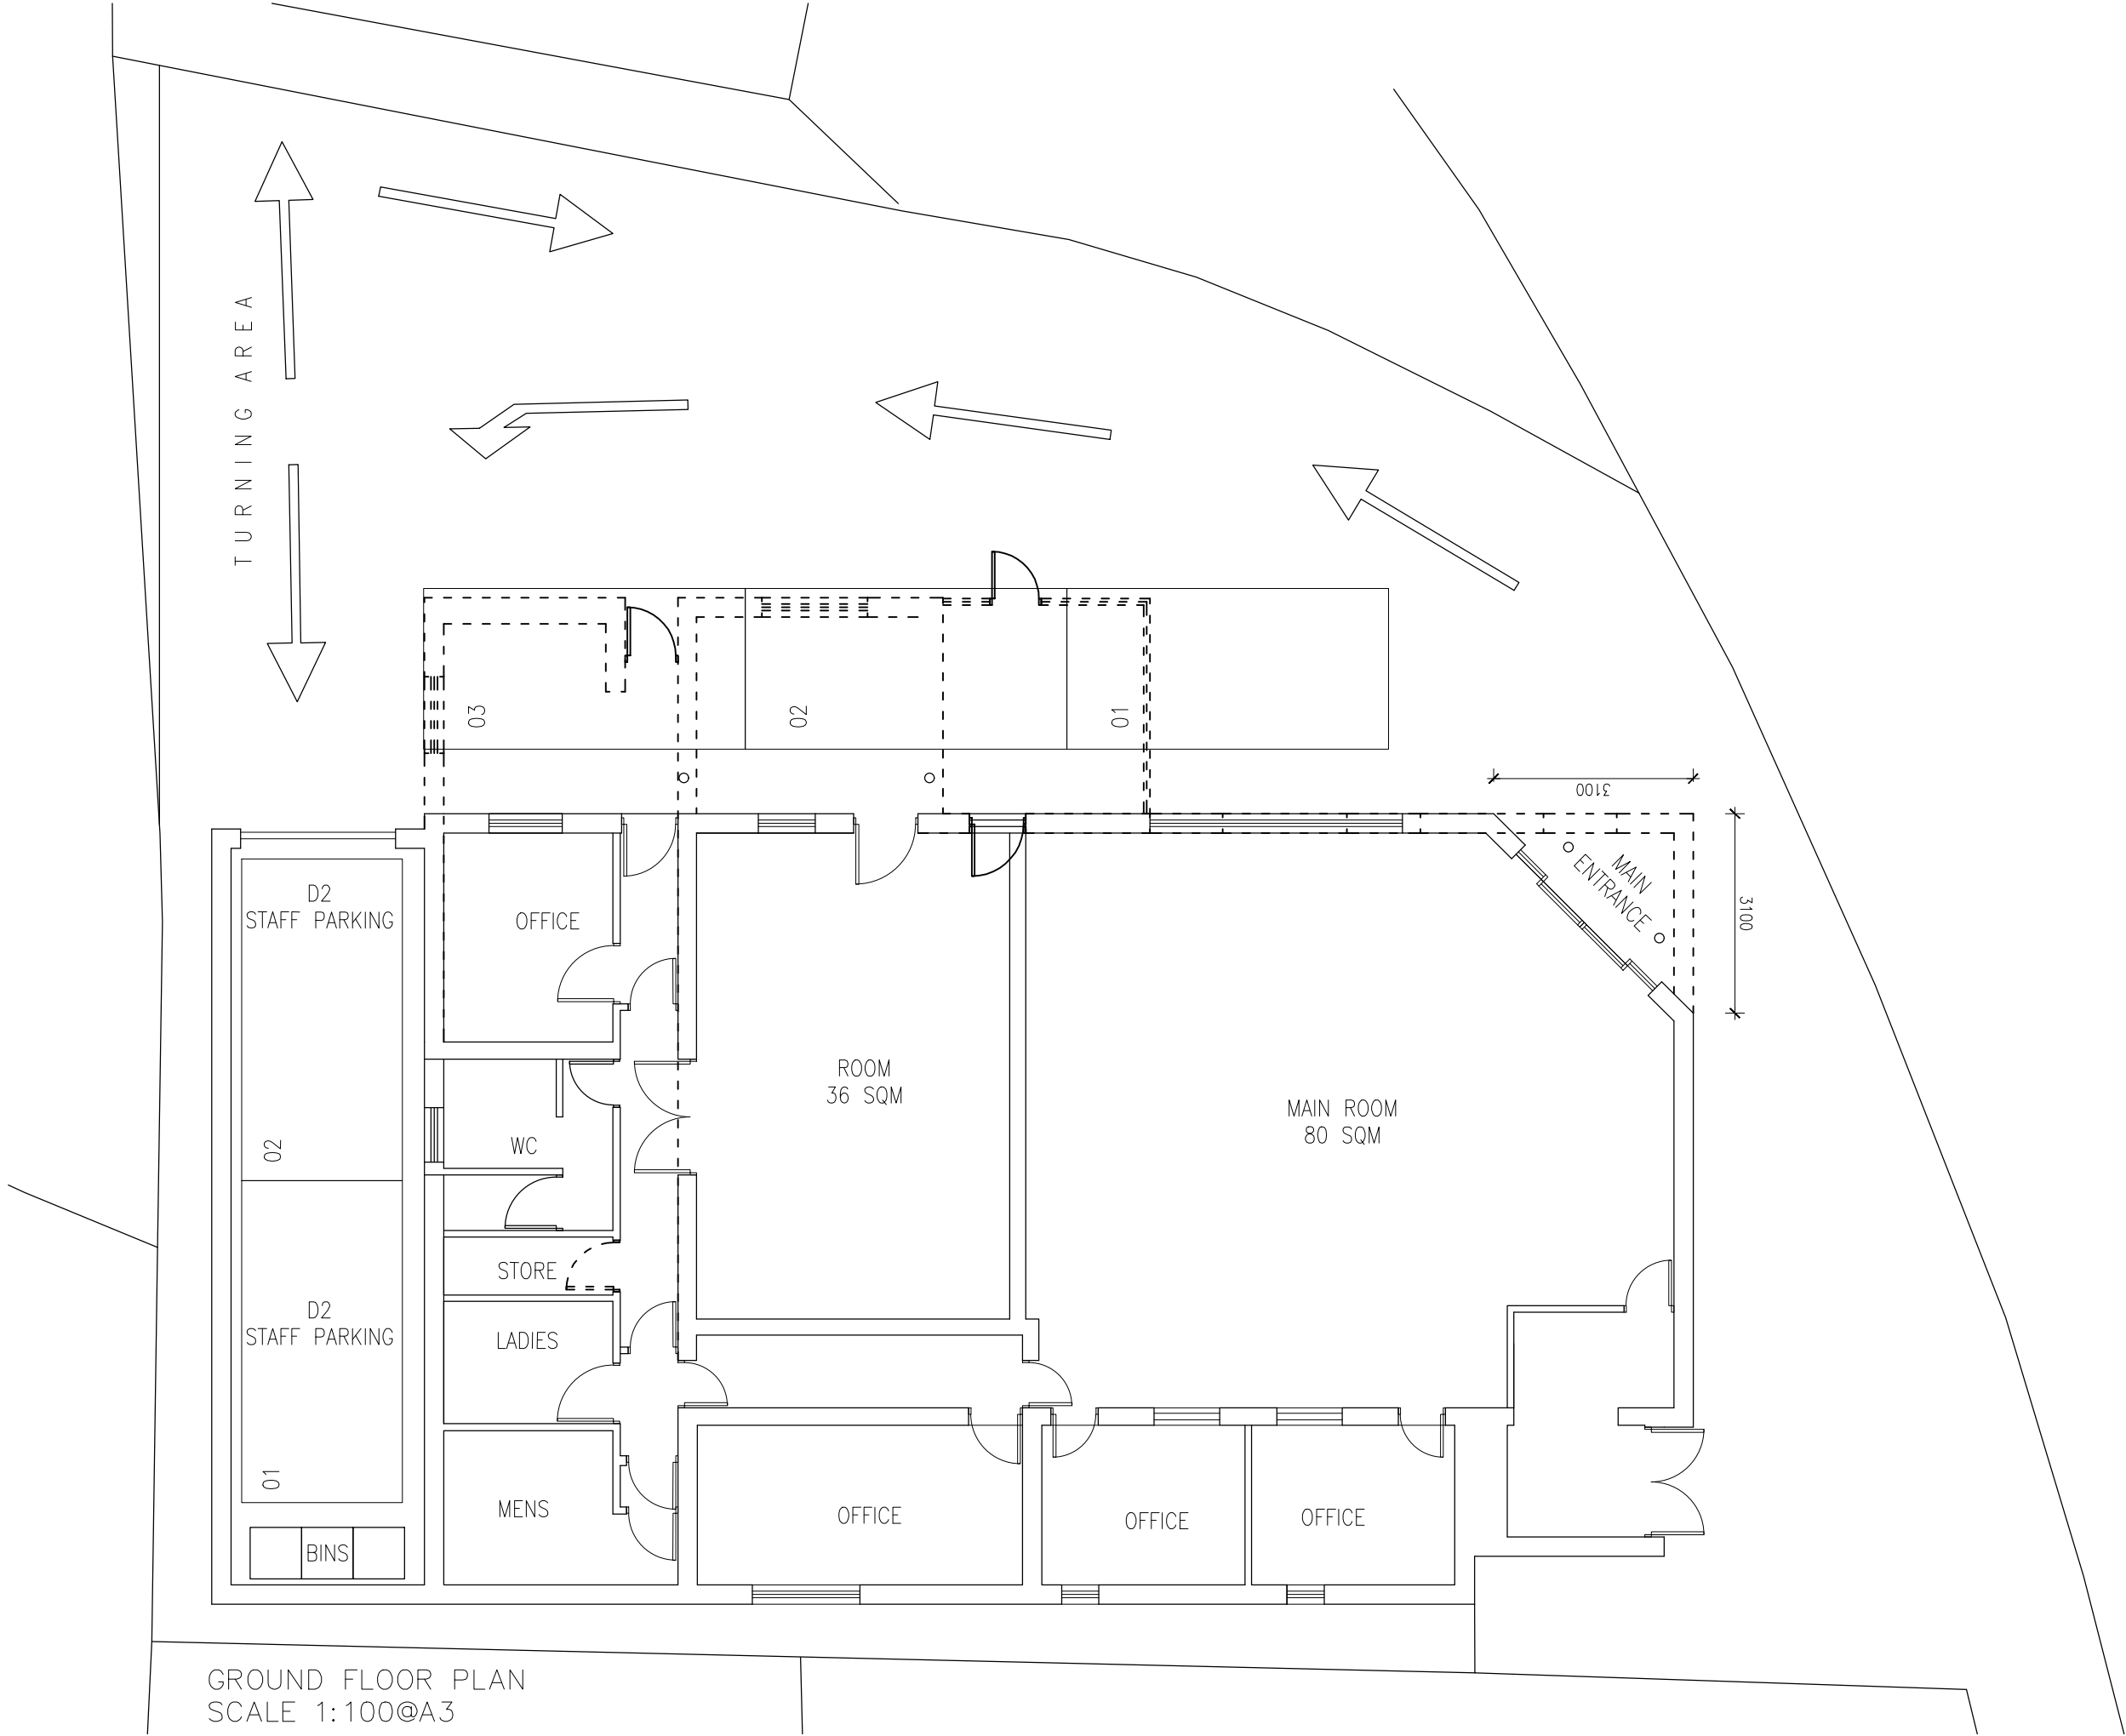

GROUND FLOOR PLAN
SCALE 1:100@A3

client	BROS PROP LTD			Revision	-	date drawn	10/03/2018	Drawn By	AMA
project	MENCAP CENTRE, BURTON ROAD, MONK BRETTON, BARNSELEY S71 2JS			Comments	FIRST ISSUE				
title	PROPOSED GROUND FLOOR PLAN			Revision	A	date drawn	13/03/2018	Drawn By	AMA
				Comments	FIRST ISSUE				
drawing no	A18-121/05			revision	A				
scale	1:100@A3			date drawn	10/03/2018				

S P A C E
studio

RIBA

Chartered Practice

18 Mylor Road
Sheffield
S11 7PF

Telephone +44 (0) 114 263 1762