

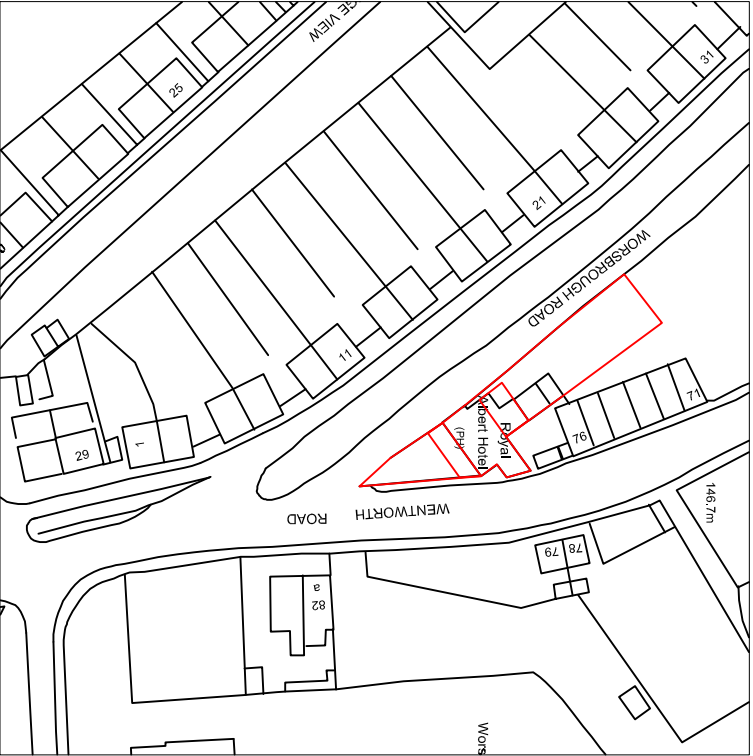


Drawing No.	Rev No.
MGJ001 -001	

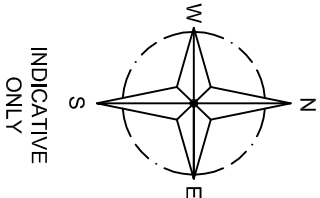

LOCATION PLAN
SCALE 1:1250 AT A3

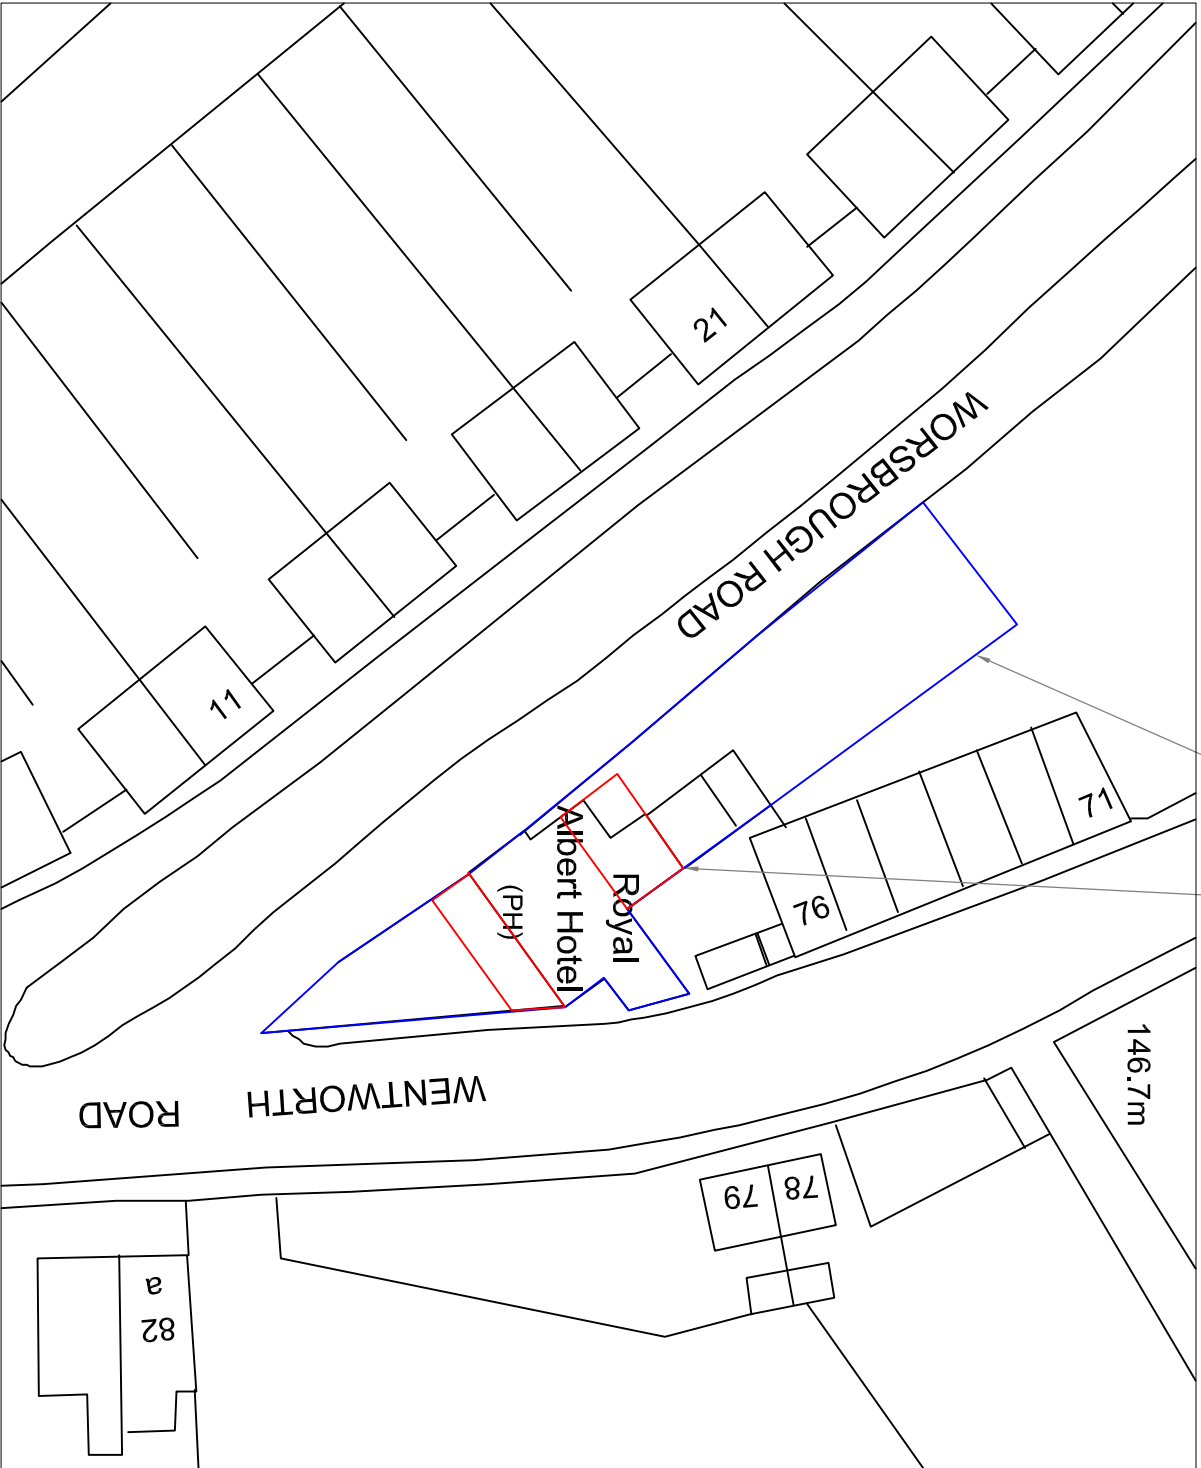

SITE PLAN
SCALE 1:500 AT A3

DO NOT SCALE: Contractor to check all dimensions and report any omissions or errors

NOTES

Rev	Description	By	CHK	App	Date
-----	-------------	----	-----	-----	------

JRB DESIGNS LTD
166 Churchfield Lane
Barnsley
S75 5FA
Tel: 01226 383542
Fax: 01226 380078
Mob: 07970 541192
Email: jrb@jrbdesigns.co.uk

This drawing is copyright. © Jrbdesigns Ltd.

Client
MR G JONES

Drawing Title
SITE PLANS

Address
**ROYAL ALBERT HOTEL
WORSBROUGH ROAD
BLACKER HILL
BARNSLEY S74 0RL**

Project Title:
**PROPOSED TWO STOREY
FRONT & REAR EXTENSION**

Purpose of Issue:

PLANNING

Drawing Status
FIRST ISSUE

Scale at A3	Drawn By	Date
AS SHOWN	JRB	03/07/2009
Checked By	Approved By	Date
CJ	CJ	03/07/2009
Project No.	Drawing No.	Revision
MGJ001	001	-

APPROVAL ☒ INFORMATION ☐ TENDER ☐ CONTRACT ☐ CONSTRUCTION ☐