




FRONT ELEVATION
AS PROPOSED


SLATE TO MATCH
EXISTING ADJACENT
PROPERTY

FACING BRICKWORK
TO MATCH EXISITNG
ADJACENT
PROPERTY


STONE HEADS AND
CILLS TO MATCH
ADJACENT
PROPERTY

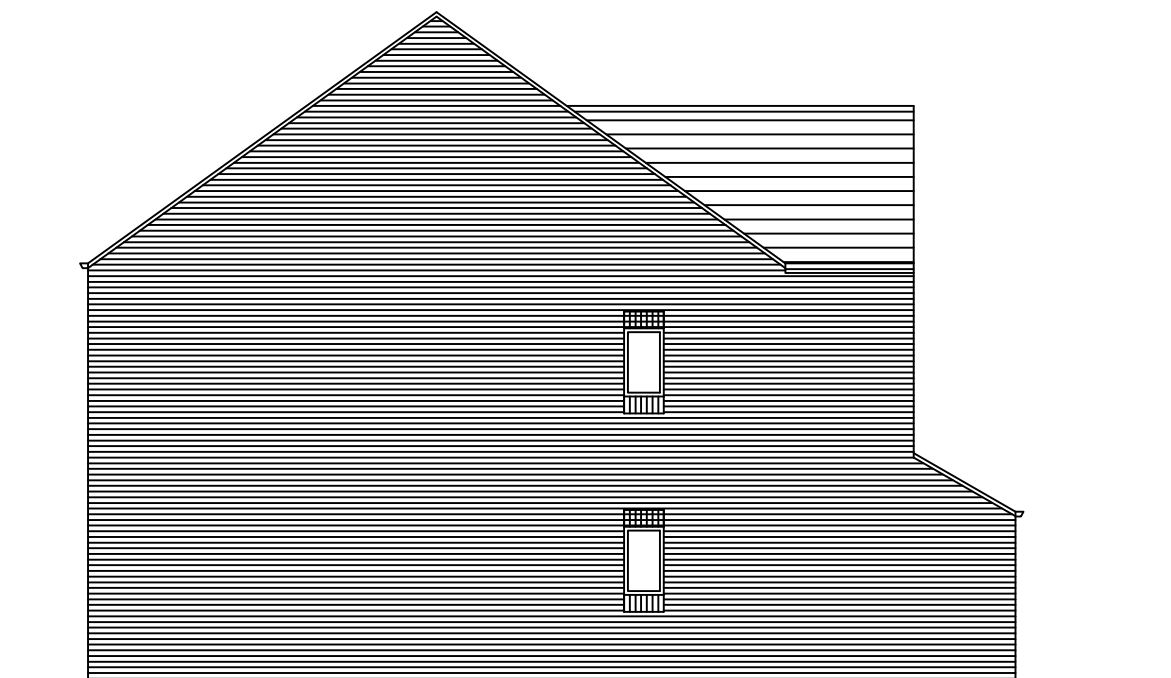

SIDE ELEVATION
AS PROPOSED

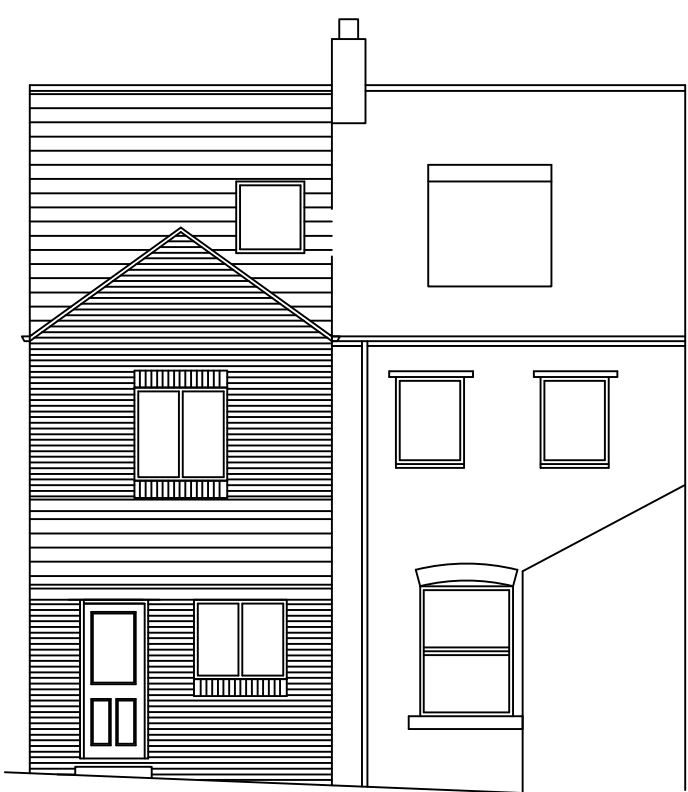


REAR ELEVATION
AS PROPOSED

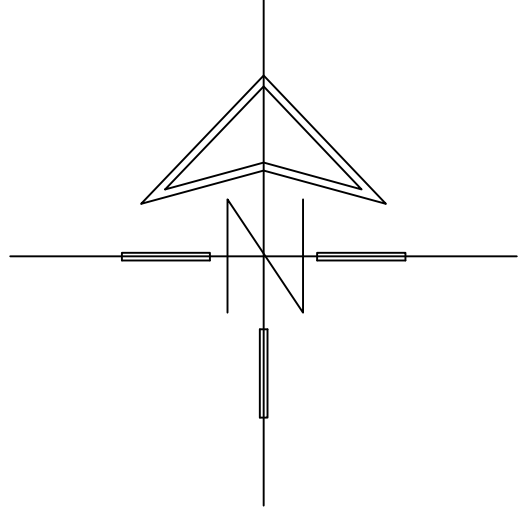

LOCATION PLAN


SCALE 1:1250

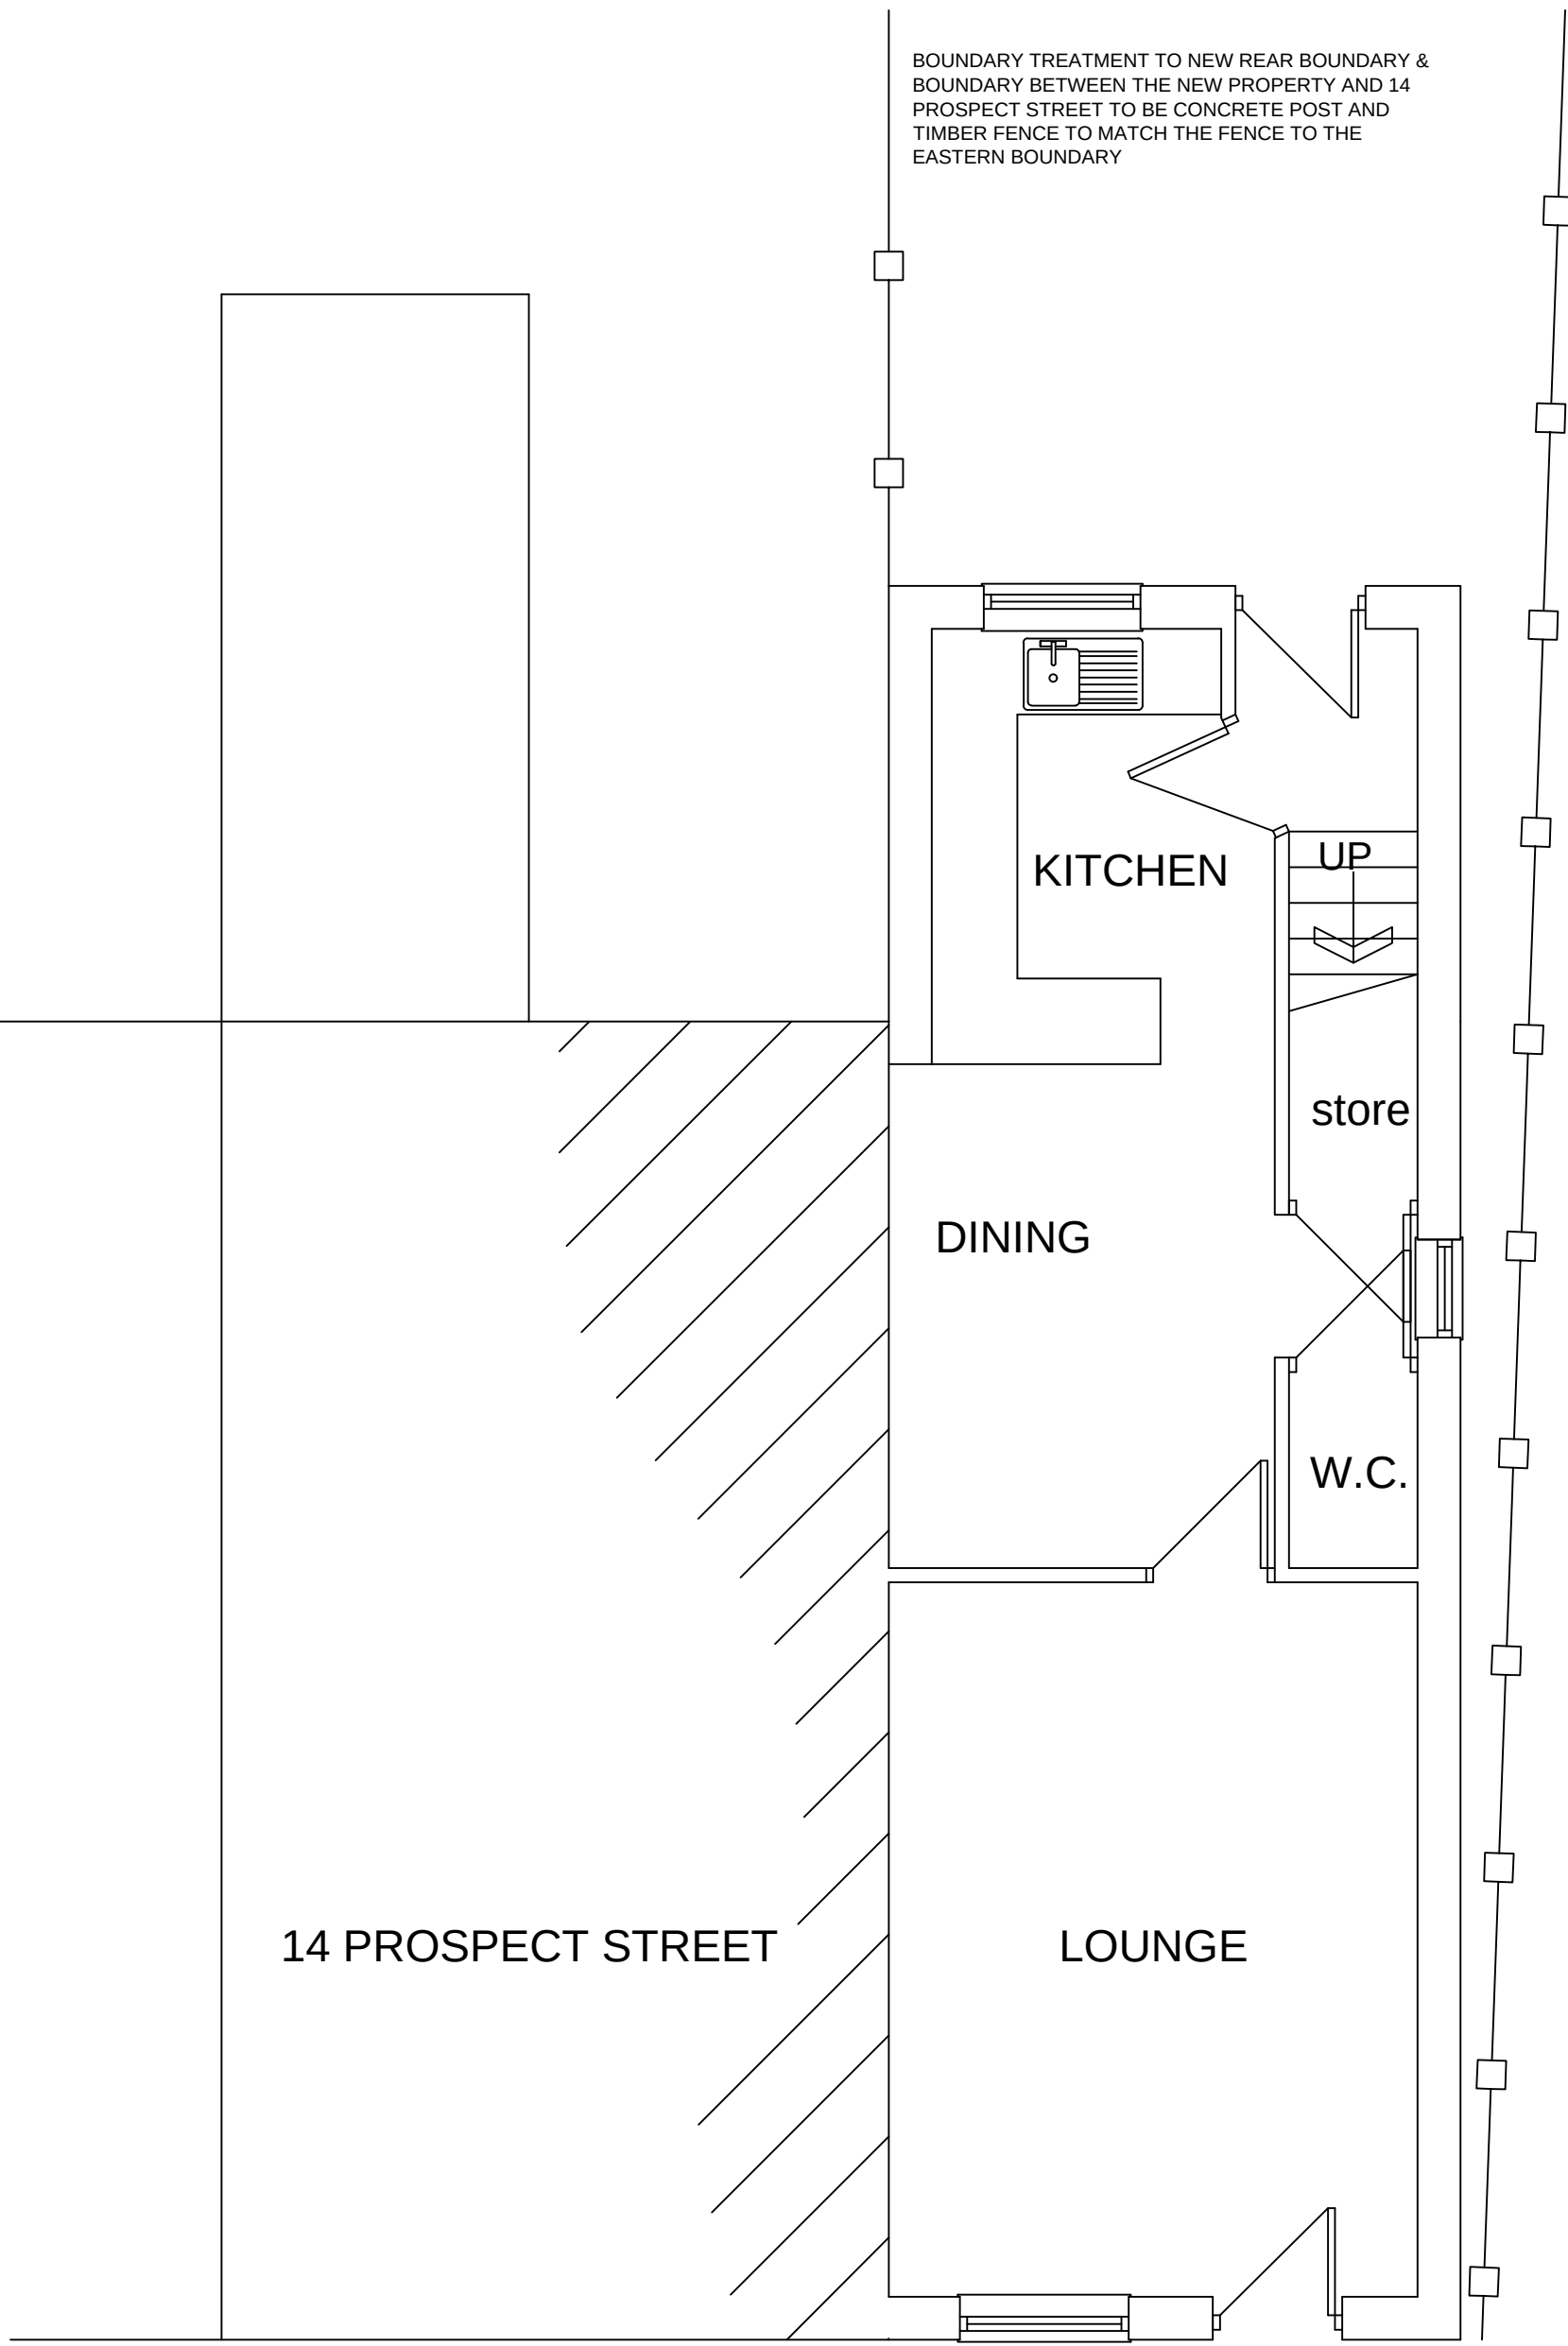


GROUND FLOOR PLAN
AS PROPOSED

BOUNDARY TREATMENT TO NEW REAR BOUNDARY &
BOUNDARY BETWEEN THE NEW PROPERTY AND 14
PROSPECT STREET TO BE CONCRETE POST AND
TIMBER FENCE TO MATCH THE FENCE TO THE
EASTERN BOUNDARY

EXISTING CONCRETE POST AND TIMBER FENCE TO BE
RETAINED, TEMPORARILY REMOVED AND REINSTATED
DURING CONSTRUCTION AS NECESSARY

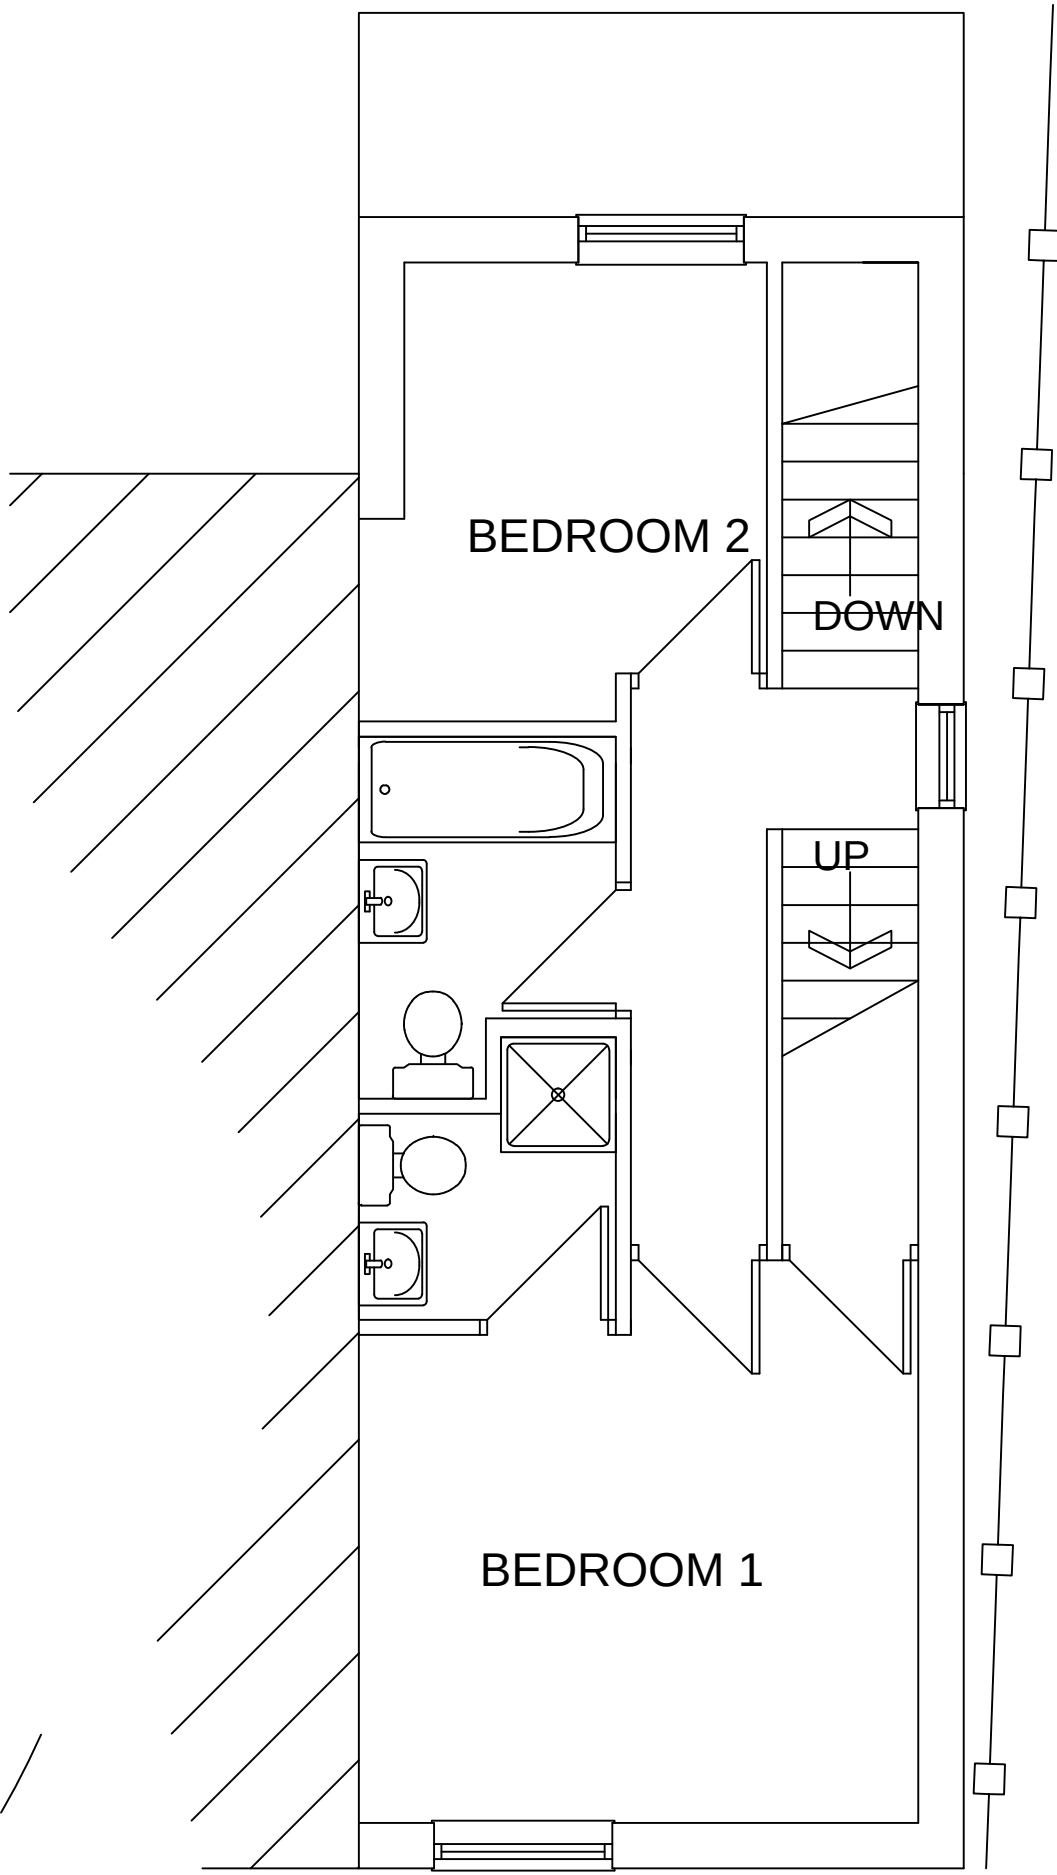

FIRST FLOOR PLAN
AS PROPOSED

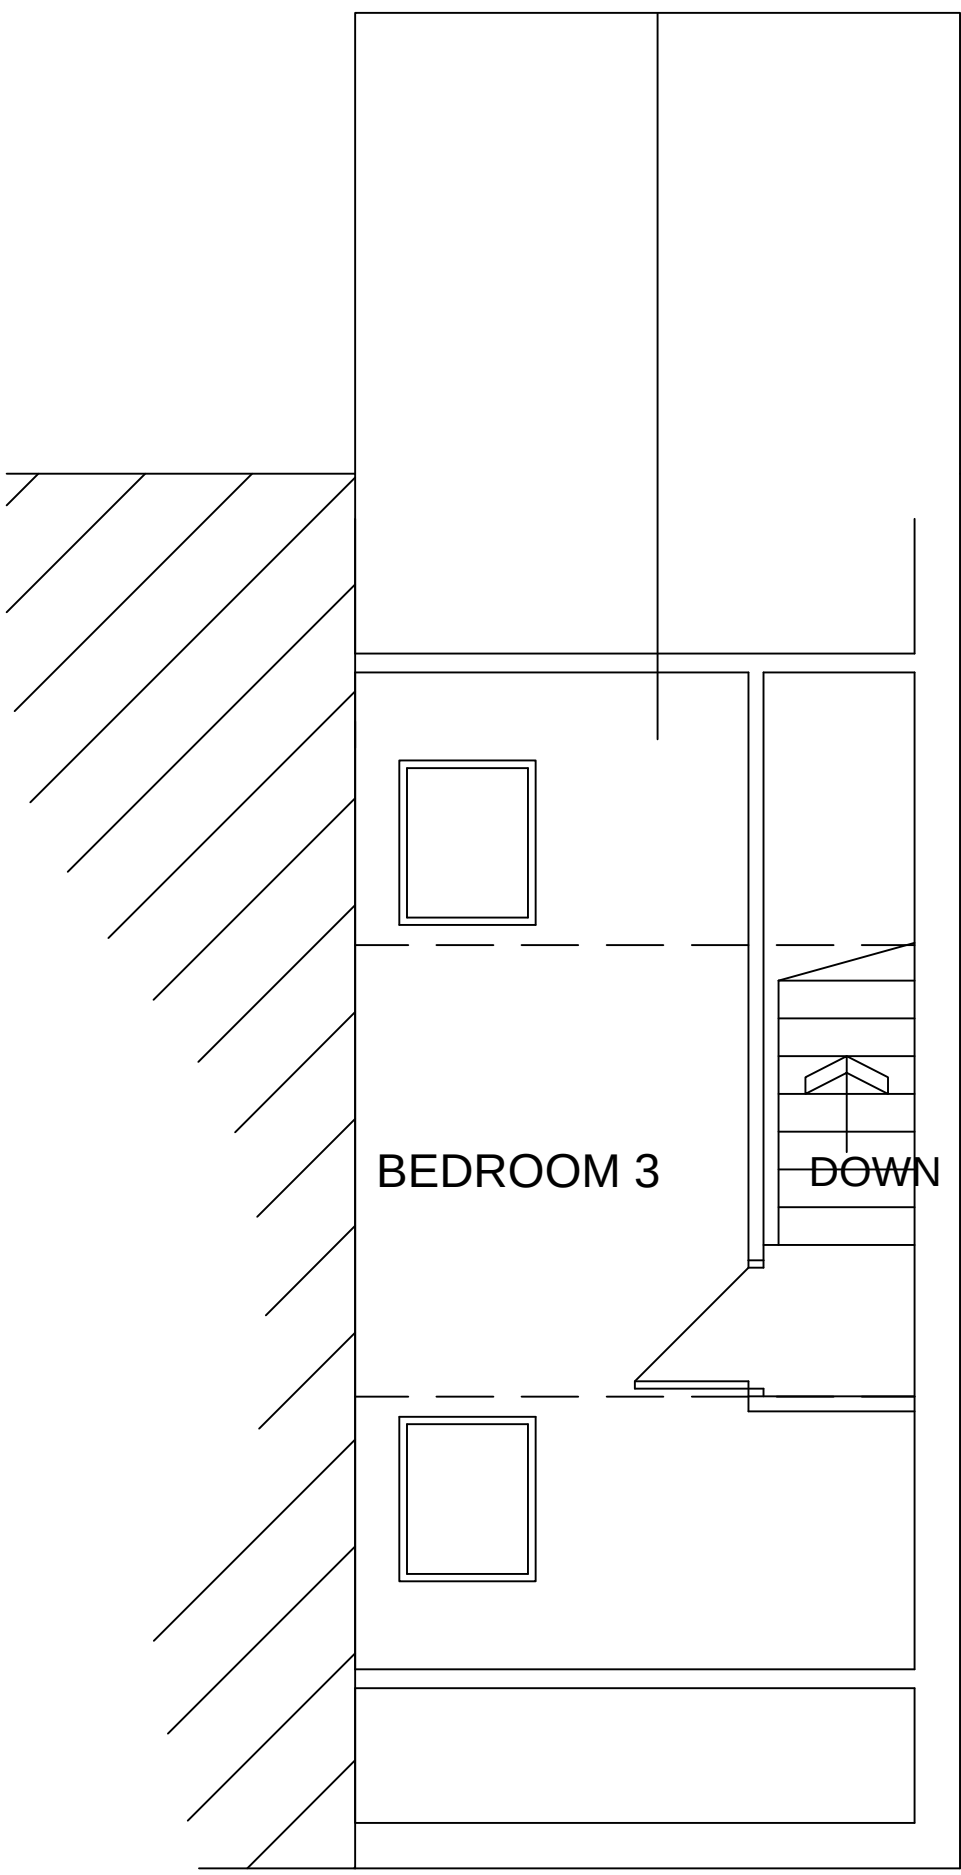

SECOND FLOOR PLAN
AS PROPOSED

 White Agus PARTNERSHIP			8 MORSTON BUSINESS PARK, WHALEY ROAD, BARUGH GREEN, BARNSELEY, S75 1HQ			Phone: 01226 208482 Fax: 01226 283030 Email: info@whiteaguspартnership.co.uk Web: www.whiteaguspартnership.co.uk			
ARCHITECTURAL SERVICES AND SURVEYORS						Client.			
Project. PROPOSED DWELLING ON LAND ADJACENT 14 PROSPECT STREET CUDWORTH, BARNSELEY, S72 8JS						MR DAVID BURKIN			
Drawing Title. PLANS AND ELEVATIONS						Date. MARCH 2011		Scale. 1:50 & 1:100 @ A1	
						Ref. 10-095		Dwg. No. 01	
								Rev. B	
Date	Suffix	Description				Date	Suffix	Description	
06-10-14	A B	LOCATION PLAN REVISED MINOR UPDATES							