



Drawing No.	Rev No.
MBR001 -003	

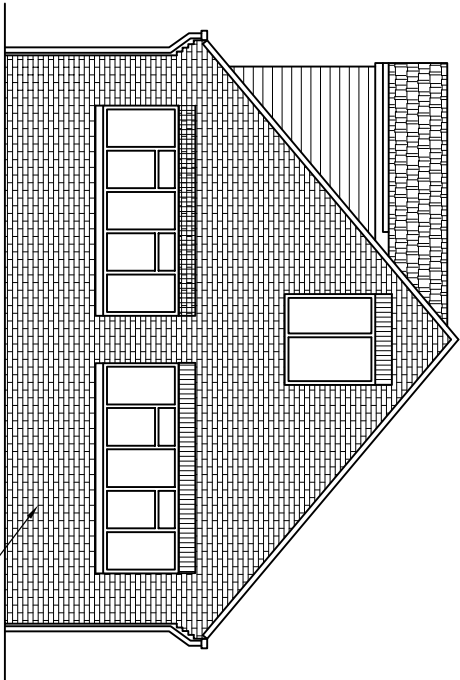


PROPOSED REAR ELEVATION
SCALE 1:100 AT A3

BRICK TO MATCH EXISTING

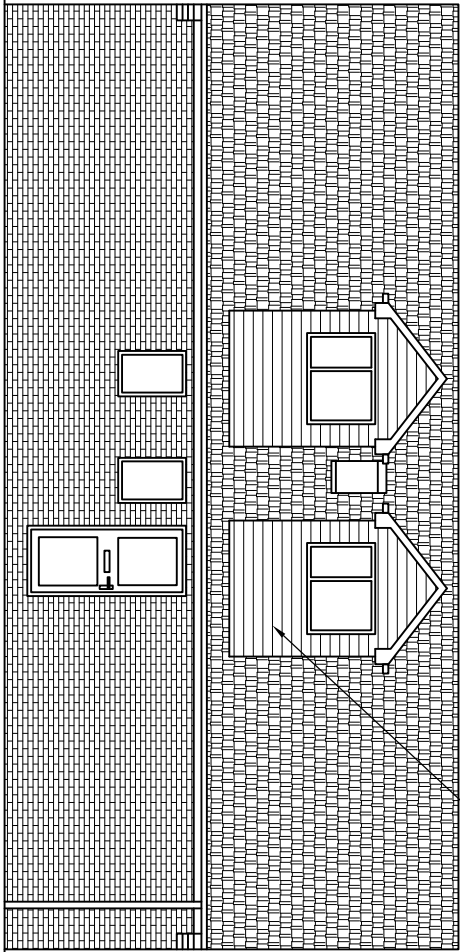


PROPOSED SIDE ELEVATION
SCALE 1:100 AT A3

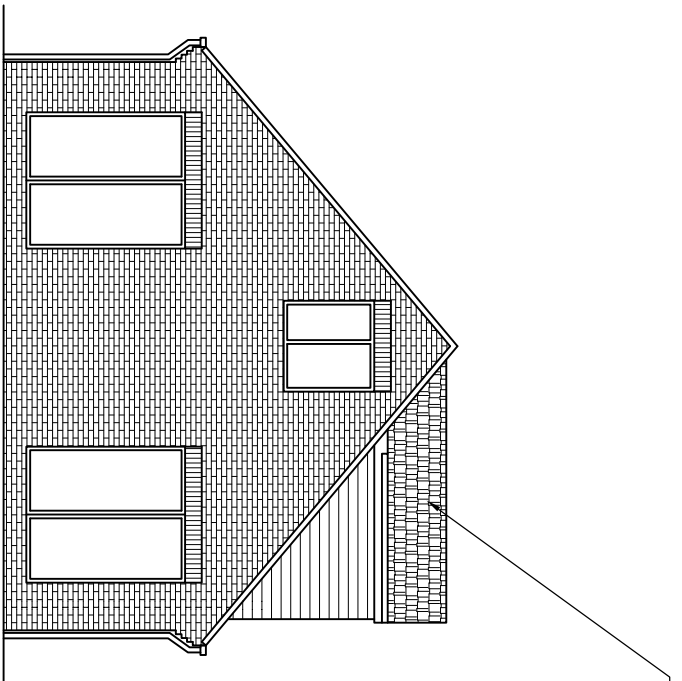


PROPOSED REAR ELEVATION
SCALE 1:100 AT A3


TILES TO MATCH EXISTING

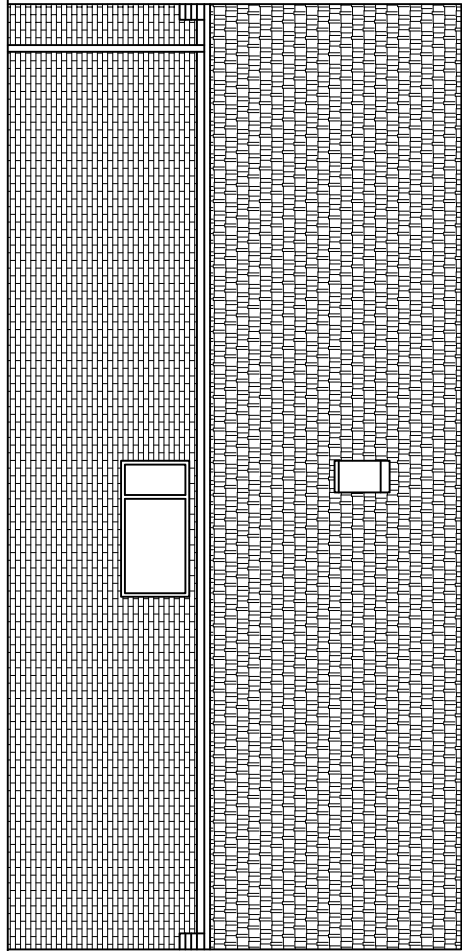


PROPOSED SIDE ELEVATION
SCALE 1:100 AT A3

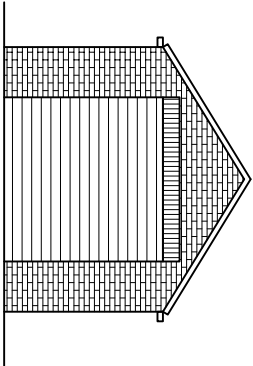


PROPOSED GARAGE REAR ELEVATION
SCALE 1:100 AT A3

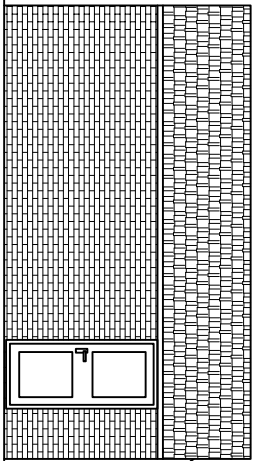

PROPOSED GARAGE SIDE ELEVATION
SCALE 1:100 AT A3

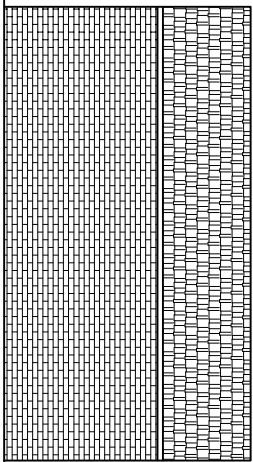

PROPOSED GARAGE SIDE ELEVATION
SCALE 1:100 AT A3

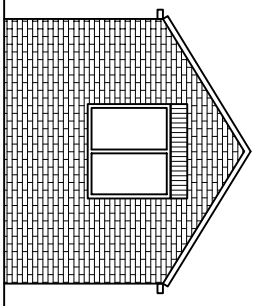

PROPOSED GARAGE FRONT ELEVATION
SCALE 1:100 AT A3

DO NOT SCALE: Contractor to check all dimensions and report any omissions or errors

NOTES

Rev	Description	By	CHK	App	Date
-----	-------------	----	-----	-----	------

JRB DESIGNS LTD
1 Saville Road
Cudworth
Barnsley
S72 8LT
Tel: 01226 383542
Fax: 01226 380078
Mob: 07970 541192
Email: join@jrbdesigns.co.uk

This drawing is copyright. © Jrbdesigns Ltd.

Client **MR B ROFFEY**

Drawing Title
PROPOSED ELEVATIONS

Address

**61 DARTON LANE
DARTON
BARNSELEY
S75 5AL**

Project Title:
**CHANGE OF USE FROM
GARAGE TO DWELLING**

Purpose of Issue:

PLANNING

Drawing Status
FIRST ISSUE

Scale at A3 AS SHOWN	Drawn By JRB	Date 10/02/2011
Checked By BR	Approved By BR	Date 10/02/2011
Project No. MBR001	Drawing No. 003	Revision -

APPROVAL ☒ INFORMATION ☐ TENDER ☐ CONTRACT ☐ CONSTRUCTION ☐