



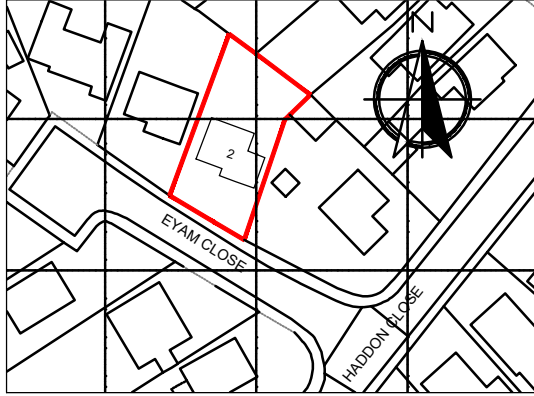

LOCATION PLAN

SCALE 1:1250

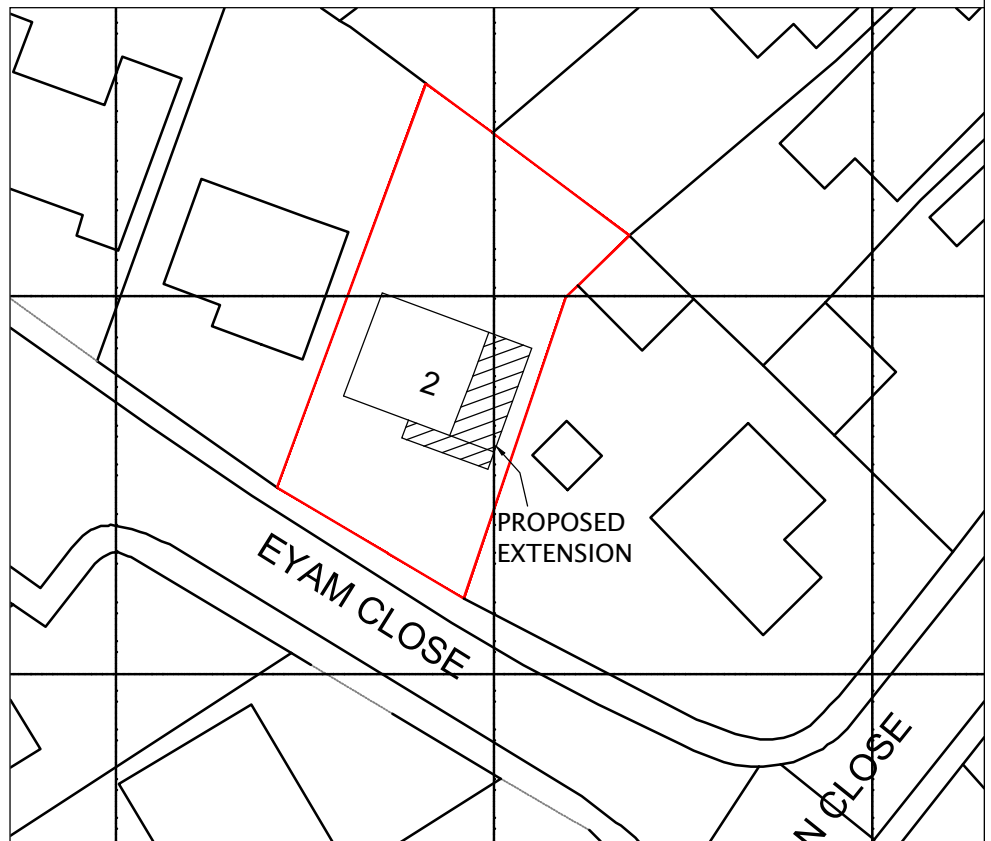

PROPOSED SITE PLAN

SCALE 1:500

DRAWING CREATED IN REVIT.

TITLE:

**2 EYAM CLOSE
DODWORTH**

DRAWING No:

002