





FRONT ELEVATION


Scale 1:100

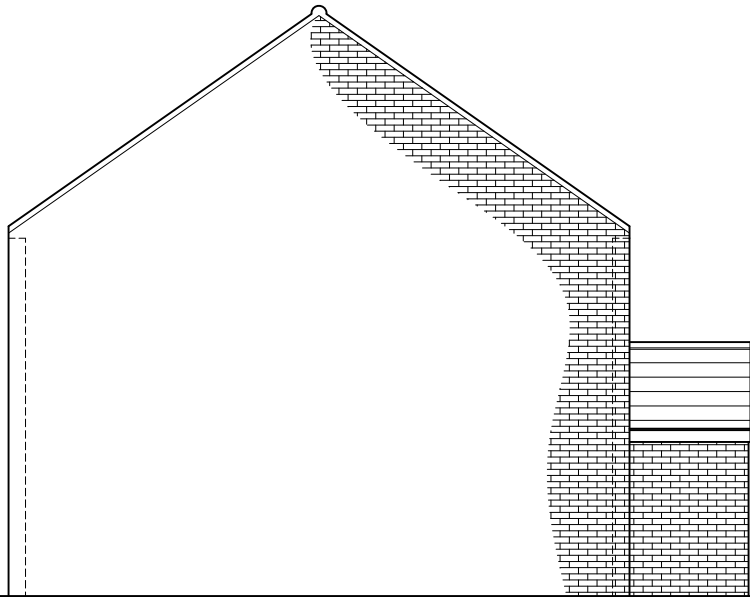

SIDE ELEVATION (L)

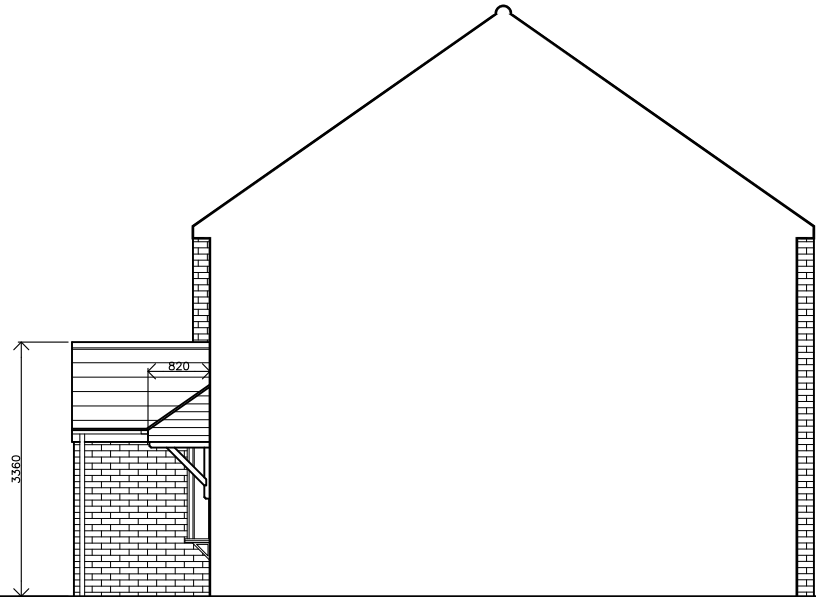


SIDE ELEVATION (R)

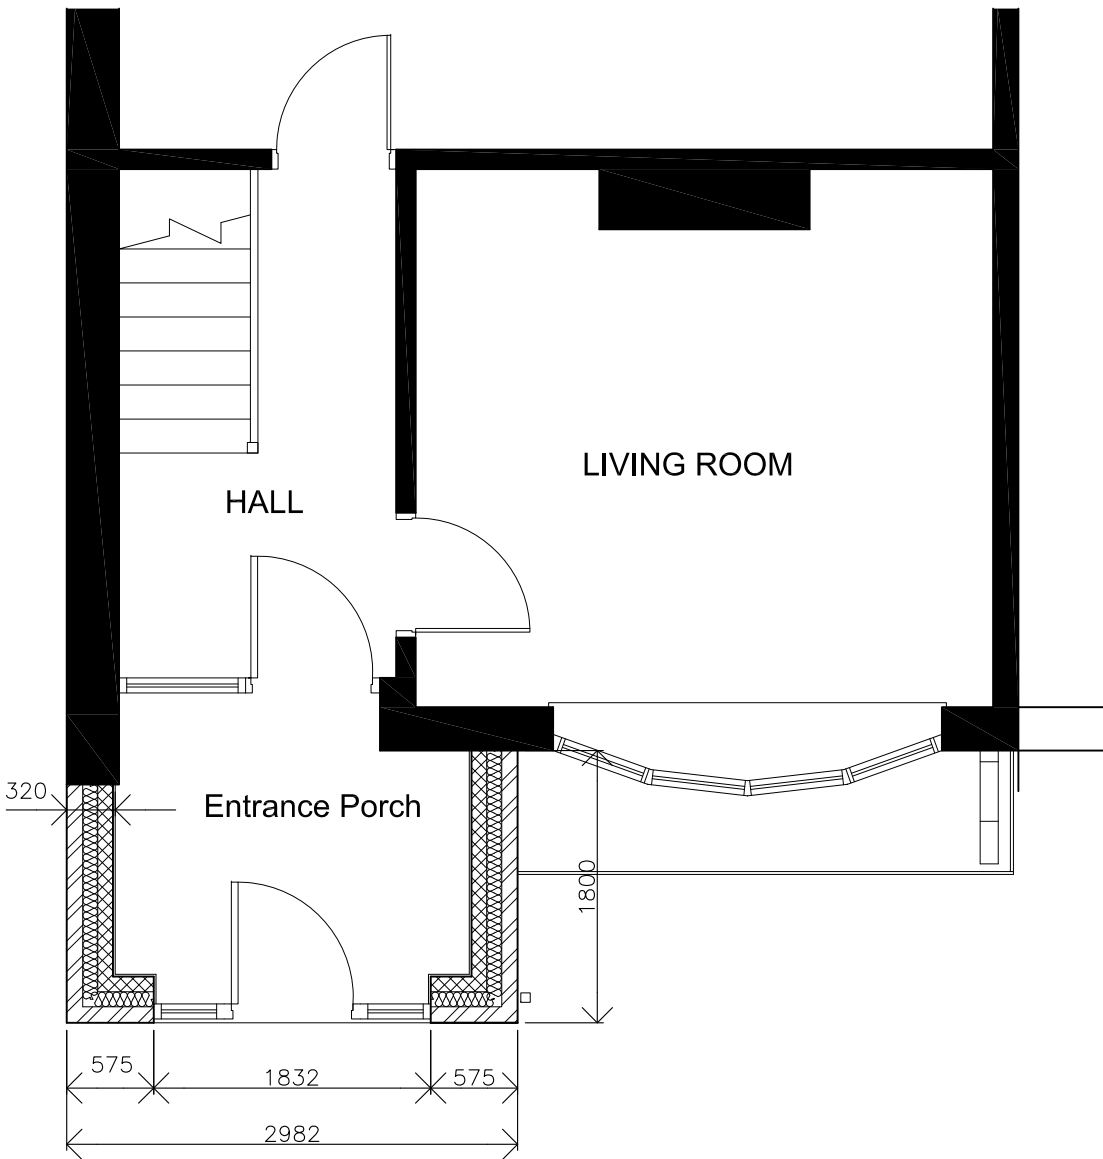

GROUND FLOOR LAYOUT

Scale 1:50

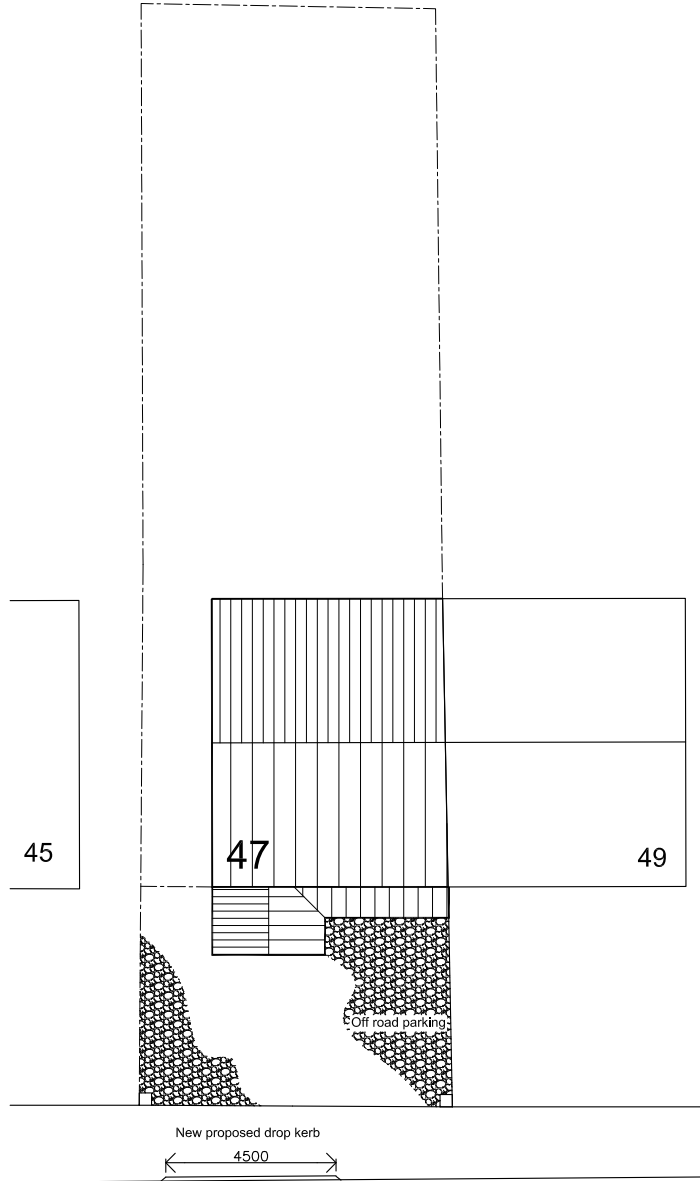

SITE PLAN

Scale 1:200


Notes:

Wall Construction:
To be matching brickwork

Roof:
Tiles to match existing.
Concrete interlocking roof tiles
Colour antique brown

Windows:
New Upvc Bow style window finished in white

Door & Glazed Side Panels:
To be Upvc or composite with double
glazing insert panelsand colour to be
black

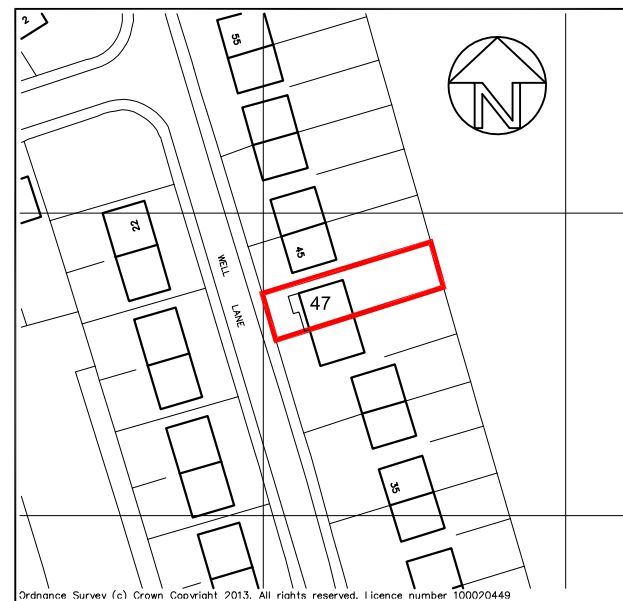

SITE LOCATION PLAN

Scale 1:1250

Rev:	Date:	Description:	By:
1	20/02/2013	Proposed Porch & Canopy Extension	SH
0 7 7 6 2 6 5 6 1 8 7 steven@drawit.biz www.drawit.biz			
15 Medway Close Barugh Green Barnsley S75 1NY			
Purpose: PLANNING			
Status: PROPOSED			
Dwg of: Plans, Elevations, Site & Location Plan			
Client: Mrs G Harrison			
Site Address: 47 Well Lane , Monk Bretton Barnsley, S71 2EF			
Project: Proposed Porch & Canopy Extension			
Drawn by: SH	Date: 20/02/2013	Rev:	
Scale: As Shown	Dwg No: 1308_102		