





FRONT ELEVATION SIDE ELEVATION REAR ELEVATION SIDE ELEVATION
ELEVATIONS 1:100

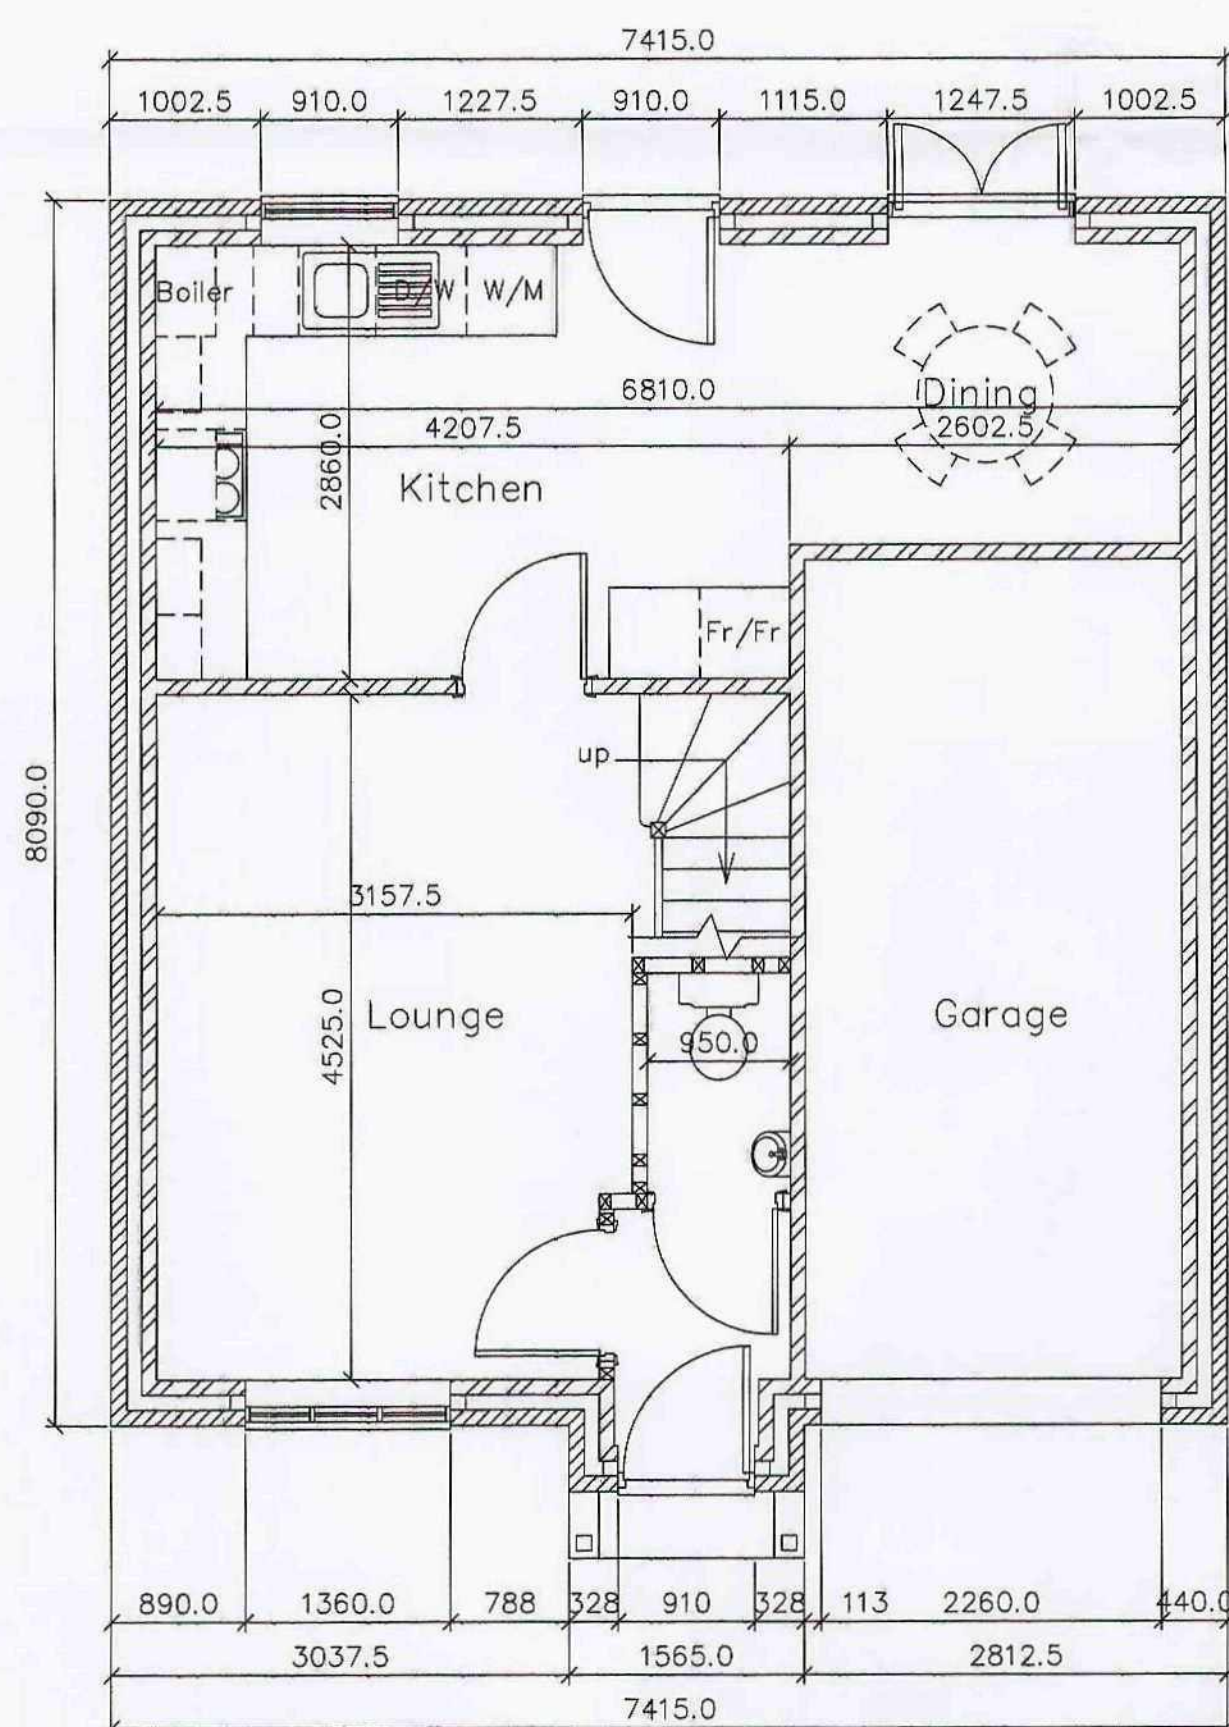


GROUND FLOOR PLAN

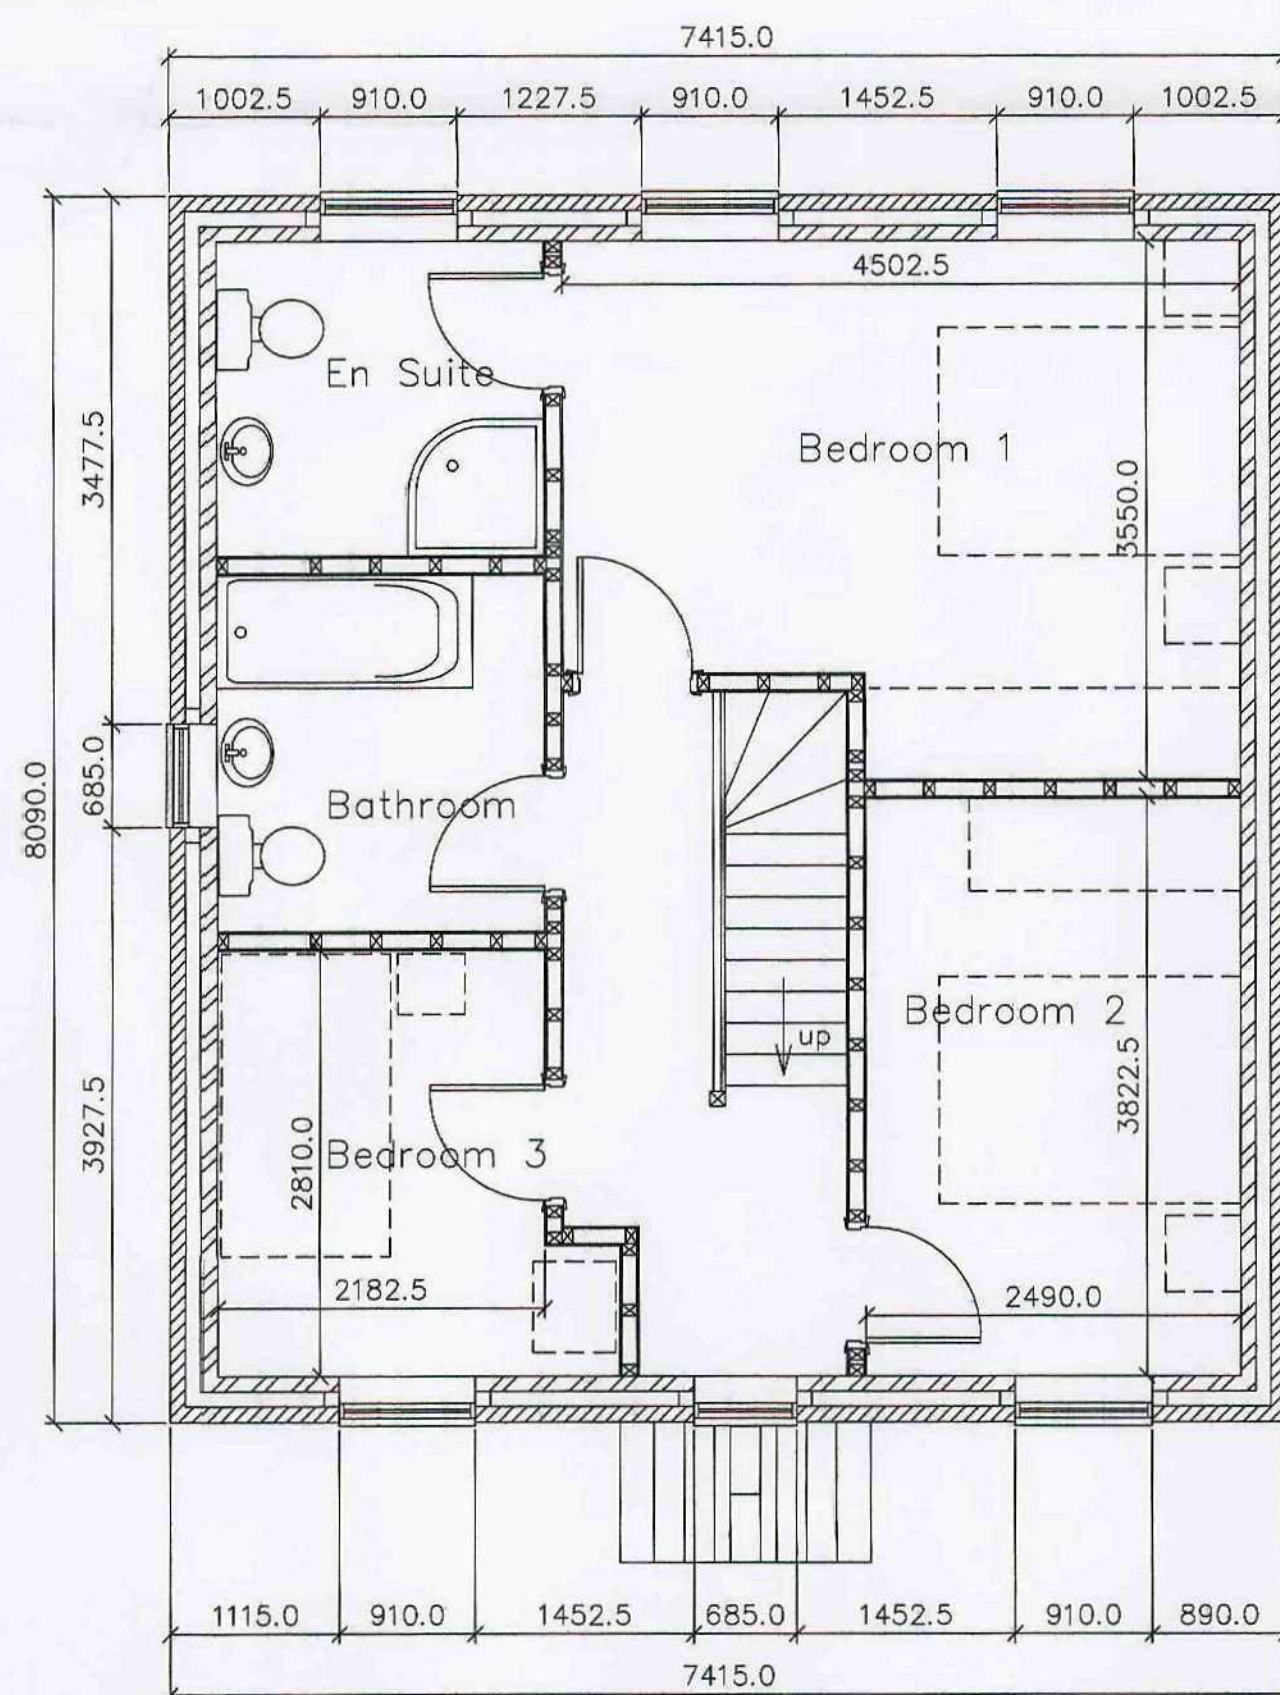


FIRST FLOOR PLAN



SITE PLAN 1:500

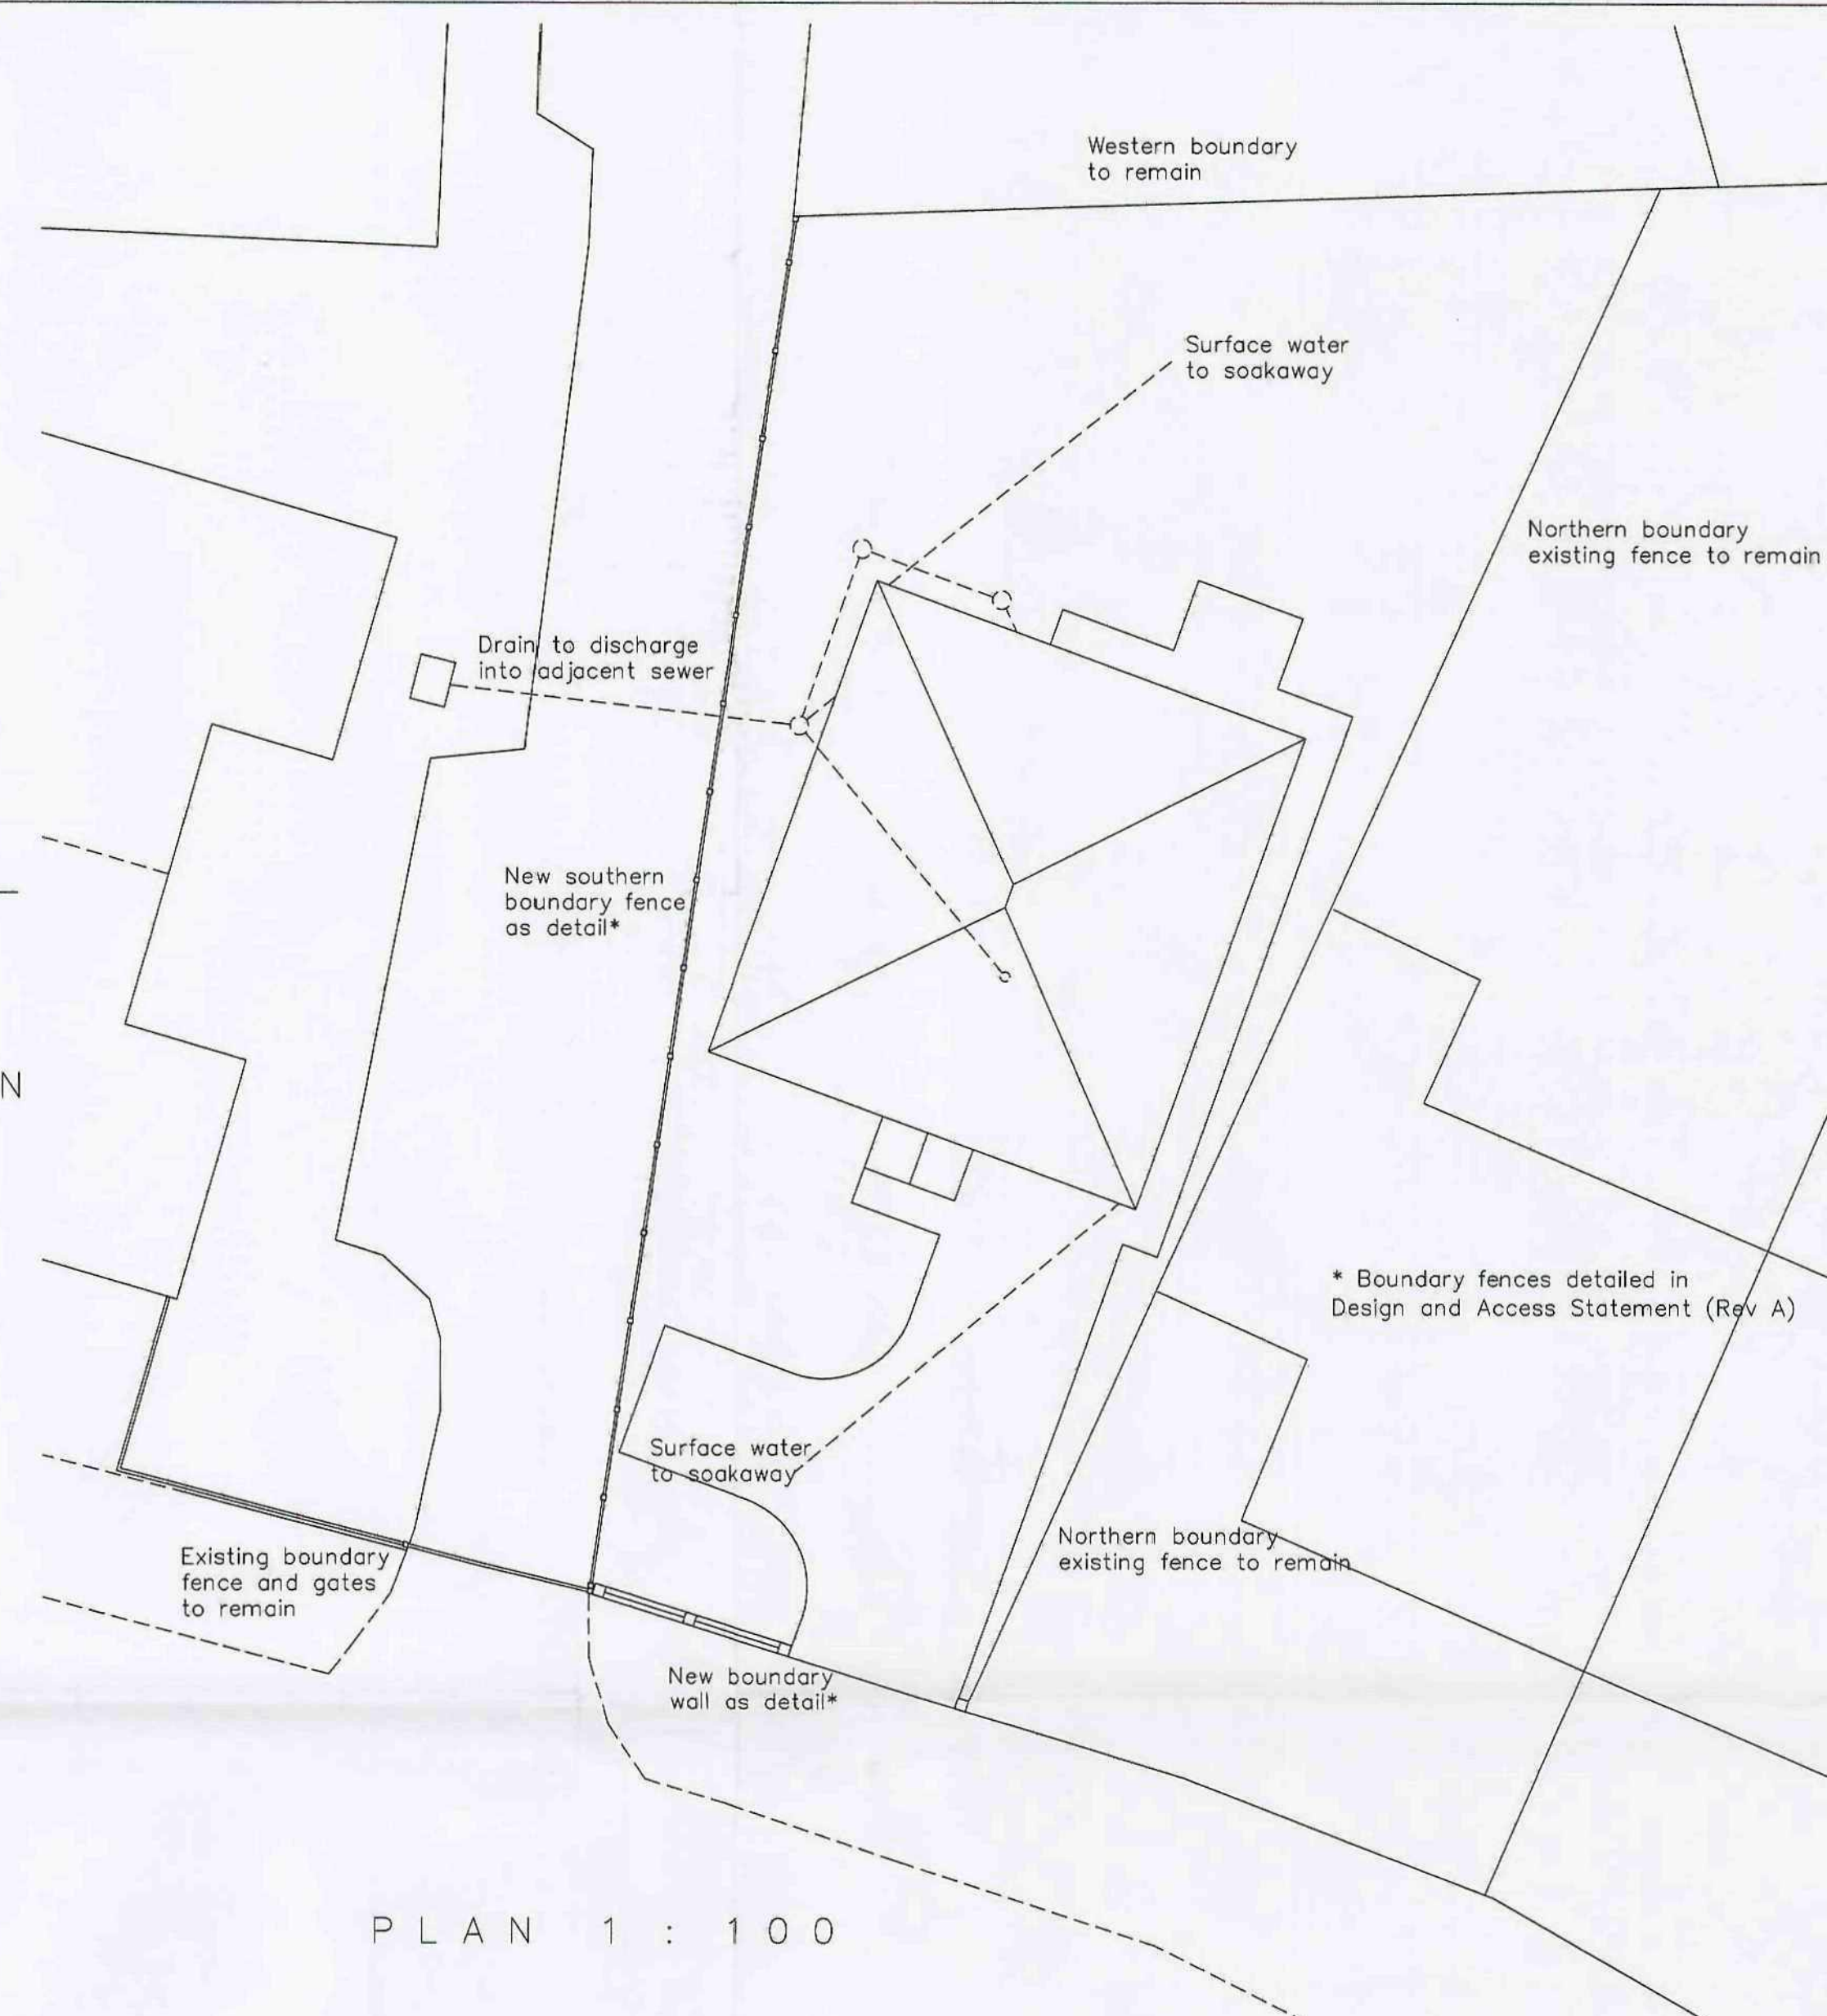

PLAN 1:100

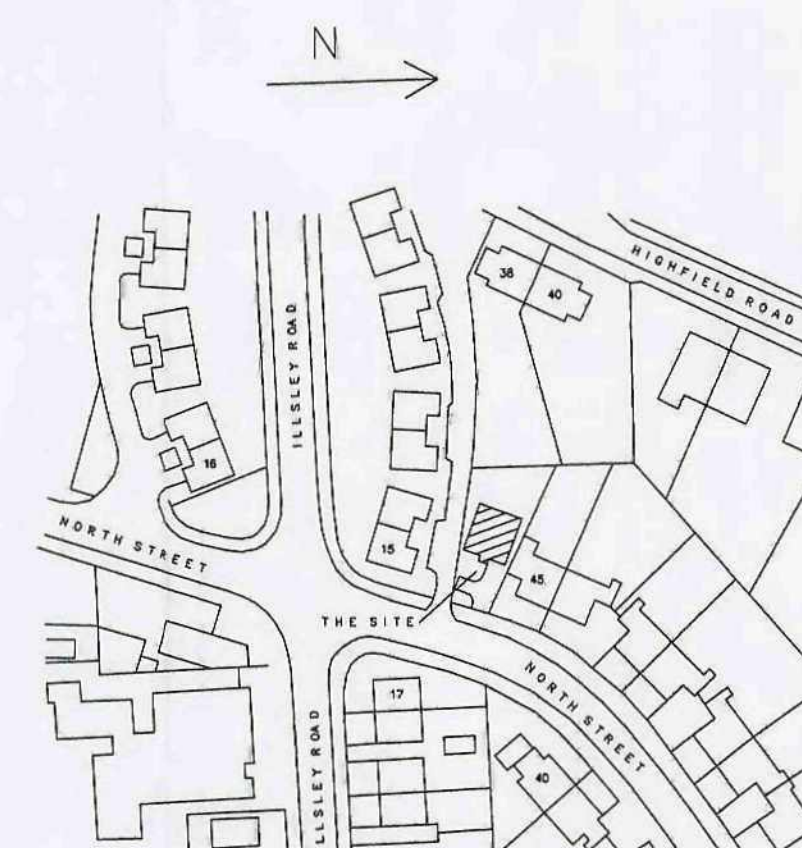

LOCATION PLAN 1:1250

Barnsley Metropolitan
Borough Council
21 JUL 2008
Corporate Mail Room

Revision	Date	Notes
B	07.07.08	Added boundary and drainage detail position on plot adjusted
A	24.04.08	Roof detail, front canopy and position on plot adjusted
Revision	Date	Notes
Project		
Proposed Detached House and Garage adjacent to 45 North Street, Darfield, Barnsley		
Drawing		
Proposed General Arrangement		
Client		
David Gray Projects Ltd. David Gray 07515 725485		
Scale	Date	Drawn/Checked
As Noted	03.08	D.G.
Plot Scale	CAD File No	
1:50		
Job No	Dwg No	Rev
00.000	01	B